


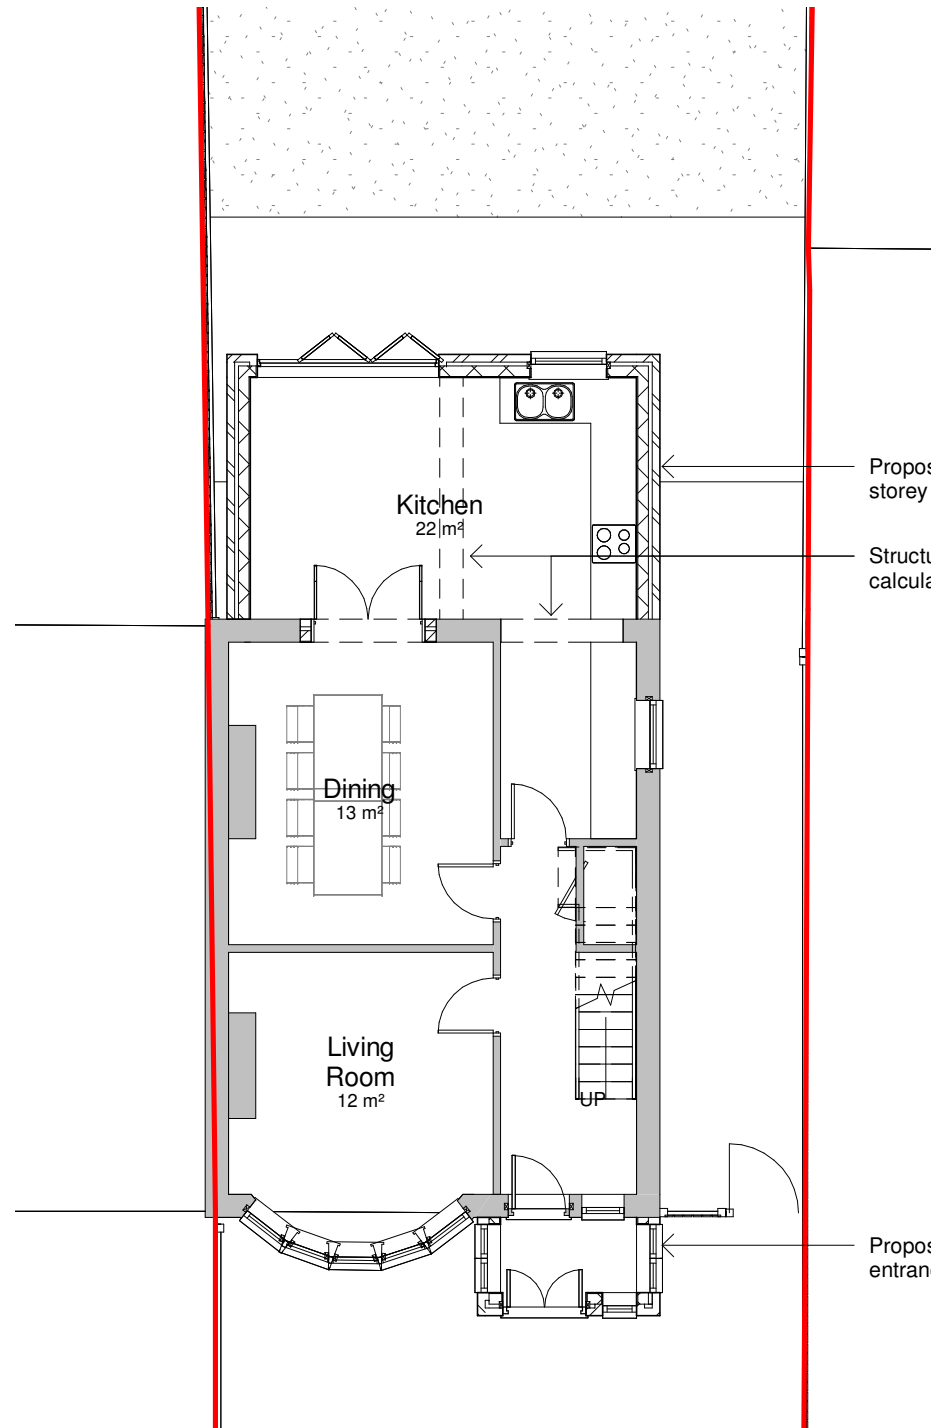


Proposed part-single and part-double
storey rear extension

Structural beams to engineers
calculations


Proposed front
entrance porch

1 Proposed Ground Floor Plan
1 : 100

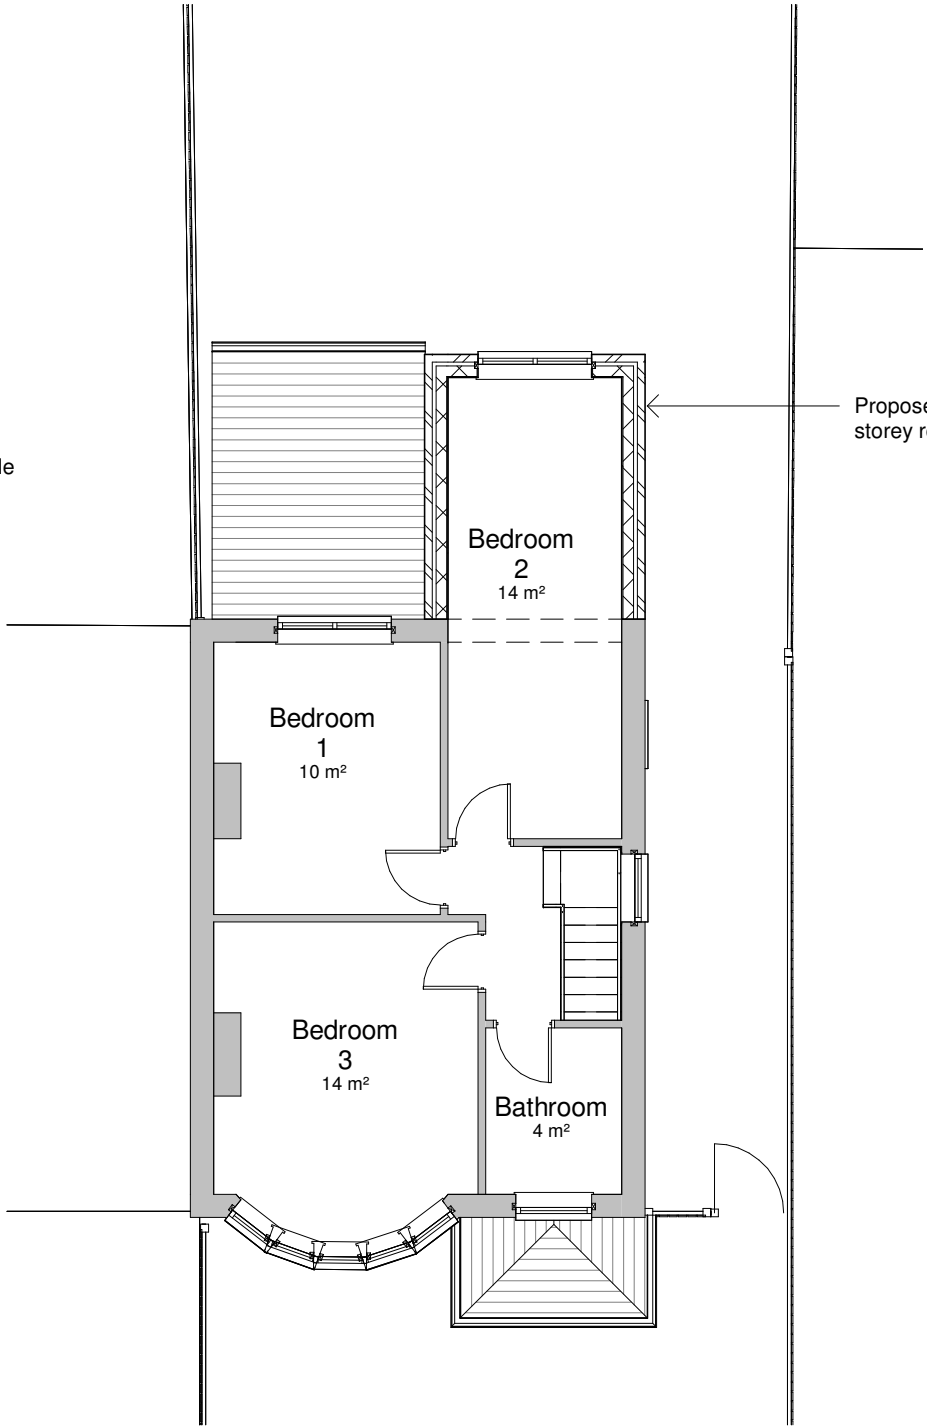

Proposed part-single and part-double
storey rear extension

2 Proposed First Floor Plan
1 : 100

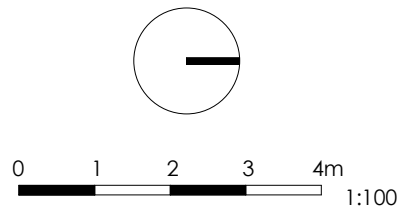

General Notes

The Architect shall have no responsibility for any use made of this document other than for that which it was prepared and issued.

All dimensions should be checked on site. Do not scale from this drawing

To be read in conjunction with all other Consultant's drawings.

The Architect to be immediately notified of any discrepancies.

Copyright on this drawing retained by the Architect.

LEGEND

Site Boundary

P3	06/12/21	HG	SH	Amended plans as per client sketch	
P2	04/12/21	SH	SH	Amended plans	
P1	29/11/21	HG	SH	Initial Issue	
No.	Date	Dwn	Chk	App	Revision or reason for issue

Client
Mr Murtaza Ahmad

createitstudios
... leave an impression

Create It Studios (NW) Ltd
Universal Square
Devonshire Street North
Manchester
M12 6JH
info@createitstudios.co.uk

Project Title
70 Parrs Wood Rd, Manchester, M20 4RP

Scale / North Point
1 : 100

Drawing Title
Proposed Plans

Drawing Number A1401(02)AP002	Revision P3
Drawing Status Preliminary	