
 


Do not scale off this drawing. All dimensions to be checked on site prior to manufacture and construction. This drawing is the property of Steve Allcock Consulting and should not be reproduced without permission.
All discrepancies to be brought to the attention of the Designer immediately.
This drawing to be read in conjunction with the specification / bill of quantities and related drawings.

REVISIONS

- FIRST ISSUE

29.11.2020 SA

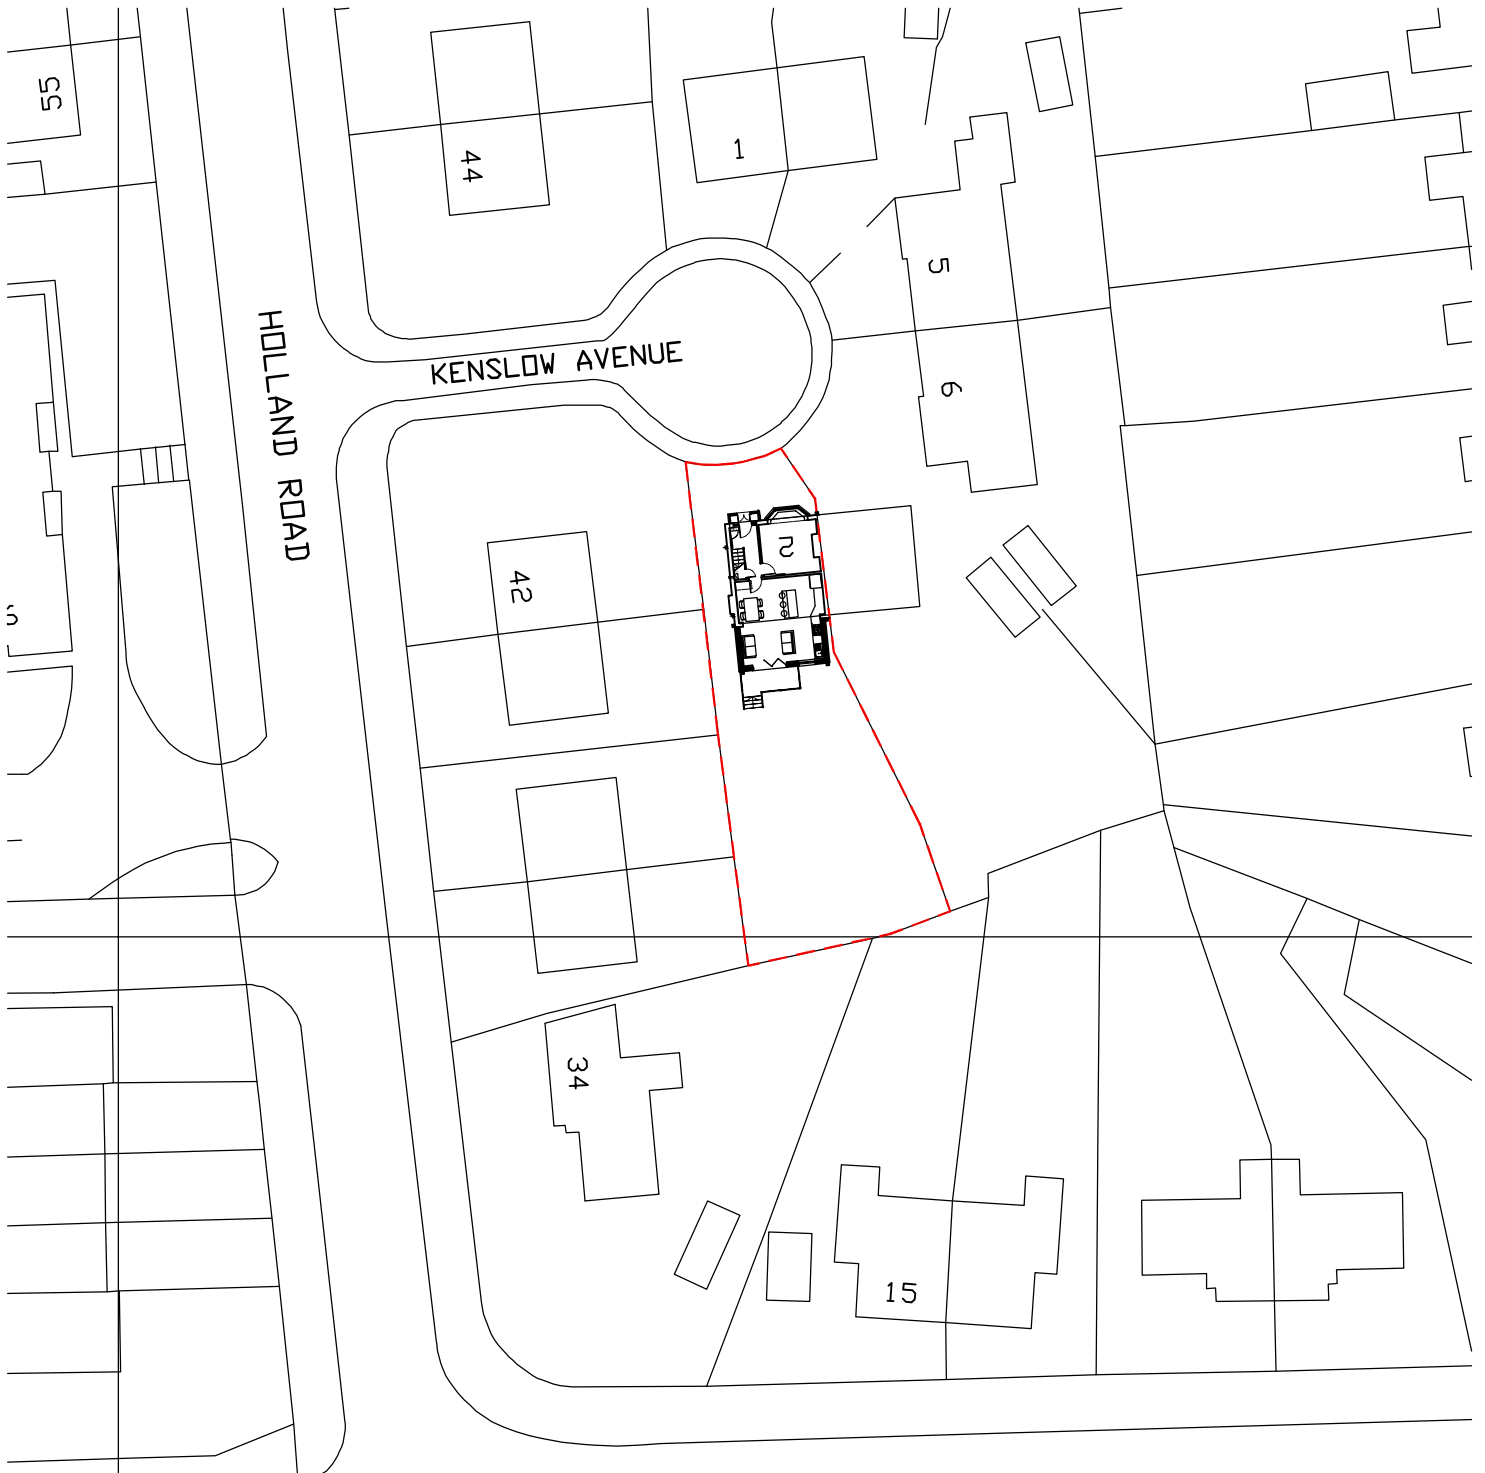

STEVEN ALLCOCK

ARCHITECTURAL DESIGN CONSULTANCY

MRS D. BUCHANAN

client

PROPOSED TWO STOREY REAR EXTENSION
AT 2 KENSLOW AVE, CRUMPSALL, M8 4FF

project

SITE PLAN

title

date NOV 2020

job no. S40-2018

drawn CAD/SA

scale 1:500 @ A4

dwg. no. AP02

checked

7 County Chase,
Clayton Le Woods,
Cheshire, M86 1AT
Tel: 01256 355555
Email: info@stevenallcock.co.uk
www.stevenallcock.co.uk