




north east - front elevation

1 : 100




south west - rear elevation

1 : 100

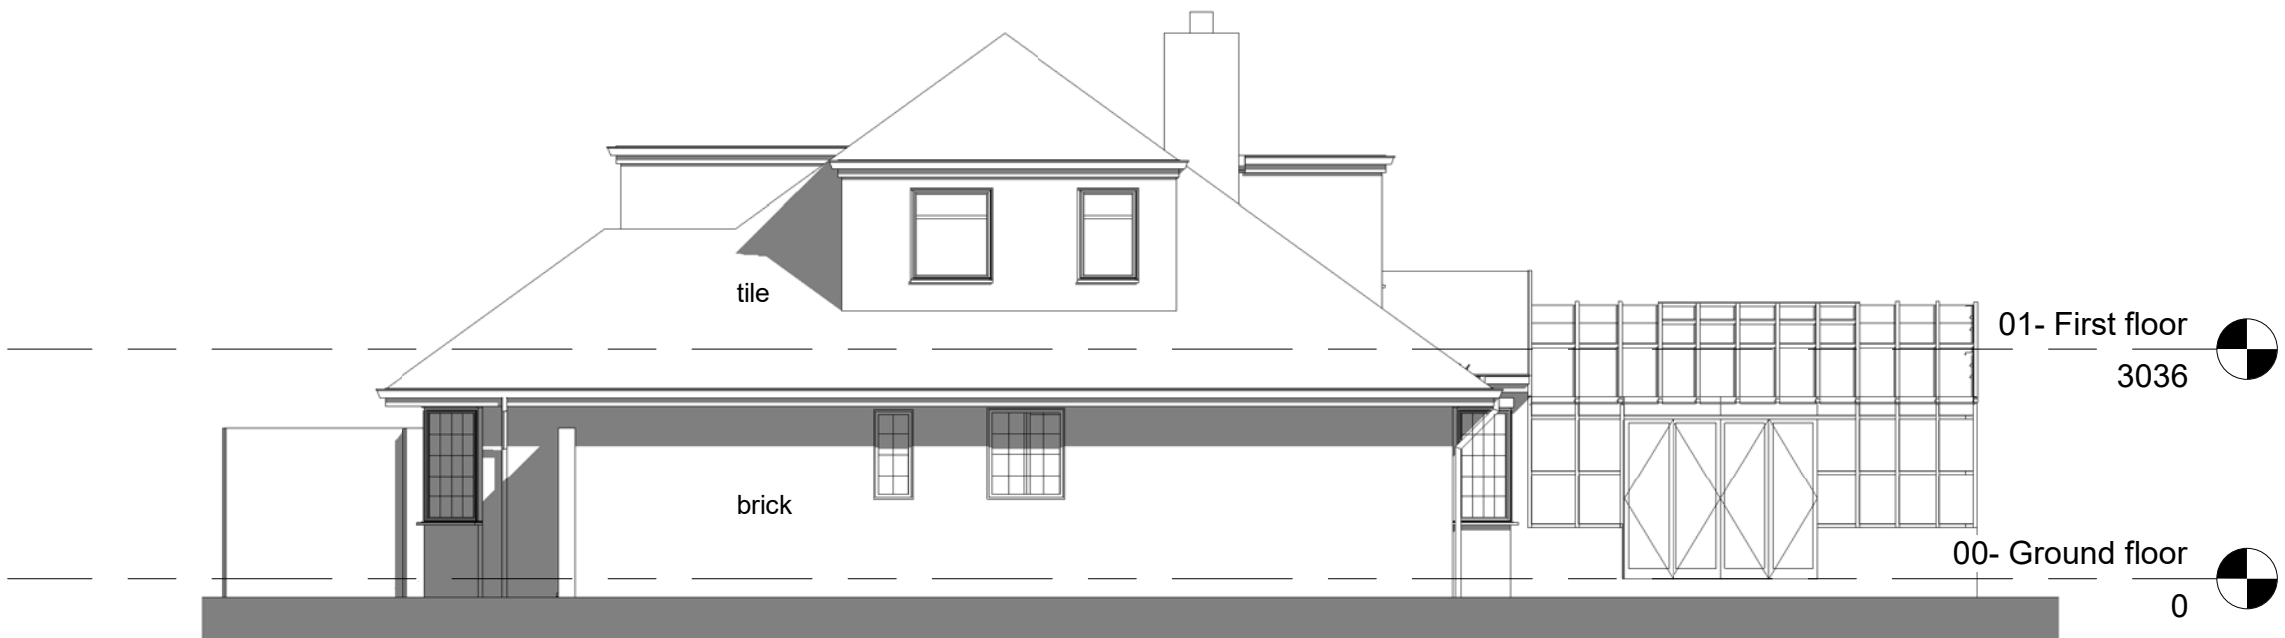


north west - side elevation

1 : 100

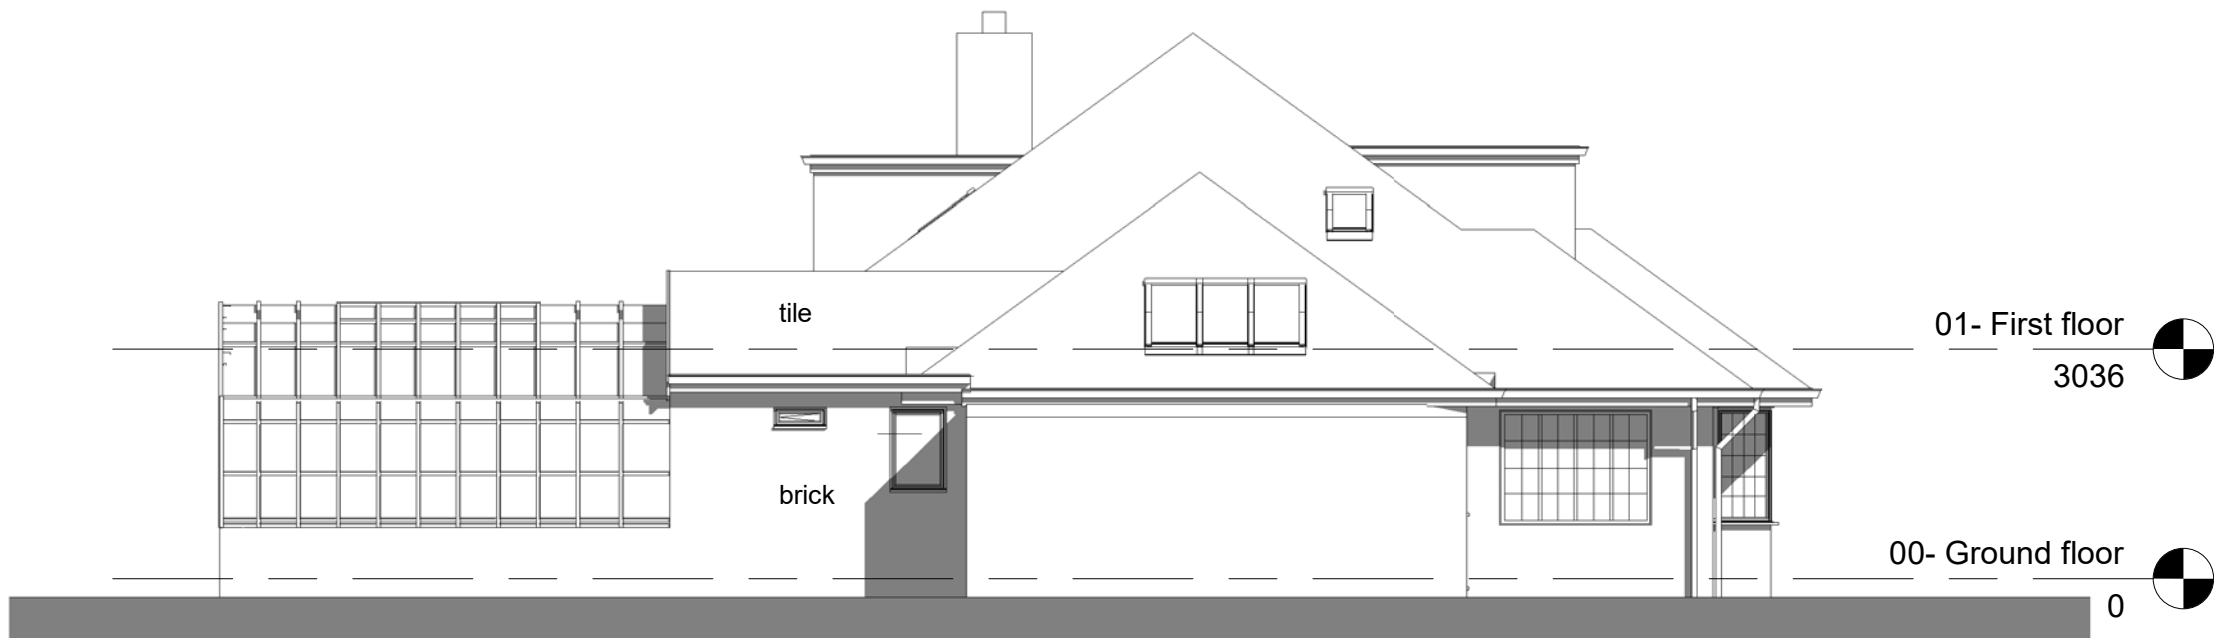


south east - side elevation

1 : 100

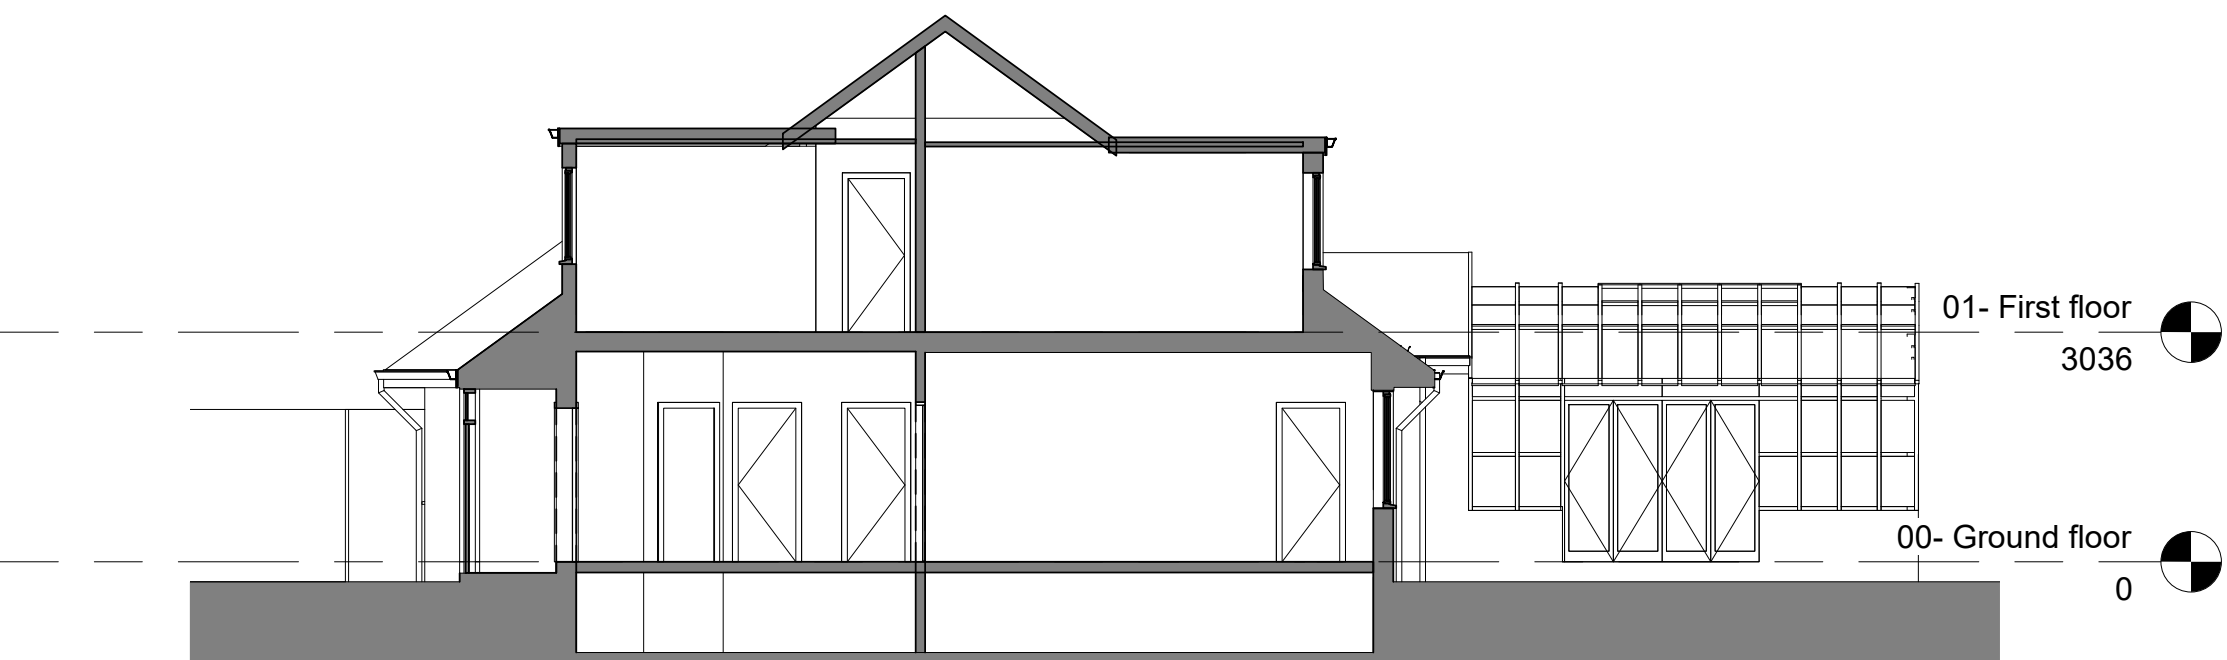

Section 1

1 : 100

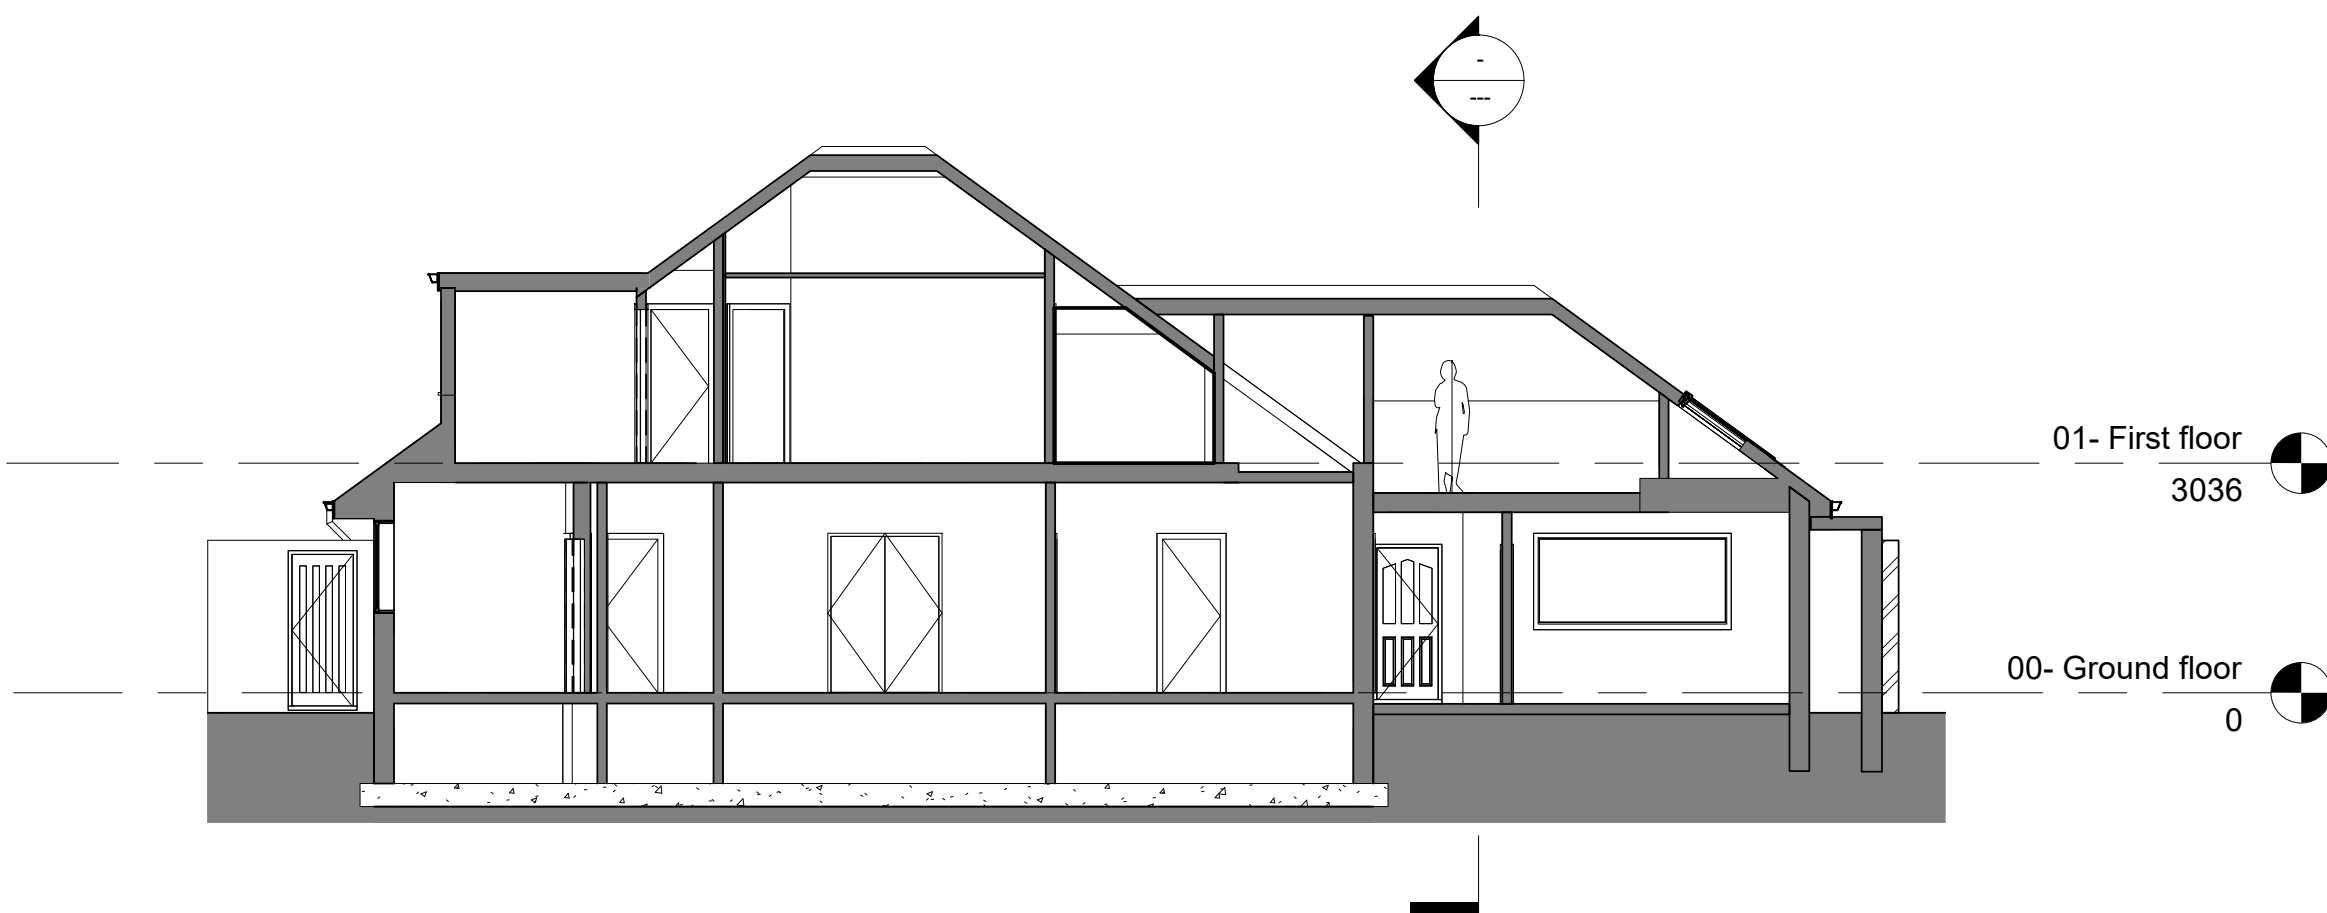

Section 3

1 : 100

job no

21.11

drawing number

AL 20 003

title

Existing Elevations +

Sections

scale

1 : 100

notes:

project

House Remodelling

Spath Lane, Didsbury

SSHARC Ltd

beech house
21 heath lane
cheshire wa3 7dh
t - 0161 236 5190
e - info@ssharc.co.uk

date

20/08/2021

do not scale this drawing

this drawing is the property of
SSHARC LTD and
copyright is reserved by them
the drawing is not to be copied or
disclosed to any unauthorized
person without express
and prior written consent