



North Elevation




West Elevation



East Elevation



South Elevation

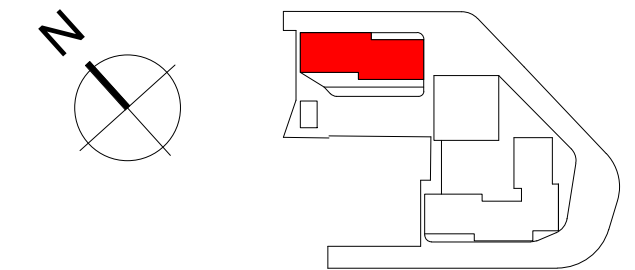

KEY PLAN

NOTES

THIS DRAWING MUST NOT BE SCALED.

ALL DIMENSIONS ARE TO BE VERIFIED AND CHECKED ON SITE. ANY DISCREPANCIES THAT ARE, OR BECOME APPARENT SHOULD BE REPORTED TO CHAPMAN TAYLOR.

AREAS INDICATED ARE APPROXIMATE GROSS INTERNAL AREA. THEY RELATE TO THE LIKELY AREAS OF THE BUILDING AT THE CURRENT STAGE OF DESIGN. ANY DECISIONS TO BE MADE ON THE BASIS OF THESE PREDICTIONS, WHETHER AS TO PROJECT VIABILITY, PRE-LETTING, LEASE AGREEMENTS, OR THE LIKE, SHOULD INCLUDE DUE ALLOWANCE FOR THE INCREASES AND DECREASES INHERENT IN THE DESIGN DEVELOPMENT AND BUILDING PROCESS.

© COPYRIGHT CHAPMAN TAYLOR 2017

REV	DATE	BY	DESCRIPTION	CHKD
CLIENT				
Mount Anvil 140 Aldersgate London EC1A 4HY				
PROJECT				
Kampus Manchester Aytoun Street, Manchester				
ARCHITECT				
Chapman Taylor INTERNATIONAL ARCHITECTS MASTERPLANNERS DESIGNERS Bass Warehouse, 4 Castle Street, Castlefield, Manchester M3 4LZ Tel: +44 (0)161 828 6500 Fax: +44 (0)161 828 6505 manchester@chapmantaylor.com				
DRAWING TITLE				
Block C Tenant Planning Elevations Existing				
Scale 1 : 100 @ A1				
1 5 10M				
INTERNAL JOB NO. C049KAM				
ISSUE DATE 27/09/2021				
DRAWN BY RS				
CHECKED BY SG				
PROJECT NUMBER C049KAM				
ORIGINATOR CTA				
ZONE C0				
LEVEL XX				
TYPE DR				
NUMBER A				
REVISION 07904 P01				