


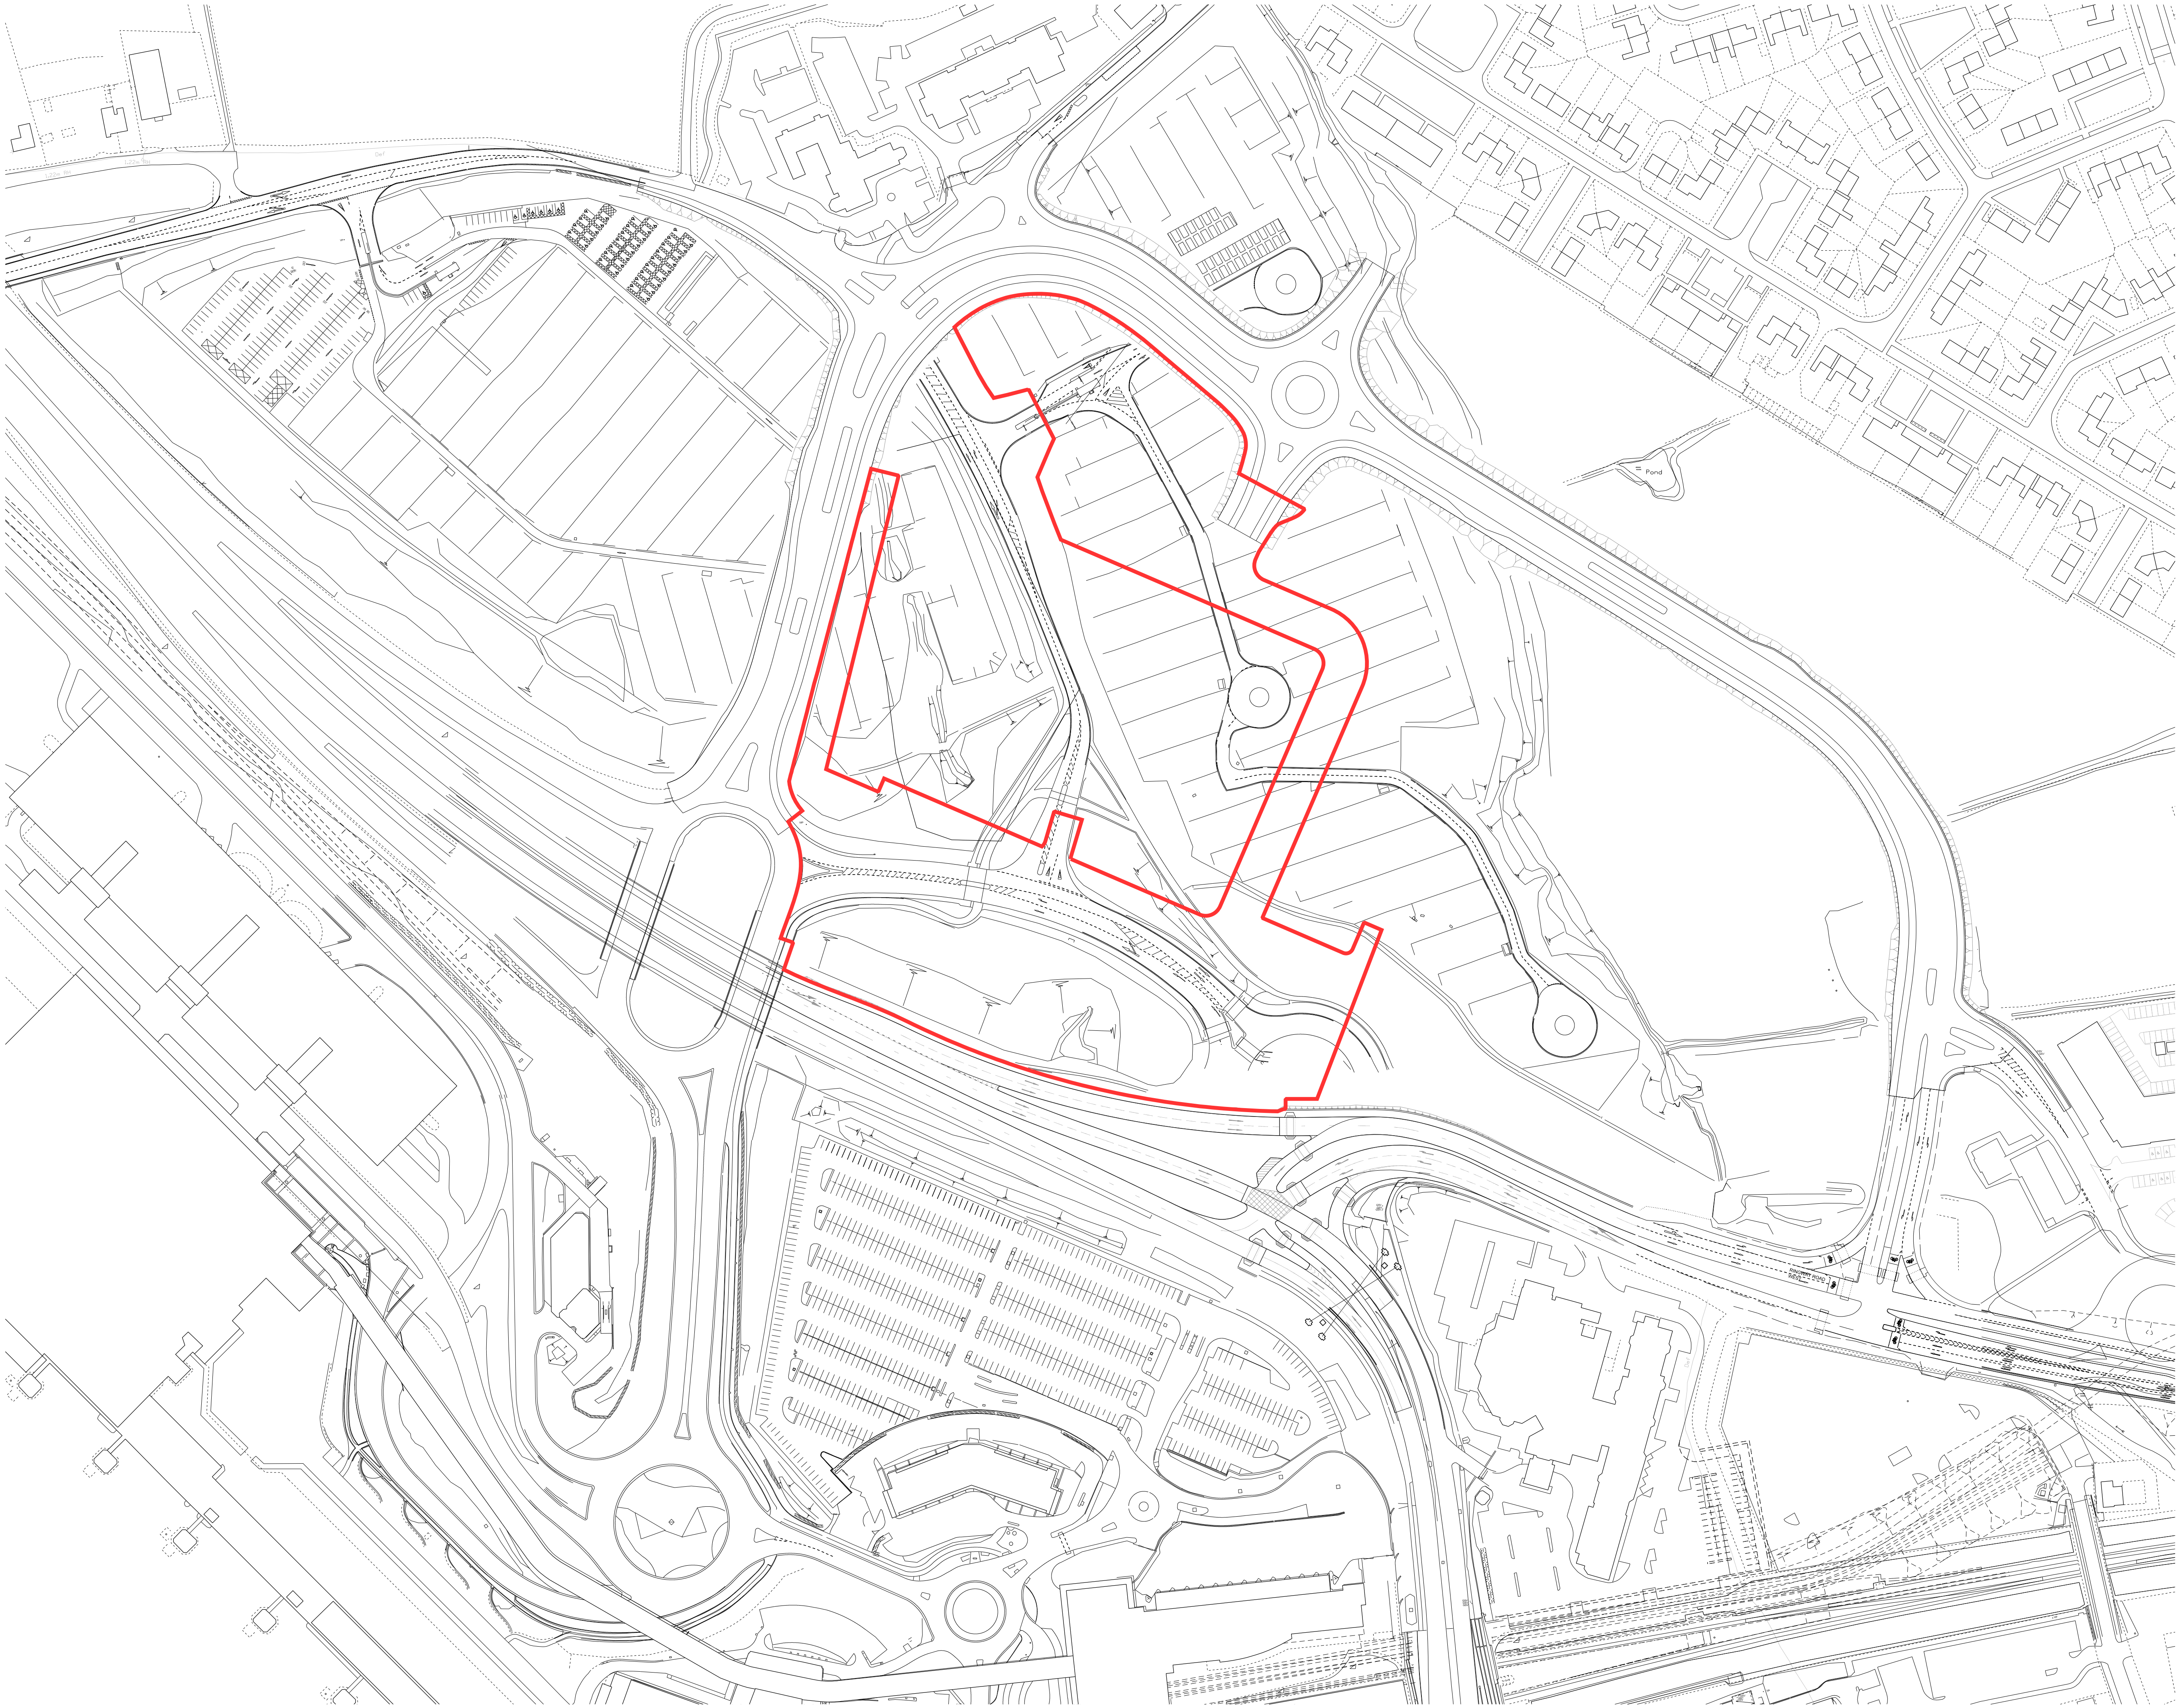

Copyright of this drawing is vested in 5plus Architects and it must not be copied or reproduced without written consent. Figured dimensions only are to be taken from this drawing. Do not scale from this drawing.
All Contractors must note the site and are responsible for noting and checking all dimensions relative to that work. 5plus Architects are to be advised of any variation between drawings and site conditions.
This drawing shall remain the property of 5plus Architects and shall not be used for any other purpose without written consent. All dimensions and levels should be read only from those values stated in text, on the drawings.

CONSTRUCTION - It is considered that the proposed works are within the scope of a competent Contractor and as such no detailed reports have been identified, refer to relevant App. Structural Engineer Site Assessment

KEY PLAN:

Red Line Boundary

A 17/08/18 Revised for Planning Issue

REV: DATE: DETAILS:



5plus architects
4th Floor
The Hive
47 Lever Street
Manchester
M1 1FN
+44 (0)161 228 0211
www.5plusarchitects.com

PROJECT:
Airport City
Manchester

TITLE:
Red Line Boundary
Existing Site Plan

SCALE: 1:1250 @ A1 ORIGIN DATE: 19.02.2018 DRAWN: HF

STATUS: Planning CHECKED: JB

PROJECT: 05042 DRAWING NO: MP_00_0000 REV: A

Architecture | Masterplanning | Interiors | Graphics | Branding