



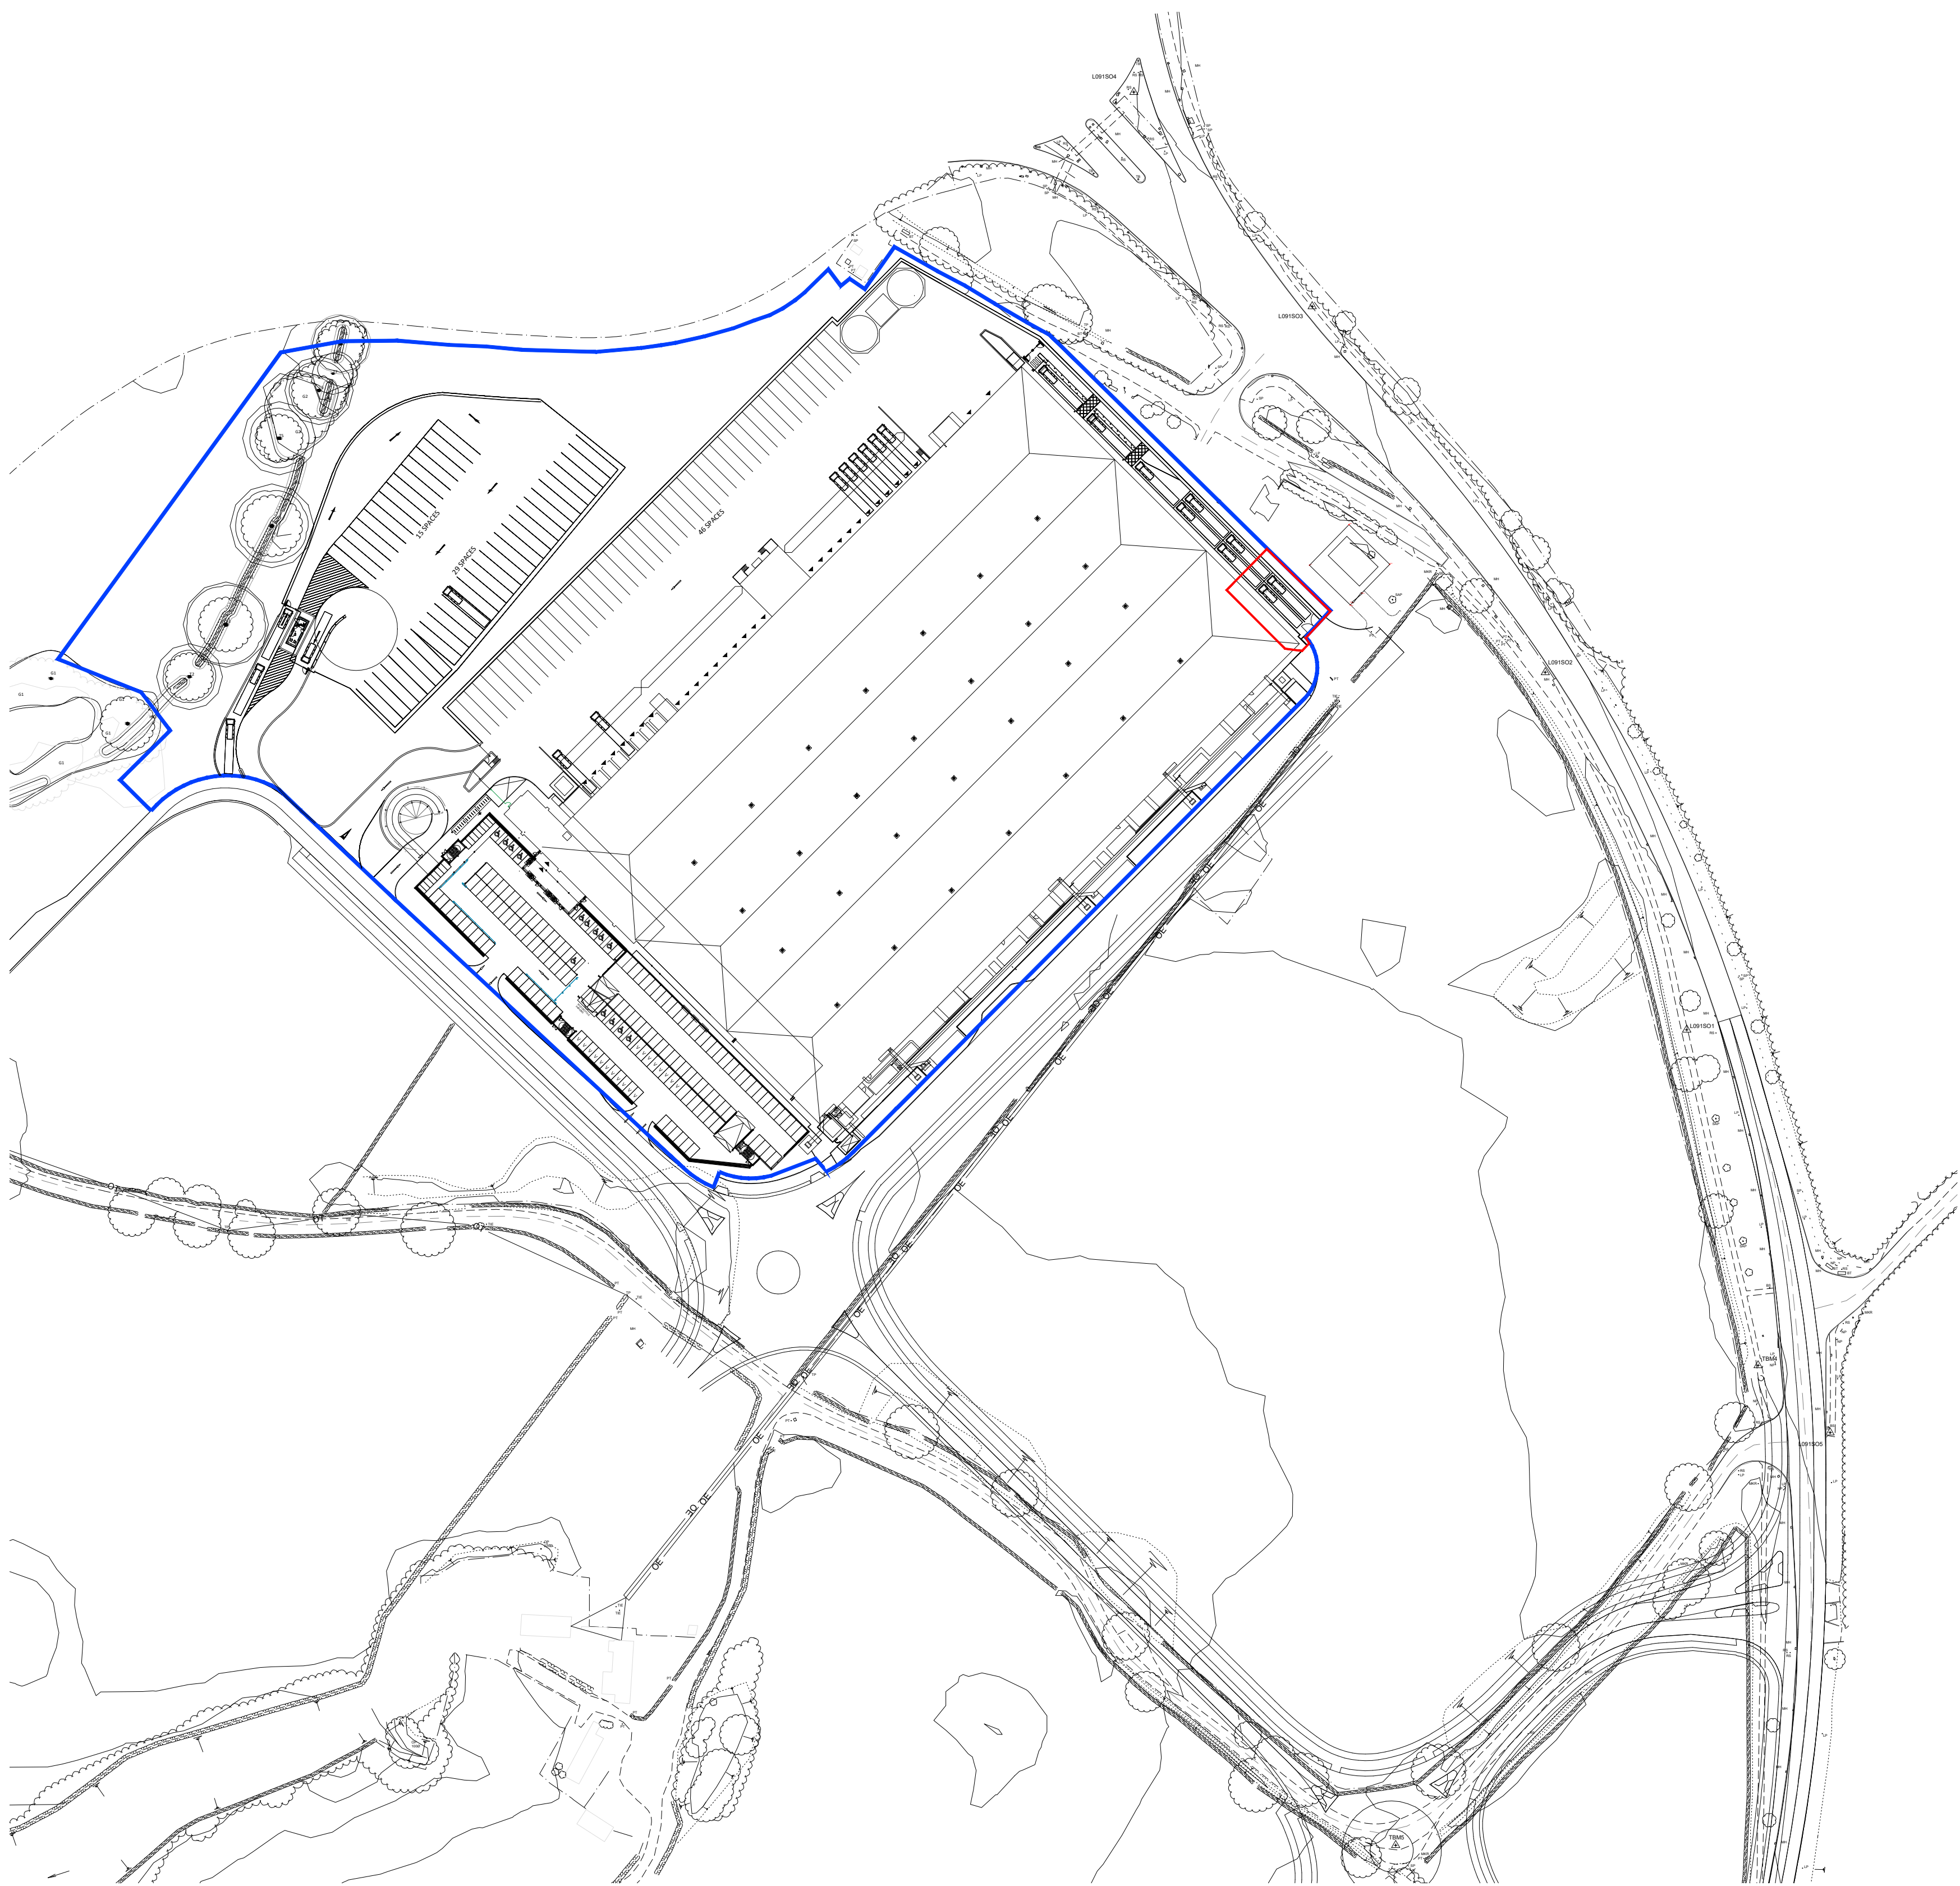

EXISTING SITE PLAN
SCALE 1:1250

Do not scale this drawing
ashton smith to be notified of discrepancies in figured dimensions
Contractors must check all dimensions from site
This drawing is copyright and is for use on this site only
This drawing is to be used solely for information as entitled
For other information refer to the latest revision of any cross referenced drawing

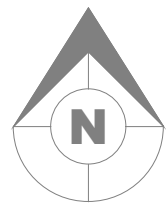

LOCATION PLAN:

NOTES:

Planning Application Area
480m² / 0.0480 hectares

REV	DATE	DESCRIPTION	DRAWN BY	CHECK BY
REVISIONS				

PROJECT TITLE				
MAN1				
Plot 318, Sunbank Lane, Manchester				
DRAWING TITLE				
Existing Site Plan				
RIBA STAGE	STATUS		DRAWN BY	CHECKED BY
N/A	Planning		RR	GC
SHEET	SCALE	DATE	SUITABILITY	REVISION
A1	1 : 1250	09/11/2021	S0	P2
DRAWING NO.				
21055 - ASA - XX - XX - D - A - 0002 _ (S0 - P2)				

CLIENT



Ashton Smith, Belvedere House, 2 Victoria Avenue, Harrogate, North Yorkshire, HG1 1EL
Tel: 01423 522885 Fax: 01423 365104
www.ashtonsmith.co.uk

JOB NO. 21055