



© BOWKER SADLER PARTNERSHIP LIMITED
■ THIS DRAWING IS THE SUBJECT OF COPYRIGHT WHICH VESTS IN BOWKER SADLER PARTNERSHIP LIMITED. IT IS AN INFRINGEMENT OF COPYRIGHT TO REPRODUCE THIS DRAWING BY WHATEVER MEANS, INCLUDING ELECTRONIC, WITHOUT THE EXPRESS WRITTEN CONSENT OF BOWKER SADLER PARTNERSHIP LIMITED WHICH RESERVES ALL ITS RIGHTS.
BOWKER SADLER PARTNERSHIP LIMITED ASSERTS ITS RIGHTS TO BE IDENTIFIED AS THE AUTHOR OF THIS DESIGN
■ DRAWING NOT TO BE SCALED.
■ REPORT ERRORS & OMISSIONS TO ARCHITECT.
■ CHECK ALL DIMENSIONS ON SITE.
■ DRAWING TO BE READ IN CONJUNCTION WITH THE HEALTH AND SAFETY PLAN AND ALL RELEVANT RISK ASSESSMENTS

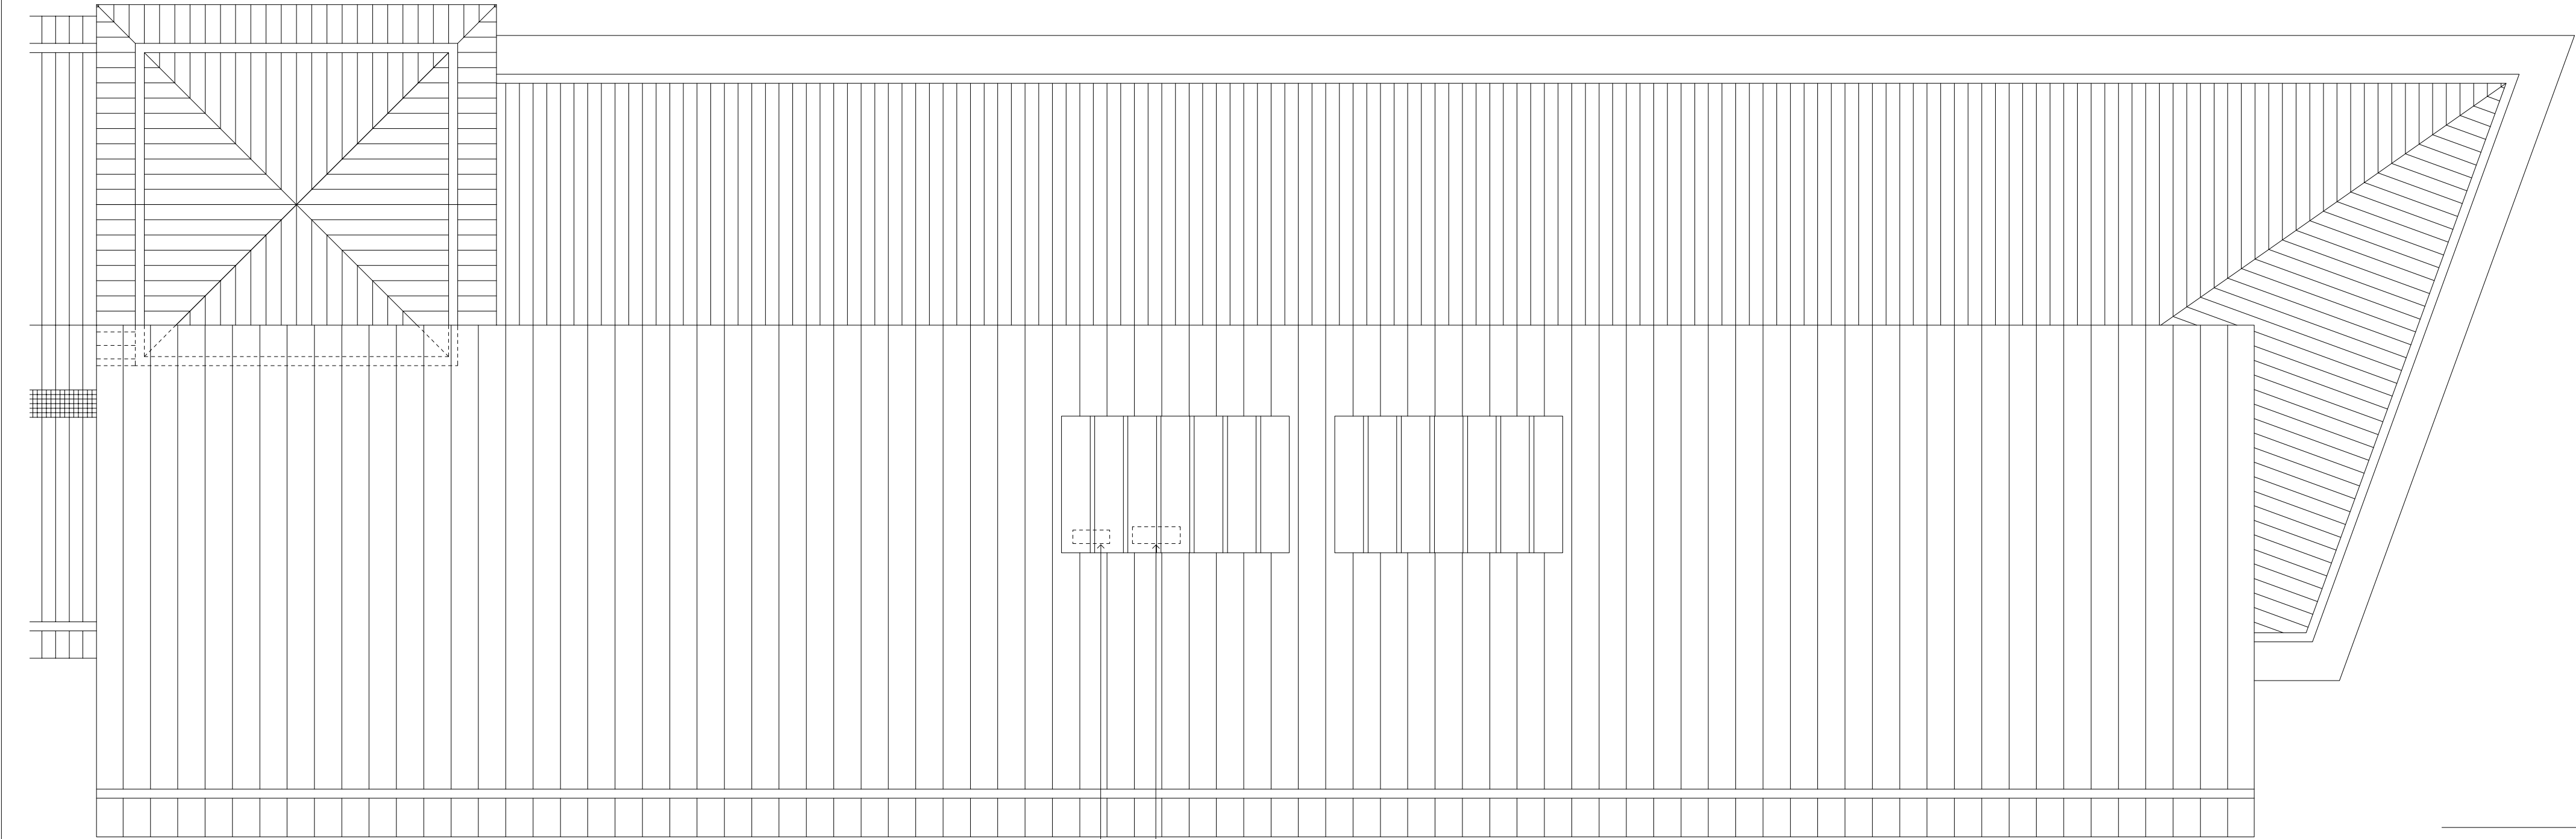

Proposed Partial Roof Plan
1 : 100

2 no. new Condenser Units
within existing roof void

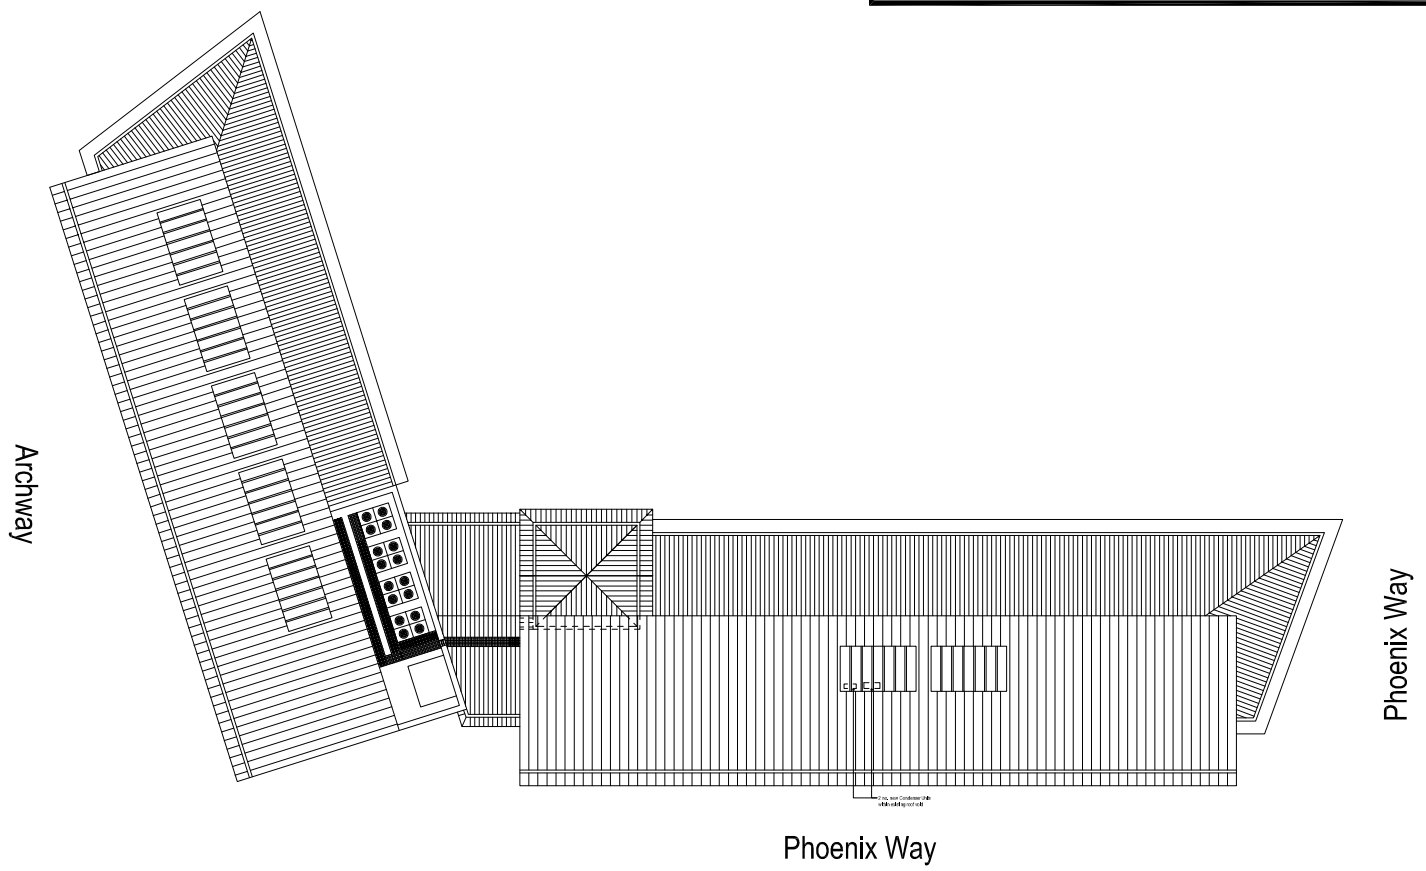

Proposed Roof Plan
1 : 500

2 no. new Condenser Units
within existing roof void



Proposed South Elevation to Phoenix Way
1 : 100


Existing double glazed unit to be removed
and replaced with louvred panel

Existing double glazed unit to be removed
and replaced with louvred panel

Existing double glazed unit to be removed
and replaced with louvred panel

New Air Brick
Colour: Terracotta

Existing louvred panel

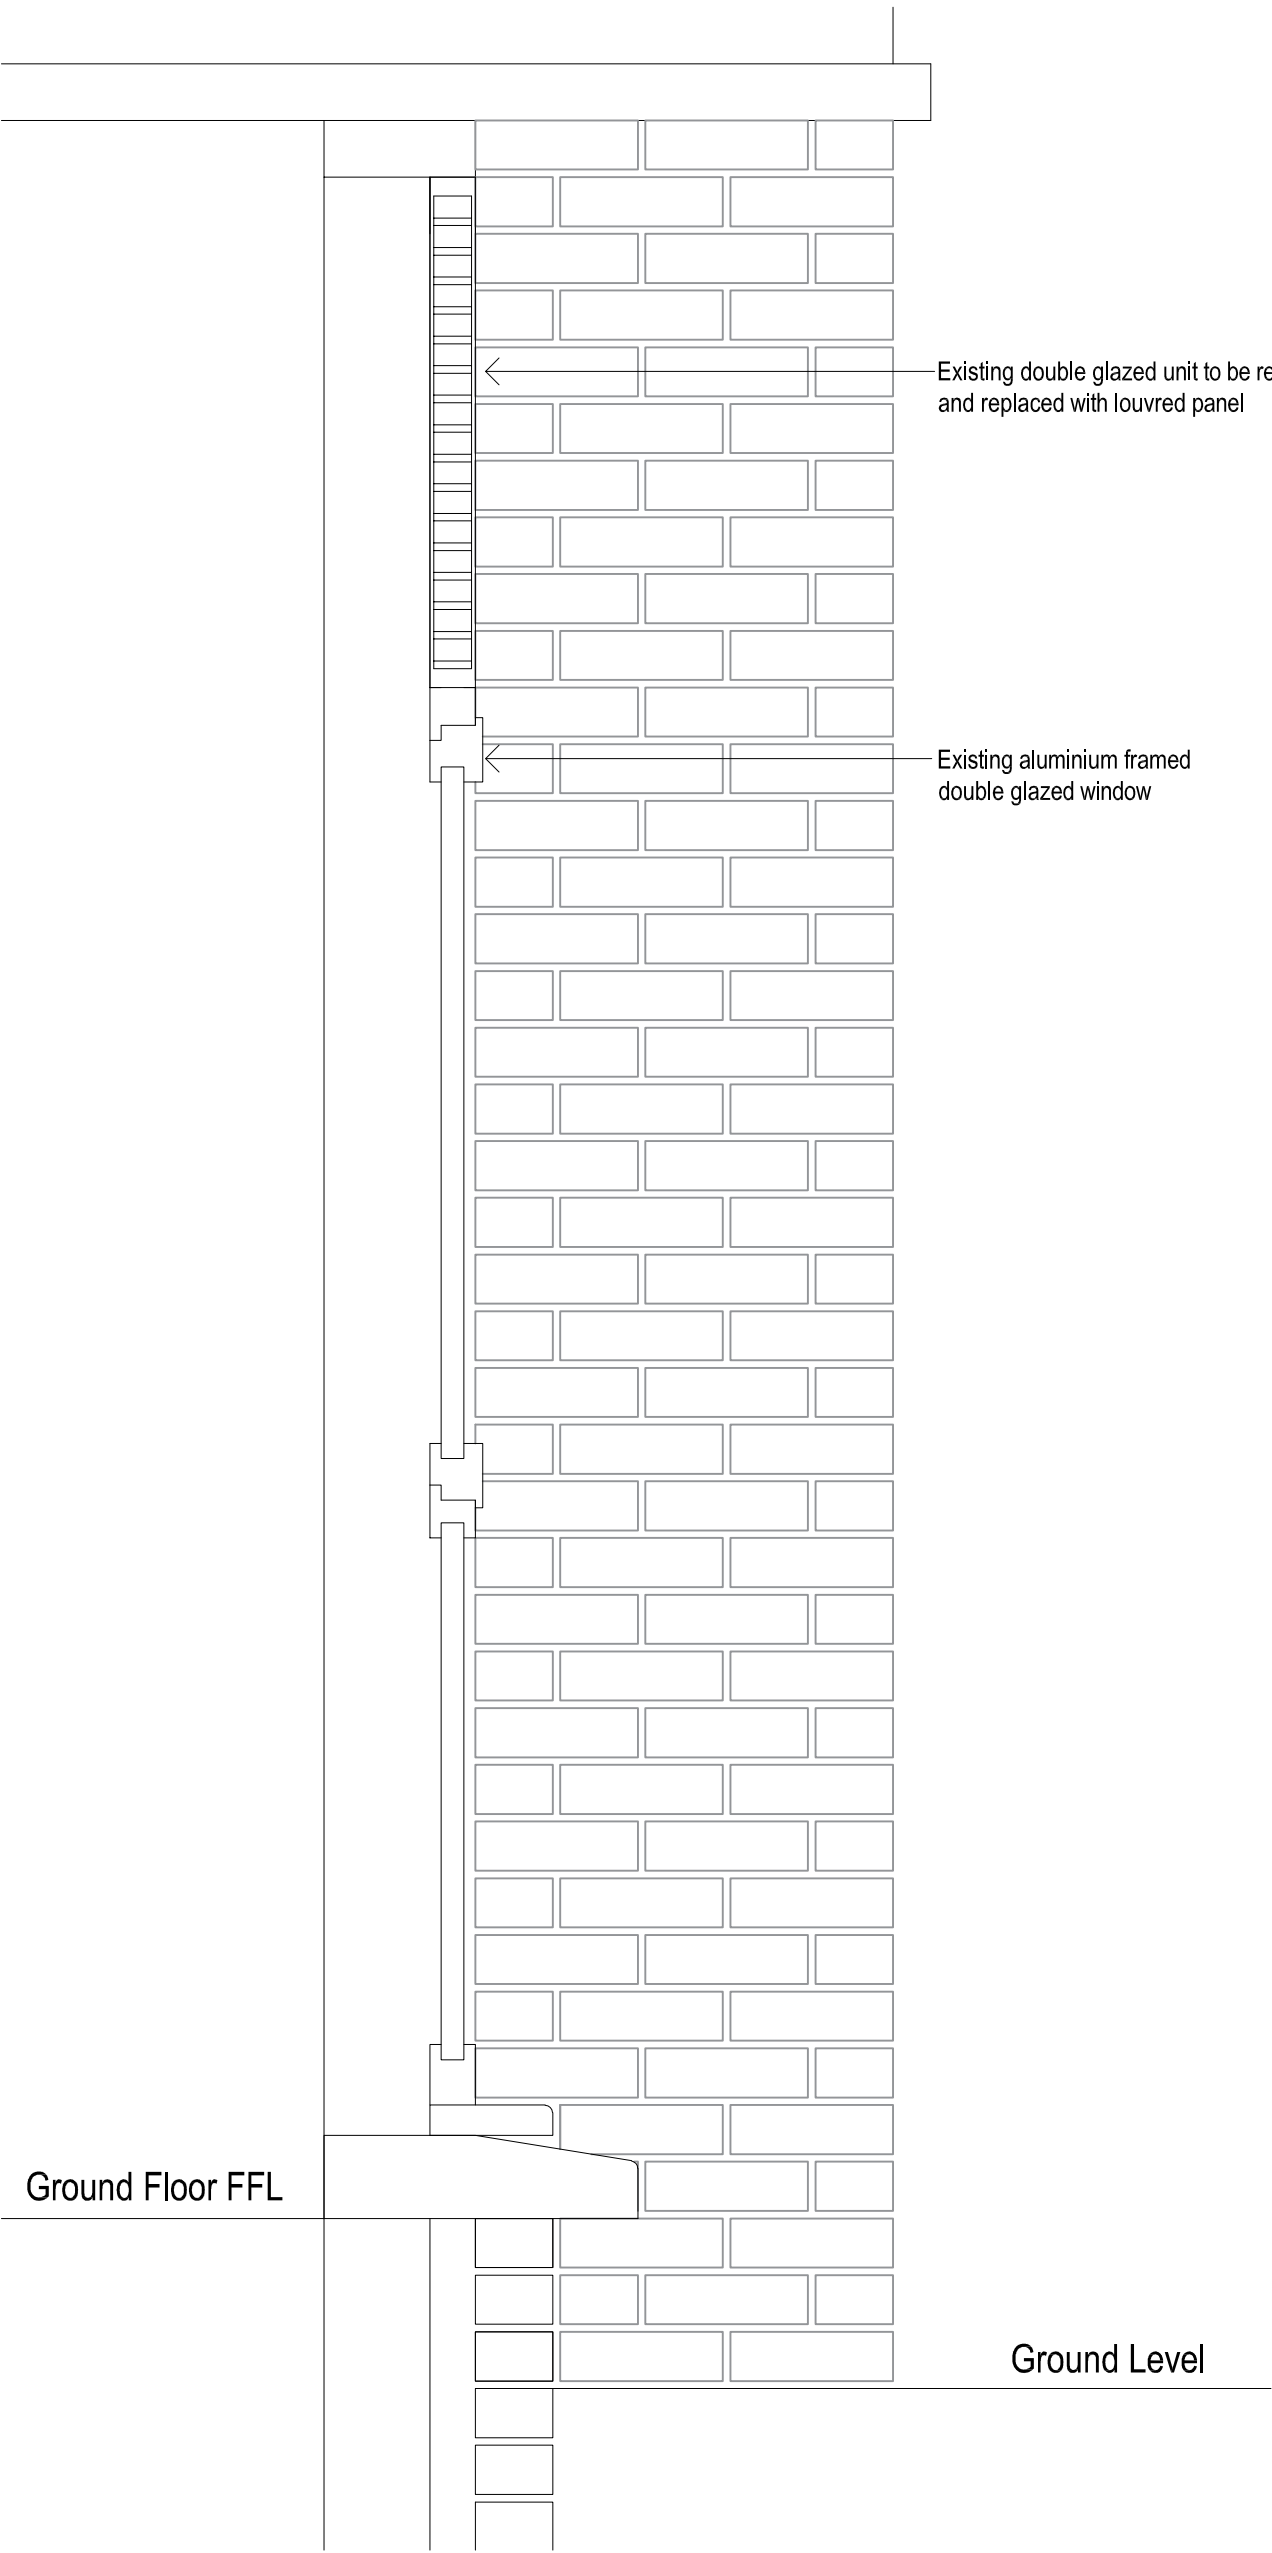

Existing double glazed unit to be removed
and replaced with louvred panel

Existing aluminium framed
double glazed window

A	28.09.21	ADS	Existing louvred panel added	DL
REV.	DATE	DRN.		CHKD.

PROJECT

Print City 2 to Turing House

CLIENT

Manchester Metropolitan University

DRAWING

Turing House
Proposed Roof Plan,
South Elevation and
Typical Window Louvre Detail

SCALE

1:50 / 1:10

SHEET SIZE

@ A1

DRAWN

ADS

CHECKED

DL

DATE

10/09/21

BOWKER SADLER ARCHITECTURE

A: Hatherlow House, Hatherlow, Romiley, Stockport SK6 3DY
T: 0161 406 7333
E: bsp@bowker-sadler.co.uk
W: www.bowker-sadler.co.uk

JOB No	DRAWING No	REVISION
21-033	1015	A
STATUS	PLANNING	