


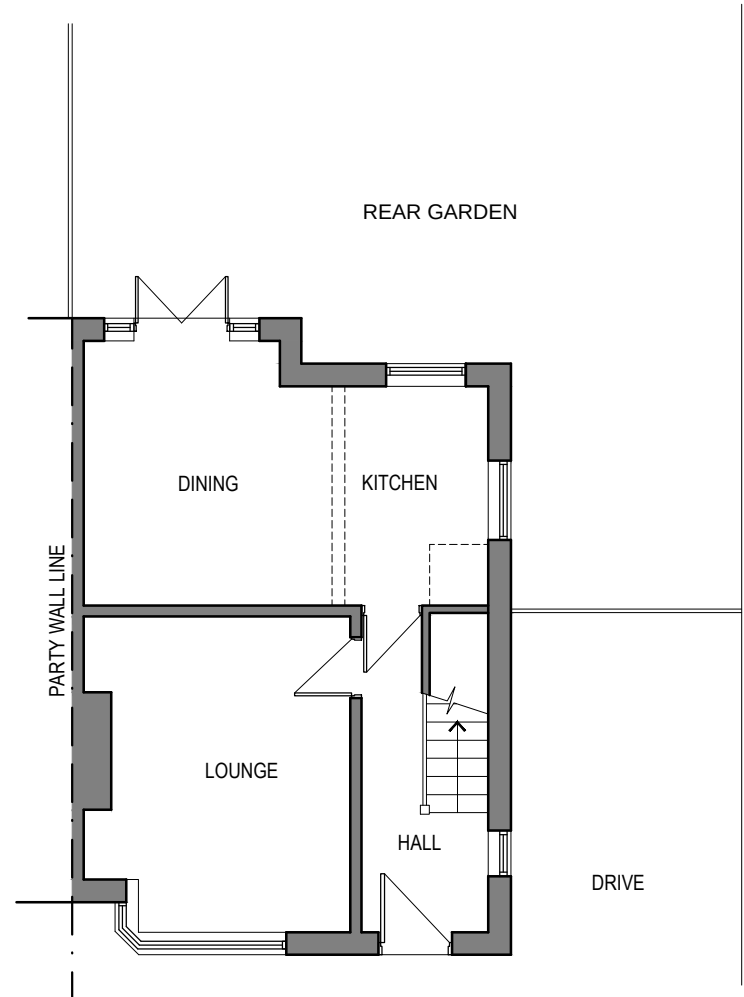


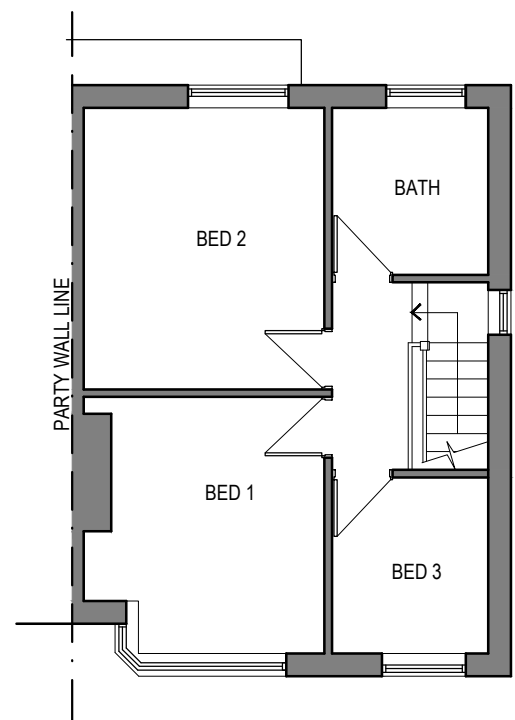

EXISTING GROUND FLOOR PLAN

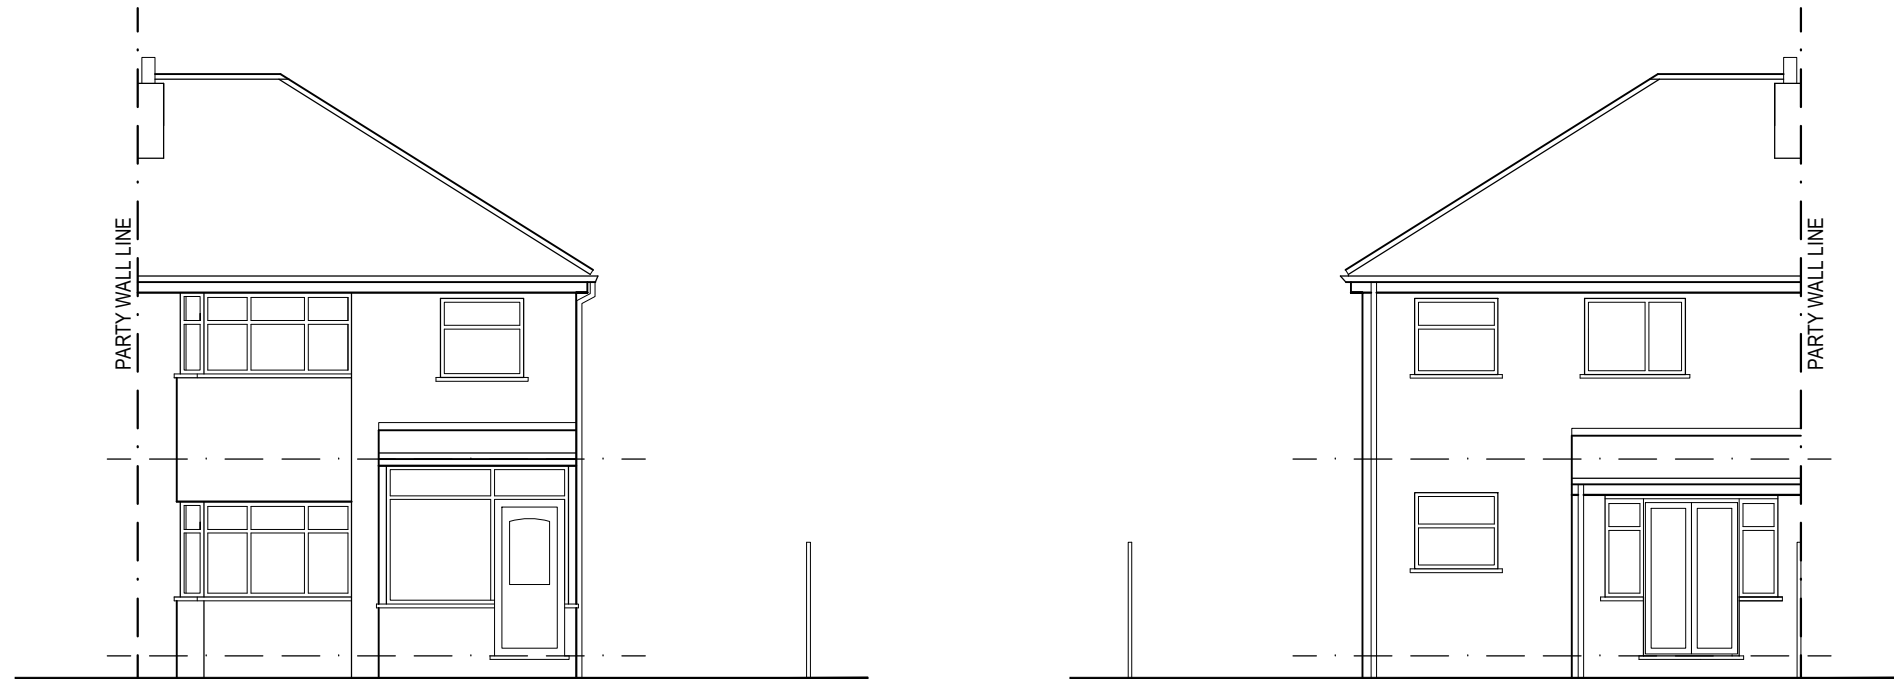


EXISTING FIRST FLOOR PLAN

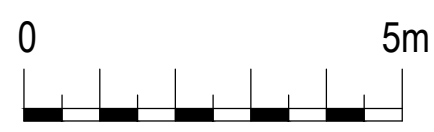


EXISTING FRONT ELEVATION




EXISTING REAR ELEVATION

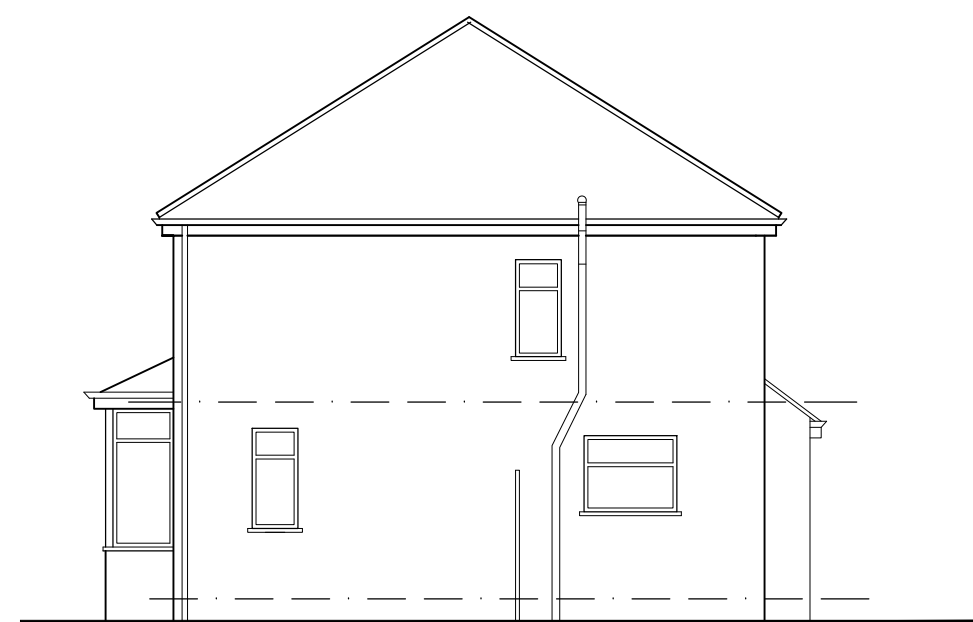


EXISTING SIDE ELEVATION

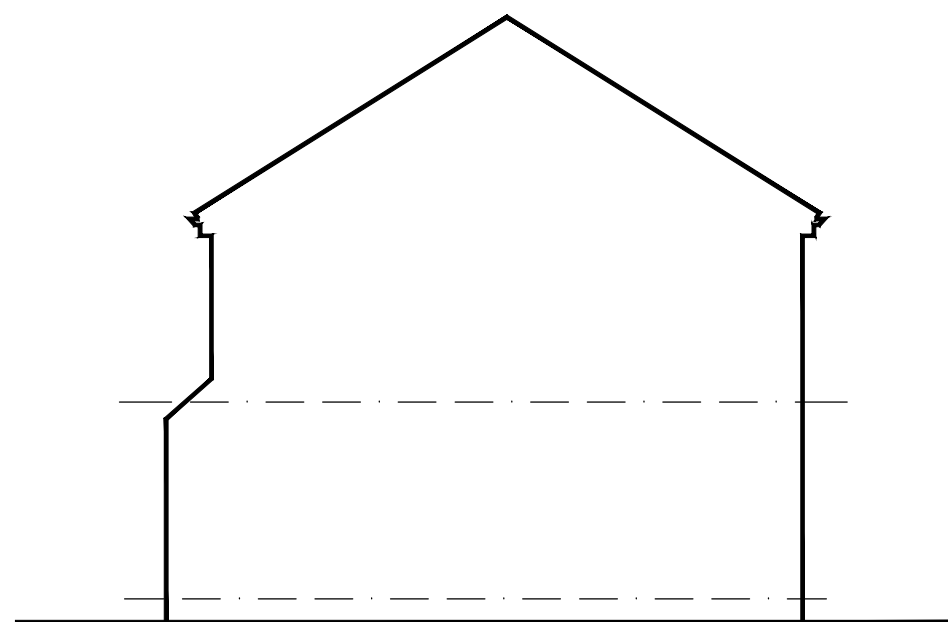


EXISTING SIDE ELEVATION TOWARDS NO.49

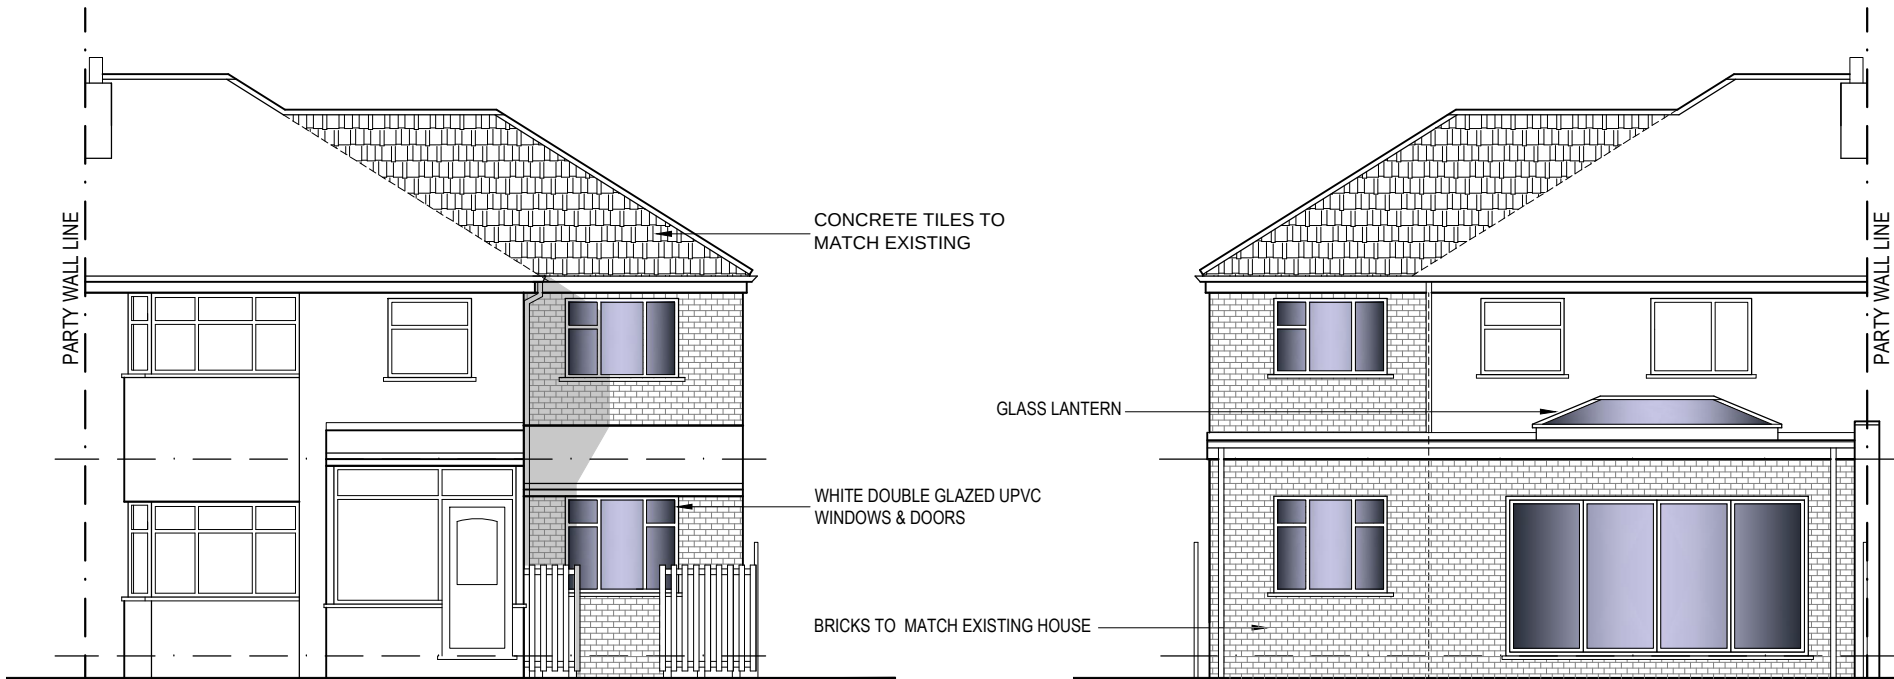


PROPOSED FRONT ELEVATION

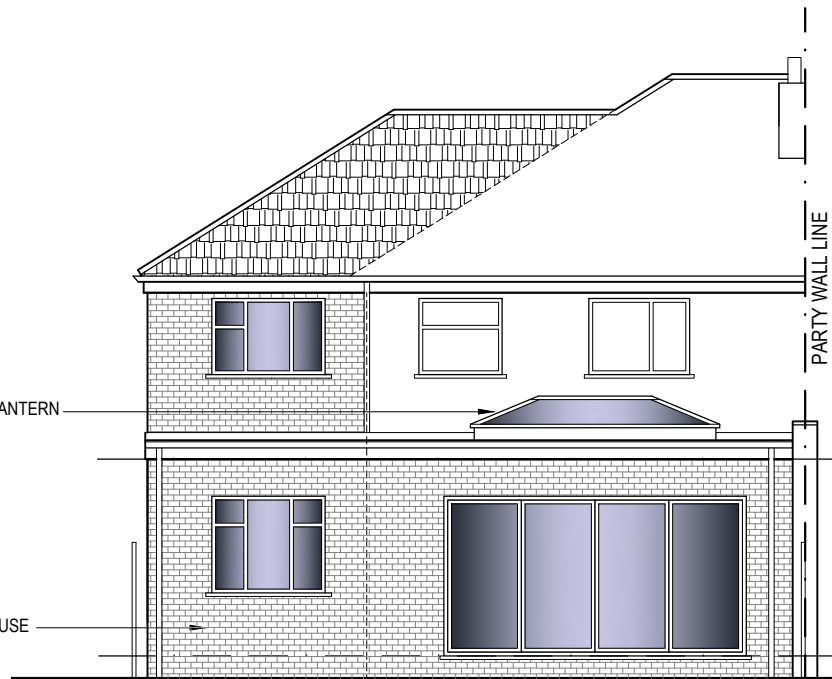


PROPOSED REAR ELEVATION

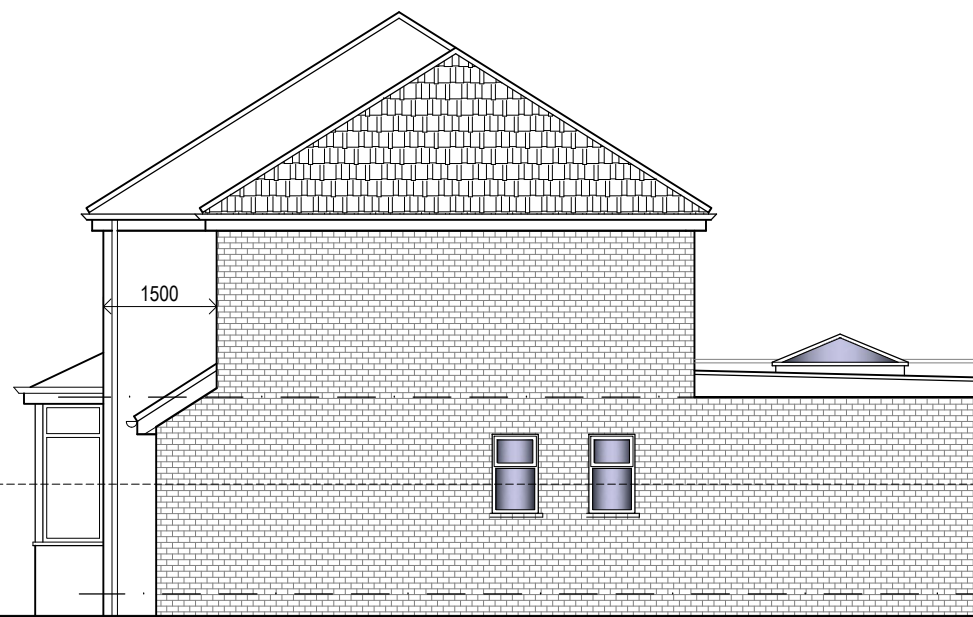


PROPOSED SIDE ELEVATION

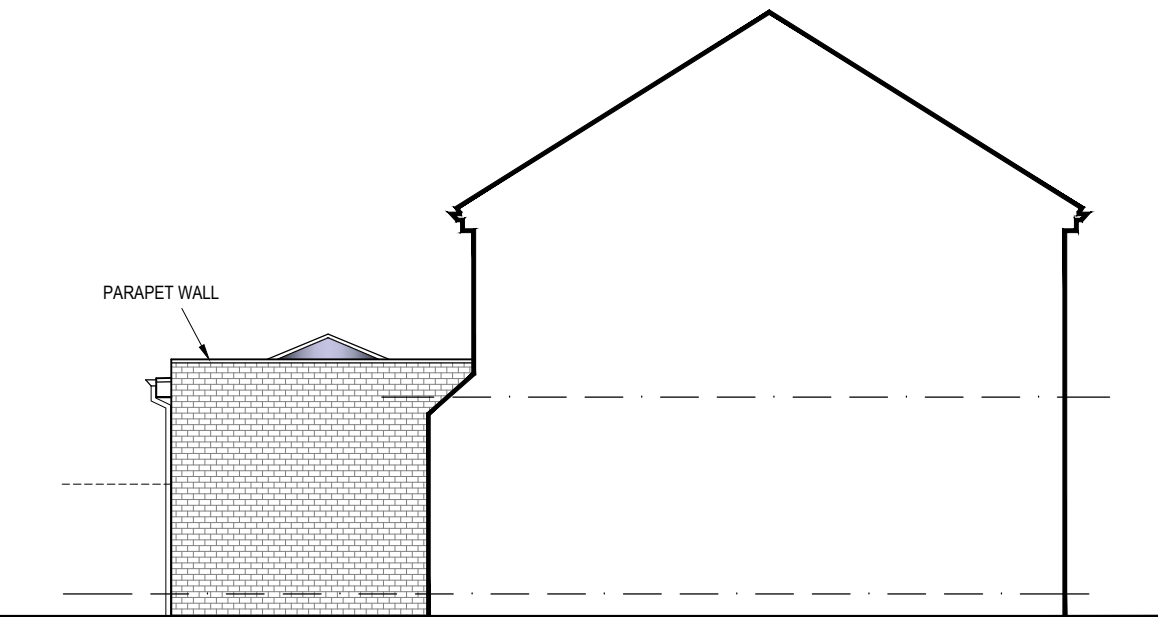


PROPOSED SIDE ELEVATION TOWARDS NO.49

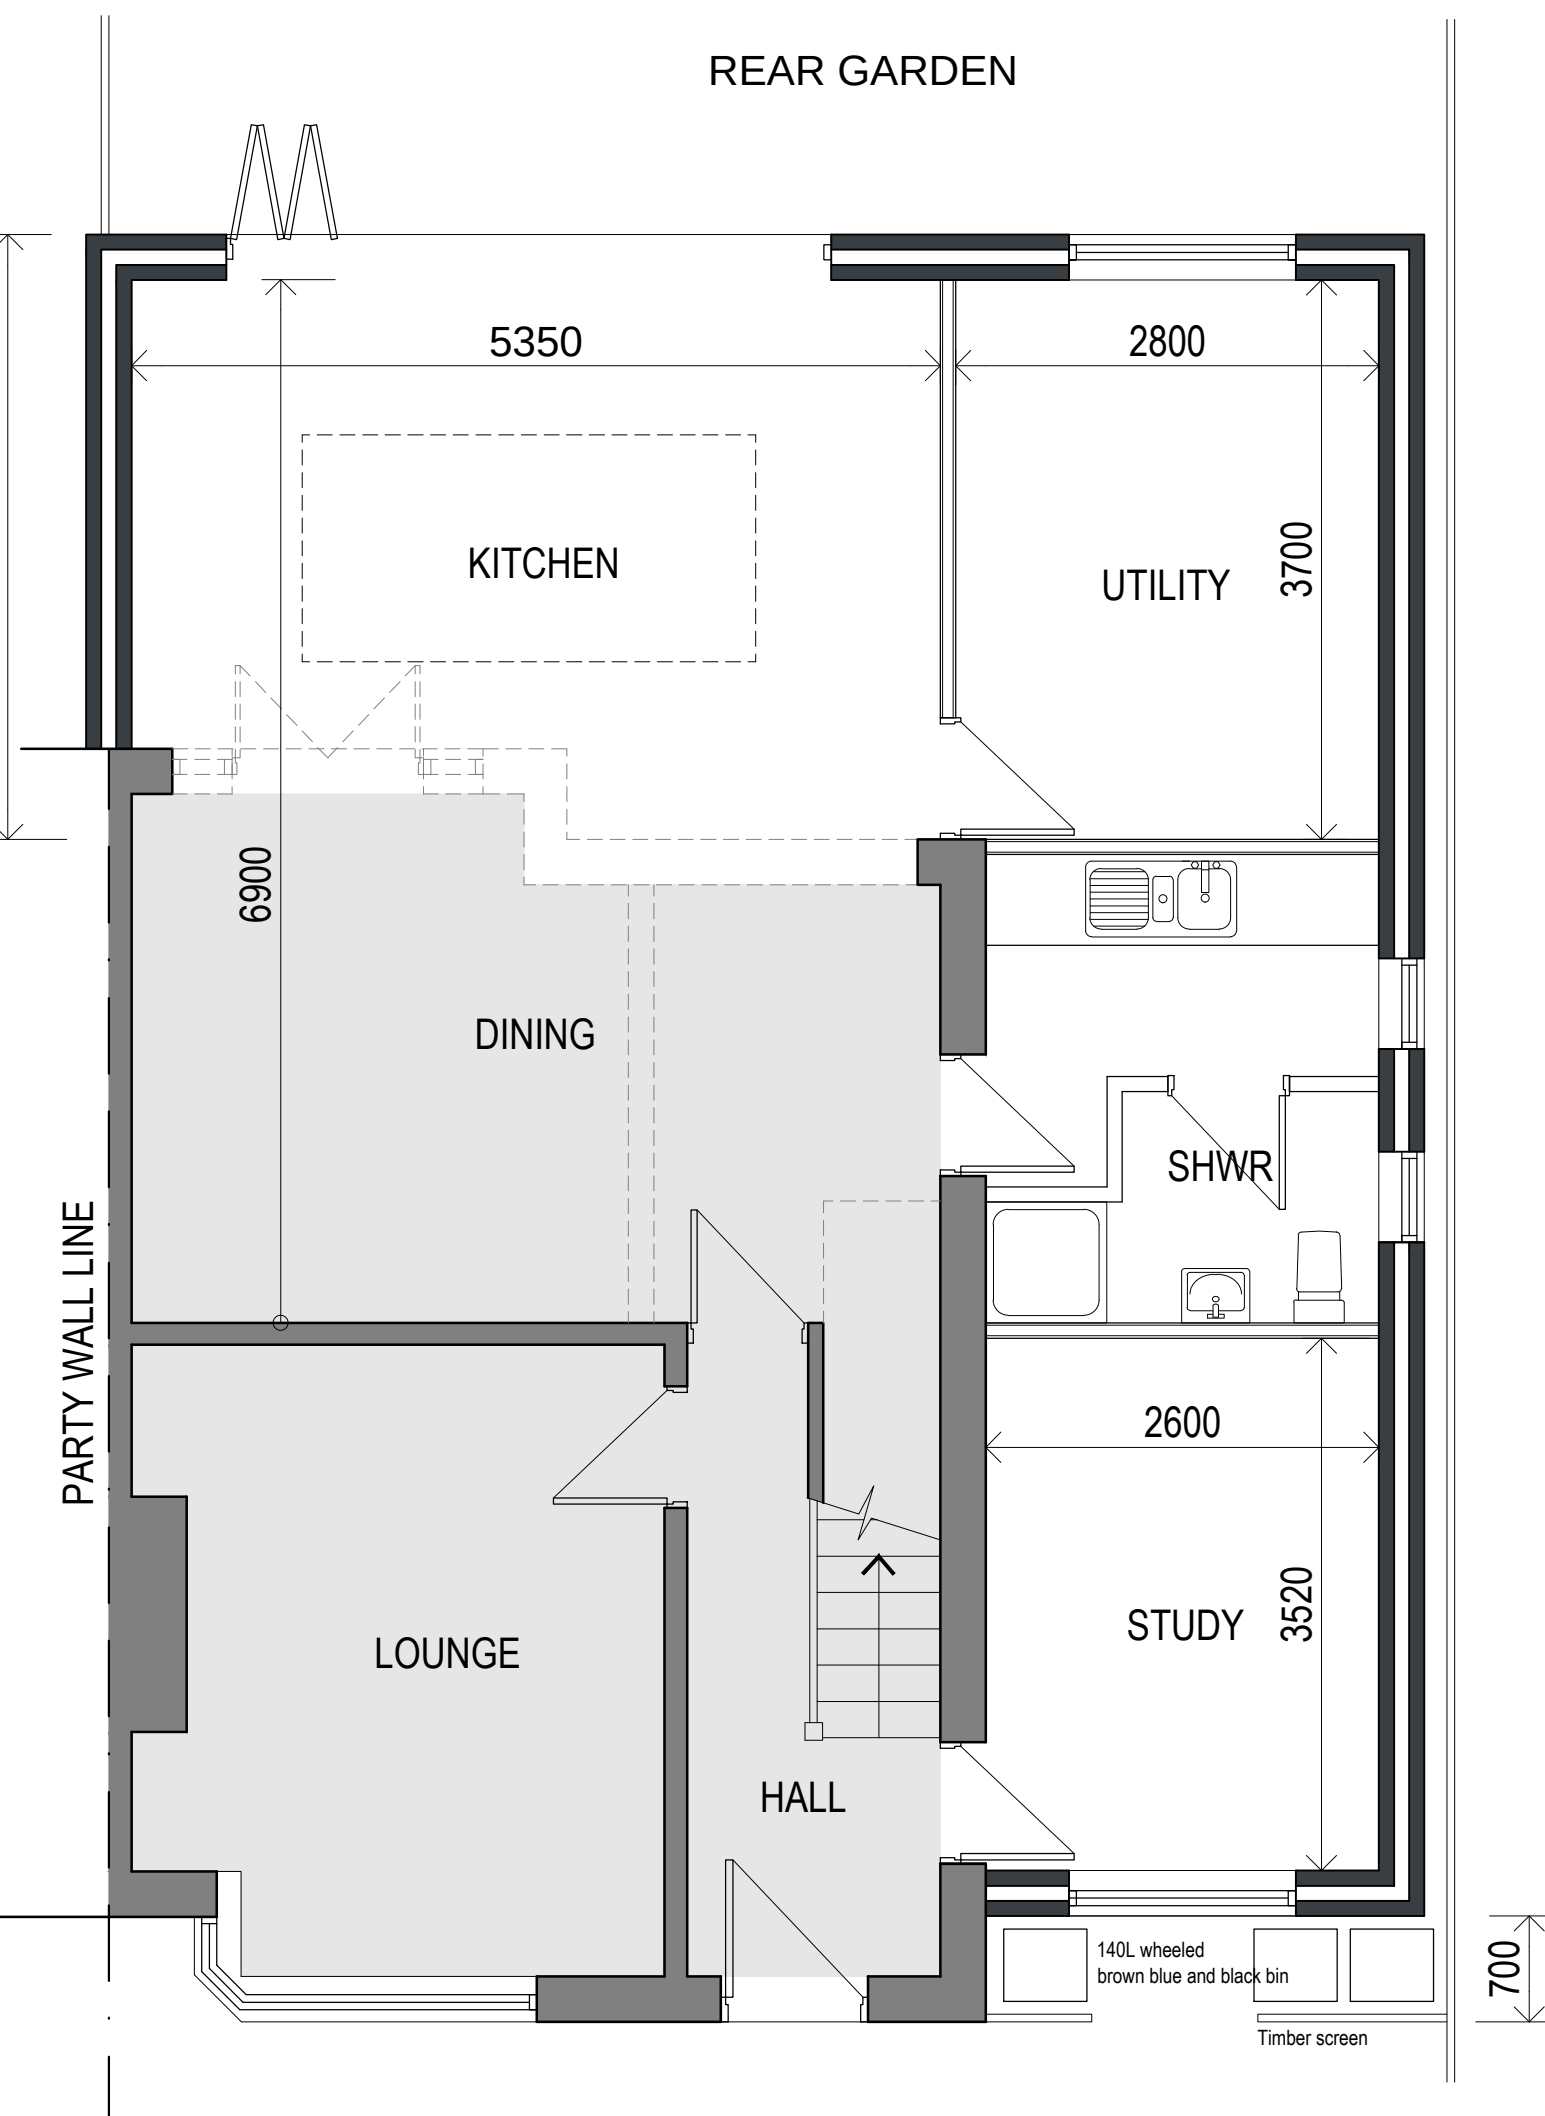


PROPOSED GROUND FLOOR PLAN

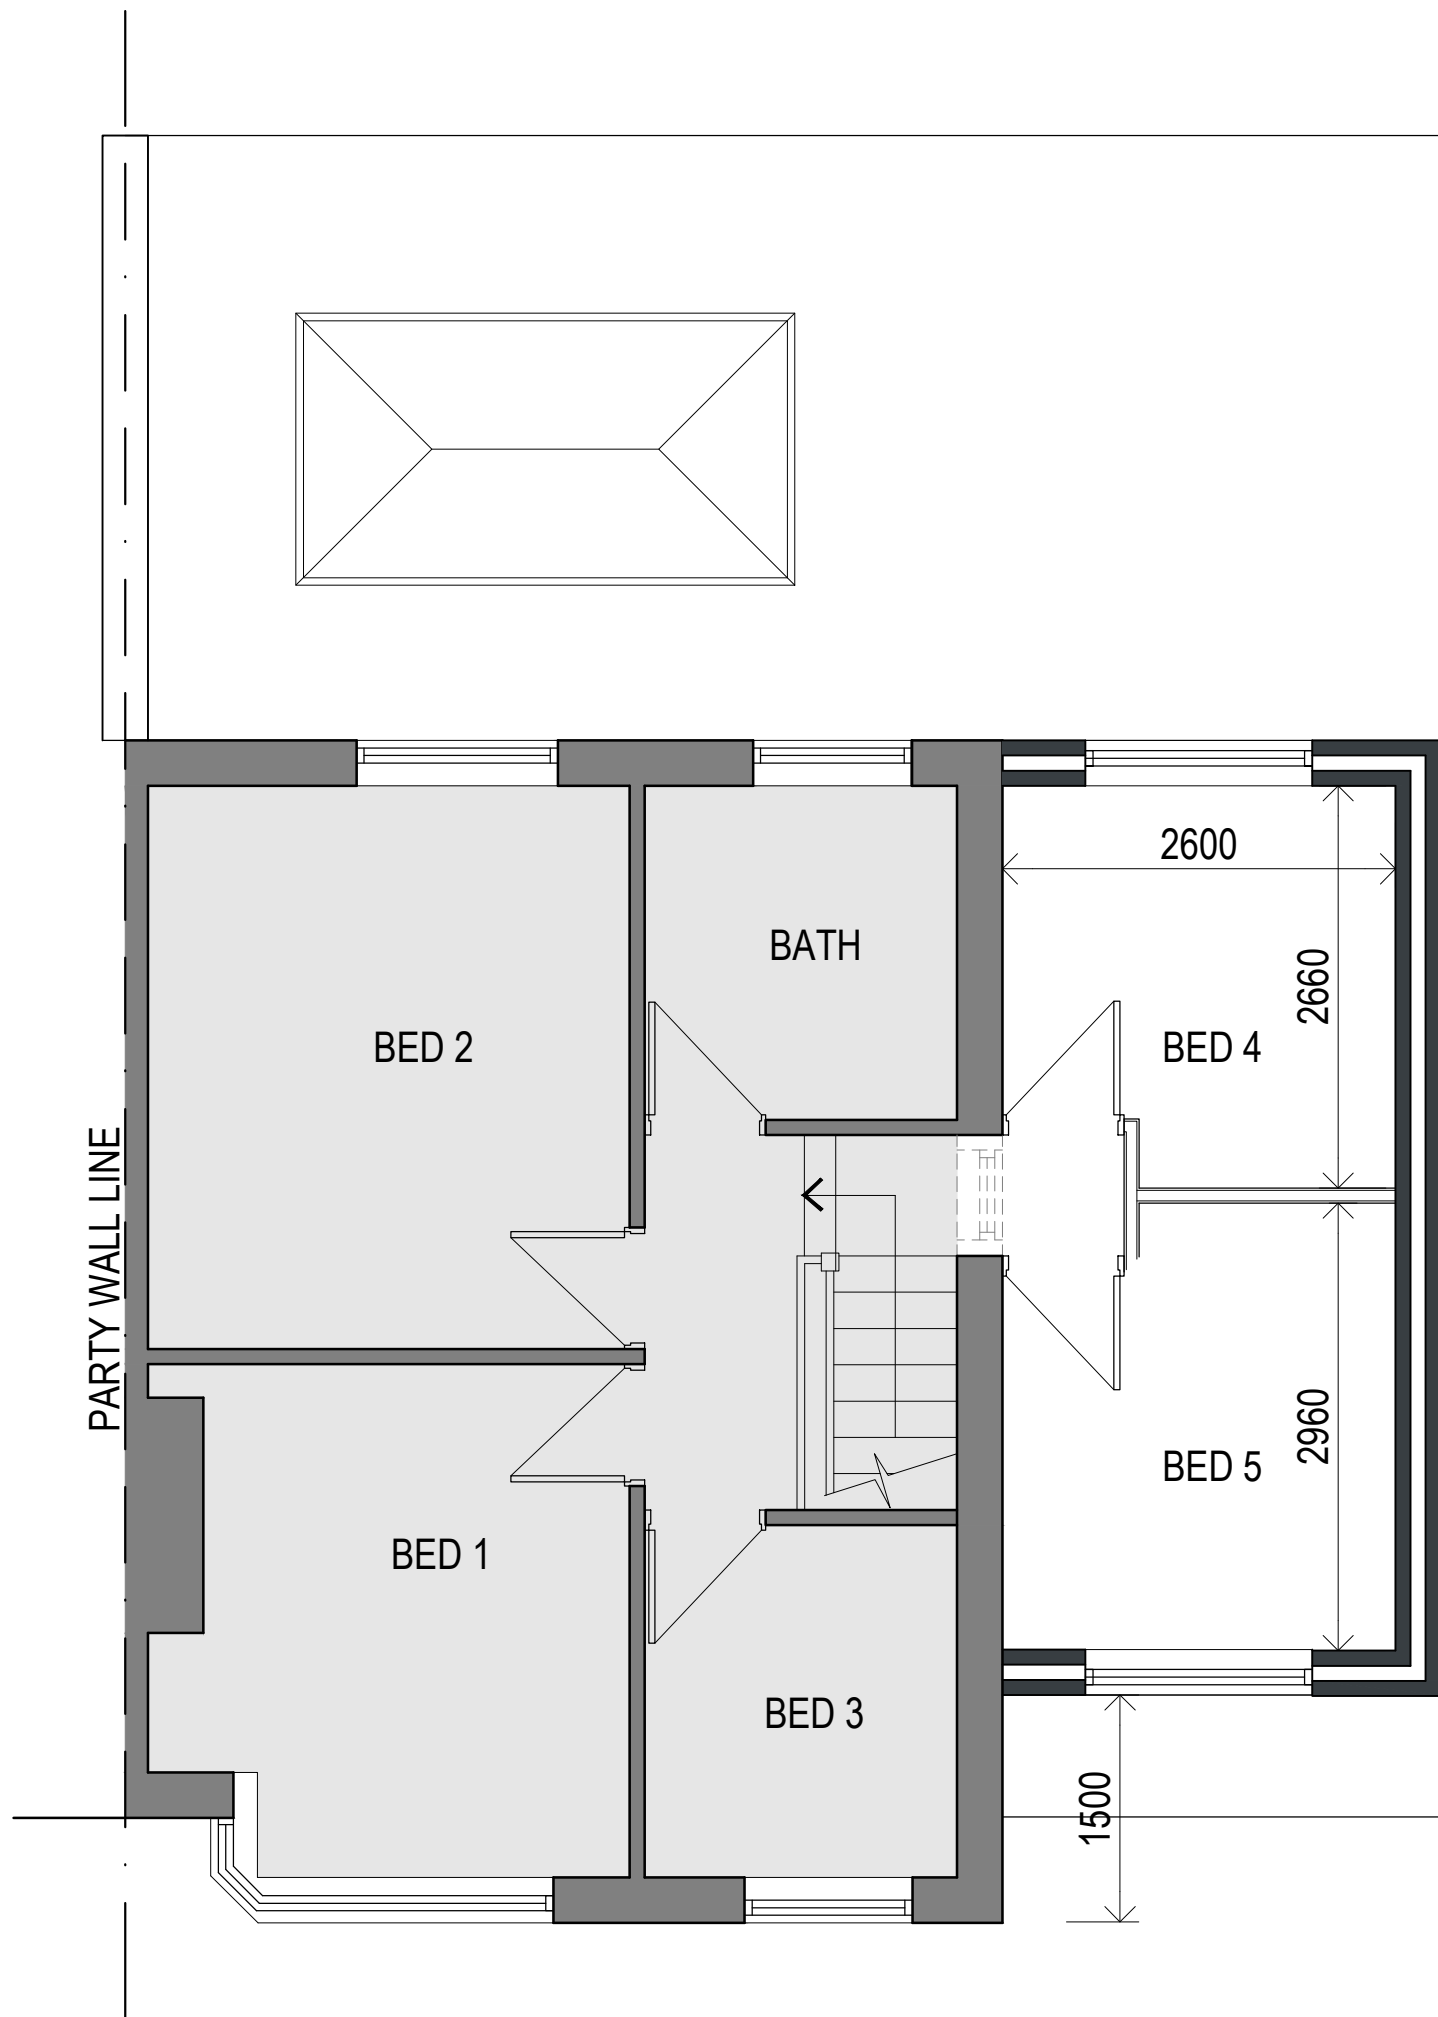

PROPOSED FIRST FLOOR PLAN

 

LOCATION PLAN 1:1250

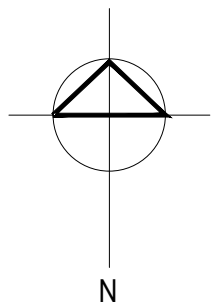

Rev.	Date	Description
A	05/07/21	Resubmission with first floor storey added to side
B	10/09/21	First floor set back from front by 1.5m to suit planners comments
C		
D		
E		

archirama Architecture & project management Archirama Ltd 3 Park Gate Avenue, Warrington, Manchester M20 3BZ Tel: 07976 171 006 email: mail@archirama.co.uk				
Client	Anwar Ulhaq			
Project / Site	51 Highbank Drive Didsbury, Manchester, M20 5QR			
Drawing Title	Proposed single storey side & rear extension			
Drawn By	FR	05/07/21	Stage	Planning
Checked by			Scale	1 : 50 & 100@A1
Drawing No	PL01	Revision	B	