

THIS DRAWING IS FOR CONFIRMATION
OF PERMITTED DEVELOPMENT ONLY

For the plan to be in scale, the above scale bar must
measure correct. e.g. 5 centimetres when printed




PROPOSED SIDE ELEVATION
Scale 1:100


ROOF VOLUMES:
Proposed rear dormer = 17.1 cu. m
Allowable roof volume 50 cu. m




EXISTING SIDE ELEVATION
Scale 1:100

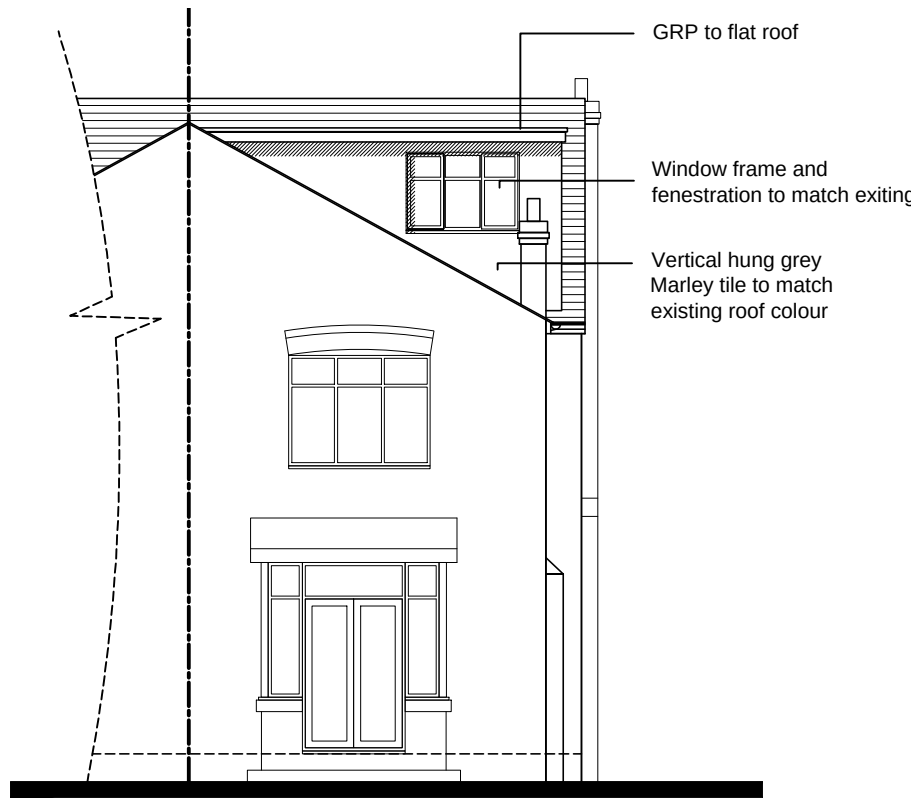


PROPOSED REAR ELEVATION
Scale 1:100

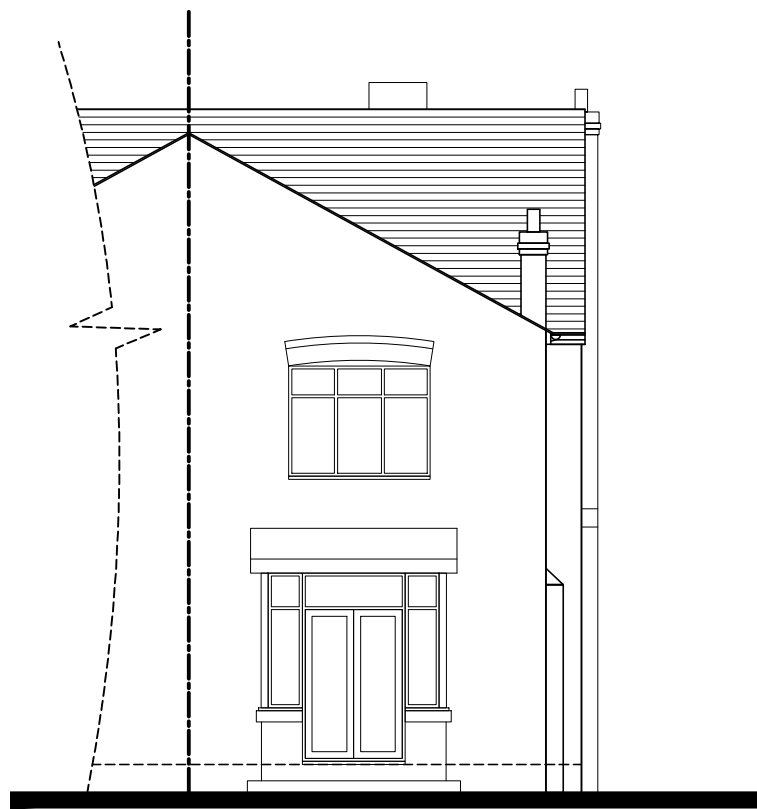


EXISTING REAR ELEVATION
Scale 1:100

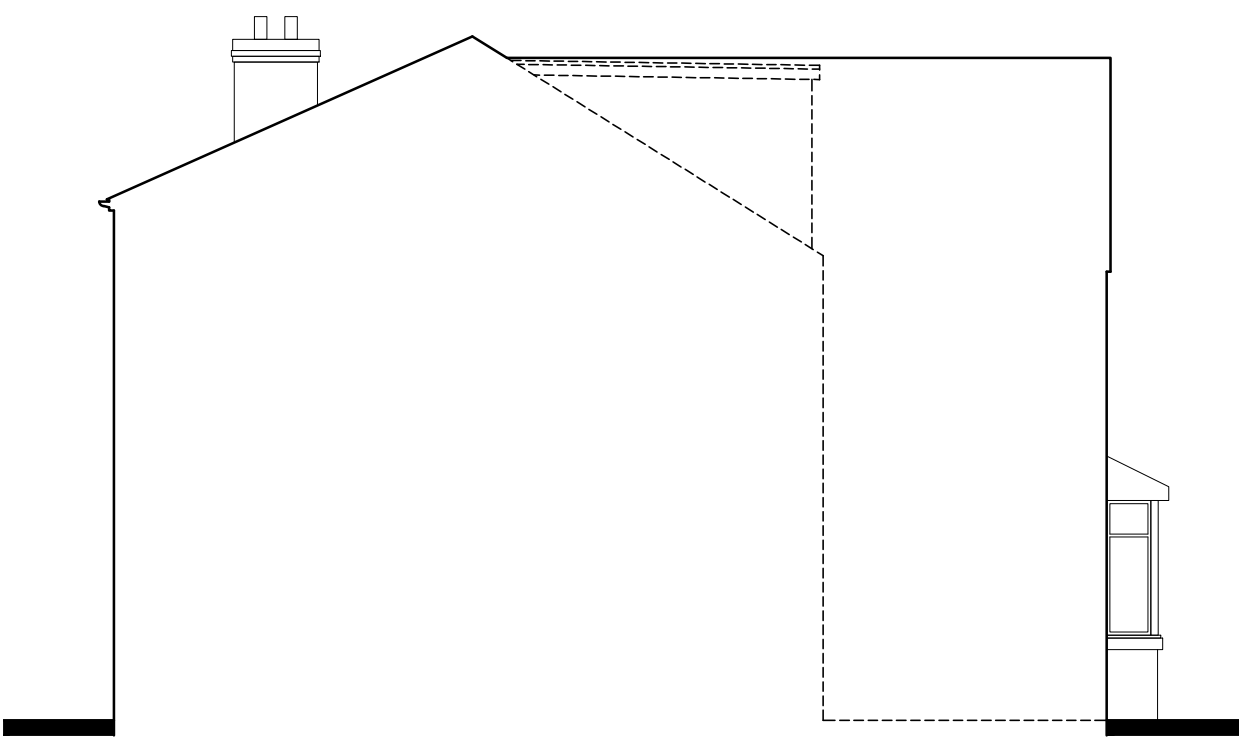


PROPOSED SIDE ELEVATION
Scale 1:100

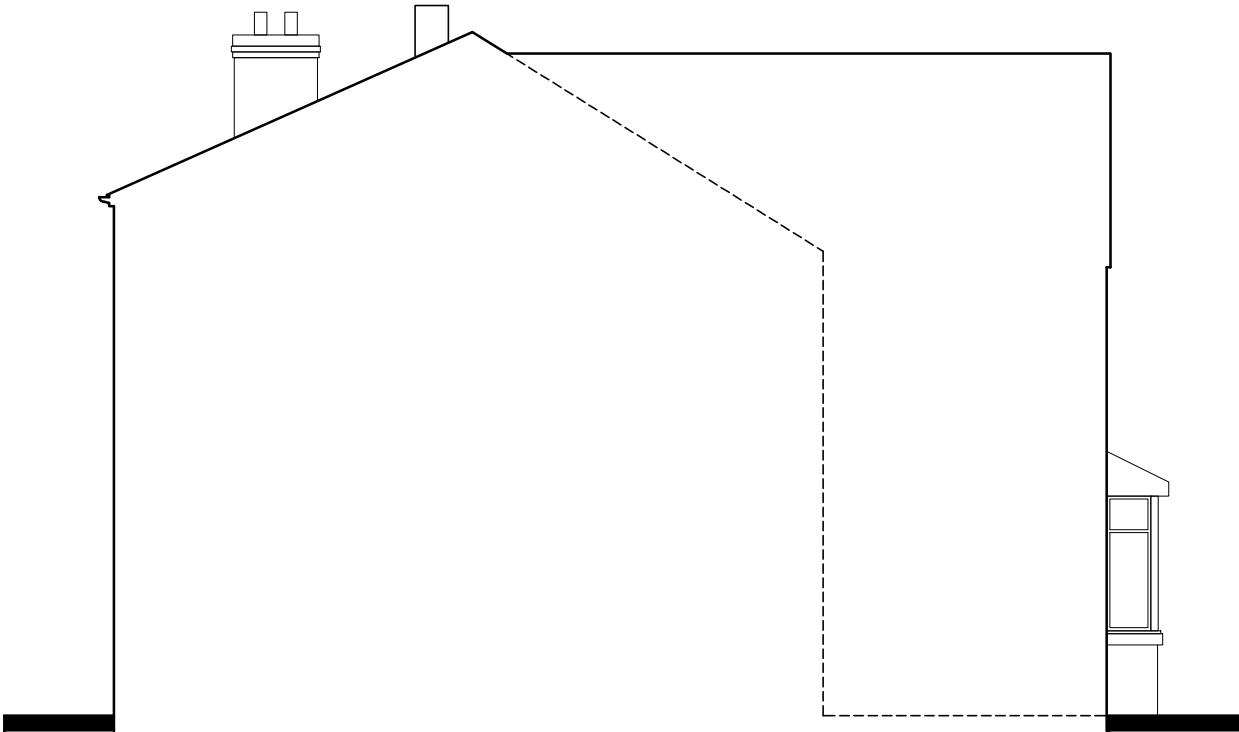

EXISTING SIDE ELEVATION
Scale 1:100

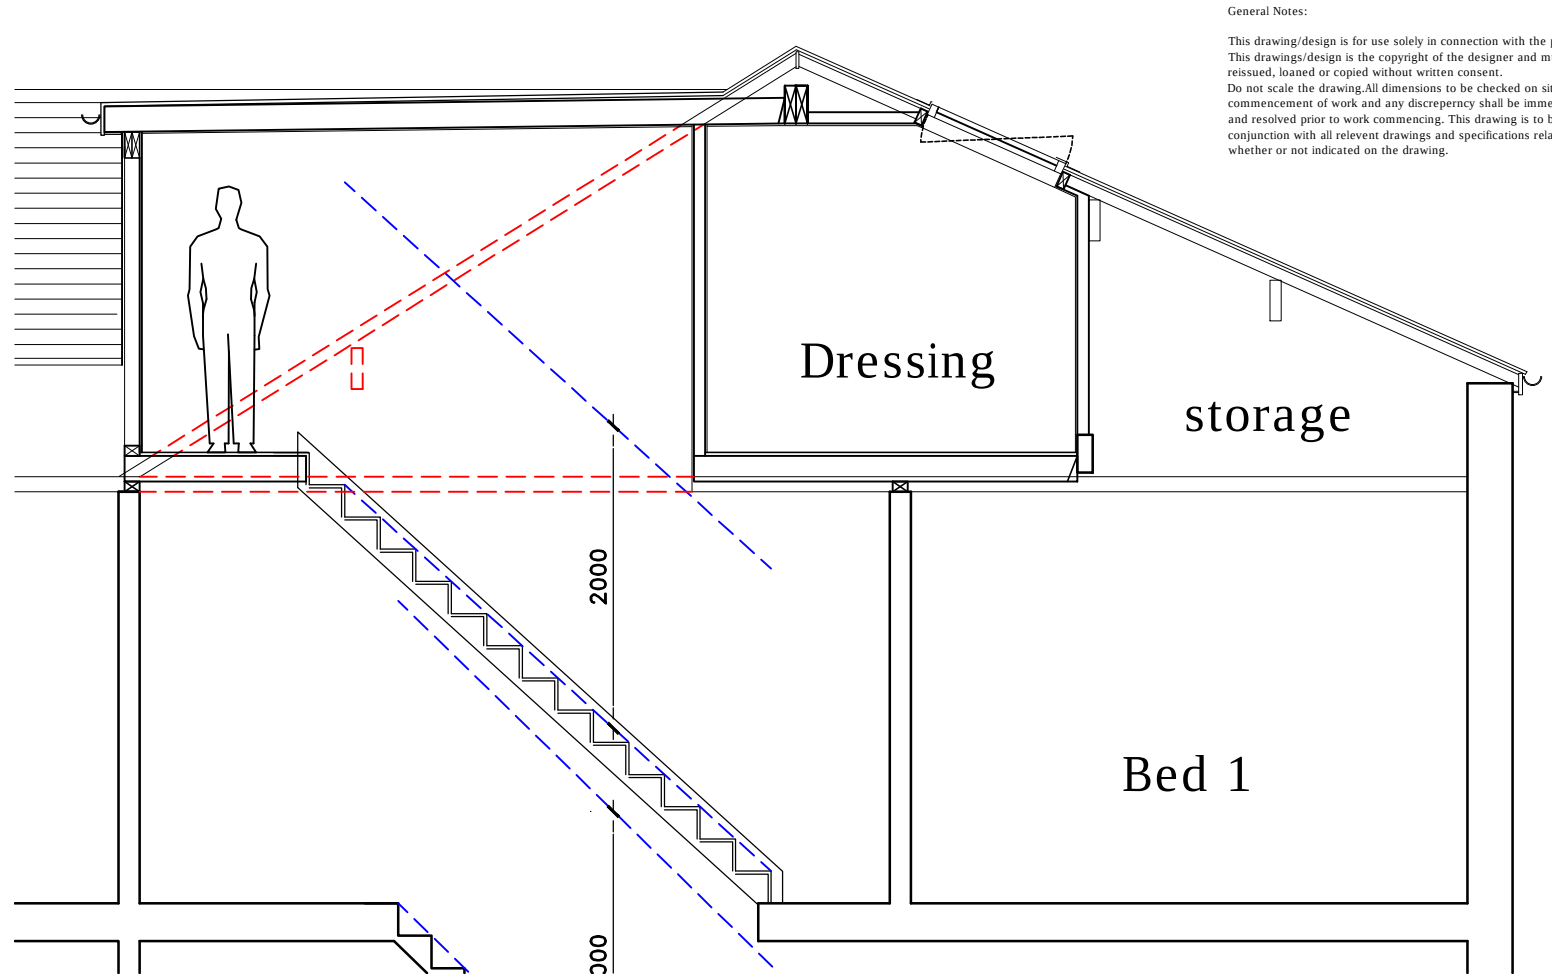


TYPICAL SECTION A-A
Scale 1:50

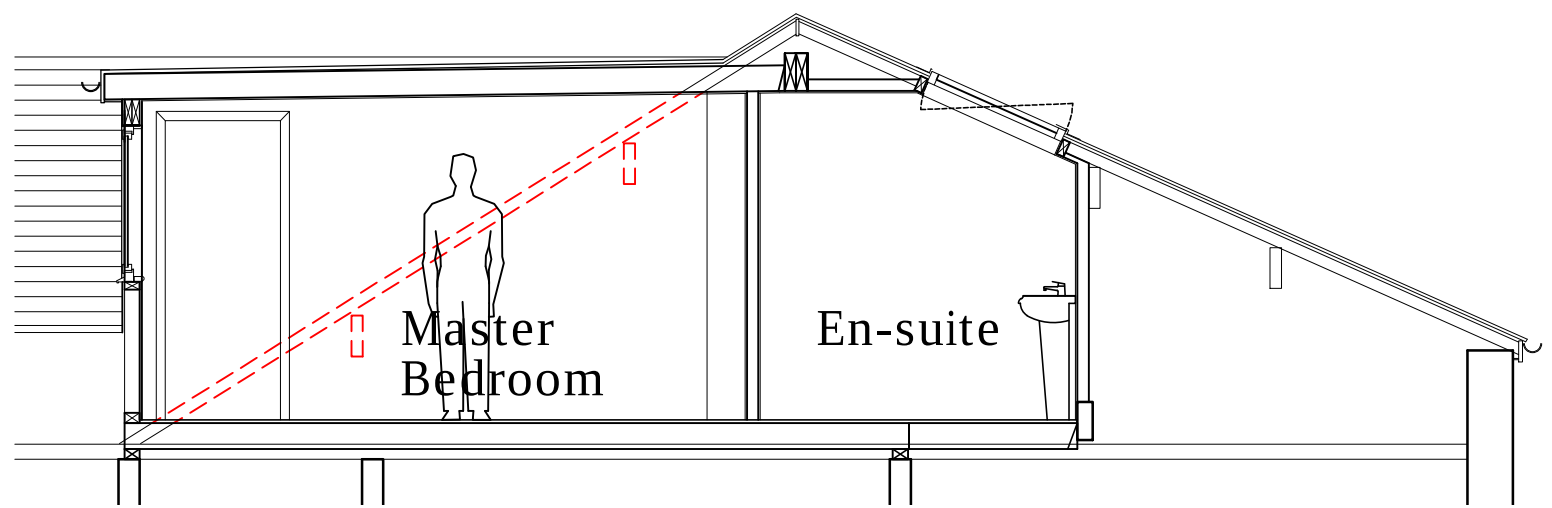


TYPICAL SECTION B-B
Scale 1:50


General Notes:
This drawing/design is for use solely in connection with the project.
This drawing/design is the copyright of the designer and must not be
reused, copied or copied without written consent.
Do not use the drawing for dimensions in the drawing is to be used in
conjunction with all relevant drawings and specifications relating to the job
whether or not indicated on the drawing.

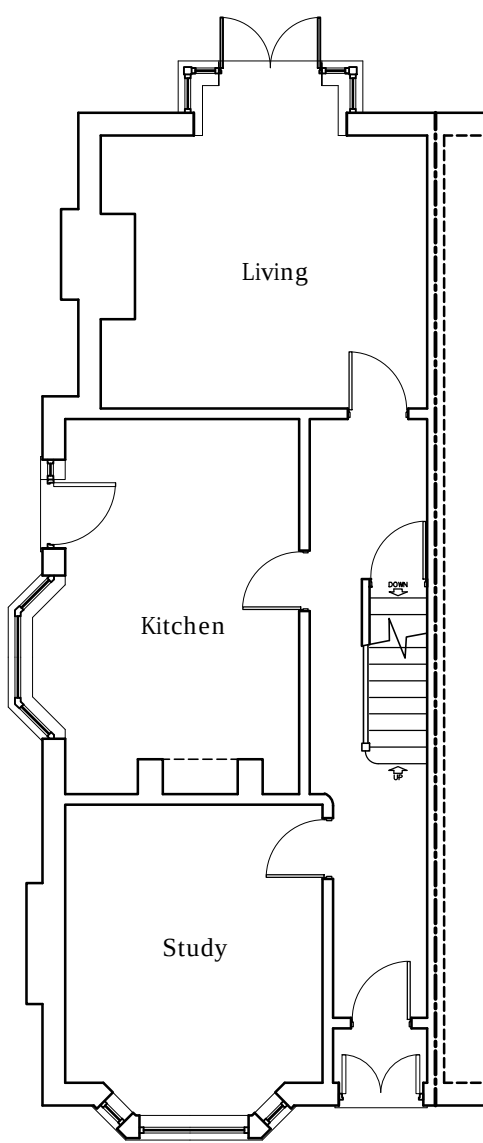


EXISTING GROUND FLOOR LAYOUT
Scale 1:100

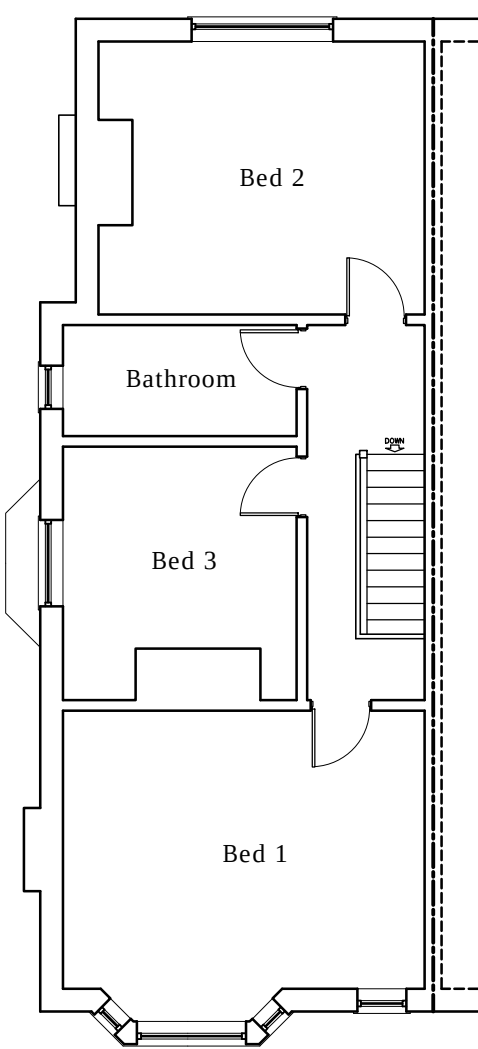


EXISTING FIRST FLOOR LAYOUT
Scale 1:100

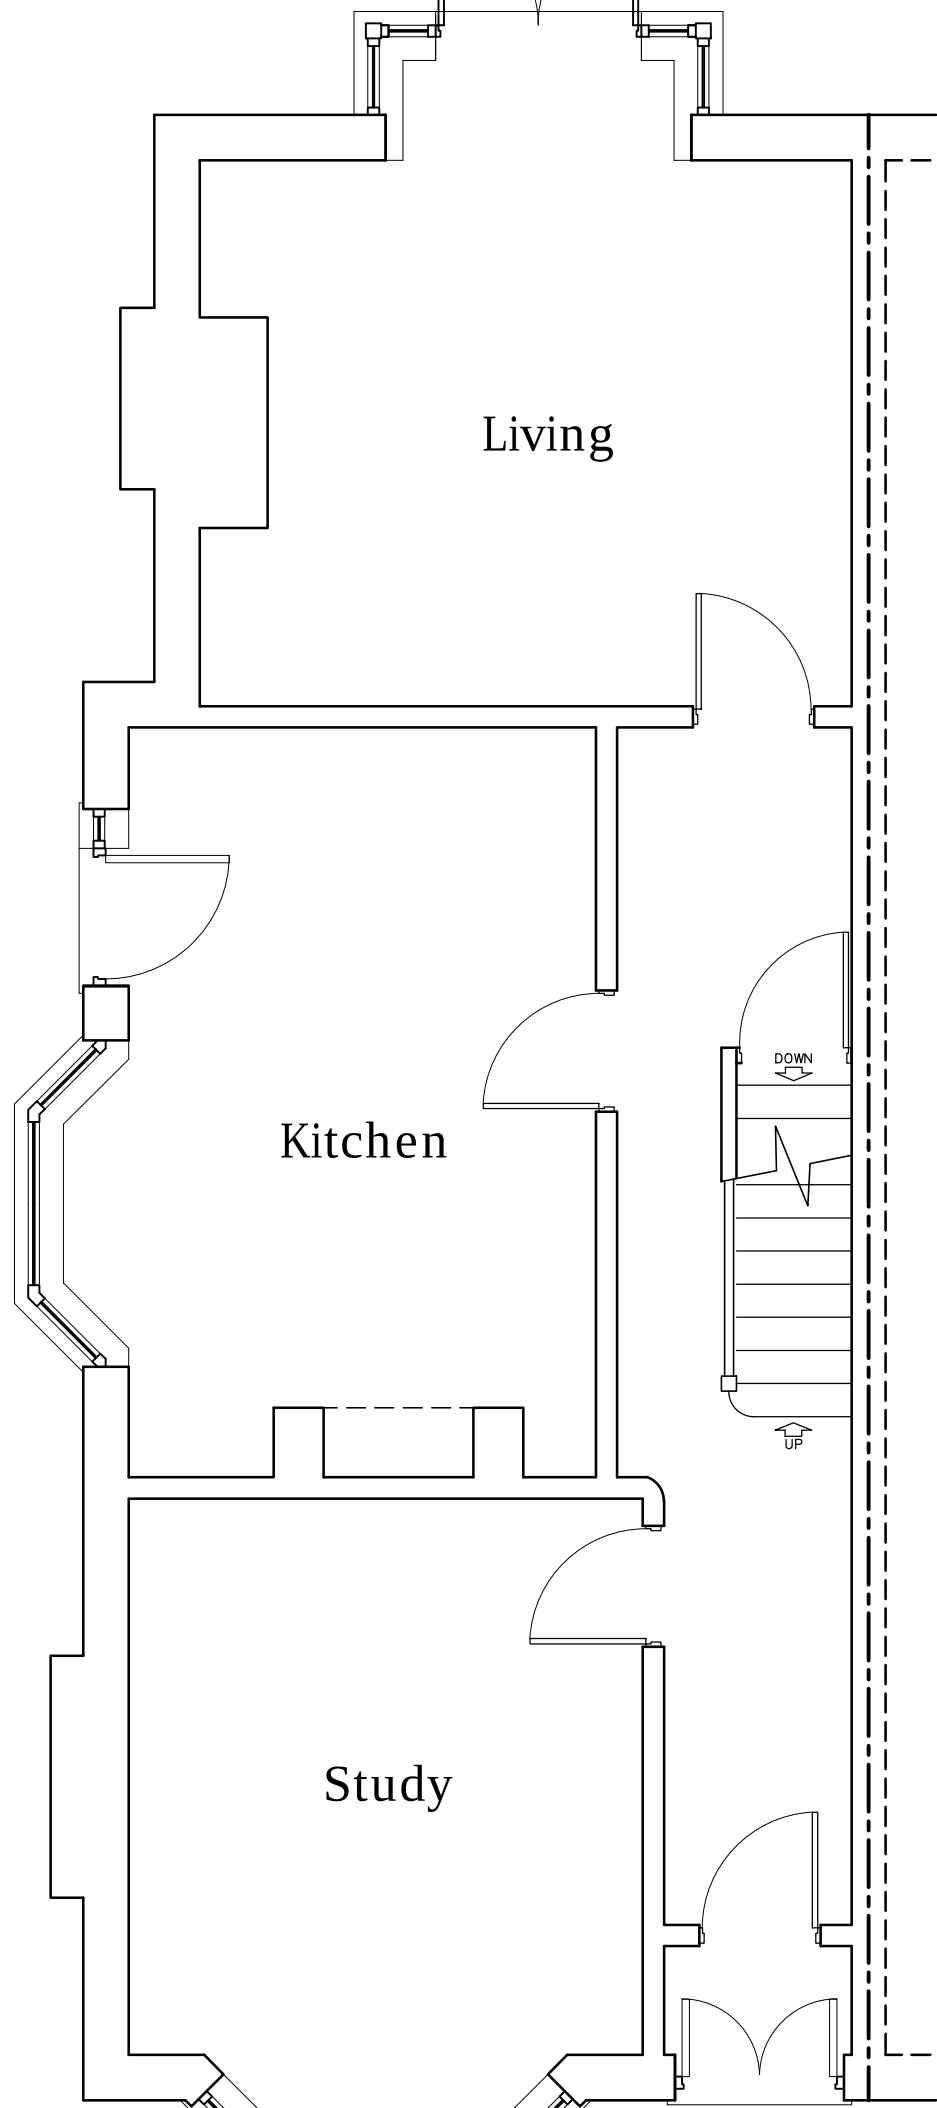

PROPOSED GROUND FLOOR LAYOUT
Scale 1:100

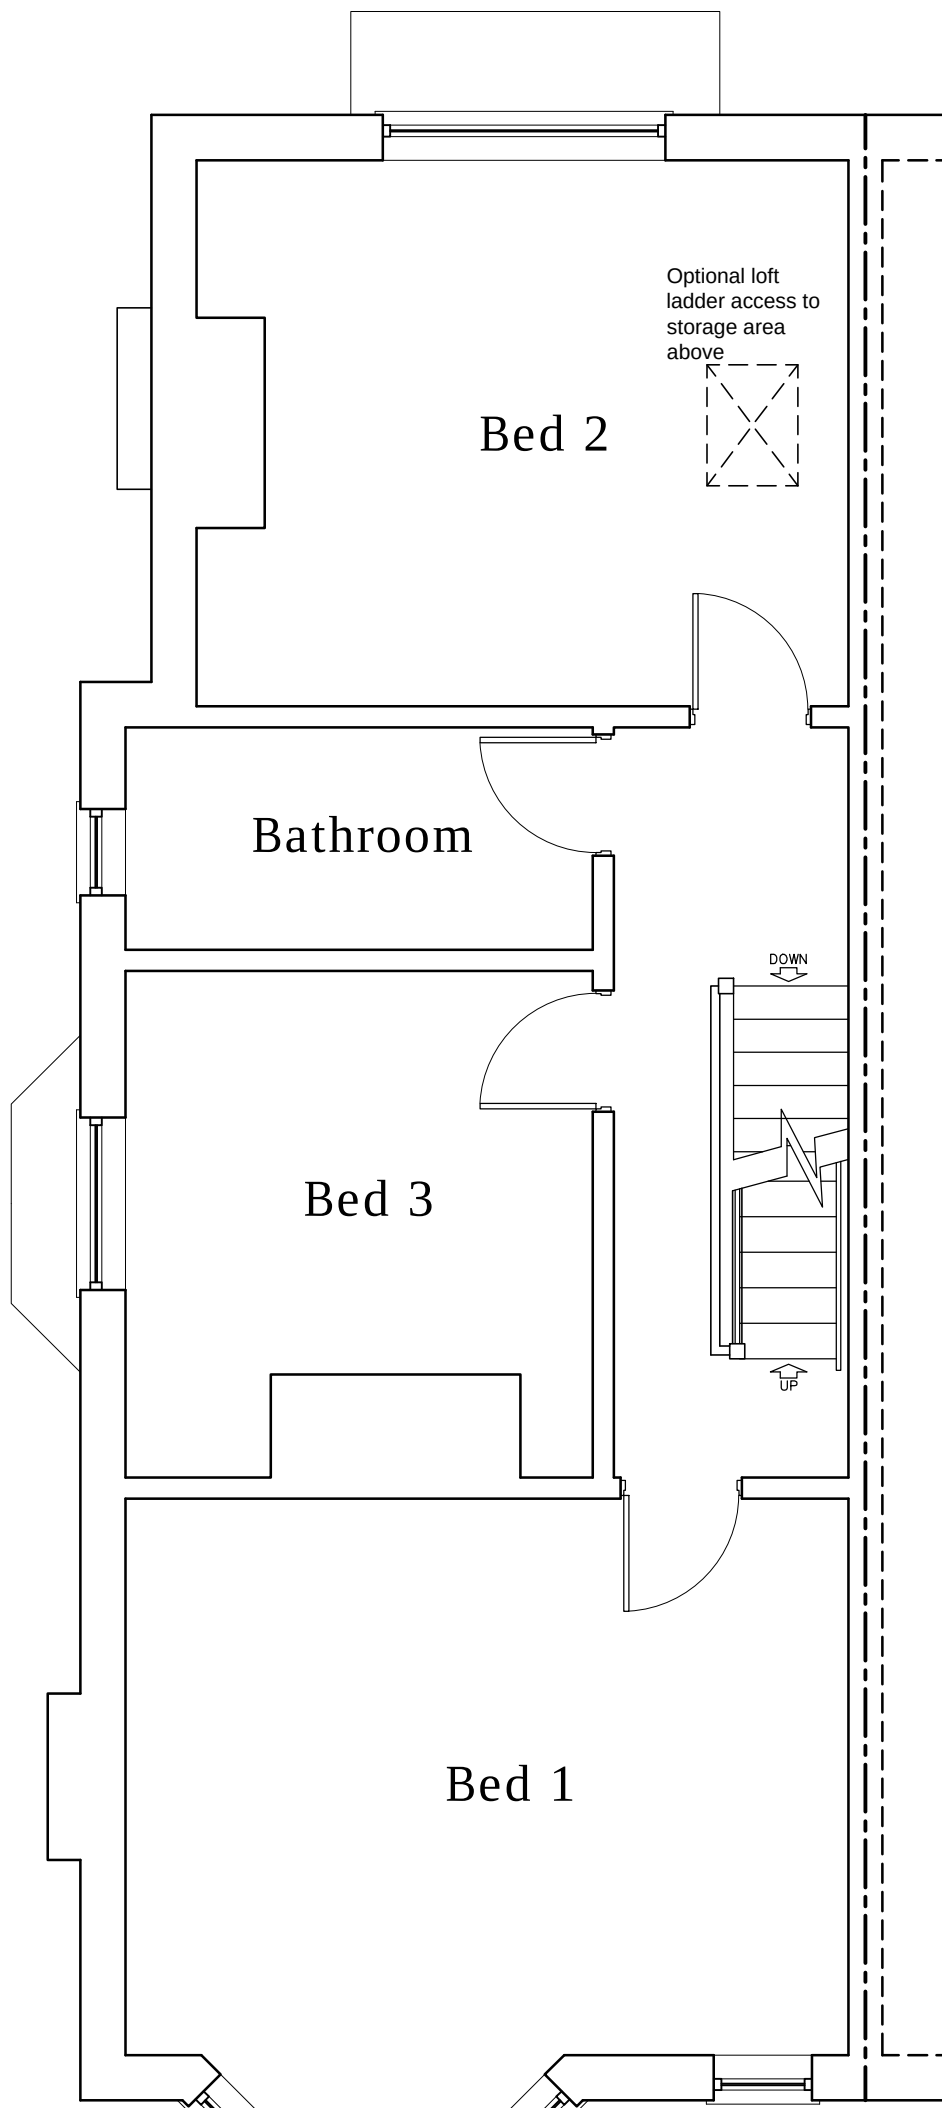


PROPOSED FIRST FLOOR LAYOUT
Scale 1:100

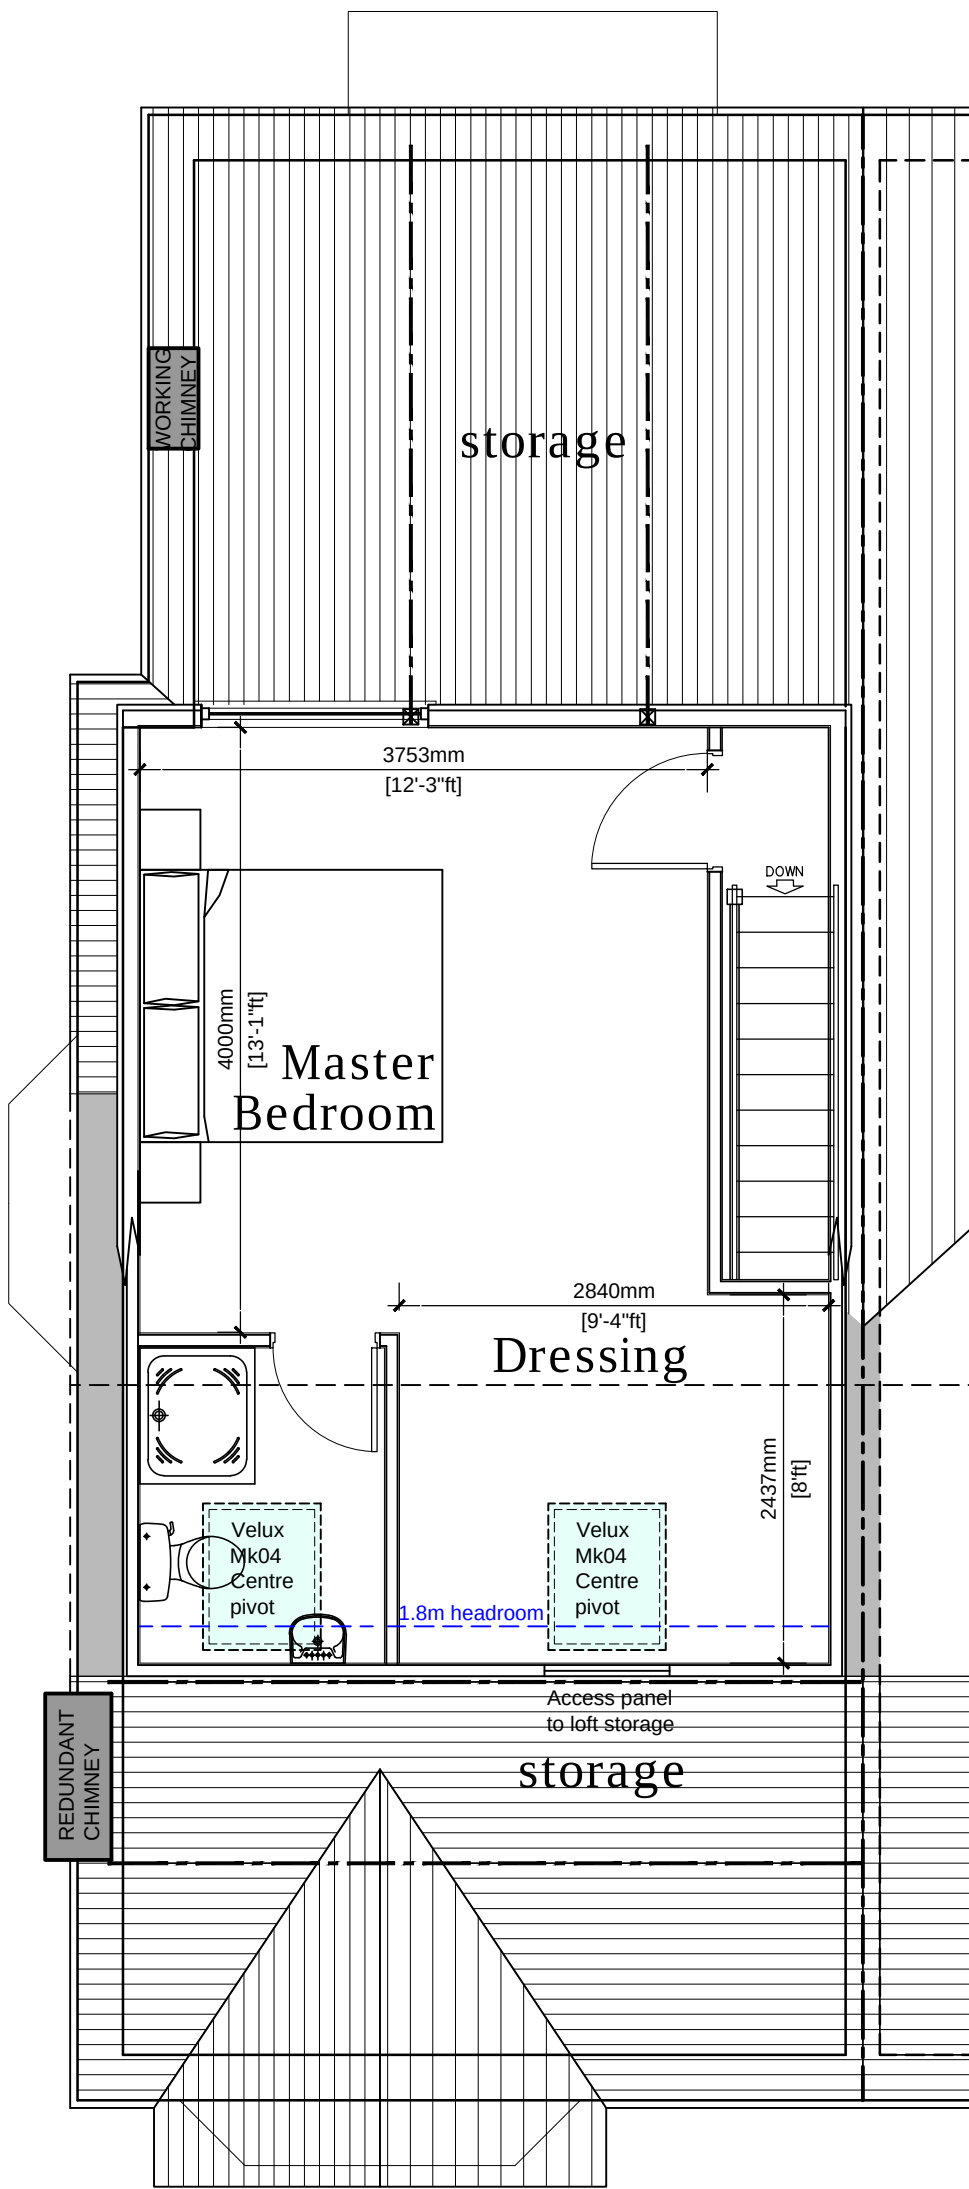


PROPOSED SECOND FLOOR LAYOUT
Scale 1:50

NOTE: Due to the nature of loft conversions, all dimensions shown are
for indicative purposes only and may change during construction.

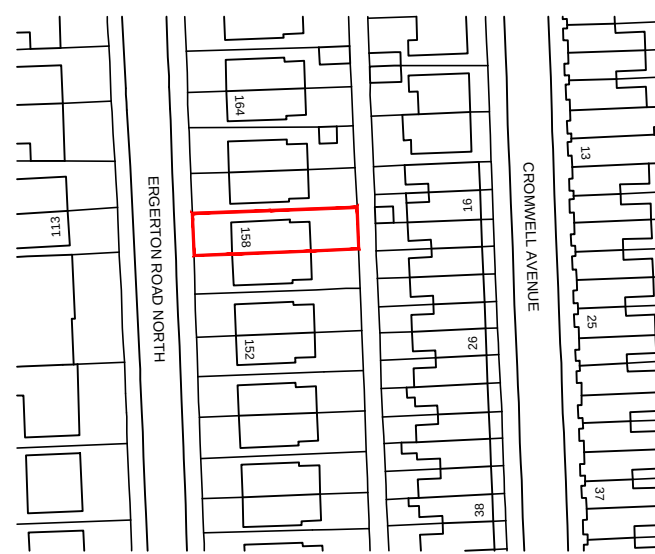

SITE LOCATION PLAN
Scale 1:1250

A General amendments made. 23/11/2021

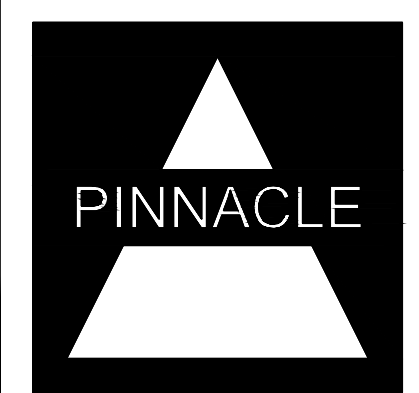

Loft Conversion Specialists
Tel: 01772 768604

Rev. Description Date

MR & MRS CHARNOCK

Project
158 EGERTON NORTH RD
CHORLTON
MANCHESTER
M16 0DB

Drawing Title
PROPOSED REAR DORMER
LOFT CONVERSION

Scale 1:50 1:100 Date OCT 21

PD-01 Rev. A 422

Drawing Status PLANNING