



PROPOSED EXTENSION & ALTERATIONS TO EXISTING
PROPERTY TO PROVIDE ADDITIONAL ACCOMMODATION
AT NO. 48, ASHFORD RD., WITHINGTON, MANCHESTER,
M20 3EH for MRS. C. ANDREW.

PLANNING AND
BUILDING CONTROL

29 SEP 2021

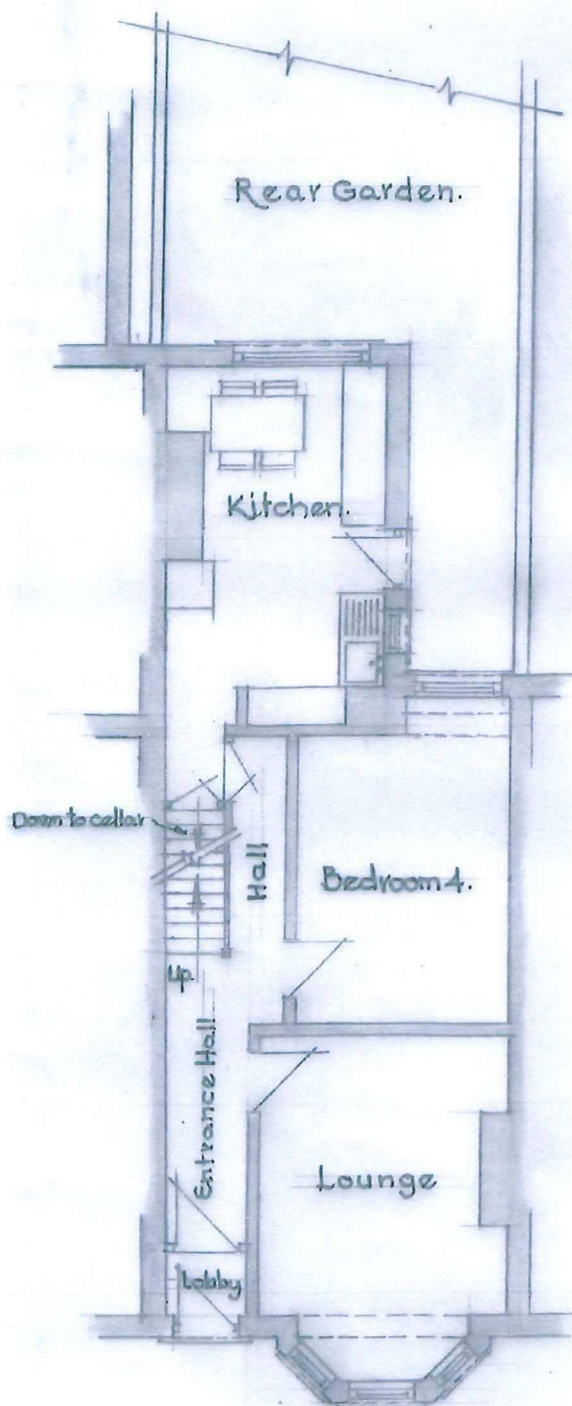

• GROUND FLOOR PLAN •
(As existing).

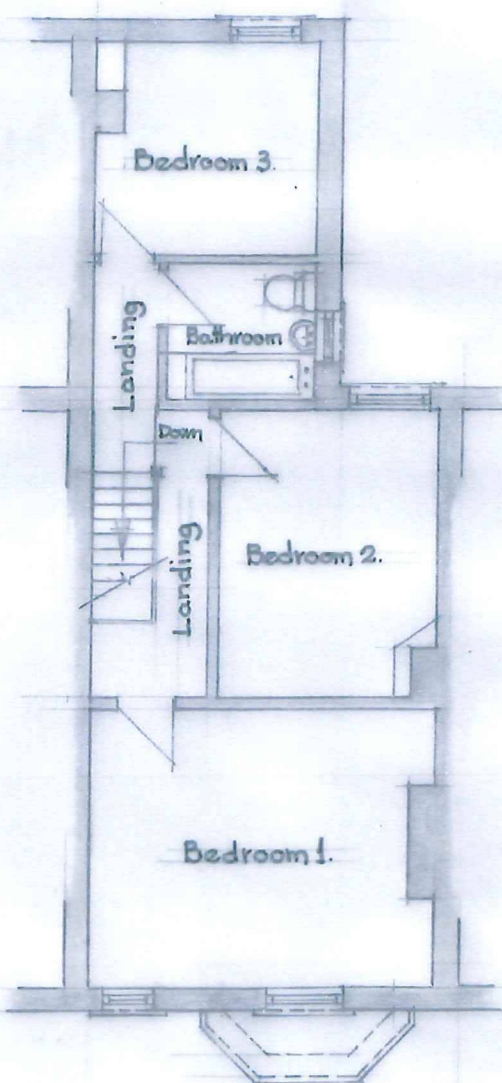

• FIRST FLOOR PLAN •
(As existing).

B.A.W. Ratcliffe,
Building Design Consultant,
89, Summerseat Lane,
Holcombe Brook,
Ramsbottom, Bury, BL09RA.
Tel. 01204 888903 Mobile: 07879 656380

Scale: 1:100

Dwg. No. CA/7580/1.

16.8.21