



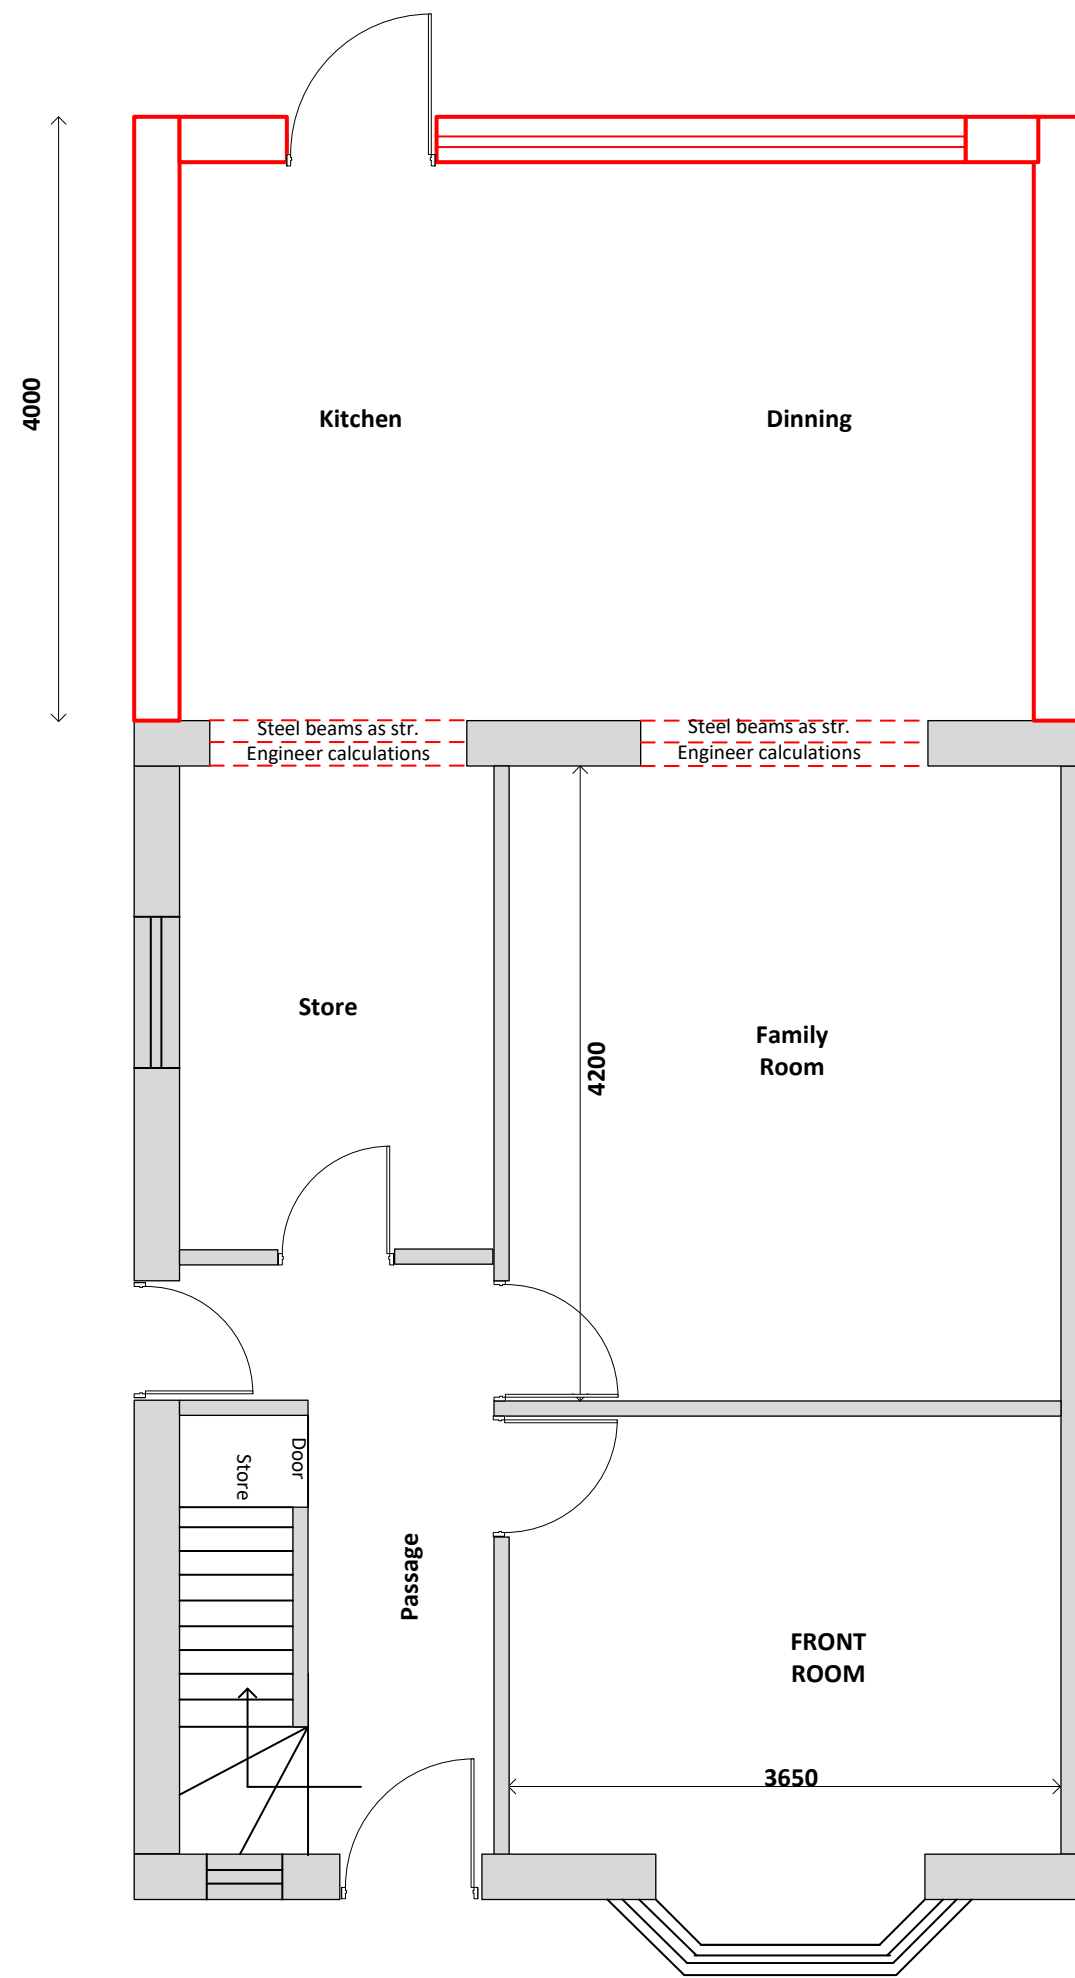


PROPOSED GROUND FLOOR

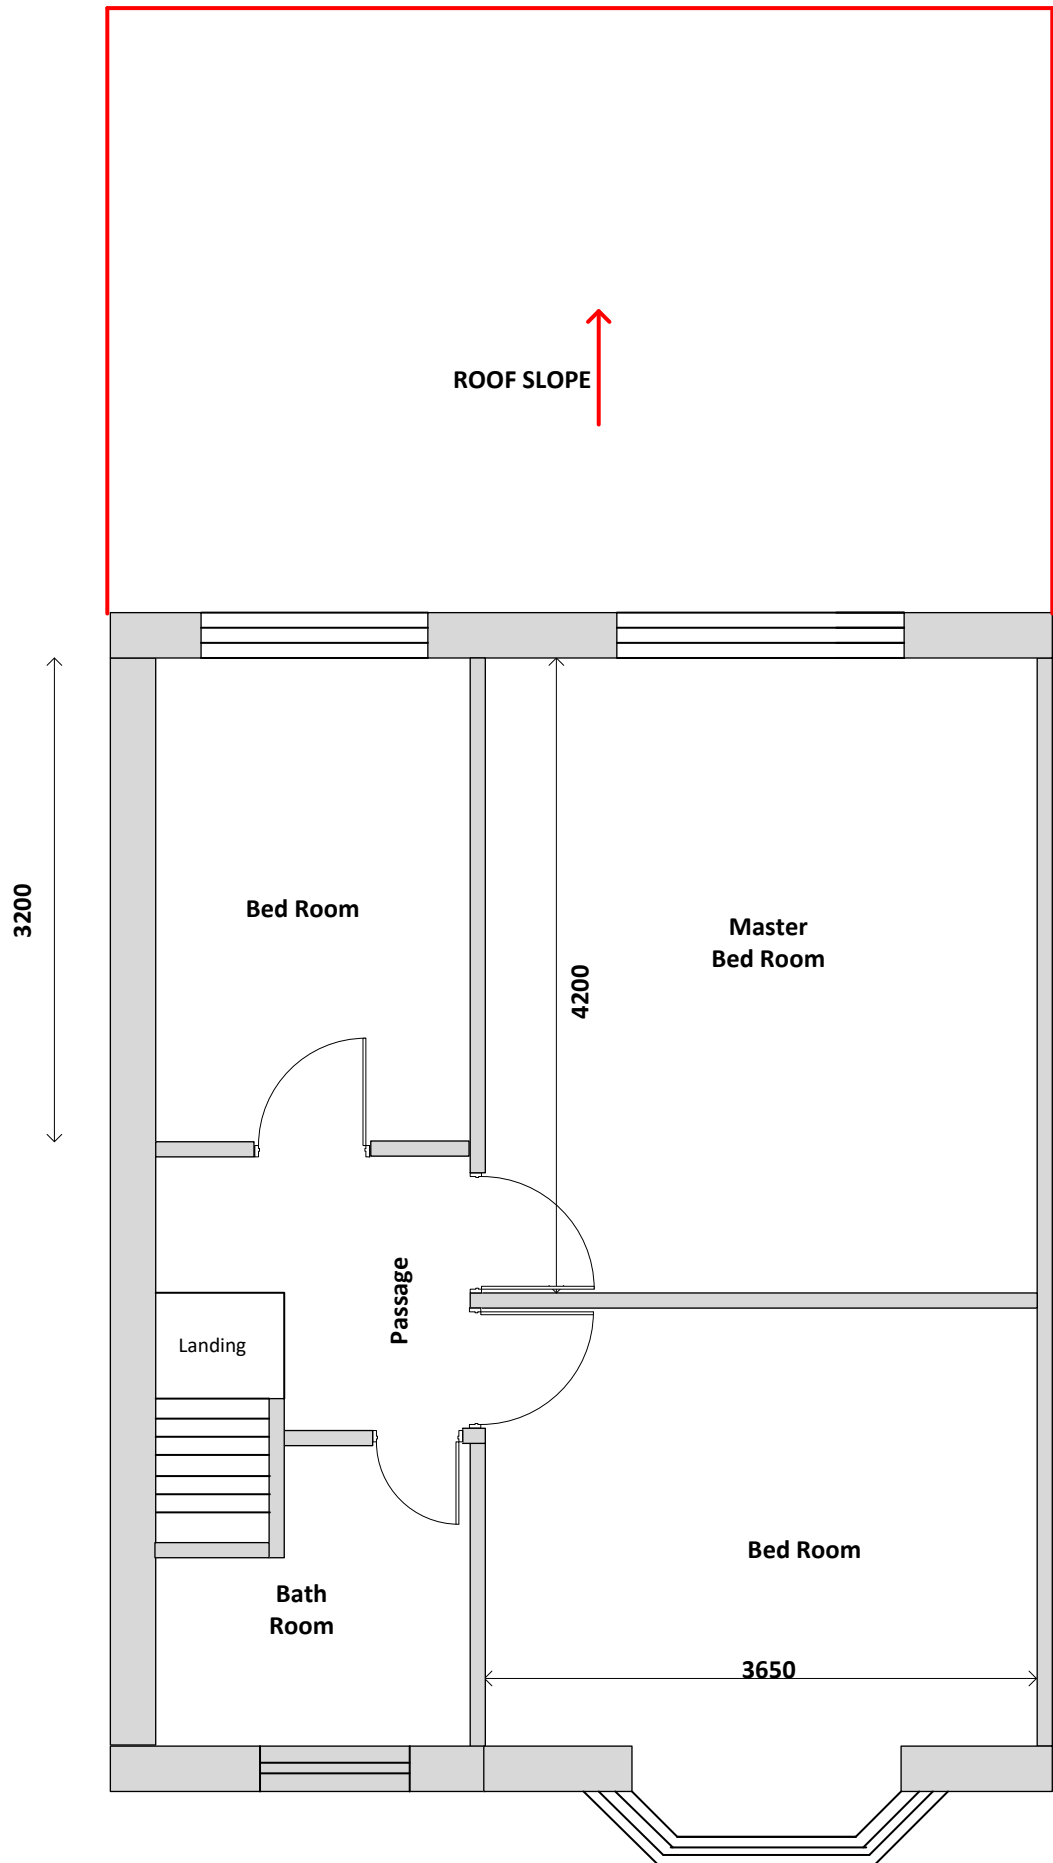


PROPOSED FIRST FLOOR

DRWG No. 04

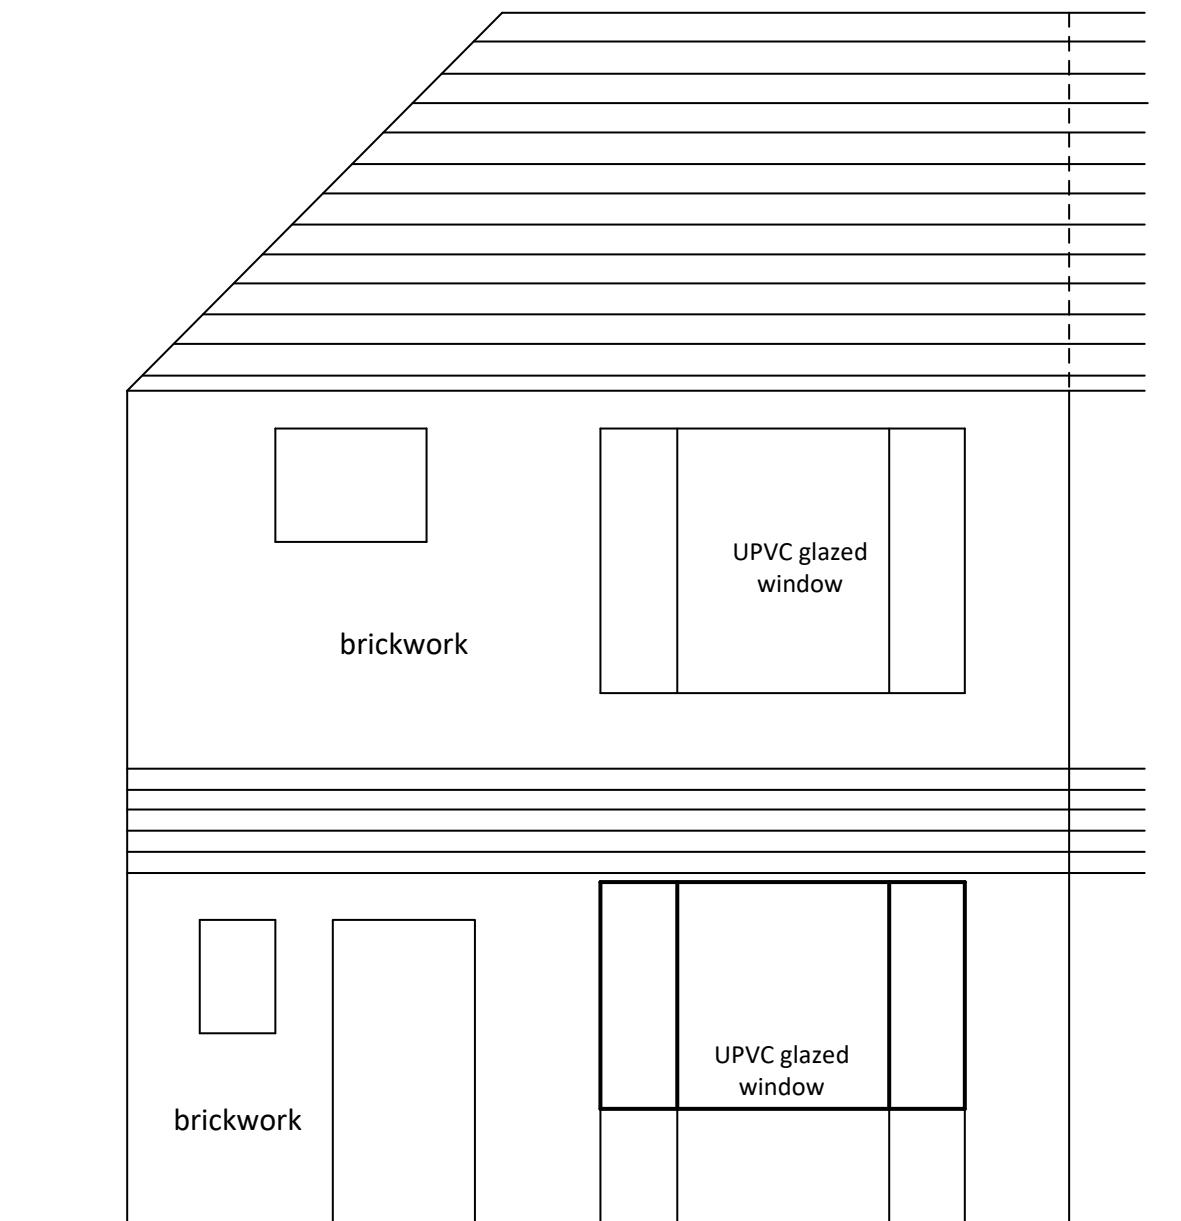


PROPOSED FRONT ELEVATION
No Change

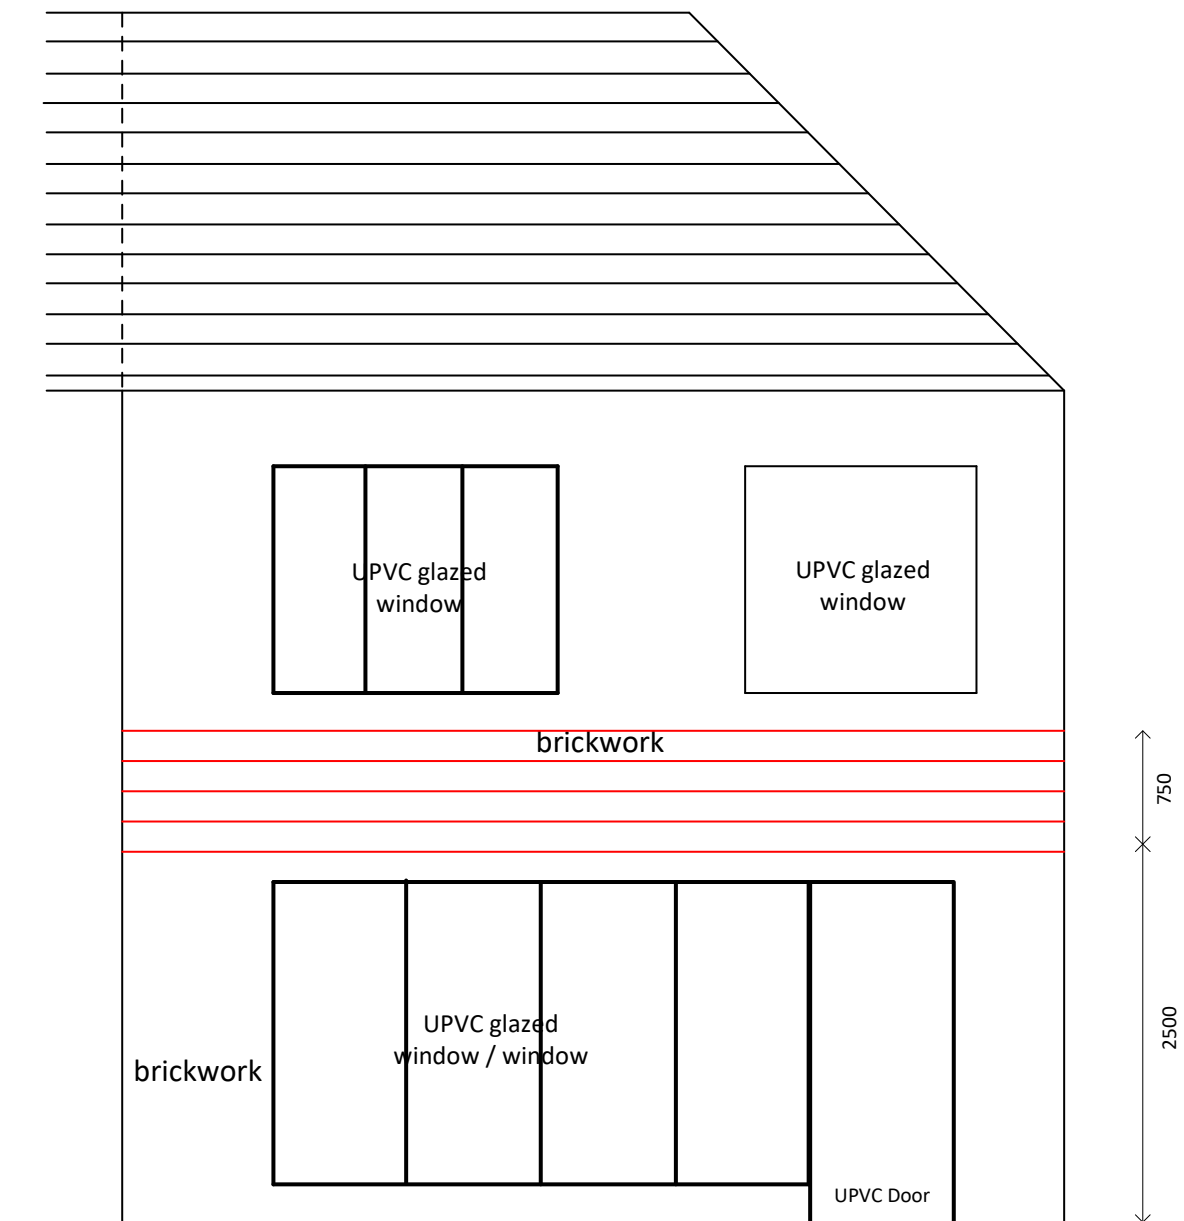


PROPOSED REAR ELEVATION

Client	Mr. Ahmed T. al-Hamdi 25 Huntley Road, Higher Crumpsall, Manchester M8 4JF		
Title	Single Storey Extension at Rear		
Scale	1 = 50@A3	Drawing No.	AT-PP-05 12/09/2021

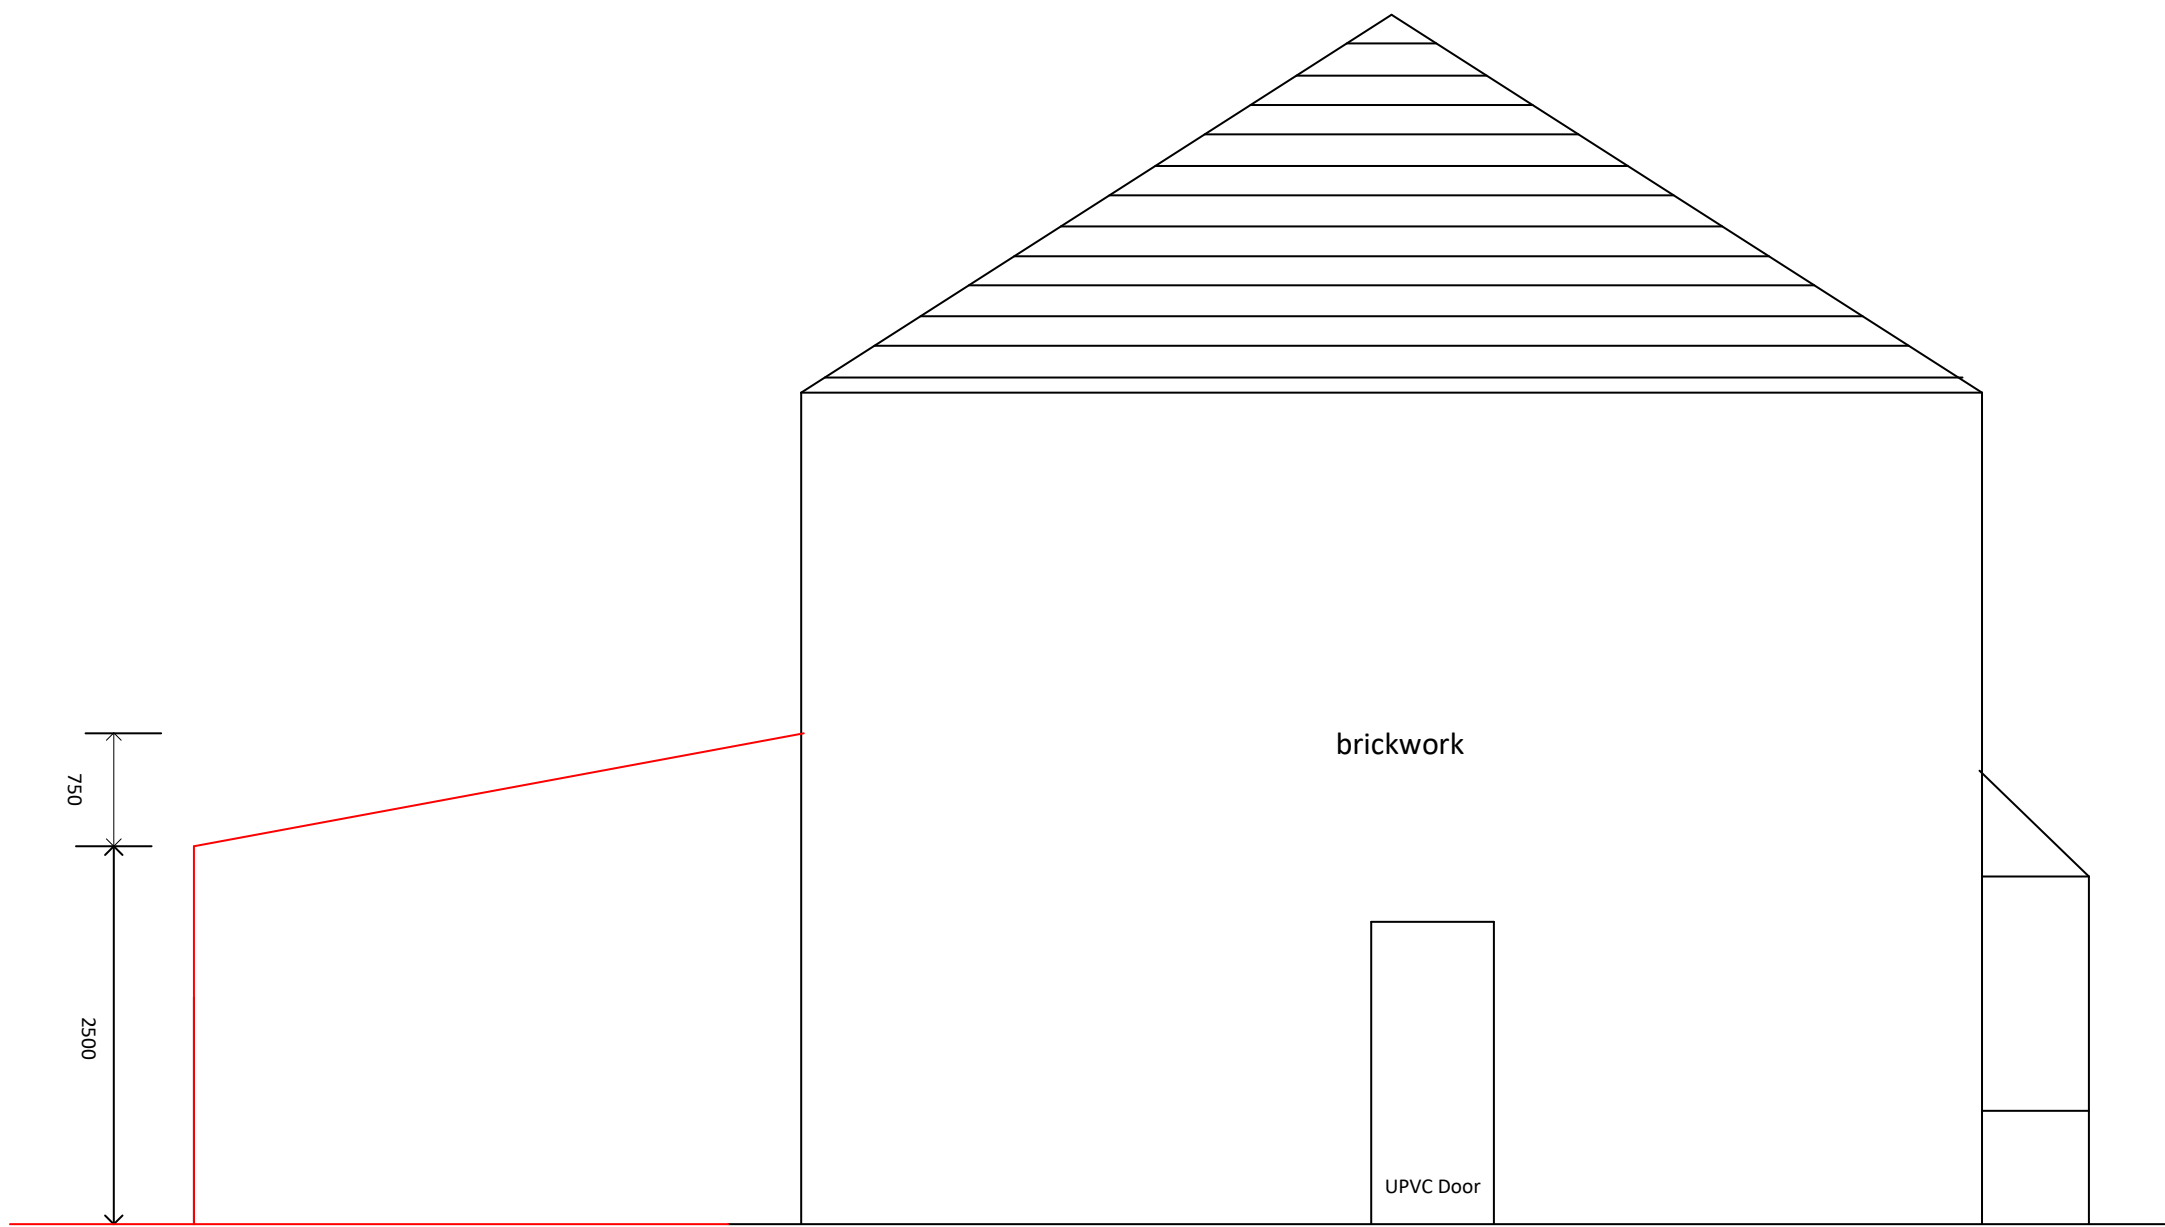

EXISTING ELEVATION
FROM H. No. 23

Client	Mr. Ahmed T. al-Hamdi 25 Huntley Road, Higher Crumpsall, Manchester M8 4JF		
Title	Single Storey Extension at Rear		
Scale	1 = 50@A3	Drawing No.	AT-PP-07 12/09/2021

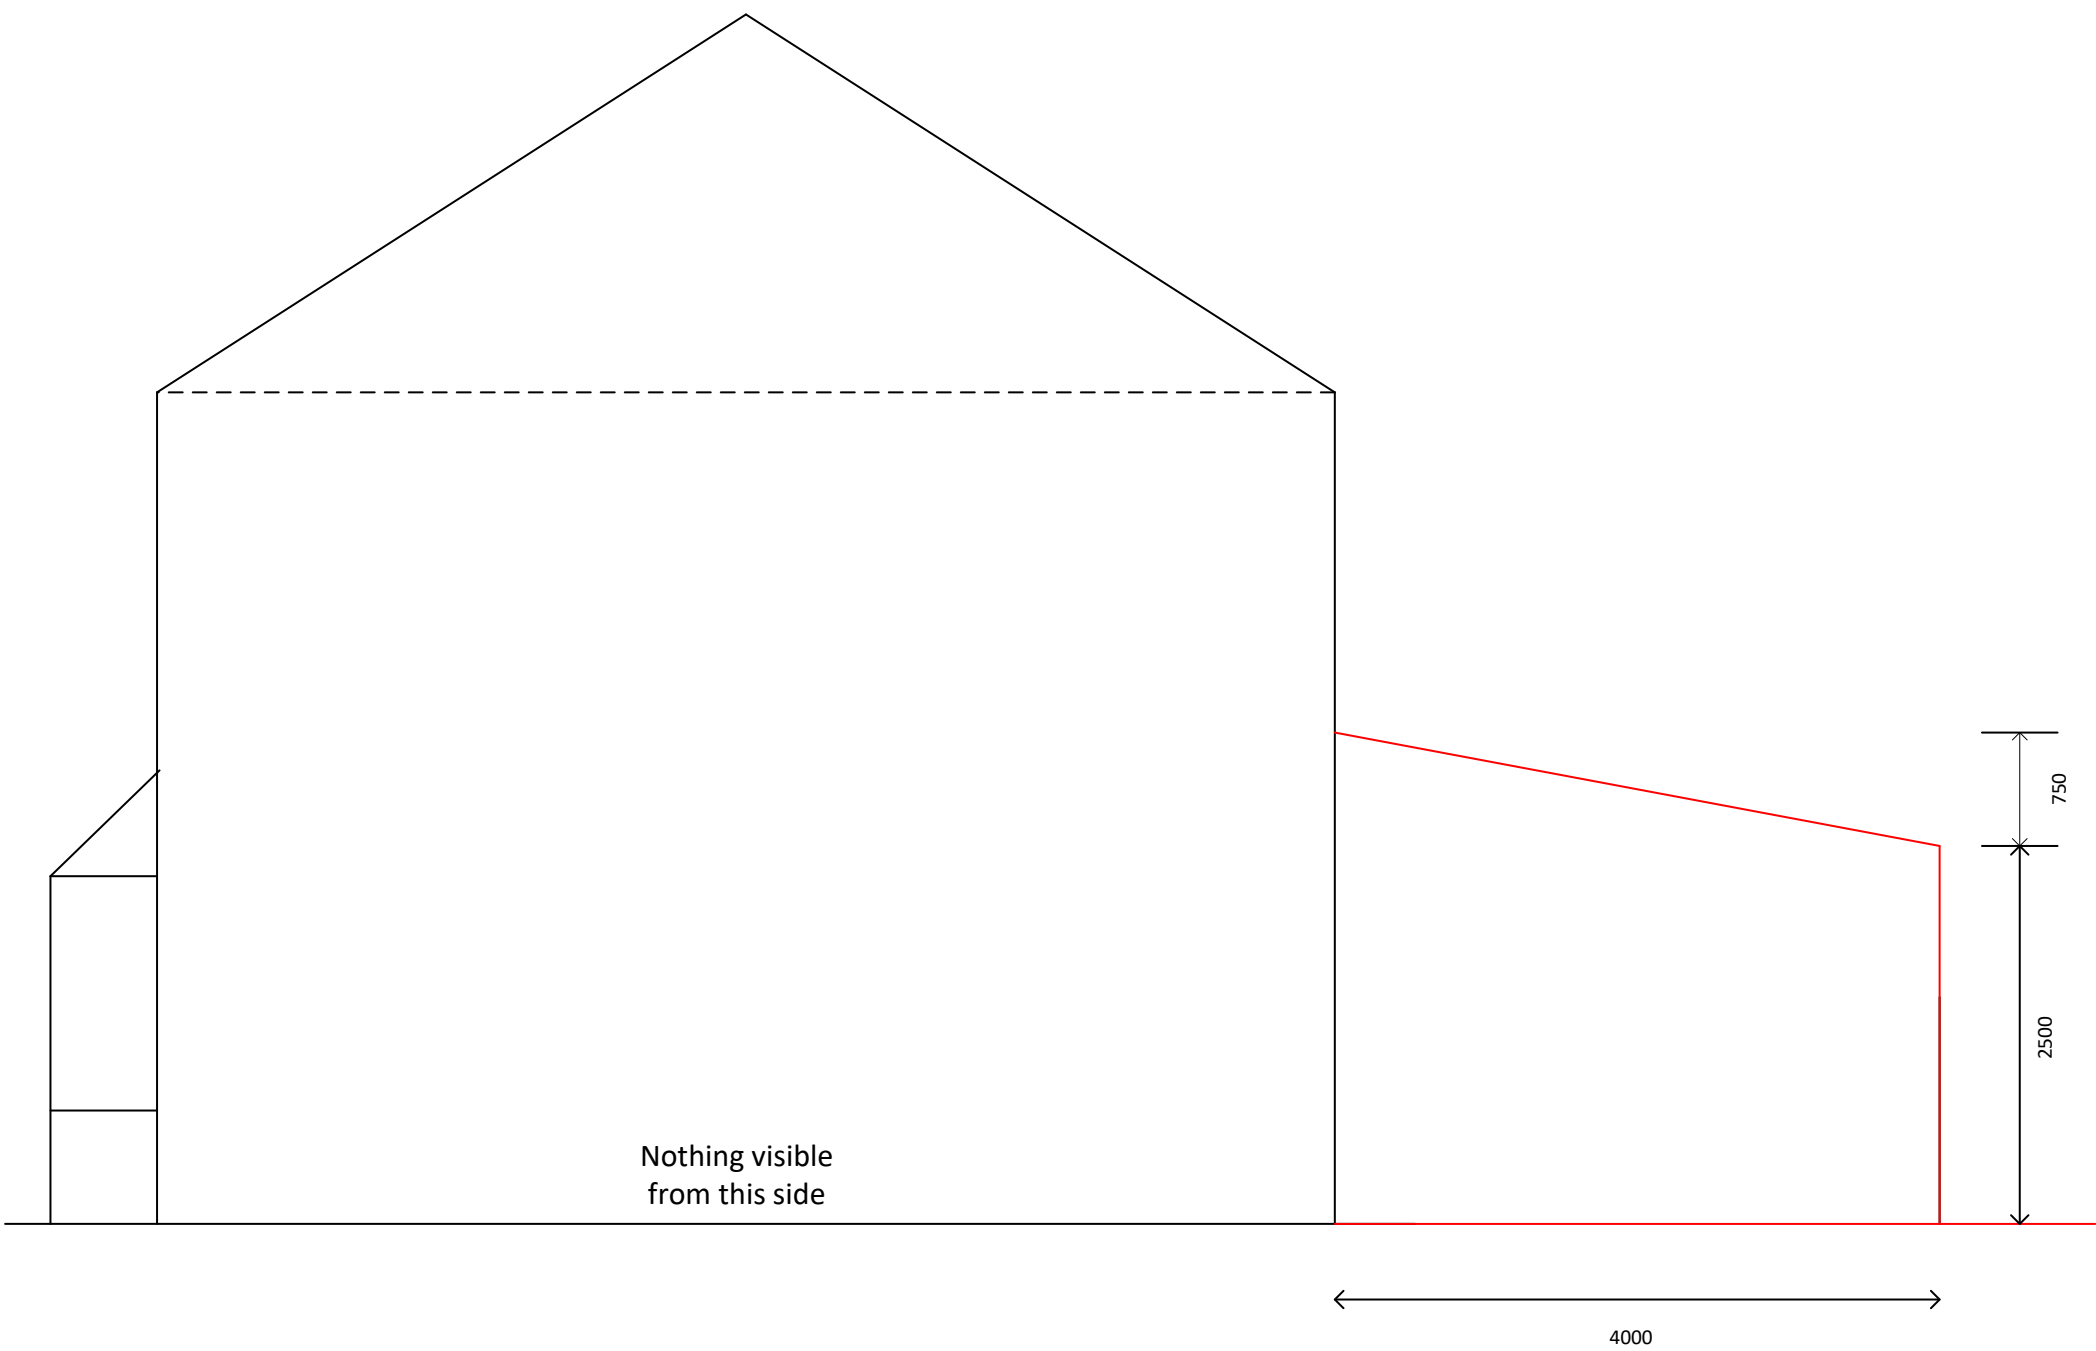

EXISTING ELEVATION
FROM H. No. 27

Client	Mr. Ahmed T. al-Hamdi 25 Huntley Road, Higher Crumpsall, Manchester M8 4JF		
Title	Single Storey Extension at Rear		
Scale	1 = 50@A3	Drawing No.	AT-PP-06 12/09/2021