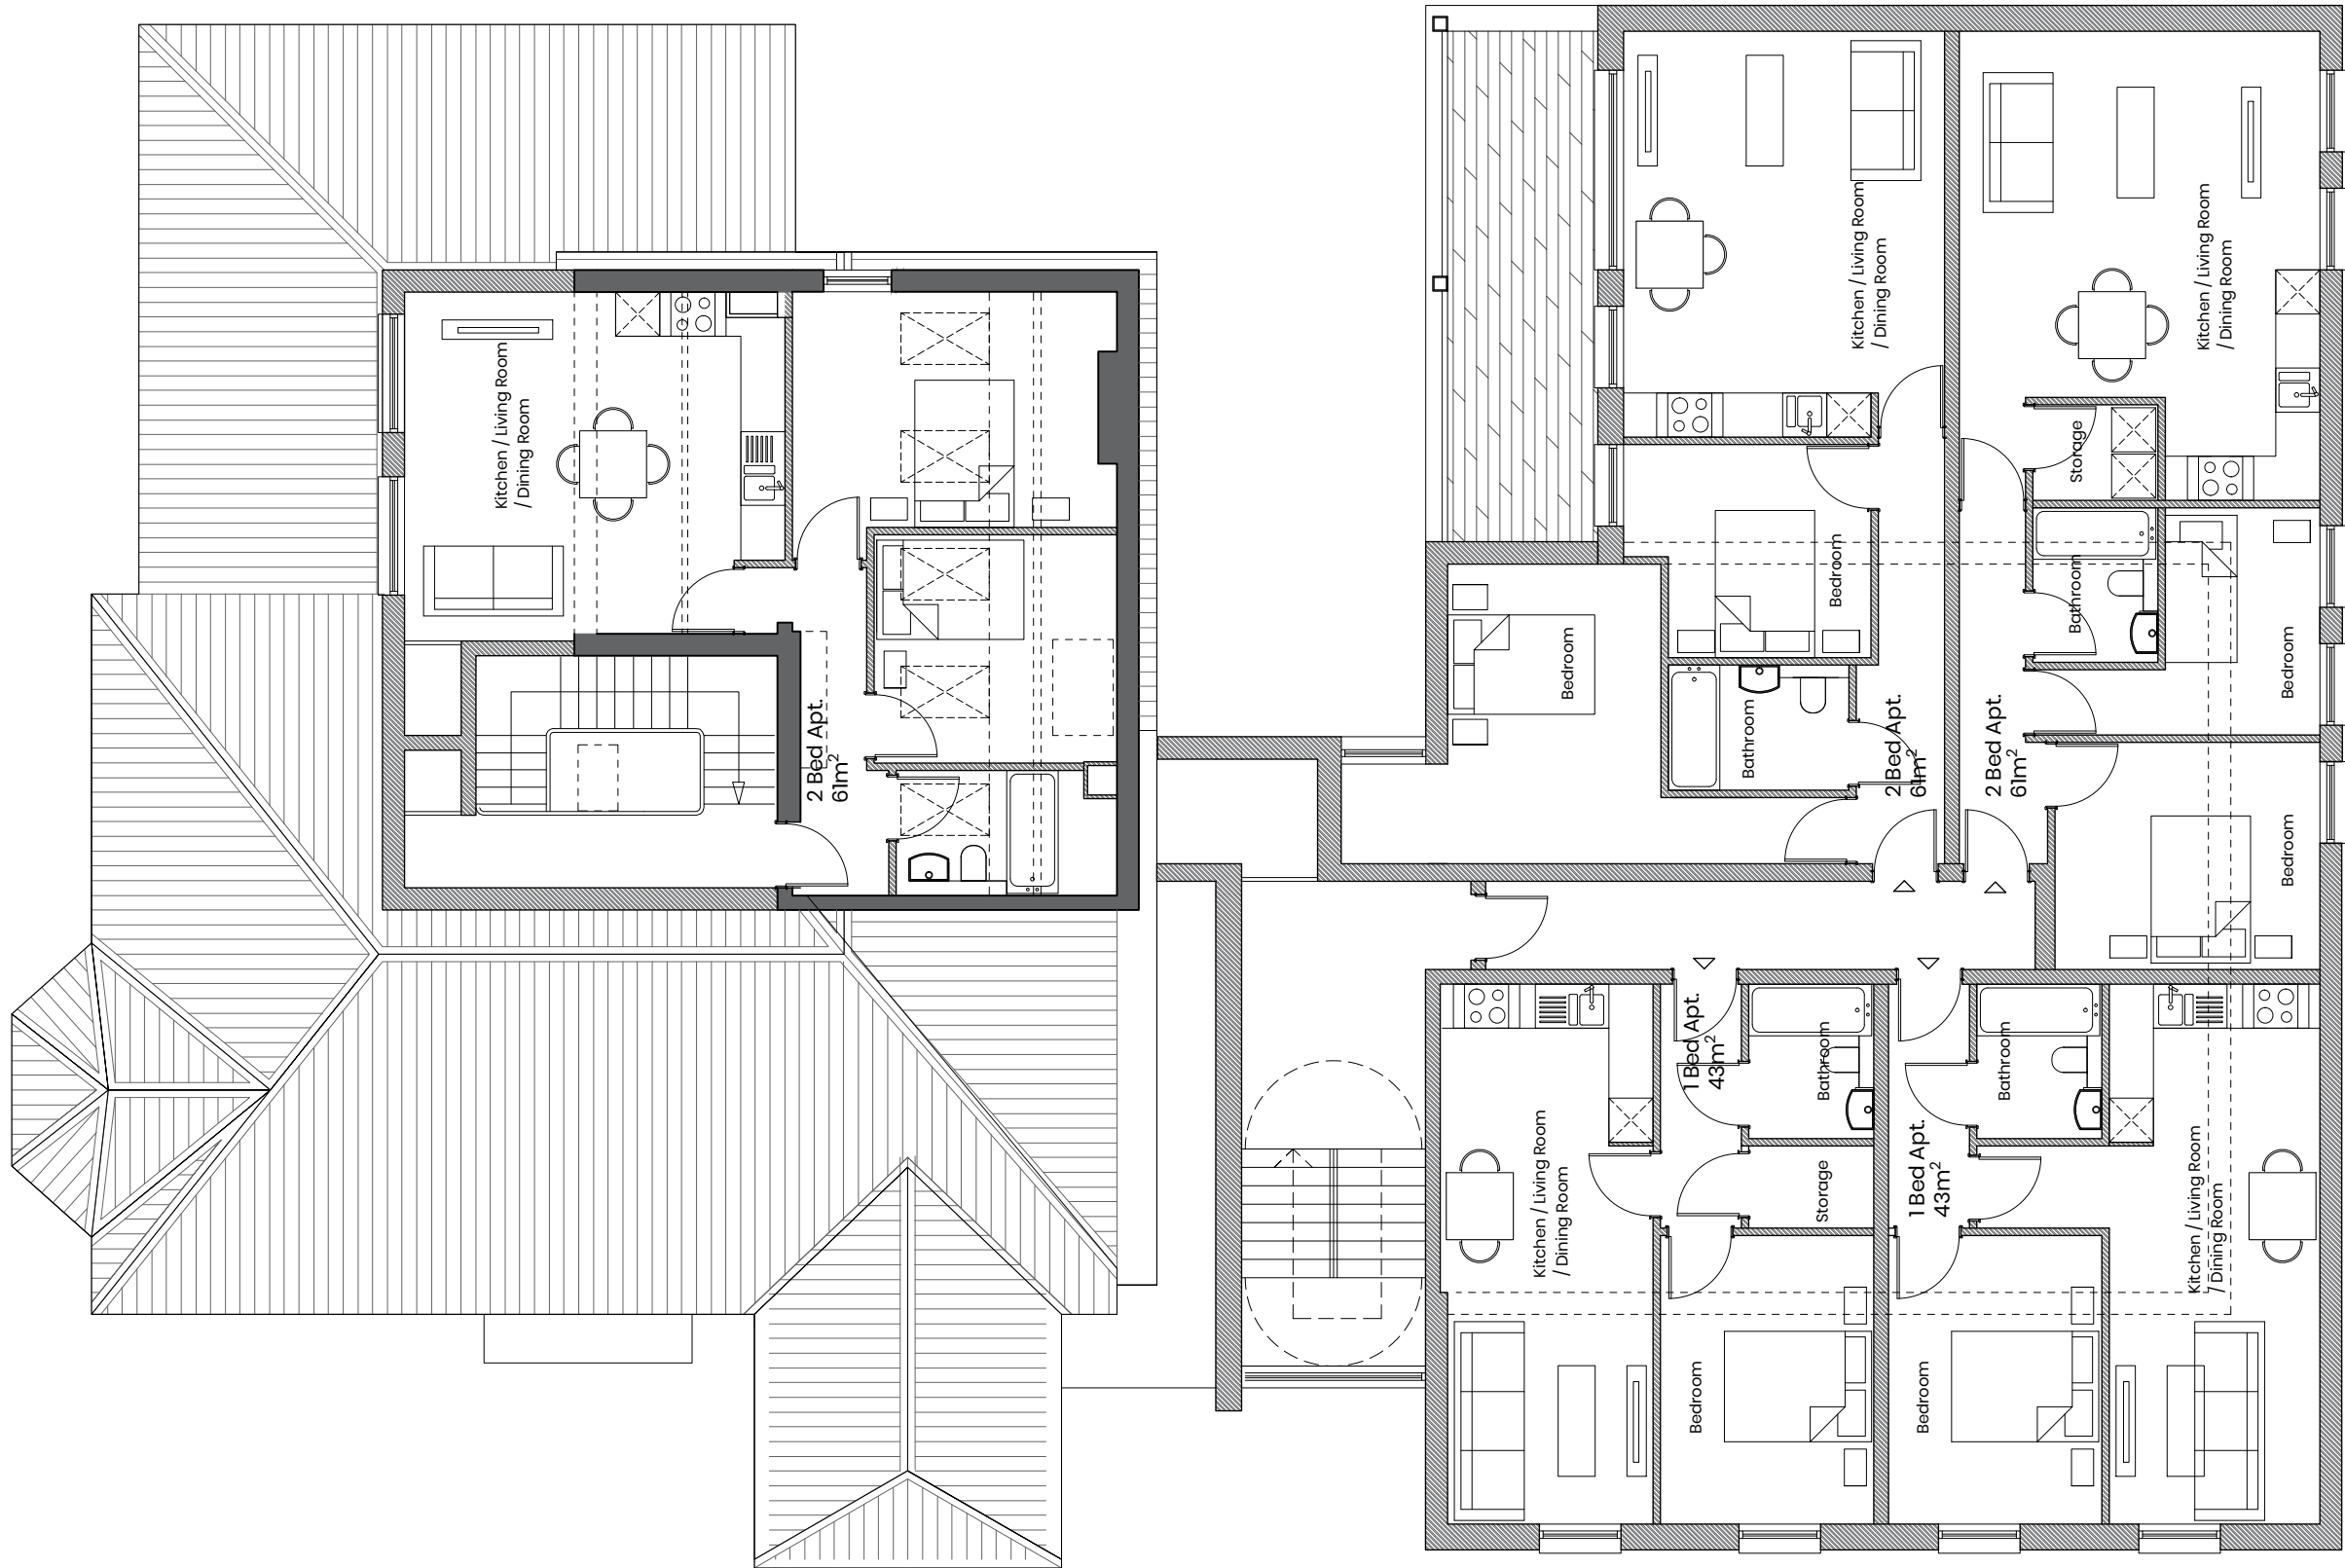


Accommodation Schedule	
Lower Ground Floor	Area
1 Bed Apt.	39 m²
2 Bed Apt.	70 m²
Ground Floor	
1 Bed Apt.	40 m²
2 Bed Apt.	66 m²
1 Bed Apt.	37 m²
1 Bed Apt.	43 m²
1 Bed Apt.	43 m²
2 Bed Apt.	88 m²
1 Bed Apt.	43 m²
First Floor	
1 Bed Apt.	38 m²
2 Bed Apt.	66 m²
1 Bed Apt.	53 m²
1 Bed Apt.	37 m²
1 Bed Apt.	43 m²
1 Bed Apt.	43 m²
2 Bed Apt.	61 m²
2 Bed Apt.	61 m²
Second Floor	
2 Bed Apt.	61 m²
1 Bed Apt.	43 m²
1 Bed Apt.	43 m²
2 Bed Apt.	61 m²
2 Bed Apt.	61 m²
Third Floor	
2 Bed Apt.	66 m²
2 Bed Apt.	61 m²
2 Bed Apt.	61 m²

Floor	Units
Lower Ground Floor	
1 Bed Apt.	1
2 Bed Apt.	1
Ground Floor	
1 Bed Apt.	5
2 Bed Apt.	2
First Floor	
1 Bed Apt.	5
2 Bed Apt.	3
Second Floor	
1 Bed Apt.	2
2 Bed Apt.	3
Third Floor	
2 Bed Apt.	3
Total	25

Floor	Units
Lower Ground Floor	
Ground Floor	2
First Floor	7
Second Floor	8
Third Floor	5
Third Floor	3
Total	25

General Notes:

All site dimensions shall be verified by the Contractor on site prior to commencing any works.

Do not scale from this drawing.

Design intent drawing only. Construction to comply with latest building regulation requirements.

This drawing is the property of "Studio Tashkeel Architecture Ltd." and copyright is reserved by them. The drawing is not to be copied or disclosed by or to any unauthorised persons without the prior written consent of Studio Tashkeel Architecture Ltd.

Rev	Description	Date	Dr by	App by

**STUDIO TASHKEEL
ARCHITECTURE LTD.**
89 Princess Street
Manchester M1 4HT
United Kingdom

T +44(0)161 694 6375
E info@studiotashkeel.com
www.studiotashkeel.com

client name		
Mr. Adnan Muhammad Aslam		
project		
8 Polygon Road		
drawing		
Proposed Second Floor		
project number		scale
1811105		1:100 @ A3
drawing number	rev	issue status
1811105_02_005		Planning
This drawing is to be read in conjunction with all related drawings. All dimensions must be checked and verified on site before commencing any work or producing shop drawings. The originator should be notified immediately of any discrepancy. This drawing is copyright and remains the property of Studio Tashkeel Architecture Ltd.		

Proposed Second Floor Plan

Scale 1:100