



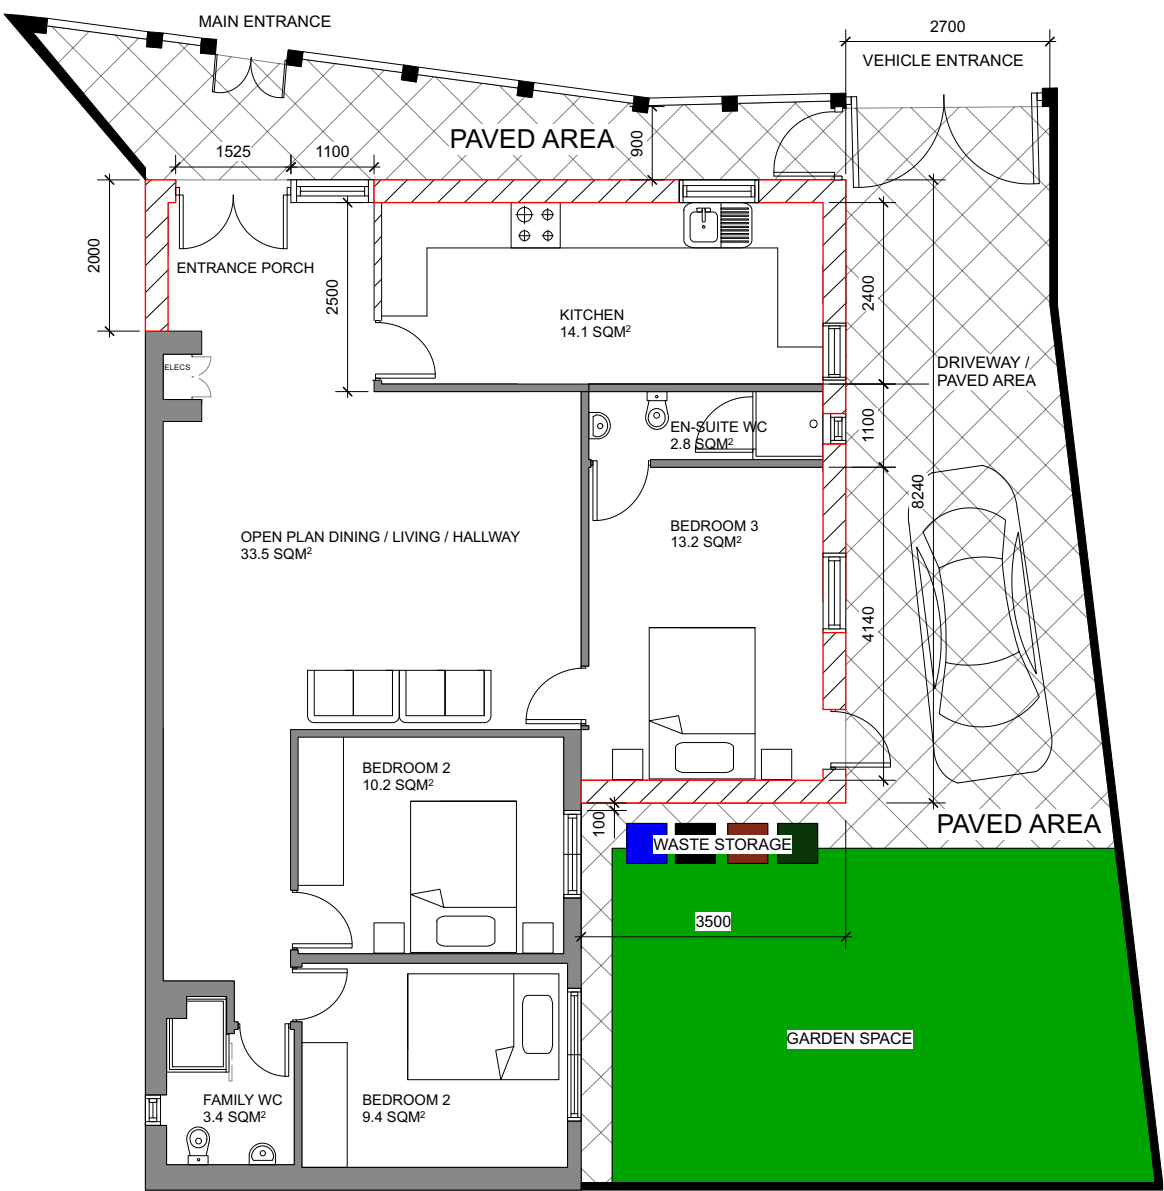

**PROPOSED SITE LAYOUT**  
SCALE:1:100



INSPIRATIONAL IMAGE

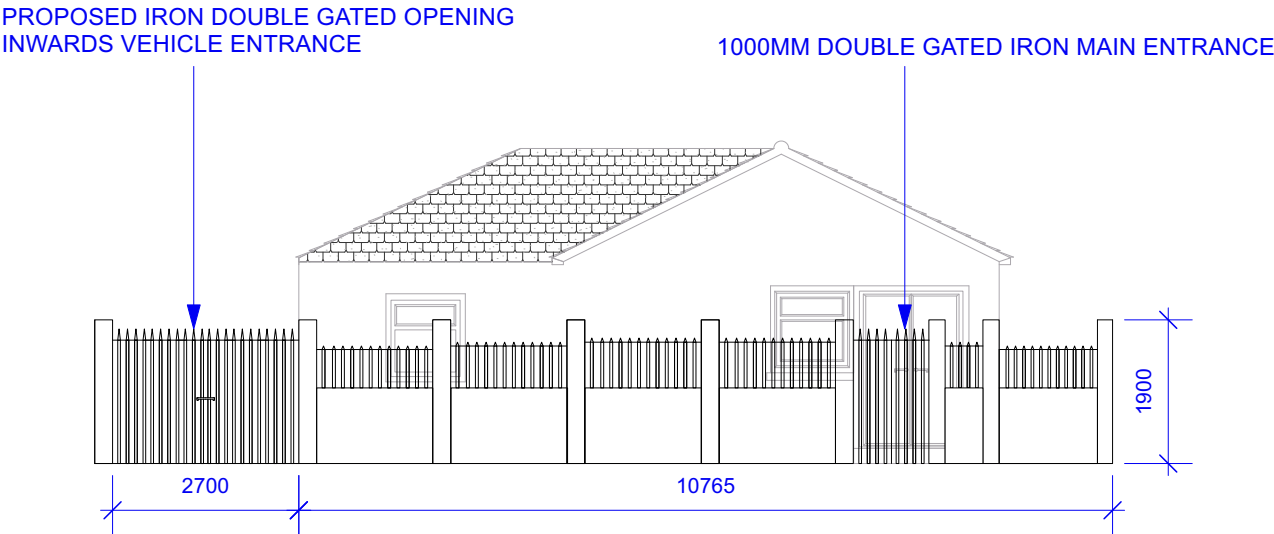

**PROPOSED BOUNDARY WALL TREATMENT**  
SCALE:1:100

This drawing must not be reproduced without permission from NM Architectural Services LTD. DO NOT scale of this drawing. All Dimensions are to be checked on site by the contractor/sub contractor. Any discrepancies to be reported to NM Architectural services LTD.

|                                                                    |                                                                         |                                                                            |         |                        |                            |               |                                   |                                                                             |                                                                                       |
|--------------------------------------------------------------------|-------------------------------------------------------------------------|----------------------------------------------------------------------------|---------|------------------------|----------------------------|---------------|-----------------------------------|-----------------------------------------------------------------------------|---------------------------------------------------------------------------------------|
| <b>Client Name:</b><br>Mr Asghar Butt                              | <b>Drawing Title:</b><br>Proposed Site Plan /<br>Proposed Boundary wall | <b>Project Type:</b><br>Extension to an existing<br>dwelling - Residential |         | <b>Check By:</b><br>MN | <b>Date:</b><br>09.09.2021 |               | <b>Revision Notes &amp; Date:</b> | 25 Brown Lane,<br>Heald Green,<br>Cheadle, Stockport<br>Cheshire<br>SK8 3RR |  |
| <b>Project Address:</b><br>2 Totland Close,<br>Manchester, M12 5RY | <b>Drawing Type:</b><br>Extensions / Alterations                        | <b>Dwg No:</b>                                                             | TOT-005 | <b>Scale:</b>          | 1:100                      | <b>Rev:</b> - |                                   |                                                                             |                                                                                       |