




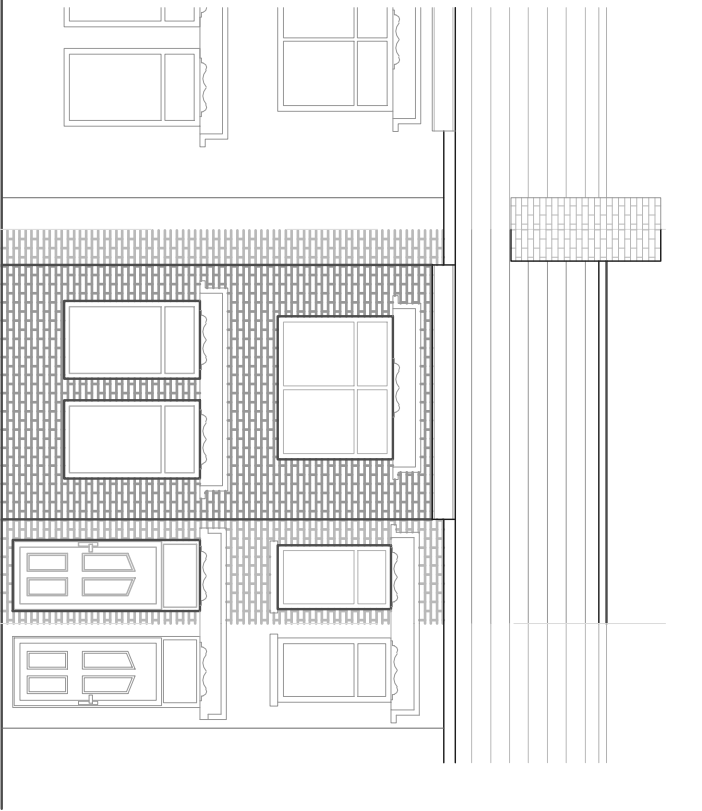


EXISTING FRONT ELEVATION

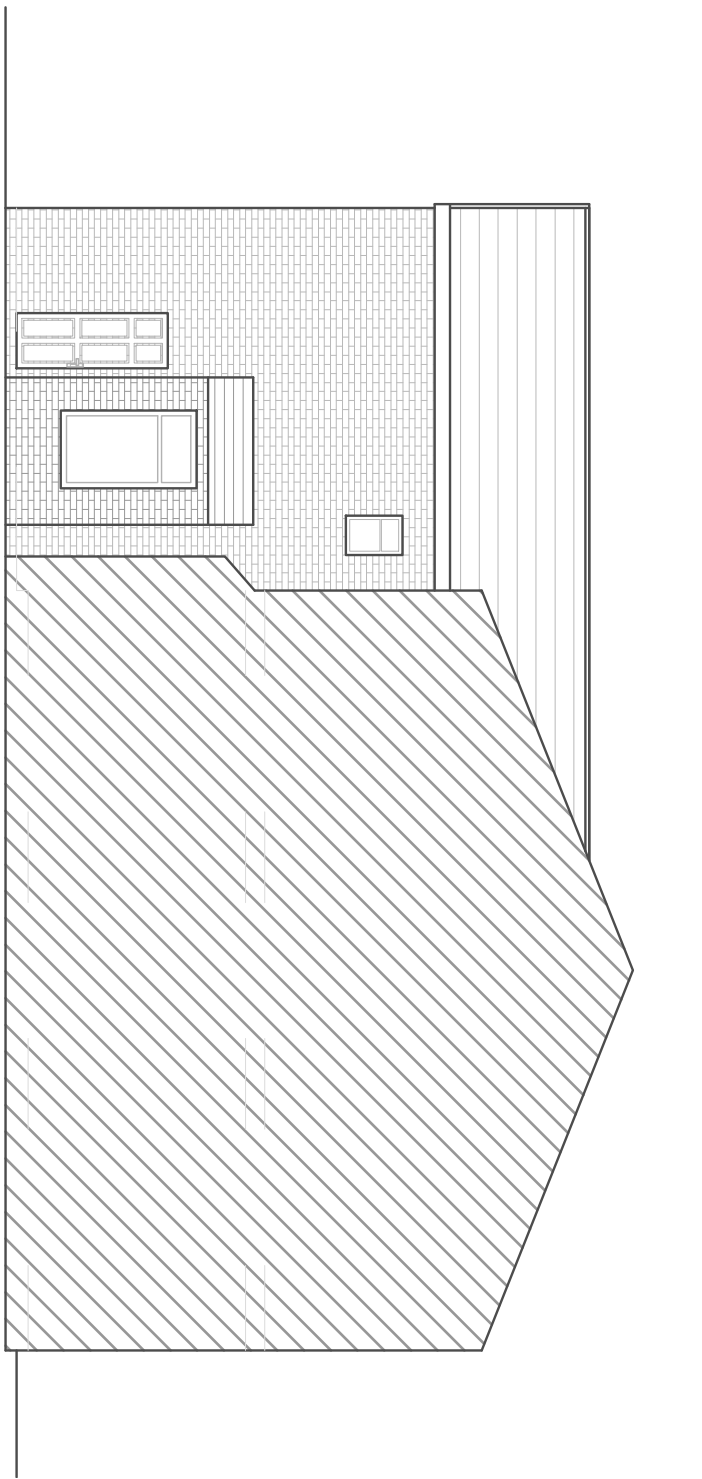


EXISTING SIDE ELEVATION

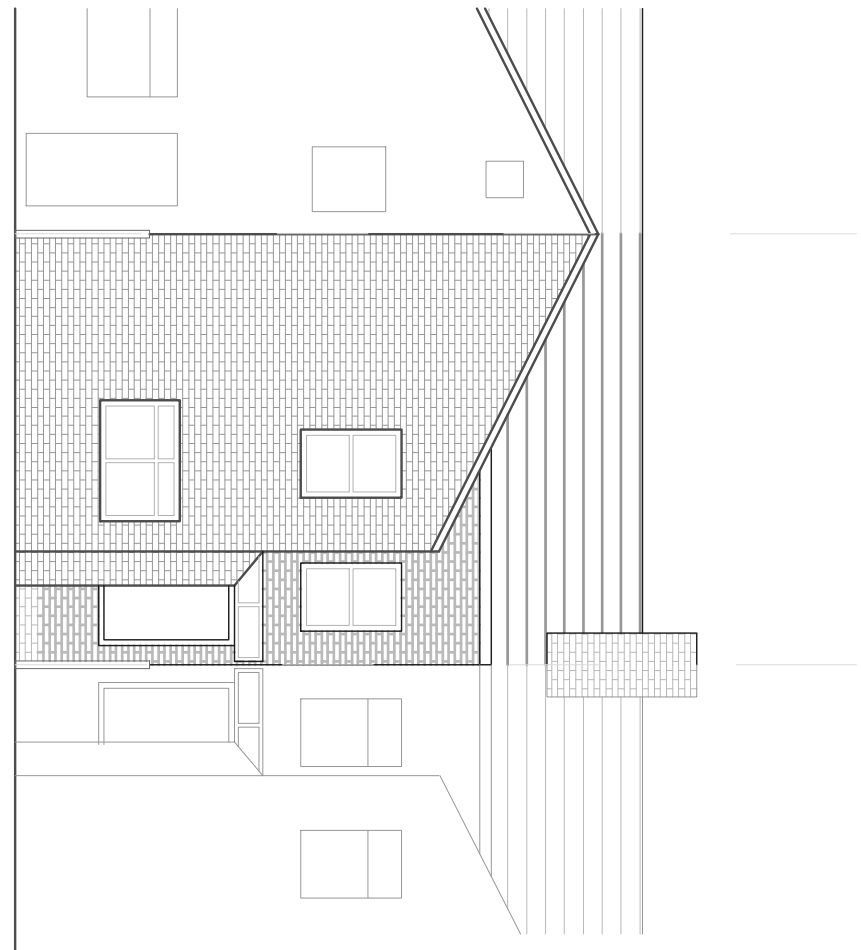

EXISTING REAR ELEVATION

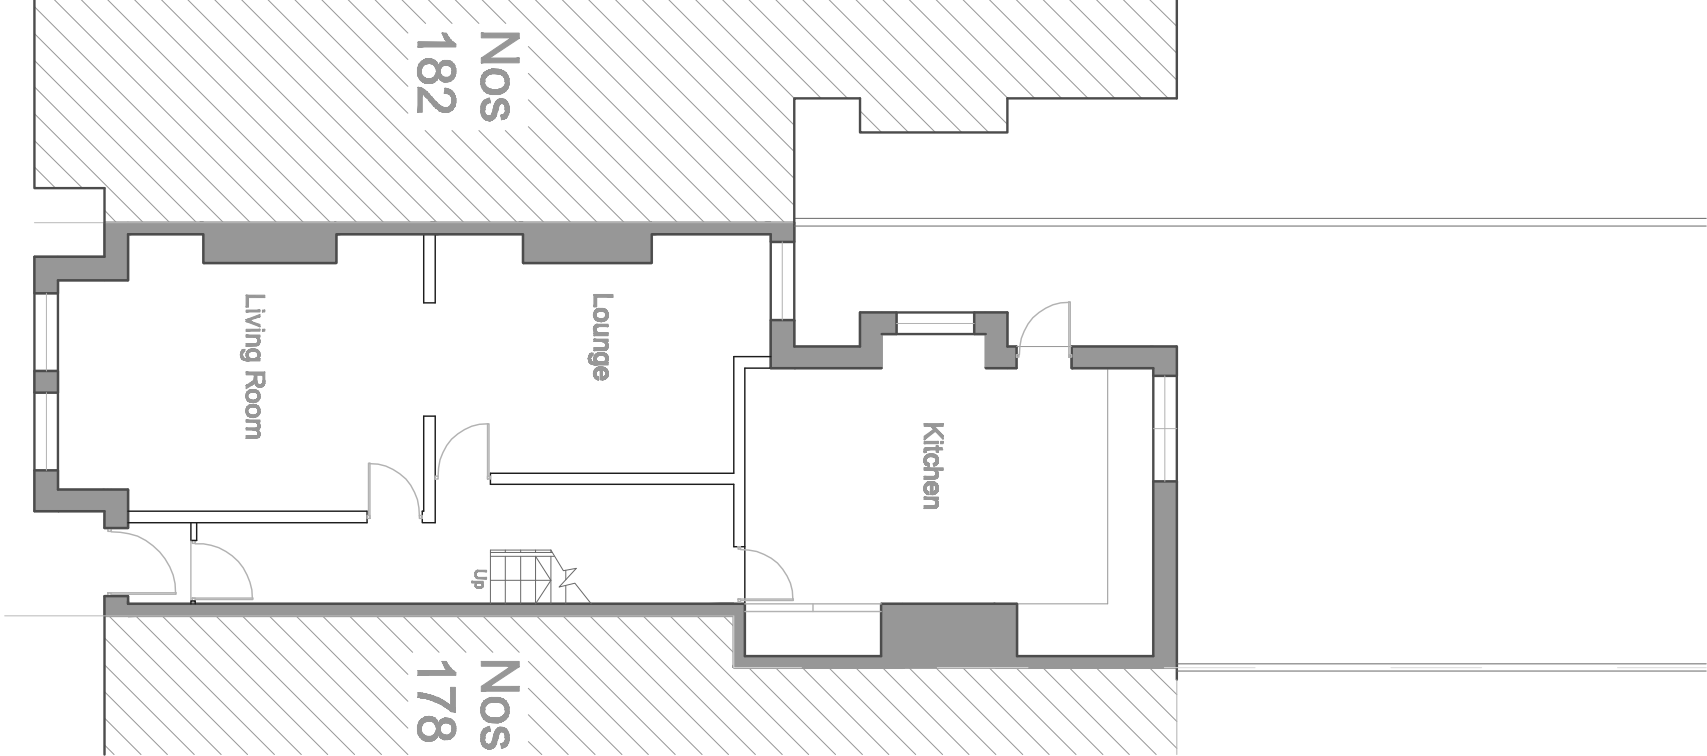

EXISTING GROUND FLOOR PLAN

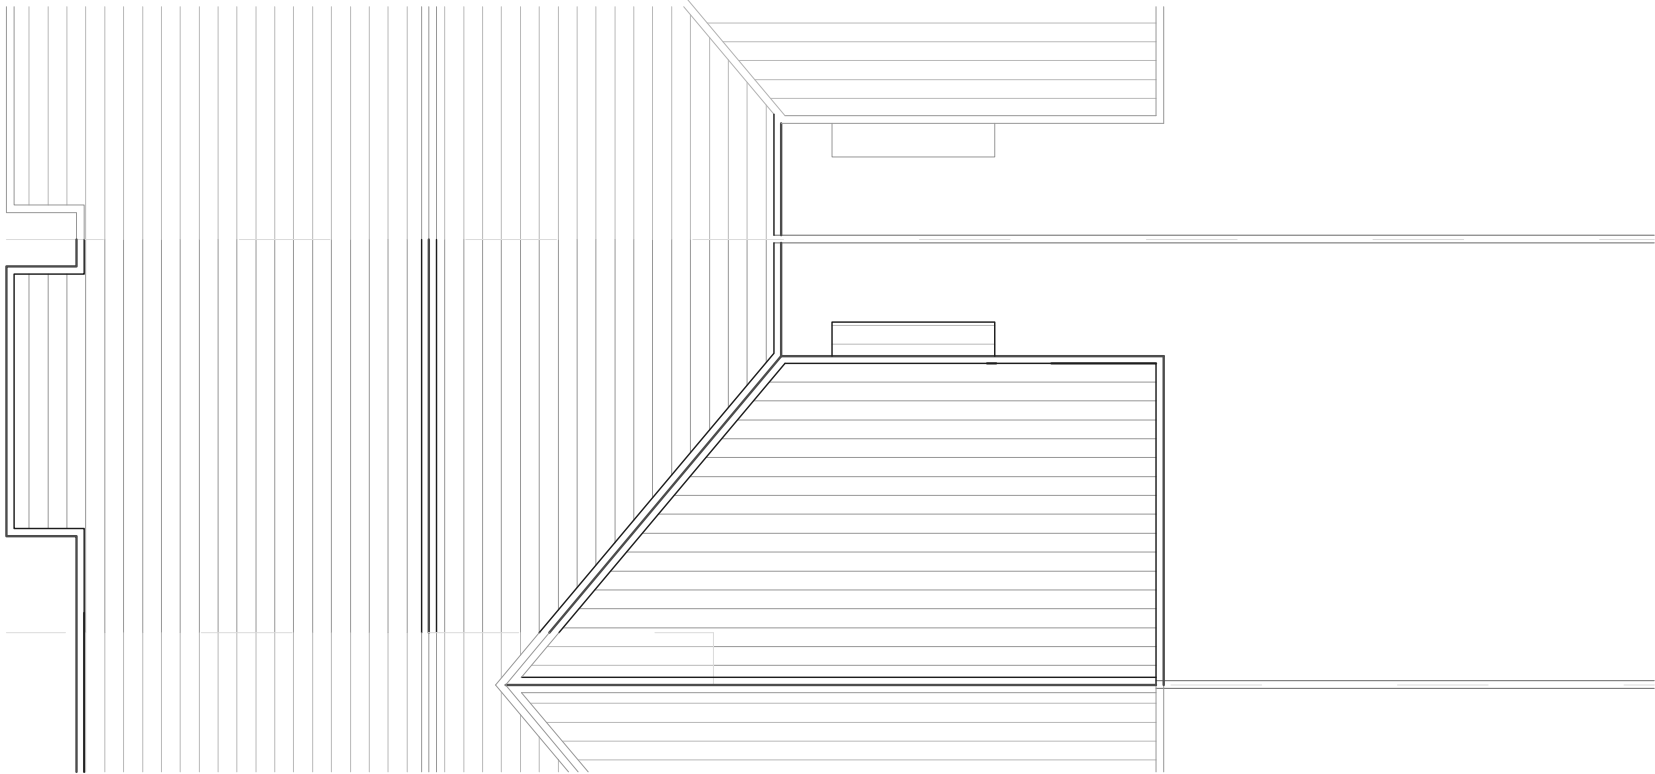

EXISTING ROOF PLAN

Project Name and Address			
SIDE EXTENSION			
100 HAMILTON ROAD, MANCHESTER M13 0PX			
Client			
Mr Aziz Khan			
Drawing Title			
EXISTING PLANS AND ELEVATIONS			
Drawn By	Date		
U U	AUGUST 2021		
Dwg No	Scale		
001	1:100 @ A2		