



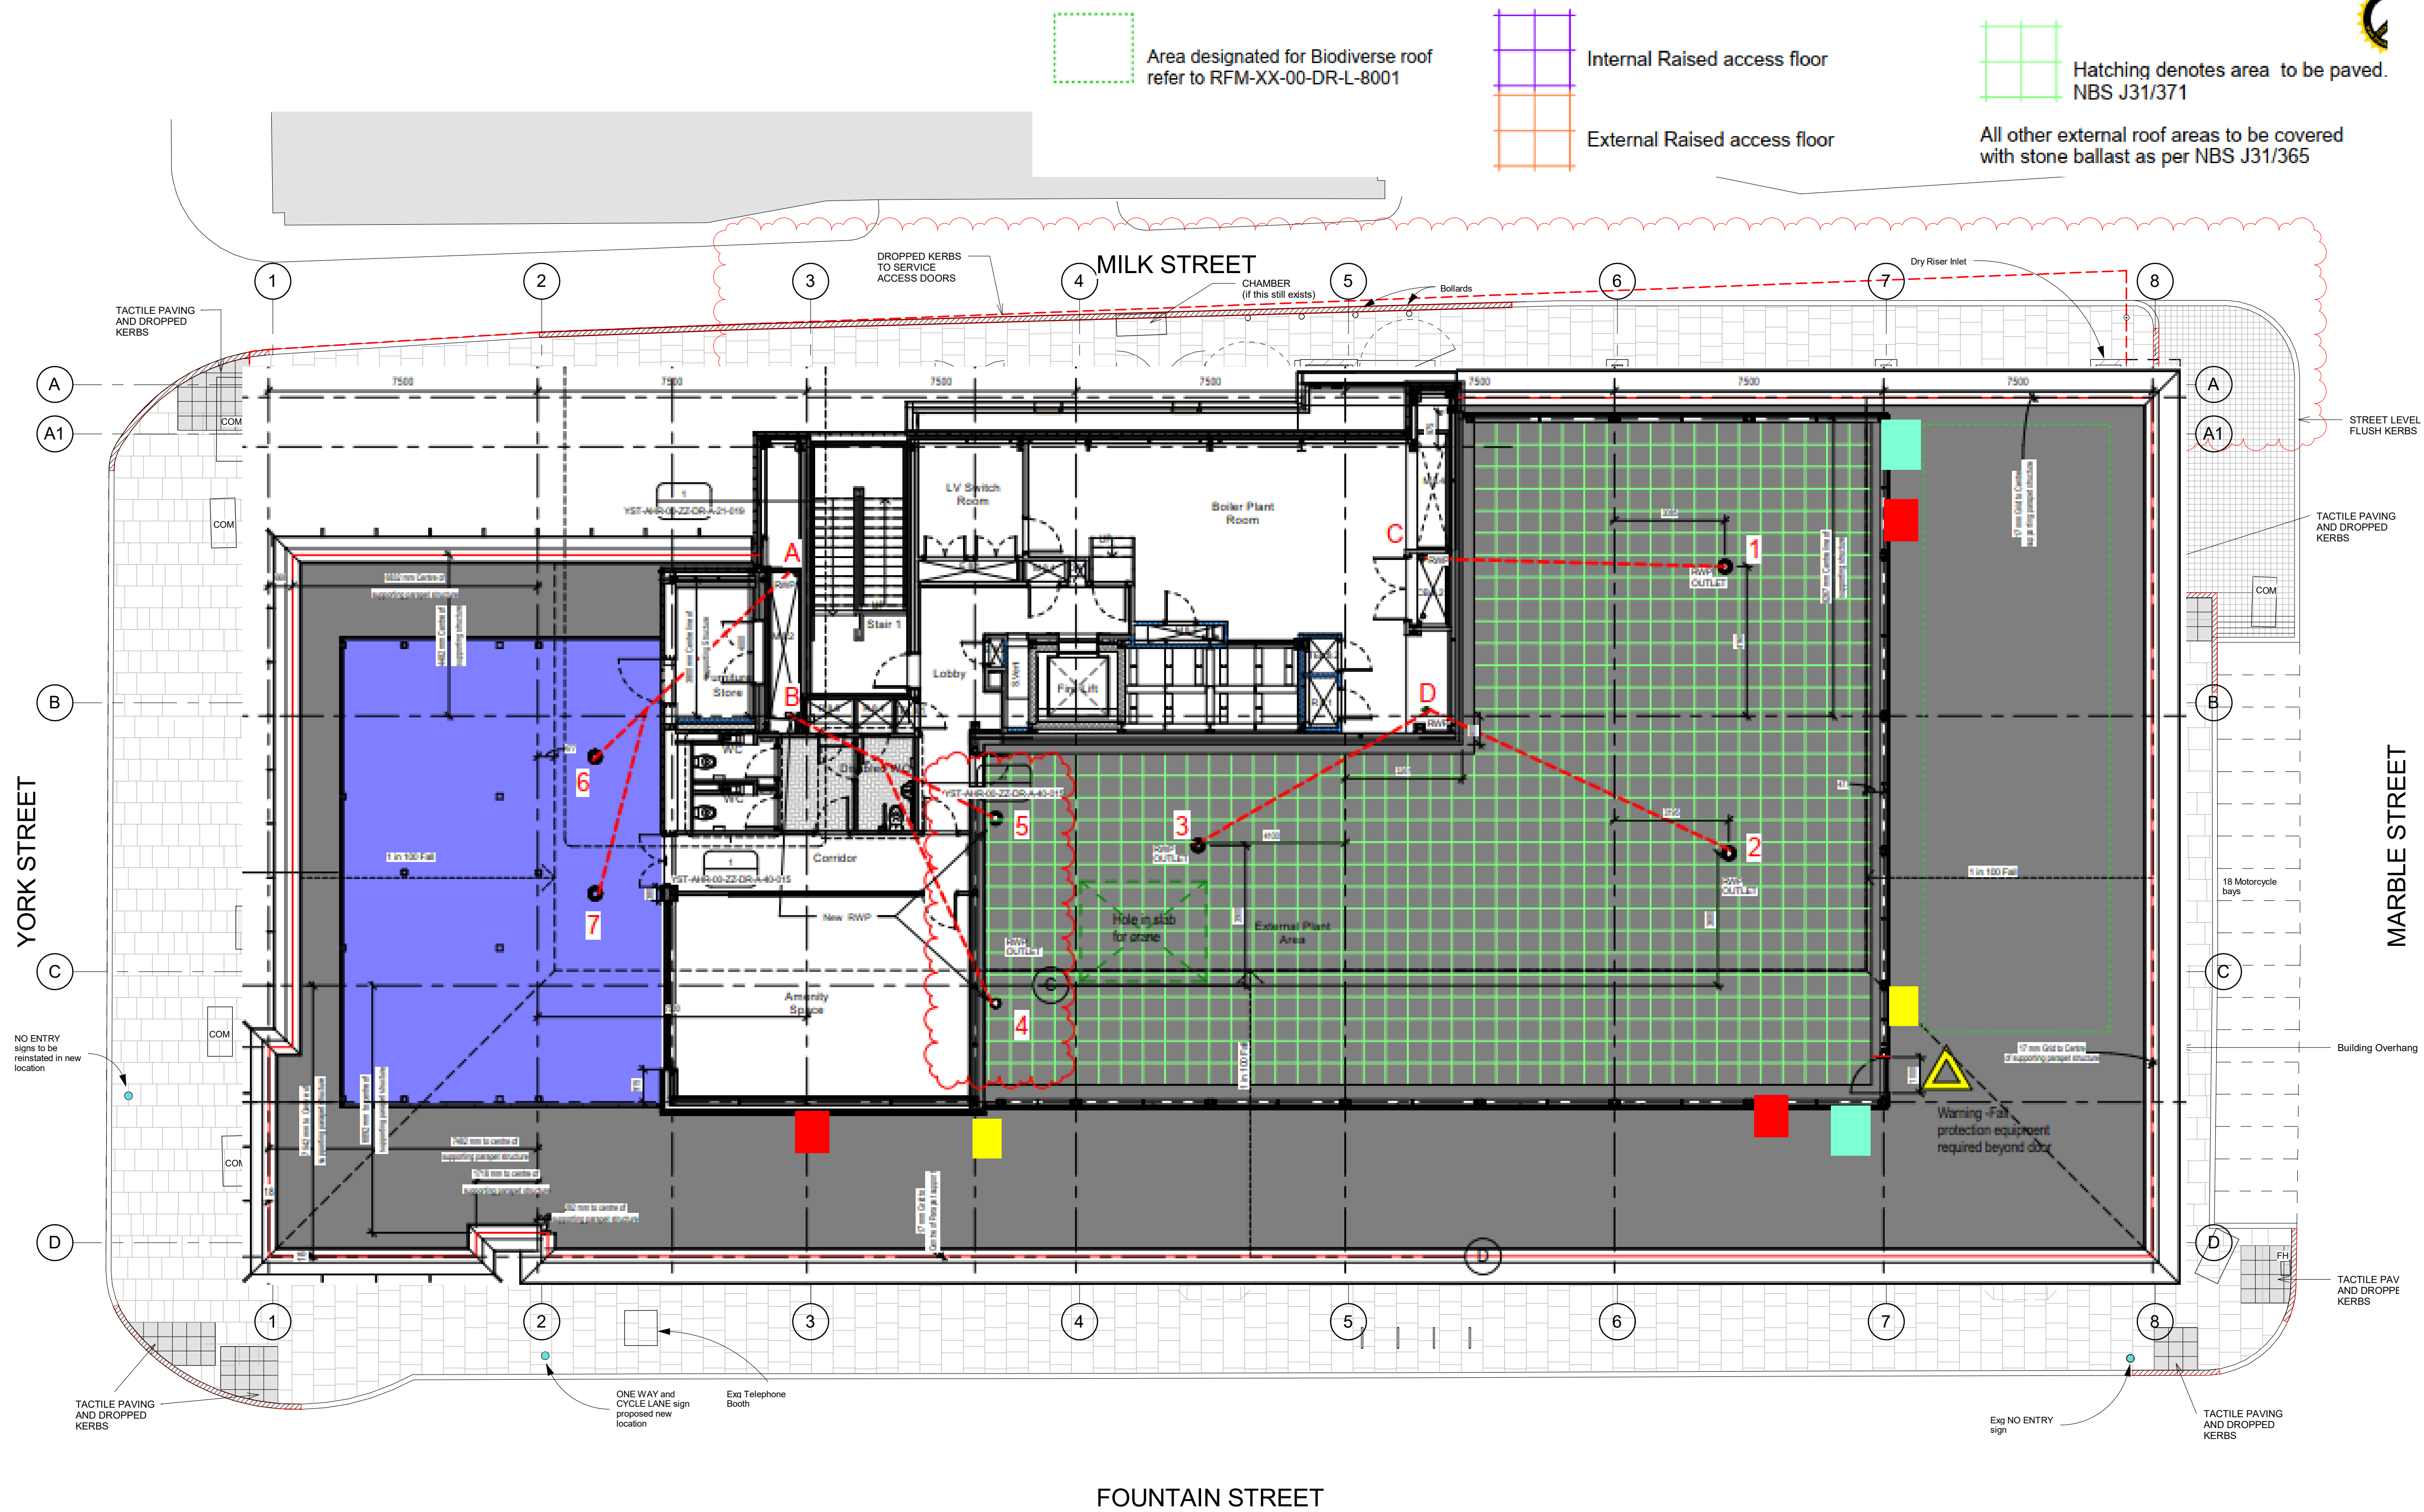

- Area designated for Biodiverse roof refer to RFM-XX-00-DR-L-8001
- Bat box location
- Bird box location _Sparrow
- Bird box location _Redstart

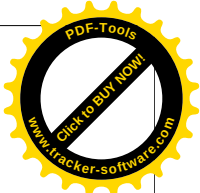

AHR Architects Ltd
5th Floor
55 Princess Street
Manchester
M2 4EW
United Kingdom

T +44(0)161 8287900
E manchester@ahr.co.uk
www.ahr.co.uk

client name		
Kier Property		
project		
11 York Street, Manchester		
drawing		
Roof plan		
computer file	plot date	
C:\Work\Projects\YST-AHR-00-XX-M3A-Central_civils\tech\Recovery.rvt		
project number	scale	
2017.00307.000	1 : 100	@A1
drawing number	rev	issue status
YST-AHR-00-08-DR-A-20-001	15	A0

This drawing is to be read in conjunction with all related drawings. All dimensions must be checked and verified on site before commencing any work or producing shop drawings. The originator should be notified immediately of any discrepancy. This drawing is copyright and remains the property of AHR.