




1 GA Context North Elevation
1 : 500

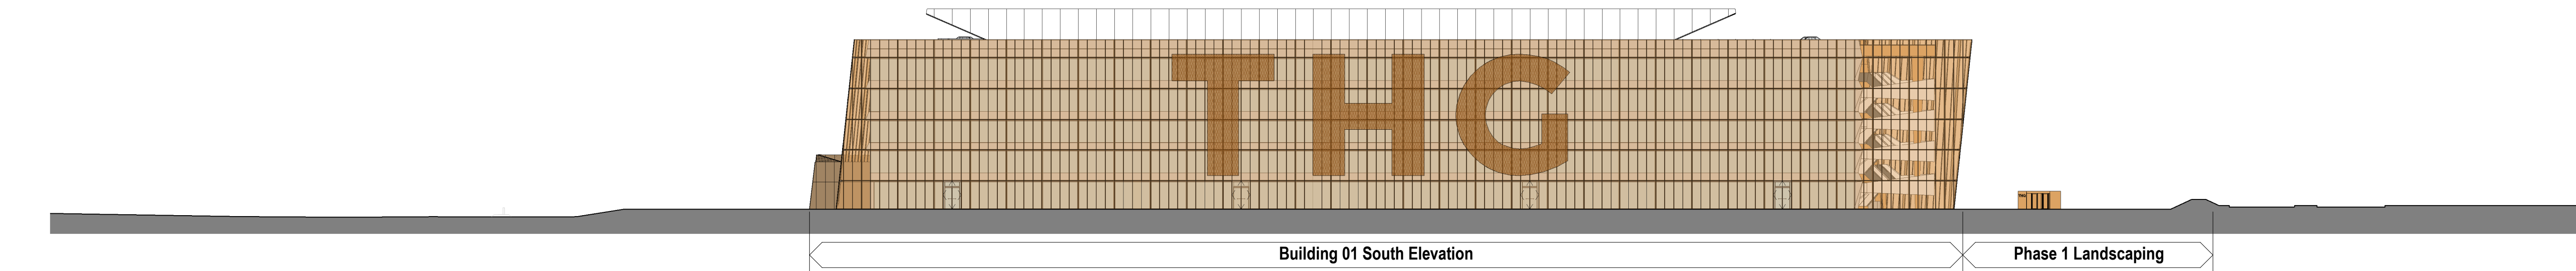

2 GA Context South Elevation
1 : 500

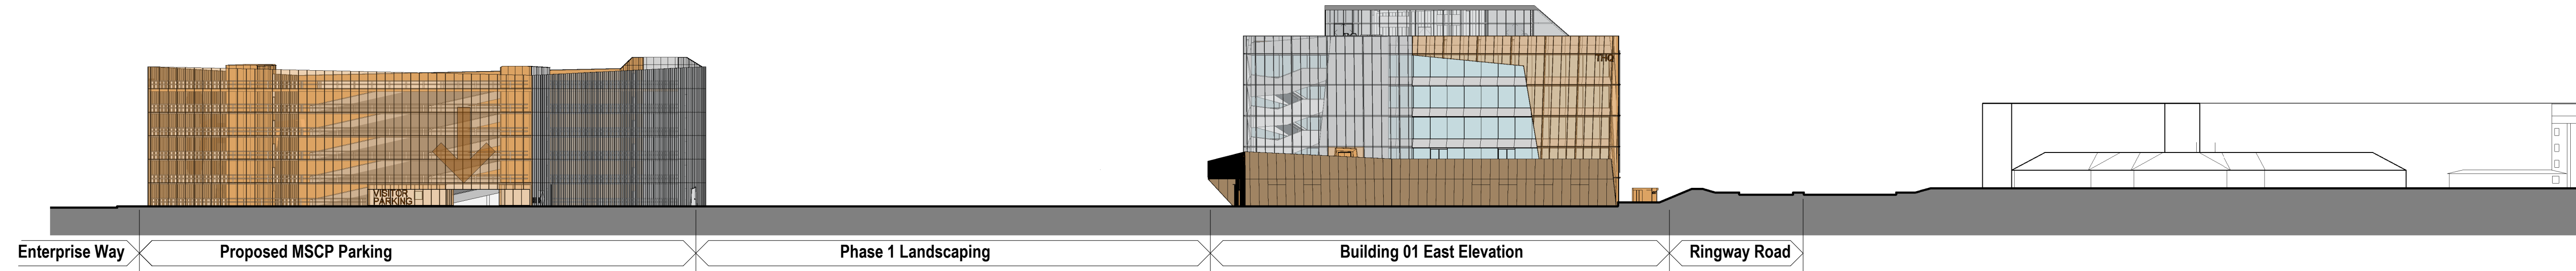


3 GA Context East Elevation
1 : 500

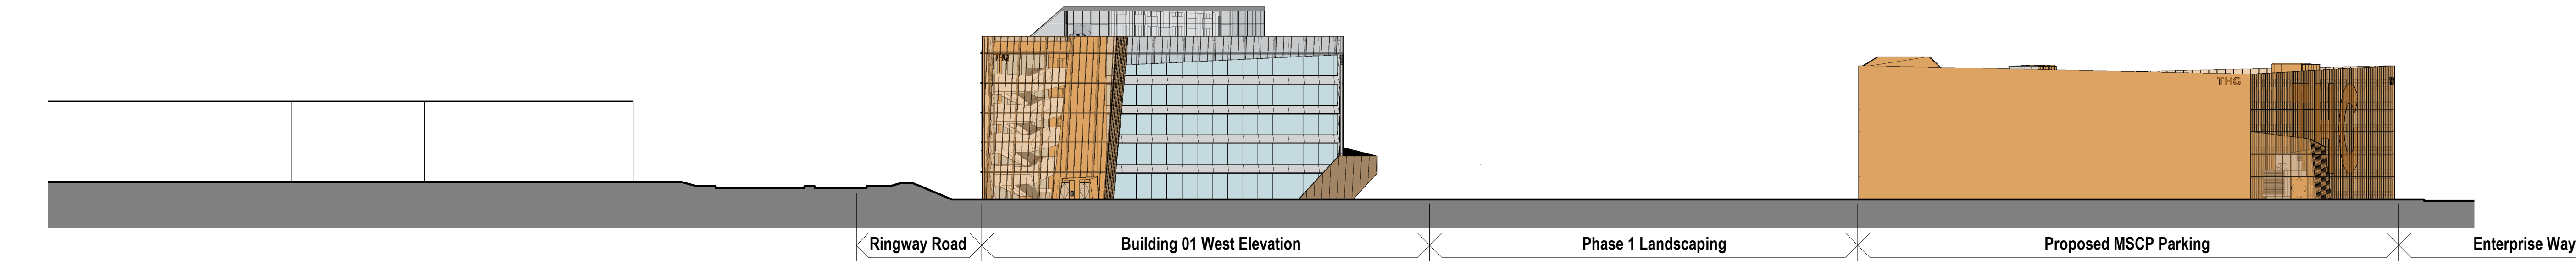

4 GA Context West Elevation
1 : 500

BUILDING DESIGN PARTNERSHIP SHALL HAVE NO RESPONSIBILITY FOR ANY USE MADE OF THIS DOCUMENT OTHER THAN FOR THAT WHICH IT WAS PREPARED AND ISSUED.
ALL DIMENSIONS SHOULD BE CHECKED ON SITE.
DO NOT SCALE FROM THIS DRAWING.
ANY DRAWING ERRORS OR DIVERGENCIES SHOULD BE BROUGHT TO THE ATTENTION OF BUILDING DESIGN PARTNERSHIP AT THE ADDRESS SHOWN BELOW.
DRAWINGS SHALL BE READ IN CONJUNCTION WITH THE FOLLOWING BEFORE WORK COMMENCES:
• THE CDM DESIGN ISSUES REGISTER
• THE BDP RISK SERIES OF DRAWINGS
• THE PROJECT CDM RISK REGISTER

NOTES

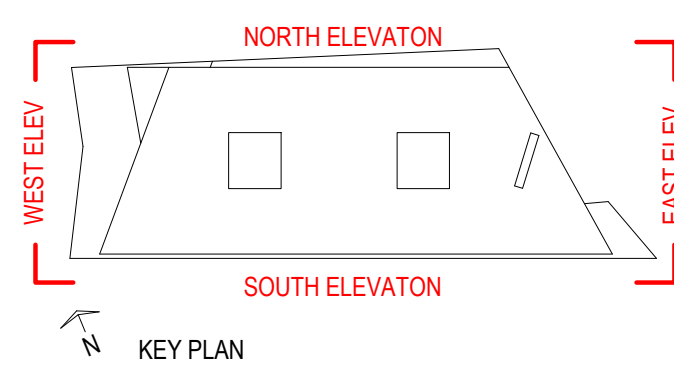

REVISION DESCRIPTION

DRAWN CHECKED DATE

REVISION DESCRIPTION

DRAWN CHECKED DATE

P02	FOR PLANNING	SMS	JB	10/12/21
P01	FIRST ISSUE	SMS	JB	13/01/21

CLIENT

11 Ducie Street
PO Box 85
Piccadilly Basin
Manchester
M60 3JA
United Kingdom
T +44 (0)161 828 2200
www.bdp.com

BDP.

PROJECT TITLE
The HIVE

BDP JOB NUMBER P2007773
DRAWING TITLE GA Elevations
Phase 1
Proposed Context Elevations

DATE FIRST ISSUED 13/01/21
REVISION P02

SCALE @ A1

1 : 500

DATE FIRST ISSUED 13/01/21

REVISION P02