



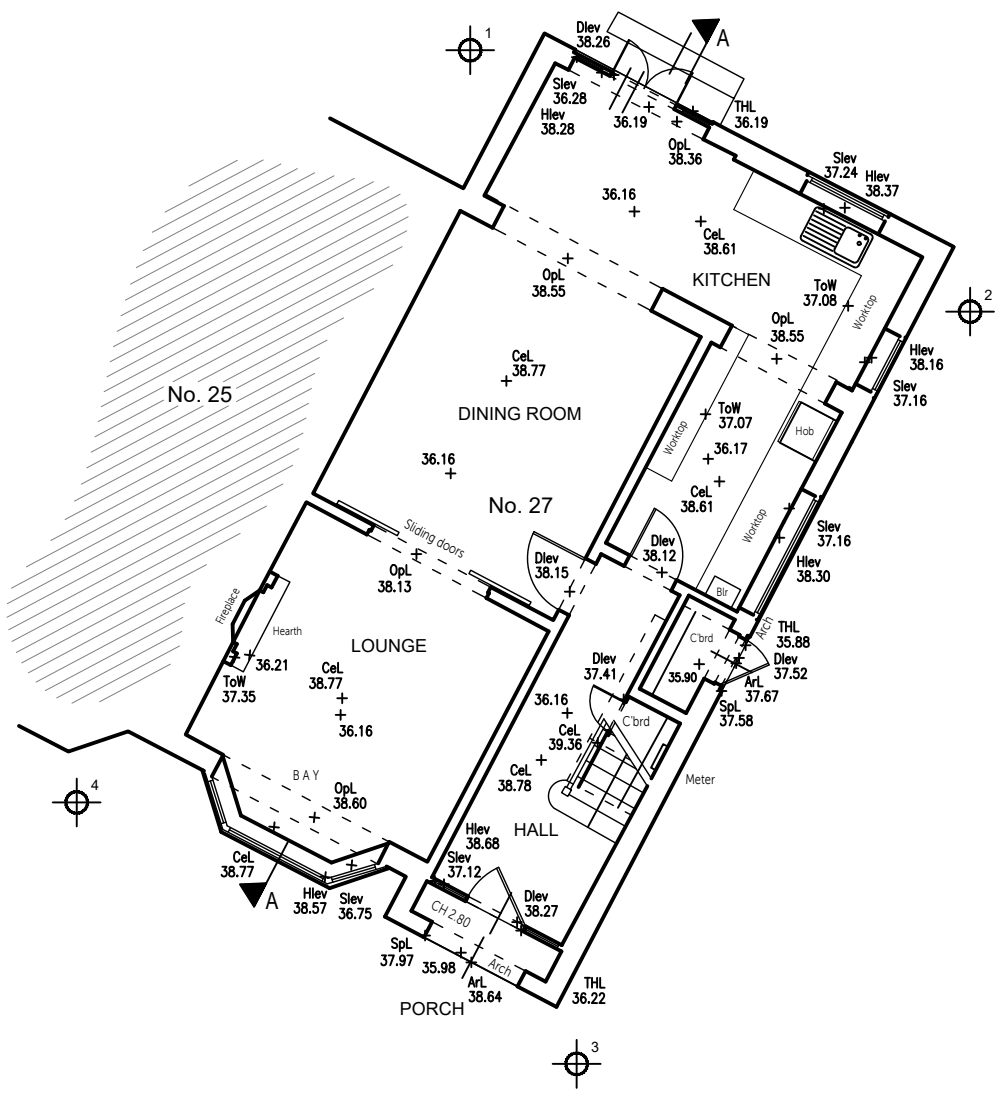


GROUND FLOOR PLAN

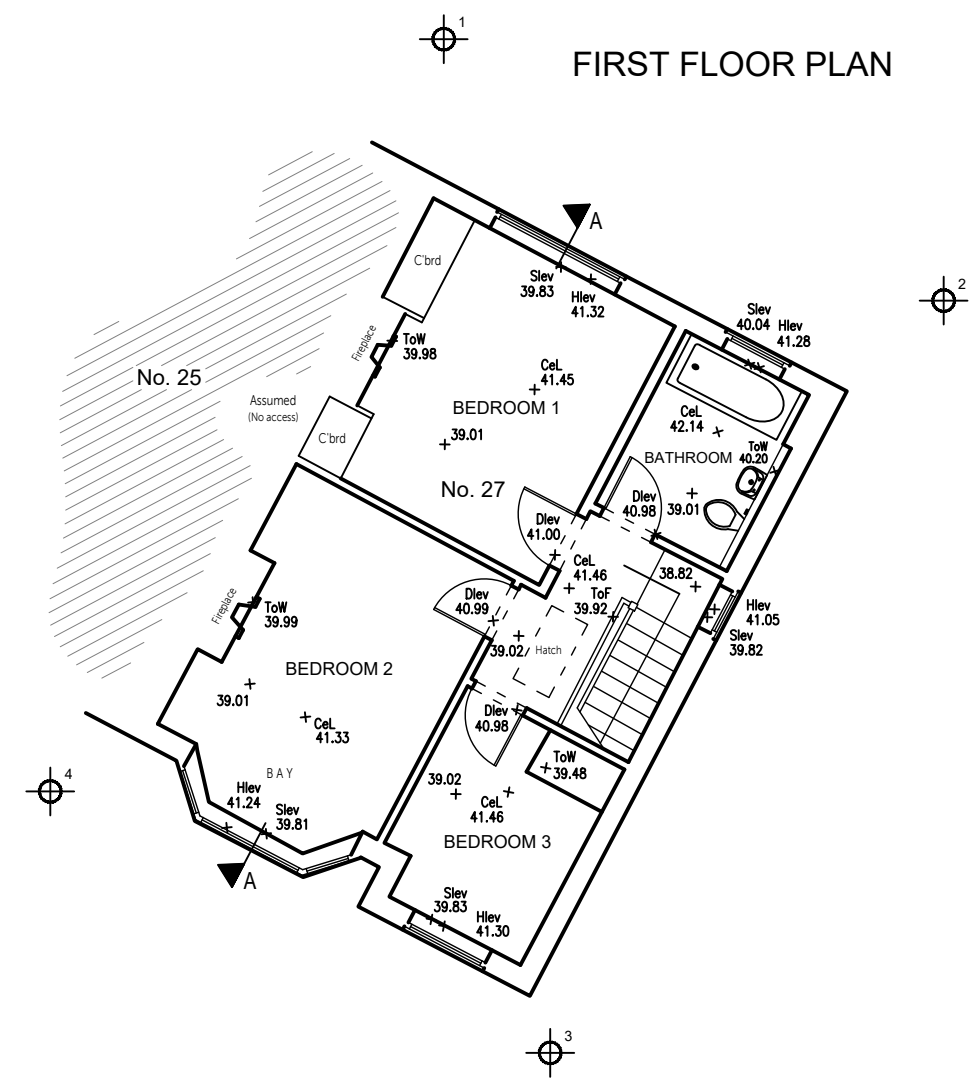

FIRST FLOOR PLAN



LOFT PLAN

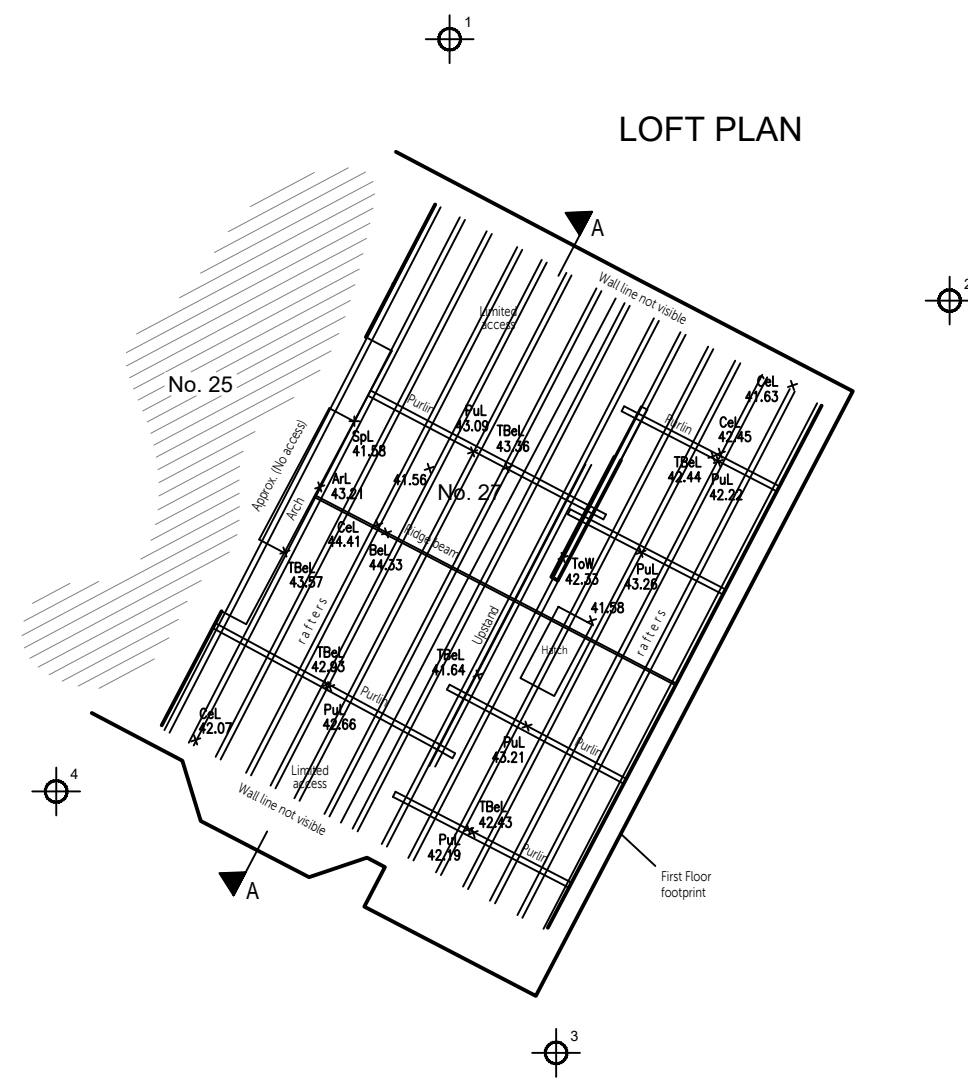

Amendments:



FASCIATO
ARCHITECTS
architecture & interiors

14a Regent Road, Altrincham, WA14 1RP
T: 0161 233 0608 | fasciato_design@fasciato.co.uk
fasciato.co.uk

SCALE AS INDICATED AT A1
Scale of Drawing: 1:100 Date: 19.01.2021

Project:
27 WILLOUGHBY AVENUE,
DIDSBURY

Drawing Title:

EXISTING PLANS AND ELEVATIONS

Drawing Number:

1784.EX02

NOTE:
© Fasciato Architects. Do not scale off this drawing.
All dimensions to be verified / checked before
commencement of construction/fabrication