



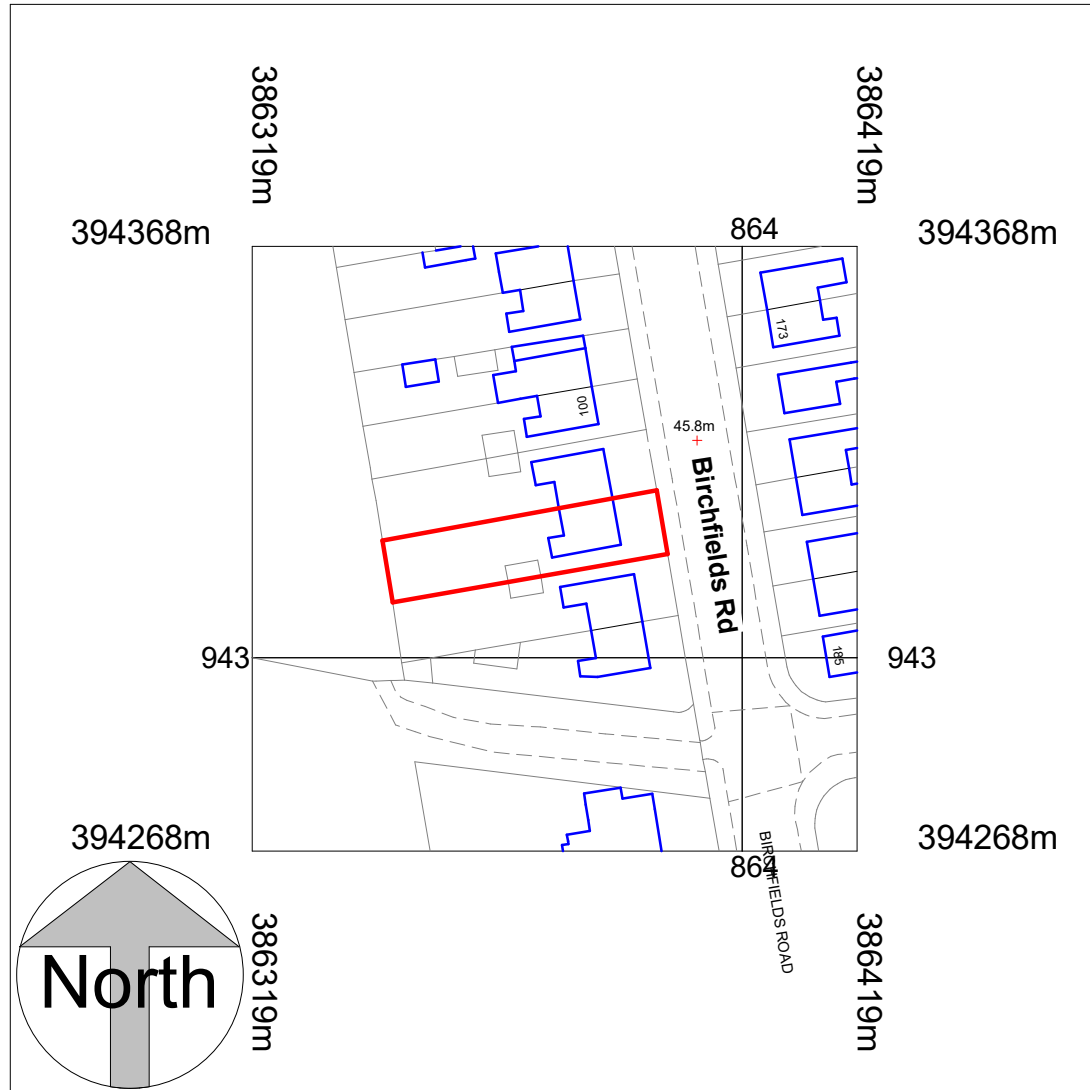

Location Plan
1 : 1250

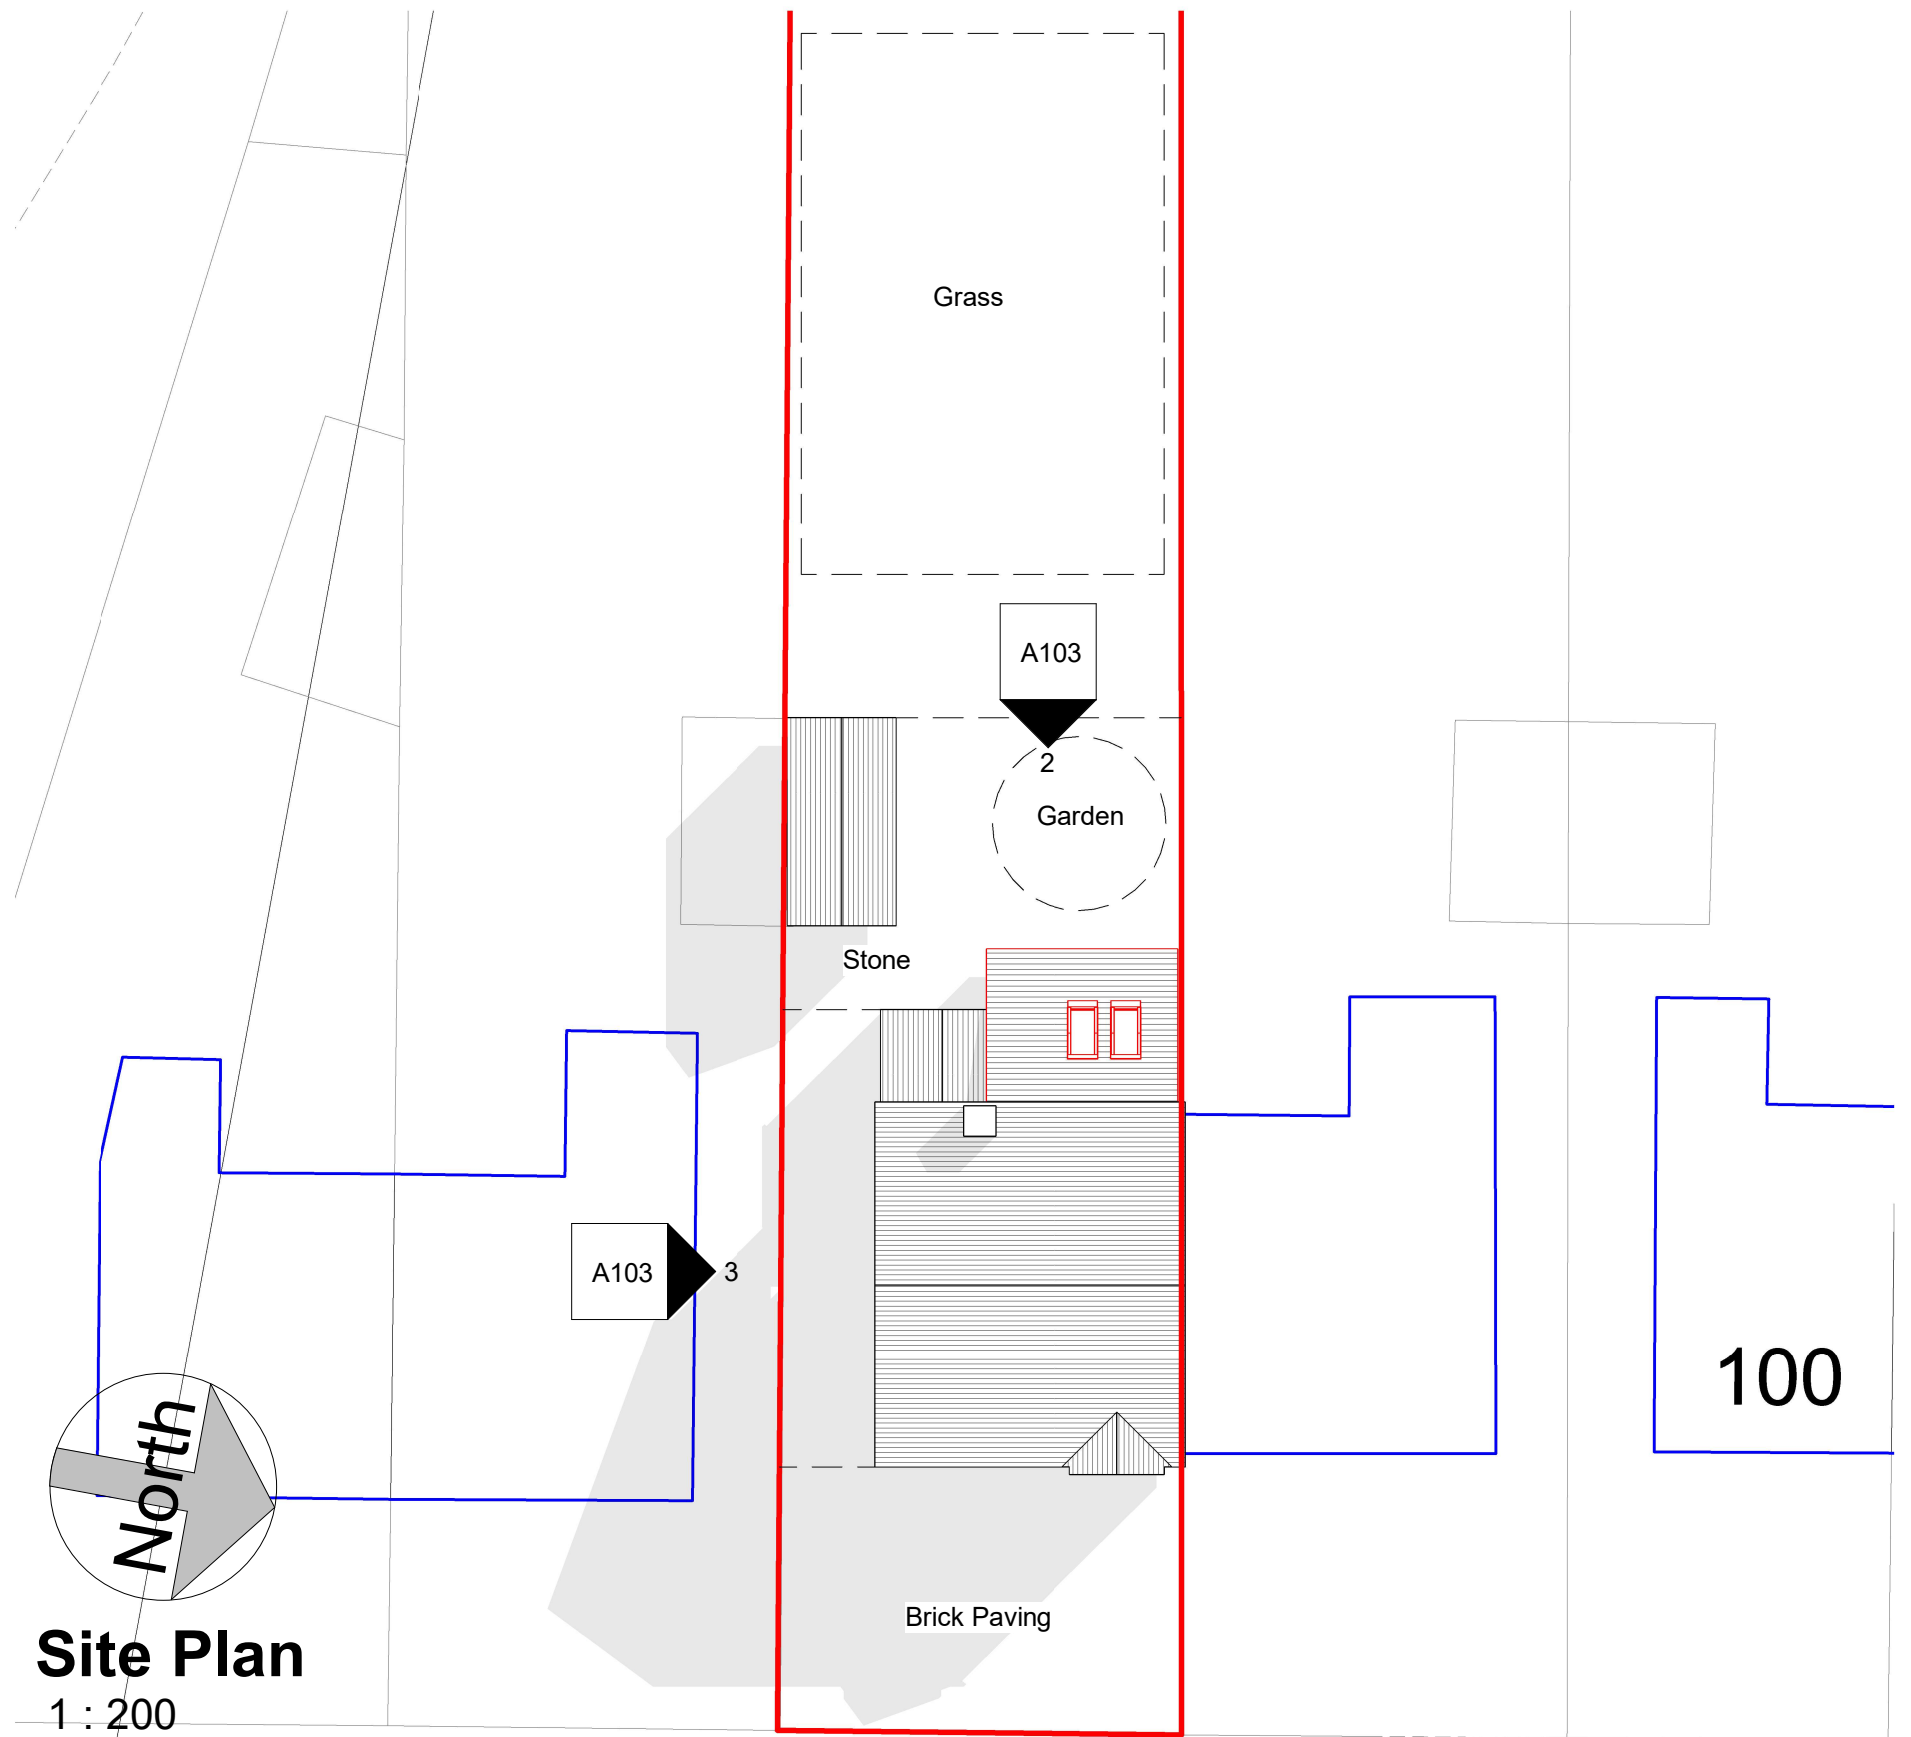

Site Plan
1 : 200

Birchfields Rd

COPYRIGHT © ALL RIGHTS RESERVED BY VIKAS ALYAS LTD. DO NOT SCALE FROM DRAWING. DRAWING INDICATES DESIGN INTENT ONLY. REPORT ANY DISCREPANCIES TO CLIENT / VA LTD. NOT TO BE USED FOR CONSTRUCTION UNLESS STATED SO. TO BE READ IN CONJUNCTION WITH OTHER DRAWINGS OR SPECIFICATION WHERE PROVIDED.

No.	Description	Date
P1	Issue to Planning	20.07.2021

PROJECT		ADDRESS		CLIENT			
Single storey rear extension		104 Birchfields Rd, Manchester M14 6PH		Mr M Rafiq			
		SHEET		Date 09.06.2021	Project number 1111	Scale (@ A3) As indicated	
Manchester City Council	PURPOSE OF ISSUE Planning	Location and Site Plan		Drawn by VA	DRAWING NUMBER		REV
				Checked by VA	A101	P1	