


| REV | DESCRIPTION        | DATE     | DRAWN |
|-----|--------------------|----------|-------|
| A   | General Amendments | 24.11.21 | SI    |

KEY:

- Area to be remodelled
- Existing walls (to be demolished)
- Proposed walls

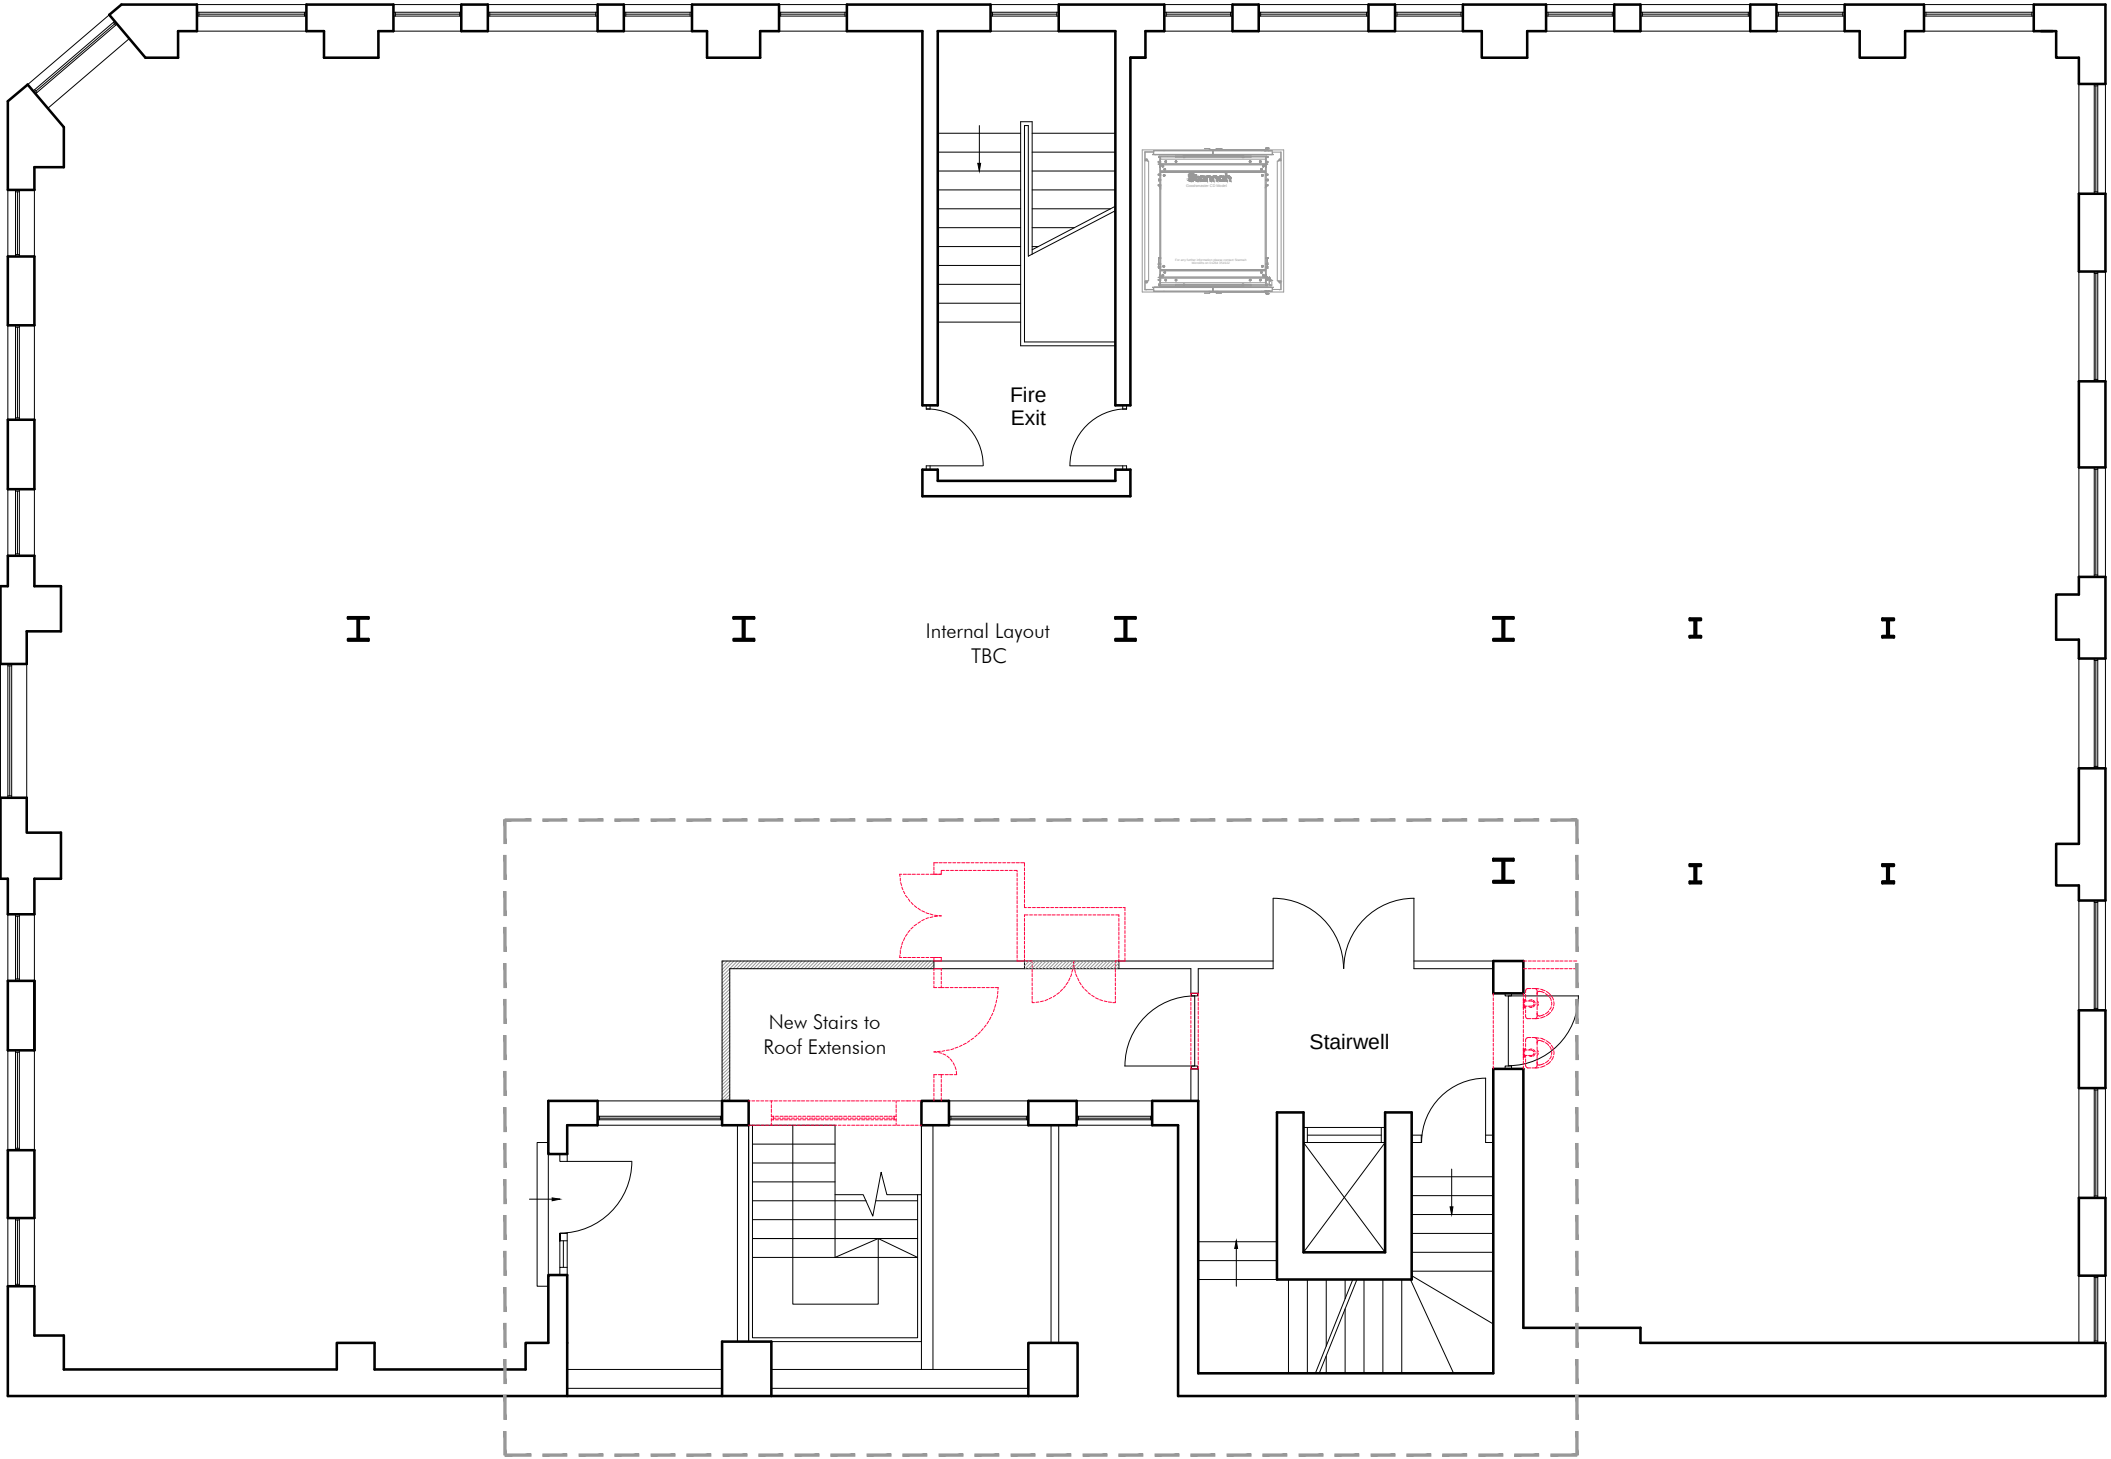

| CHESHIRE                                                                   | SURREY                                                      | SHEFFIELD                                                                 | MANCHESTER                                                                            | LIVERPOOL                                                          |
|----------------------------------------------------------------------------|-------------------------------------------------------------|---------------------------------------------------------------------------|---------------------------------------------------------------------------------------|--------------------------------------------------------------------|
| Market Court<br>20-24 Church St<br>Altrincham<br>WA14 4DW<br>0161 929 7622 | 100 High St<br>Esher<br>Surrey<br>KT10 9QJ<br>01372 203 335 | Electric Works<br>3 Concourse Way<br>Sheffield<br>S1 2BJ<br>0114 250 7983 | All Work and Social<br>XYZ Building<br>2 Hardman Boulevard<br>M3 3AQ<br>0161 929 7622 | AvenueHQ<br>17 Mann Island<br>Liverpool<br>L3 1BP<br>0151 662 0122 |

274 DEANGATE  
WHISPERING SMITH

PROPOSED FOURTH FLOOR PLAN  
DWG: 21057 (PL) 102 A  
DATE: 17.11.21  
SCALE: 1:100 @ A3      DRAWN: SI