


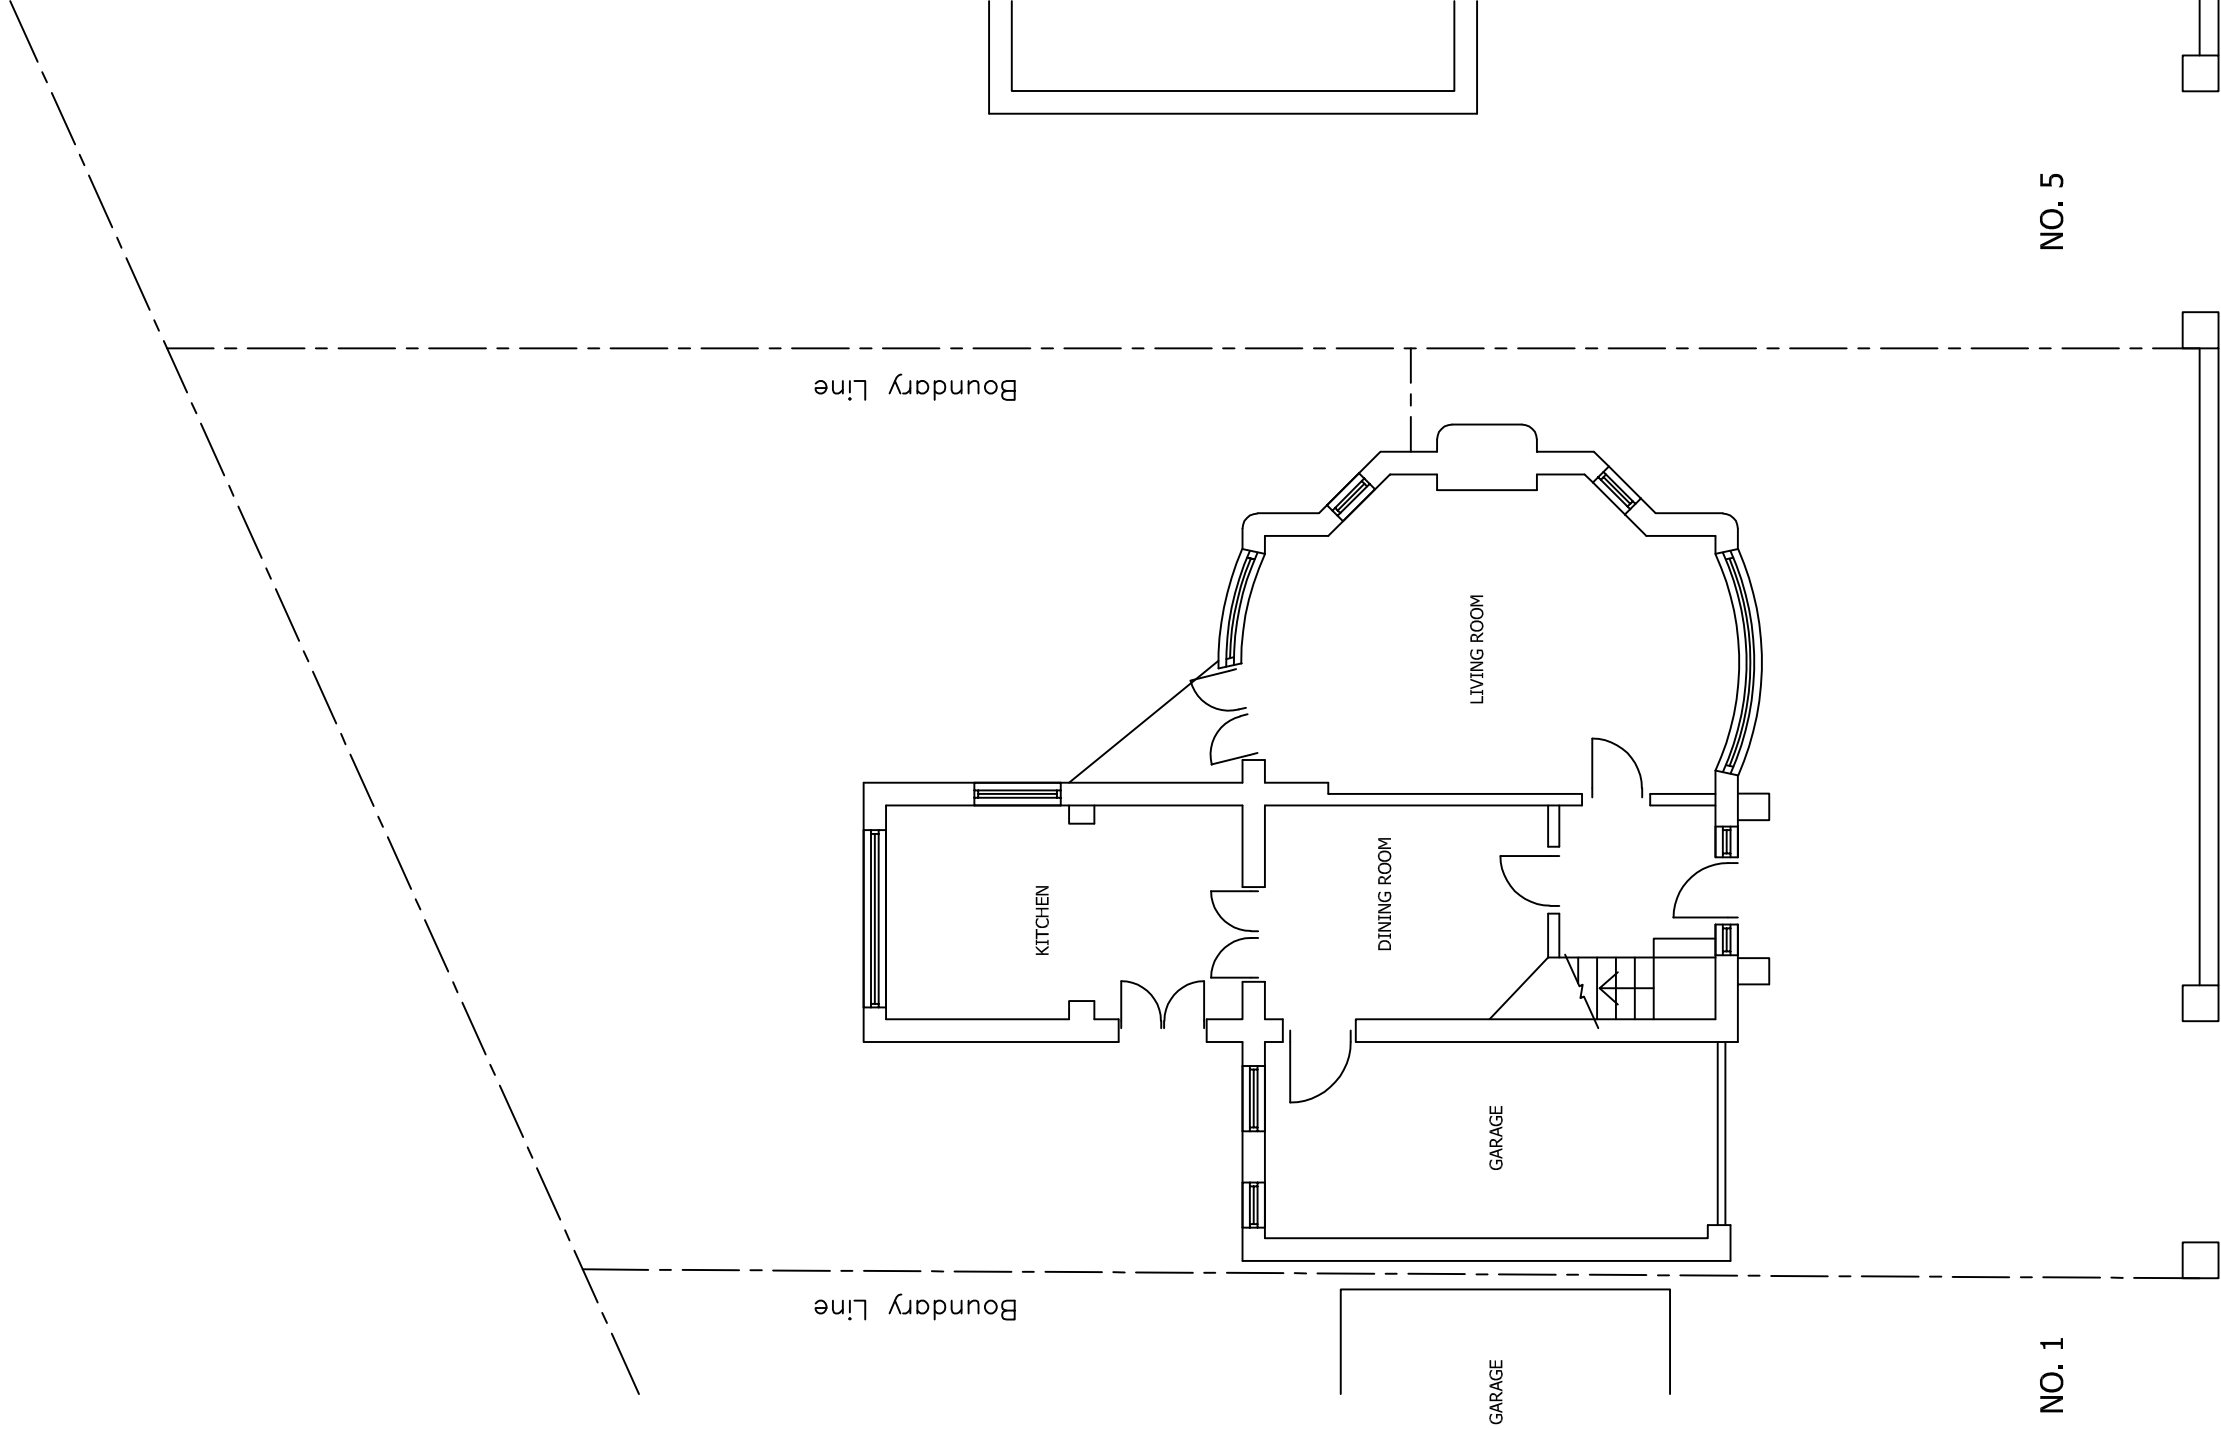

EXISTING GROUND FLOOR PLAN

TITLE

EXISTING GROUND FLOOR LAYOUT

PROJECT

PROPOSED SINGLE STOREY REAR EXTENSION & FRONT PORCH

AT

3 REDBURN ROAD
MANCHESTER, M23 1AH

PLOT

SCALE

1:1

SCALE

1:100

DRN

F.A.

DATE

12/21

DRAWING No.

02

REV

-

5000 0 5000 10000

ALL DIMENSIONS IN MILLIMETRES

ORIGINAL SCALE 1:100