


DRAWING IS THE INTELLECTUAL COPYRIGHT OF 12 / 23 ARCHITECTURE DESIGN LTD AND SHOULD NOT BE REPRODUCED WITHOUT PRIOR CONSENT.


ANY MATTERS ARISING SHOULD BE REPORTED TO THE ARCHITECT DIRECTLY AND IMMEDIATELY.

DRAWING/INFORMATION SHOULD NOT BE USED FOR ANY STRUCTURAL CALCULATIONS OR STRUCTURAL DESIGN BY ANY PARTY OTHER THAN A STRUCTURAL ENGINEER WHO HAS OBTAINED THE DRAWING FROM THE ARCHITECT.


12 / 23 ARCHITECTURE DESIGN LTD DO NOT TAKE RESPONSIBILITY FOR ANY SETTING OUT INFORMATION OR ANY INCORRECT SURVEY INFORMATION.

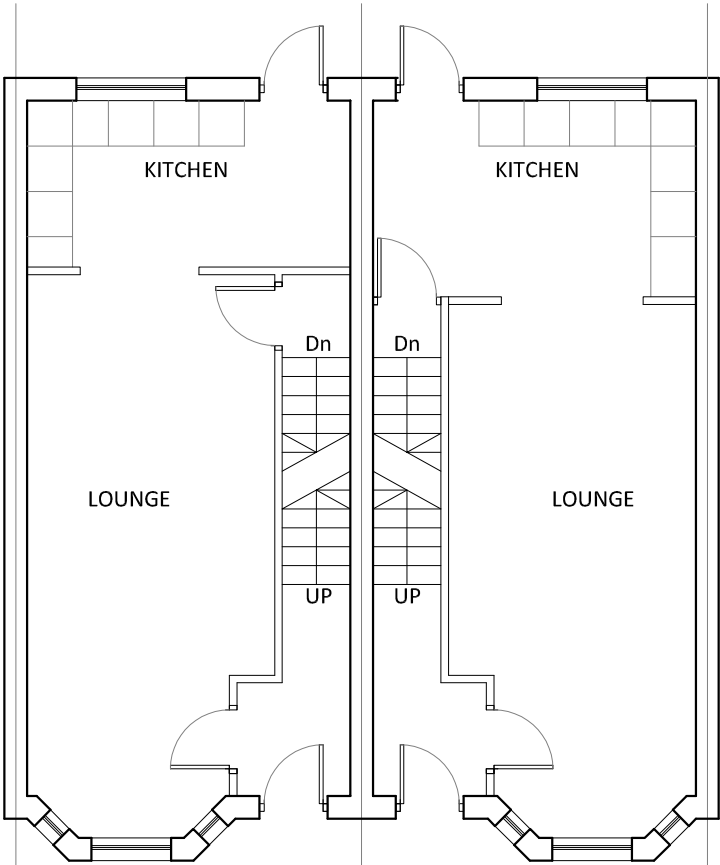


ENTRY LEVEL FLOOR

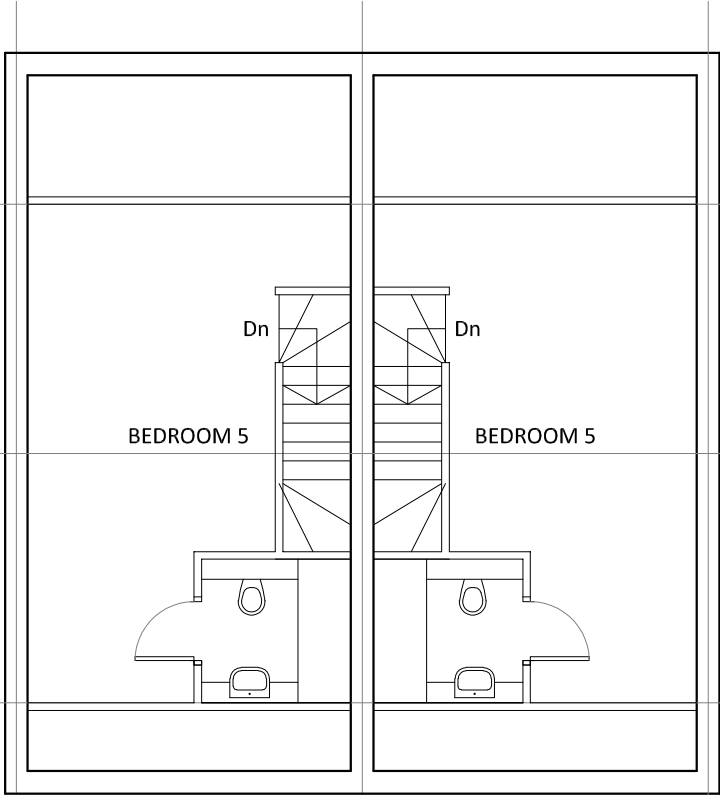


SECOND FLOOR

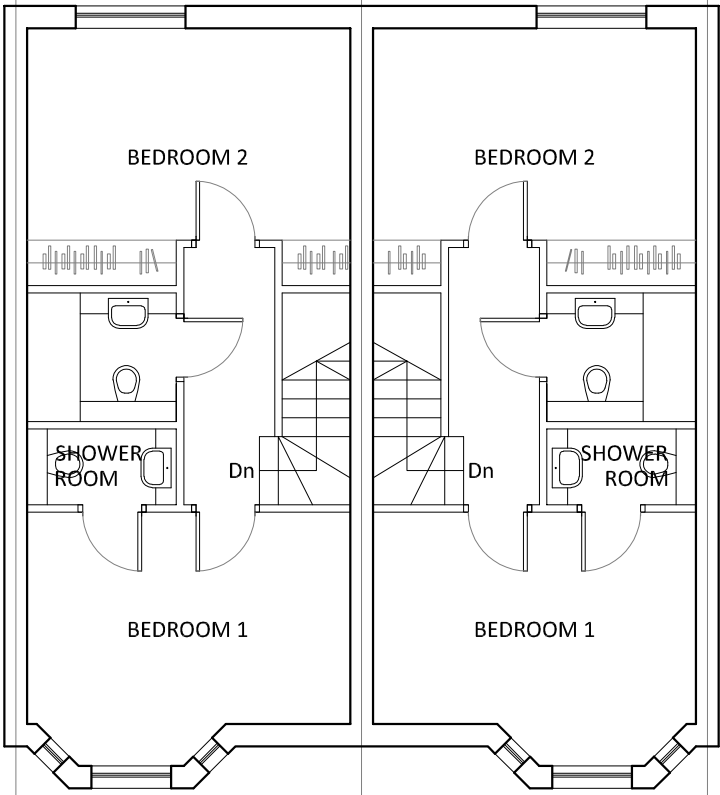


LOWER GROUND FLOOR

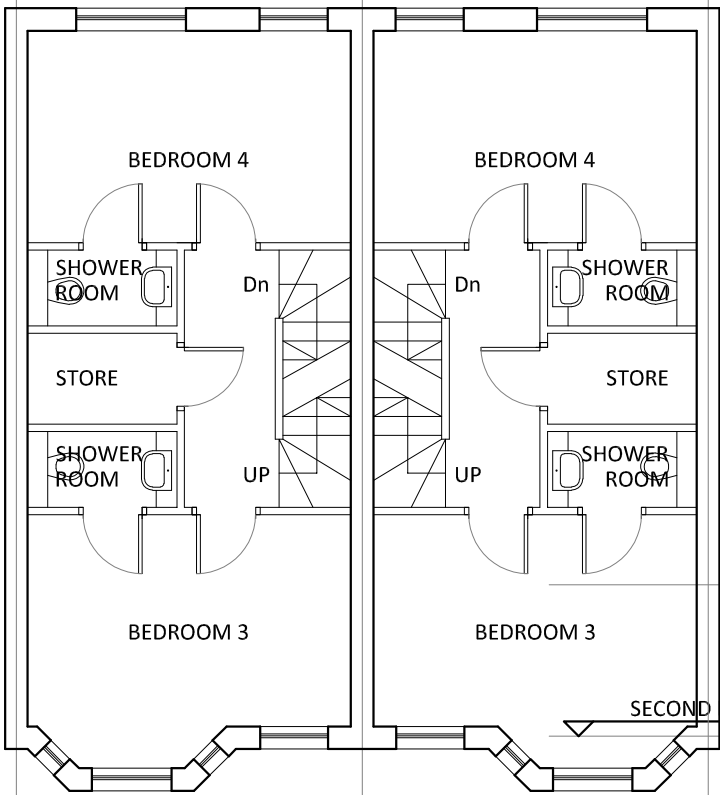

FIRST FLOOR

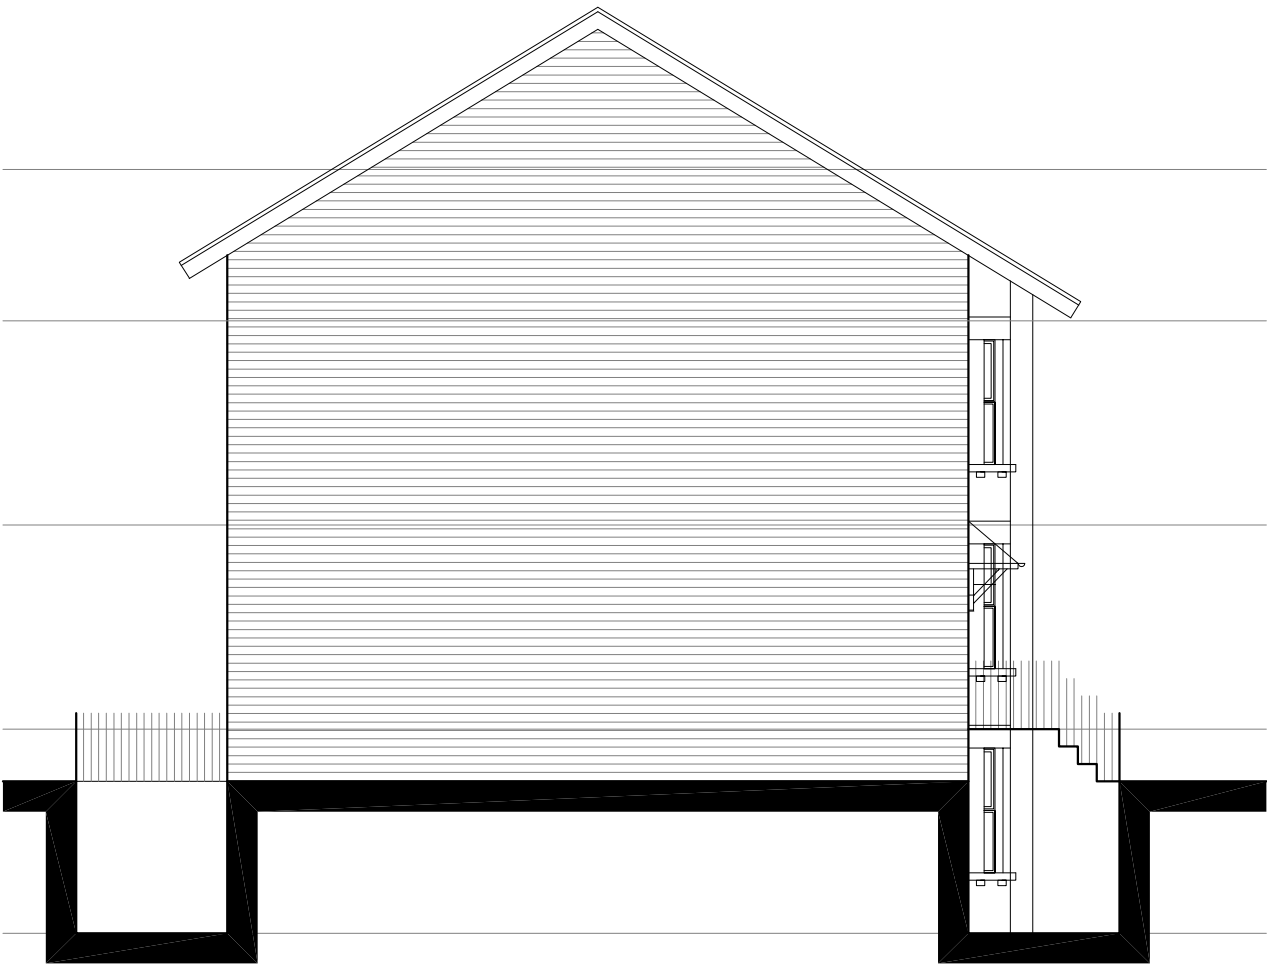

SIDE ELEVATION
WITH SECTION THROUGH LIGHT WELLS

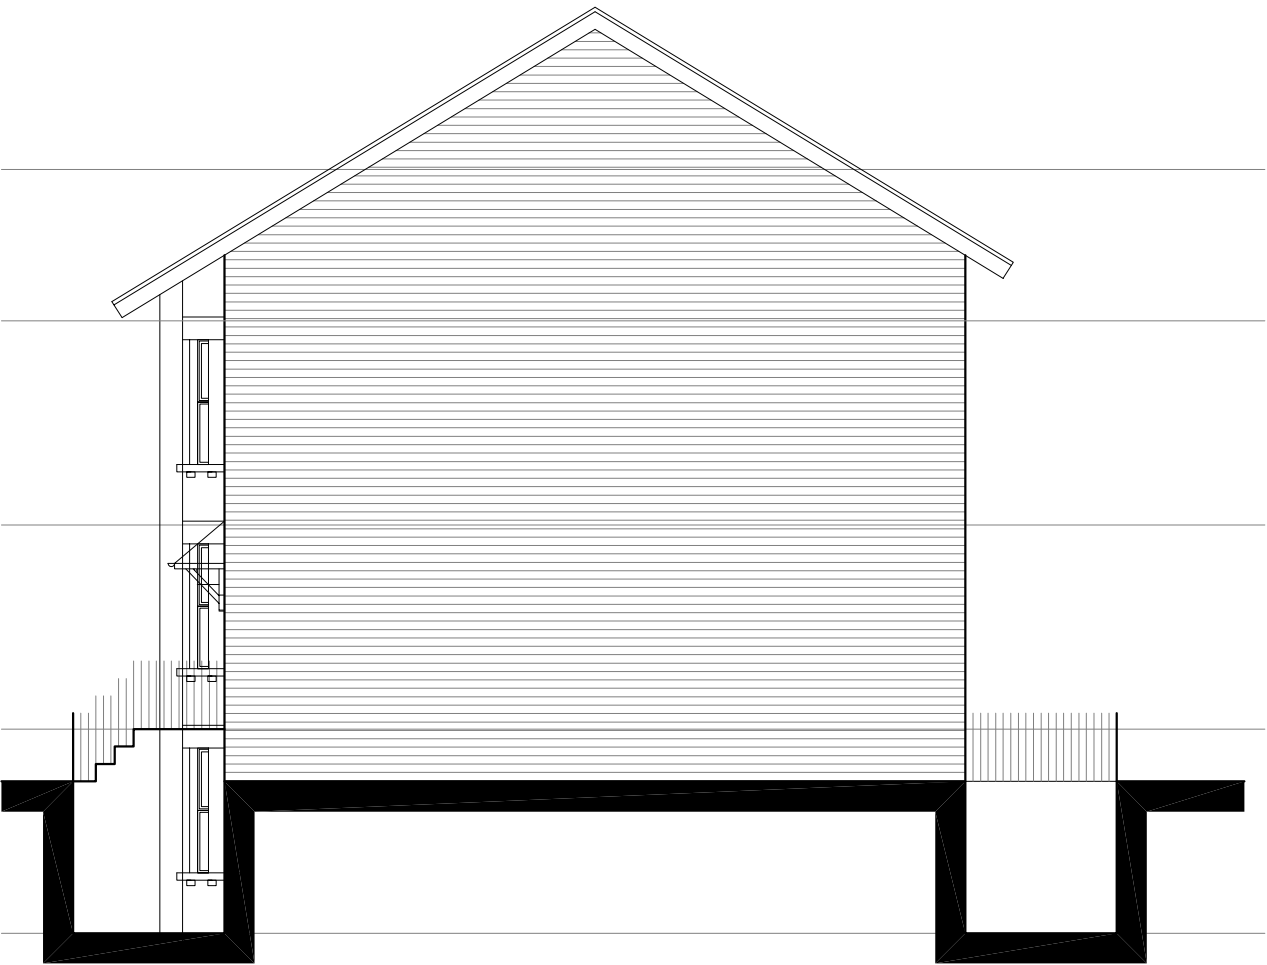

SIDE ELEVATION
WITH SECTION THROUGH LIGHT WELLS



FRONT ELEVATION


REAR ELEVATION

SECOND LEVEL 6.090m ABOVE EGL
FIRST LEVEL 3.390m ABOVE EGL
ENTRY LEVEL 0.690m ABOVE EGL
EXTERNAL GROUND LEVEL 0.00m

Revision:-	Description:-	Date:-	Initial:-
A	ENTRY LEVEL AMENDED	03.06.19	LW
B	HOUSE DESIGN CHANGED	03.11.21	LW
C	LEVELS INFORMATION ADDED	15.12.2021	LW

Client: ALDWYCH GROUP LTD
Project: 169 367 WILMSLOW ROAD
Type: HOUSE PLANS AND ELEVATIONS
Drawing No: PL 005
Revision: C
Scale: 1:100 @ A1
Drawn: LW
Date: 05.01.19

12/23
Architecture Design
1223 ARCHITECTURE DESIGN LTD

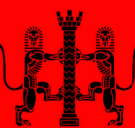

11-23 Bridgewater Place
Manchester
M4 1QF

T : 0161 711 0584
E : lwalsh@1223arch.co.uk
W : www.1223arch.co.uk