




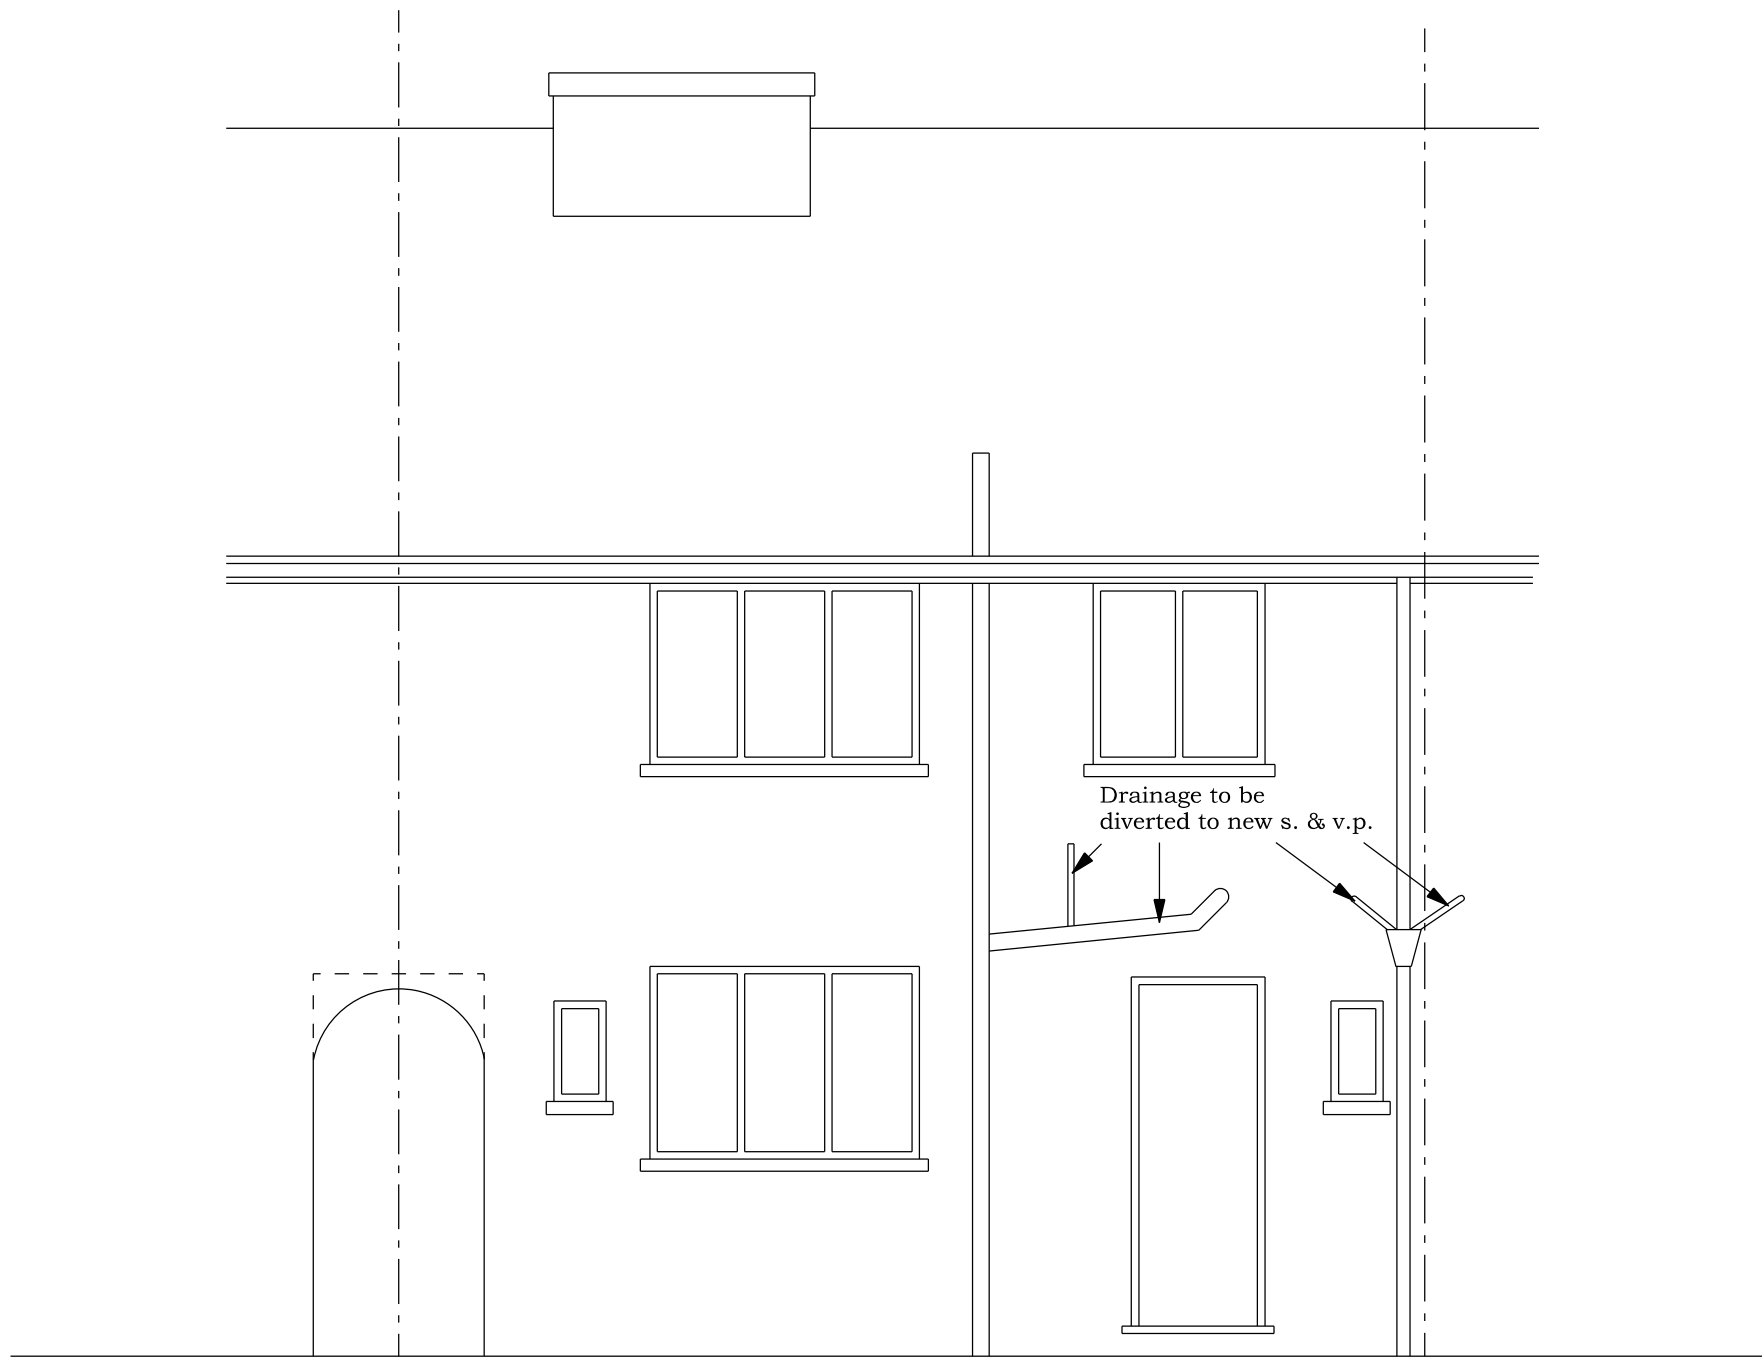


EXISTING EAST FACING REAR ELEVATION

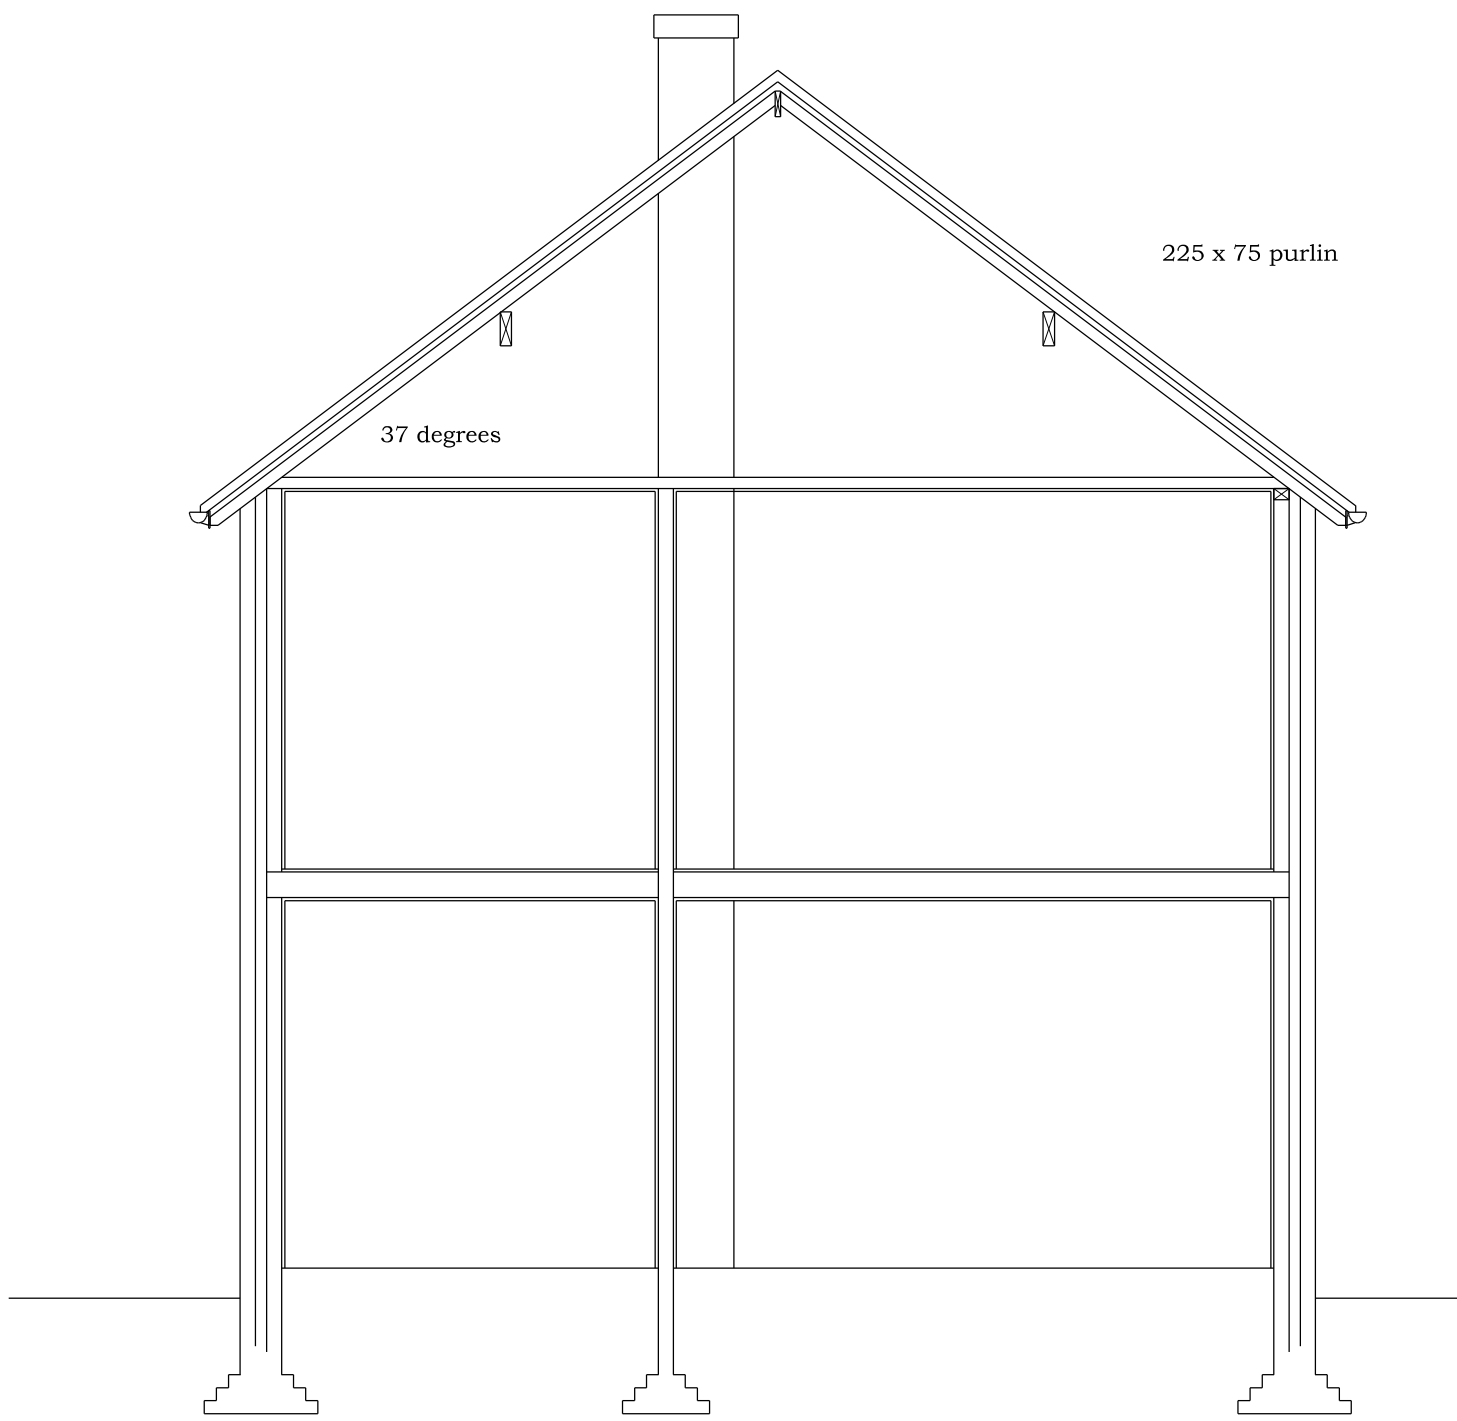


SECTION A - A

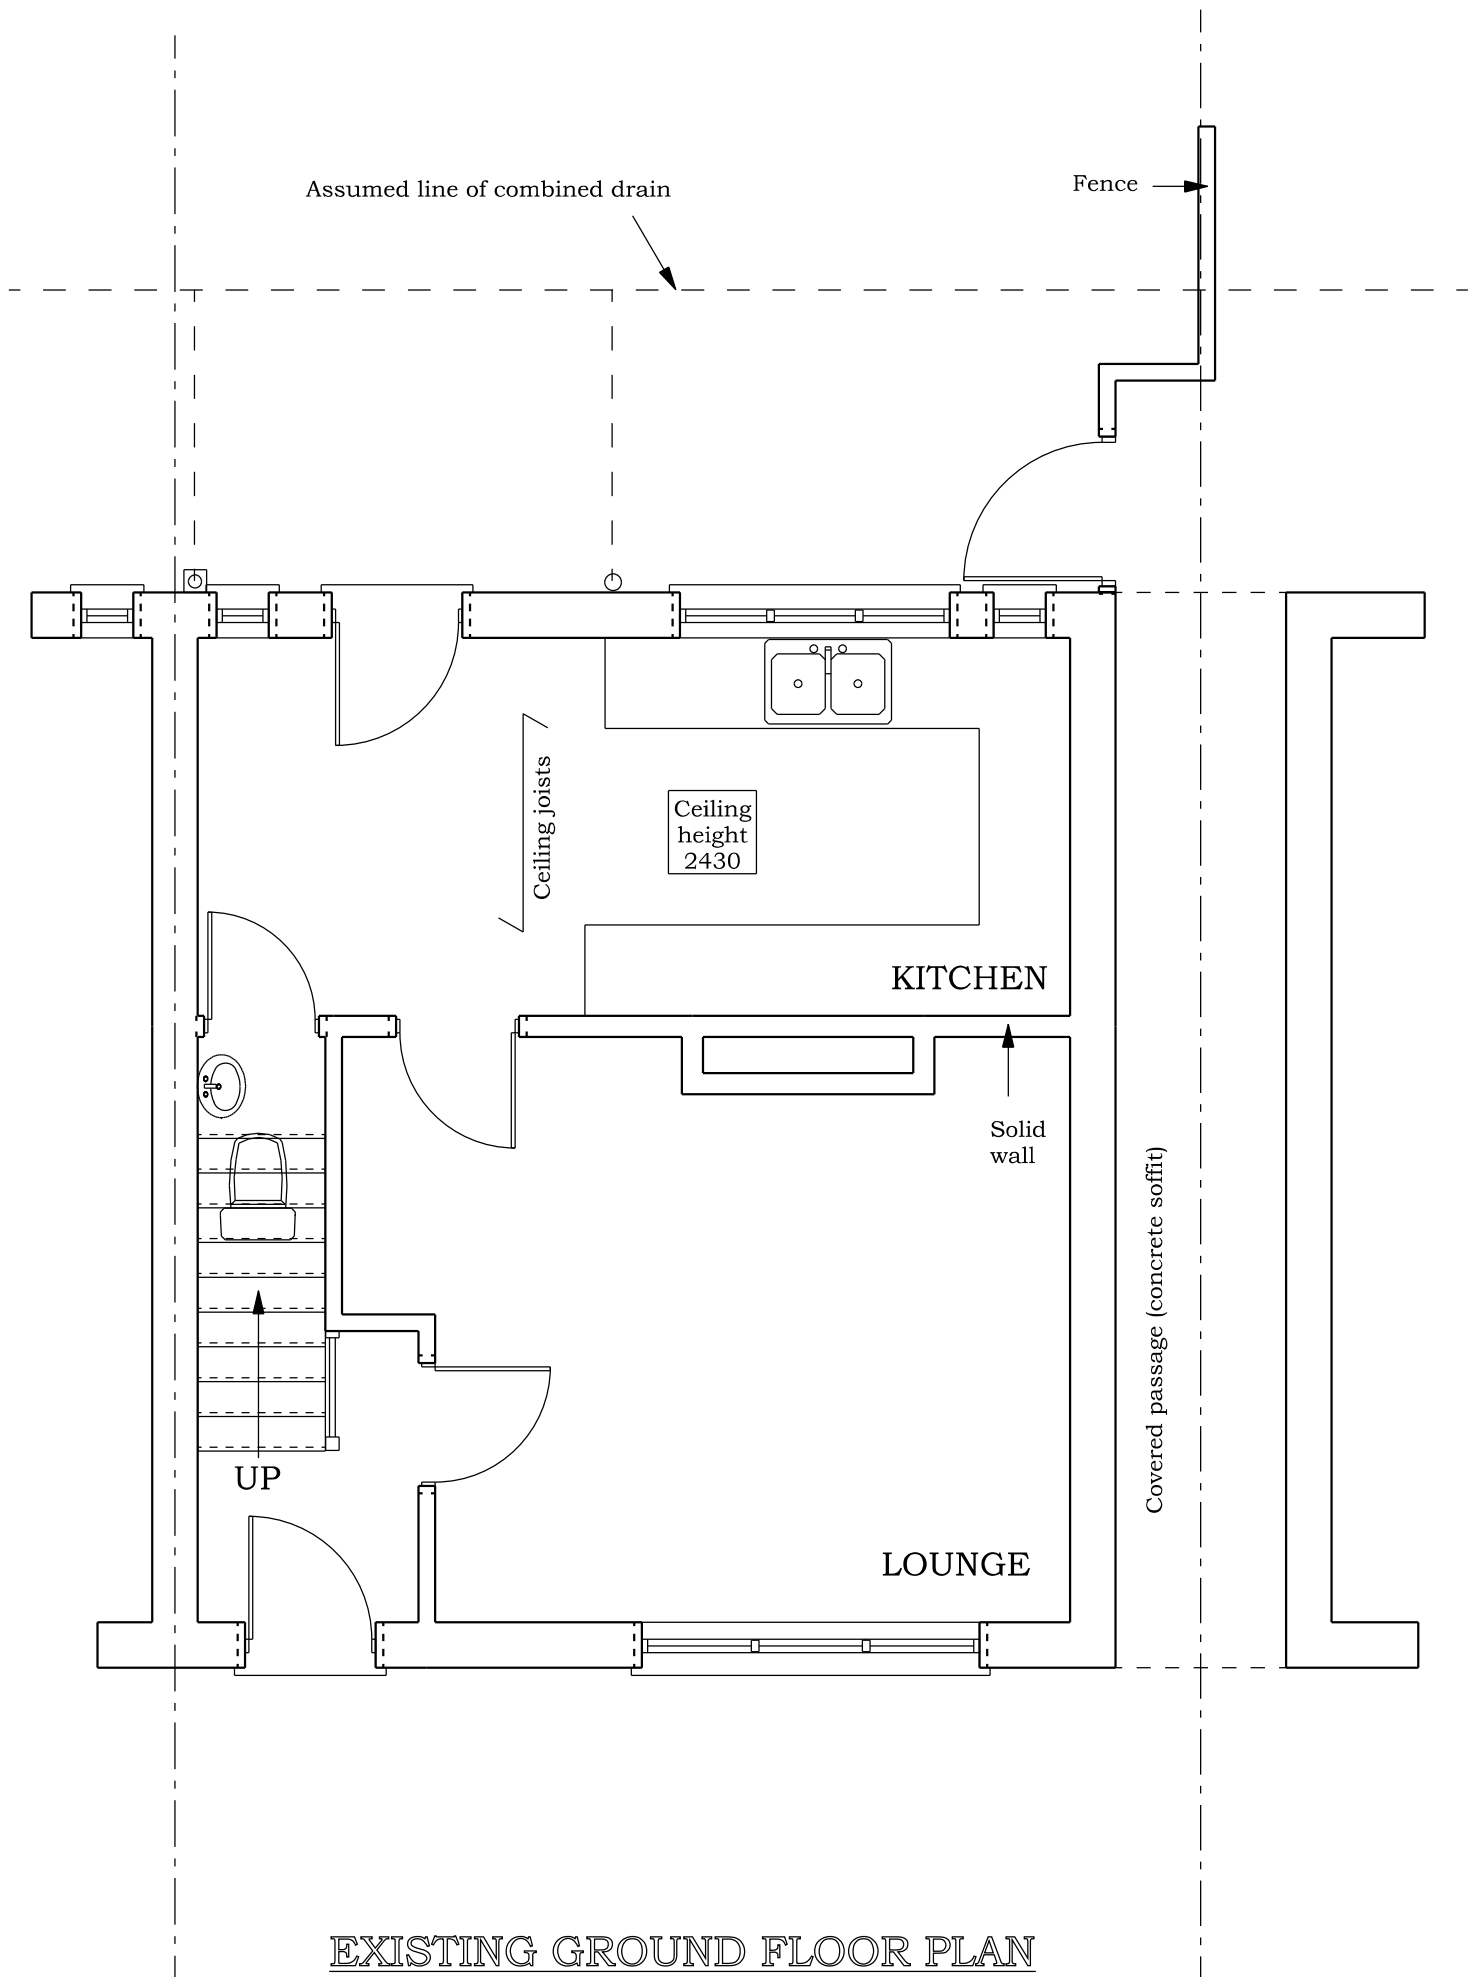

EXISTING GROUND FLOOR PLAN

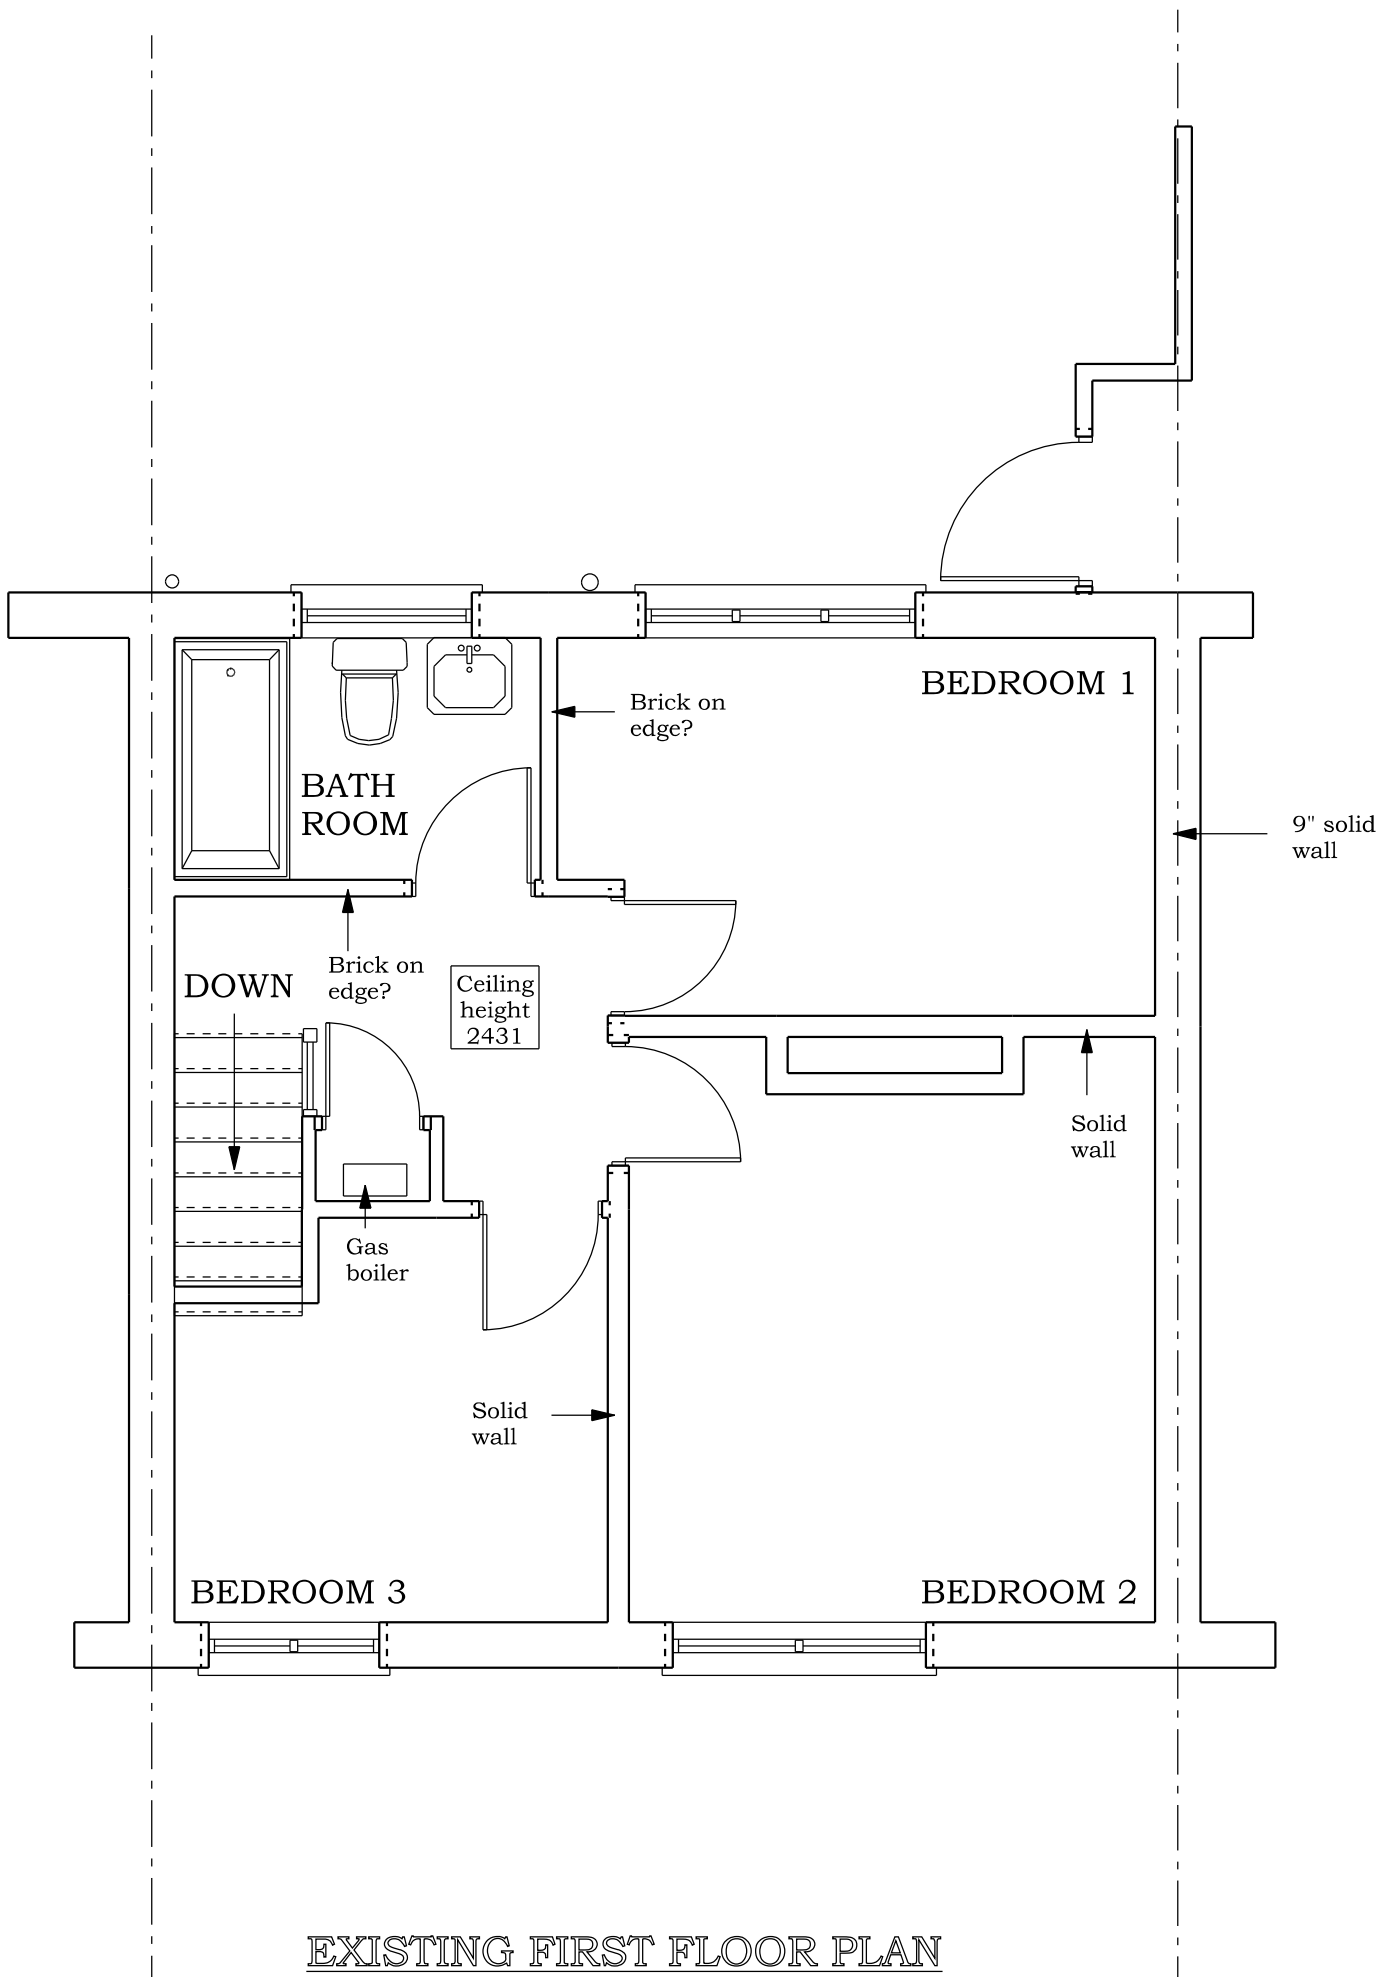


EXISTING FIRST FLOOR PLAN

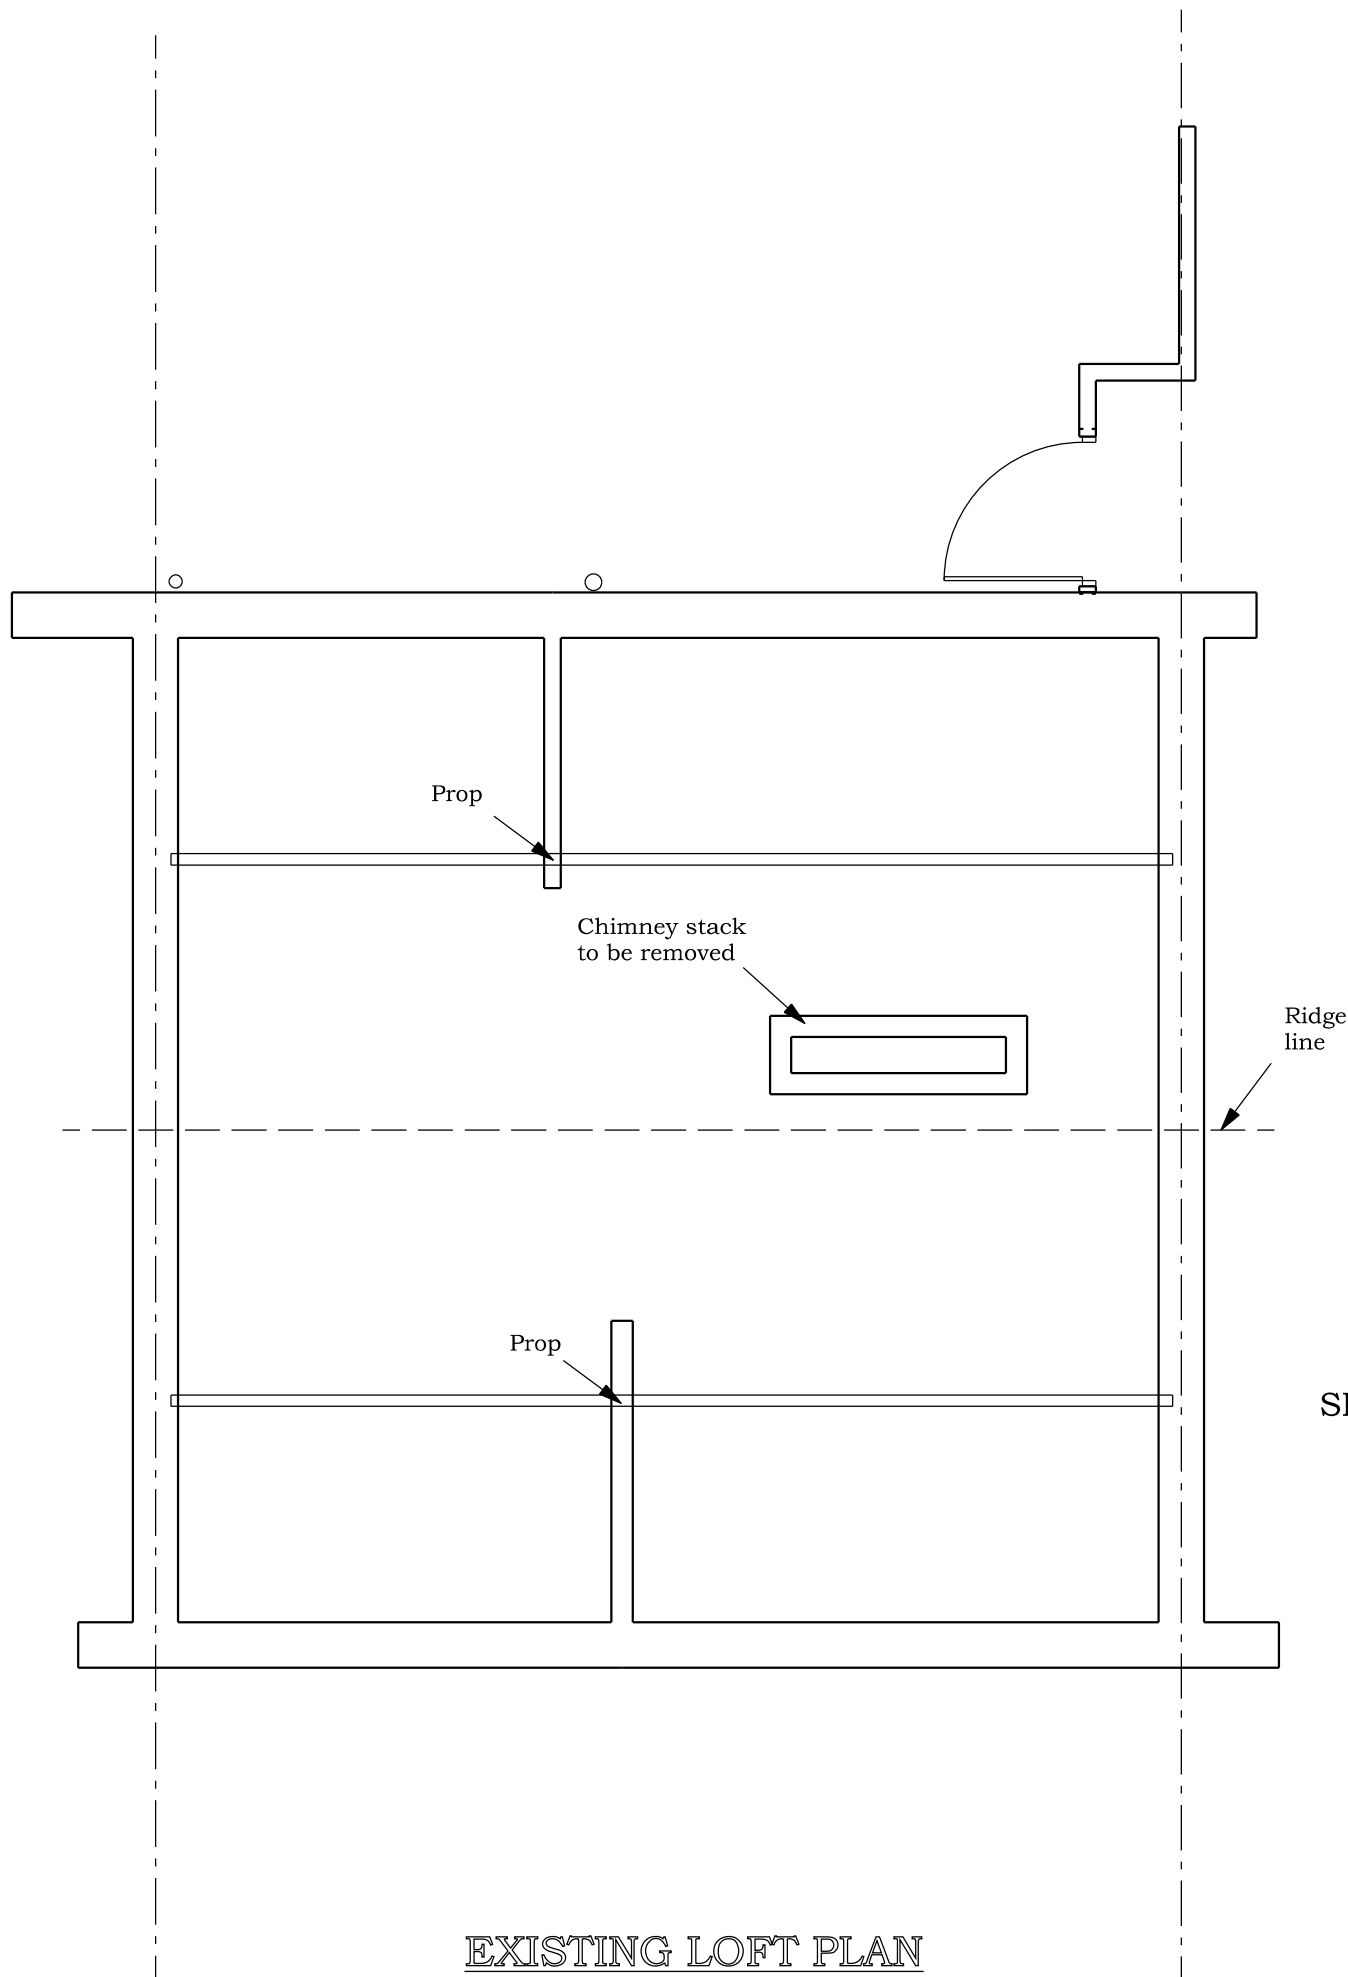

EXISTING LOFT PLAN

BRADLEY BUILDING DESIGN LTD.
KEEPERS COTTAGE,
LYME PARK,
DISLEY,
STOCKPORT.
SK12 2NS.
01625 858244
Mob 07989 326039
bradleybuildingdesign@btopenworld.com

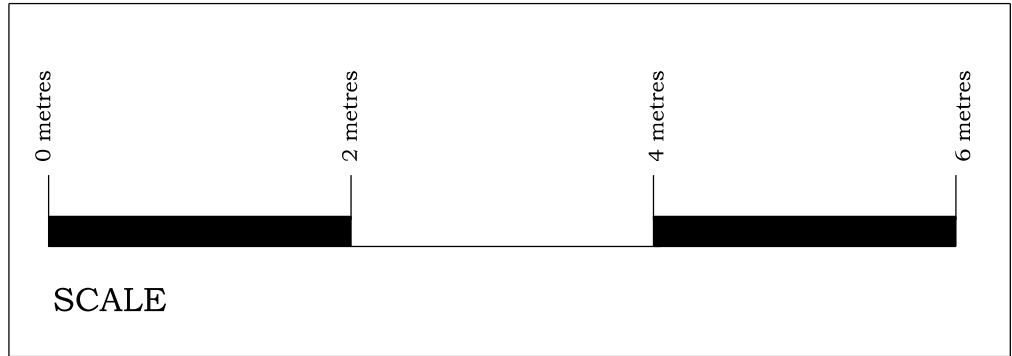

EXISTING DWELLING
SINGLE STOREY REAR EXTENSION
& LOFT CONVERSION
for
Mr. and Mrs. E. ADEMOSU,
at
78, WAYLAND ROAD,
GORTON,
M18 7HB.
Scale 1:50 @ A1
Date OCTOBER 2021
Drawing Number 2025/1