


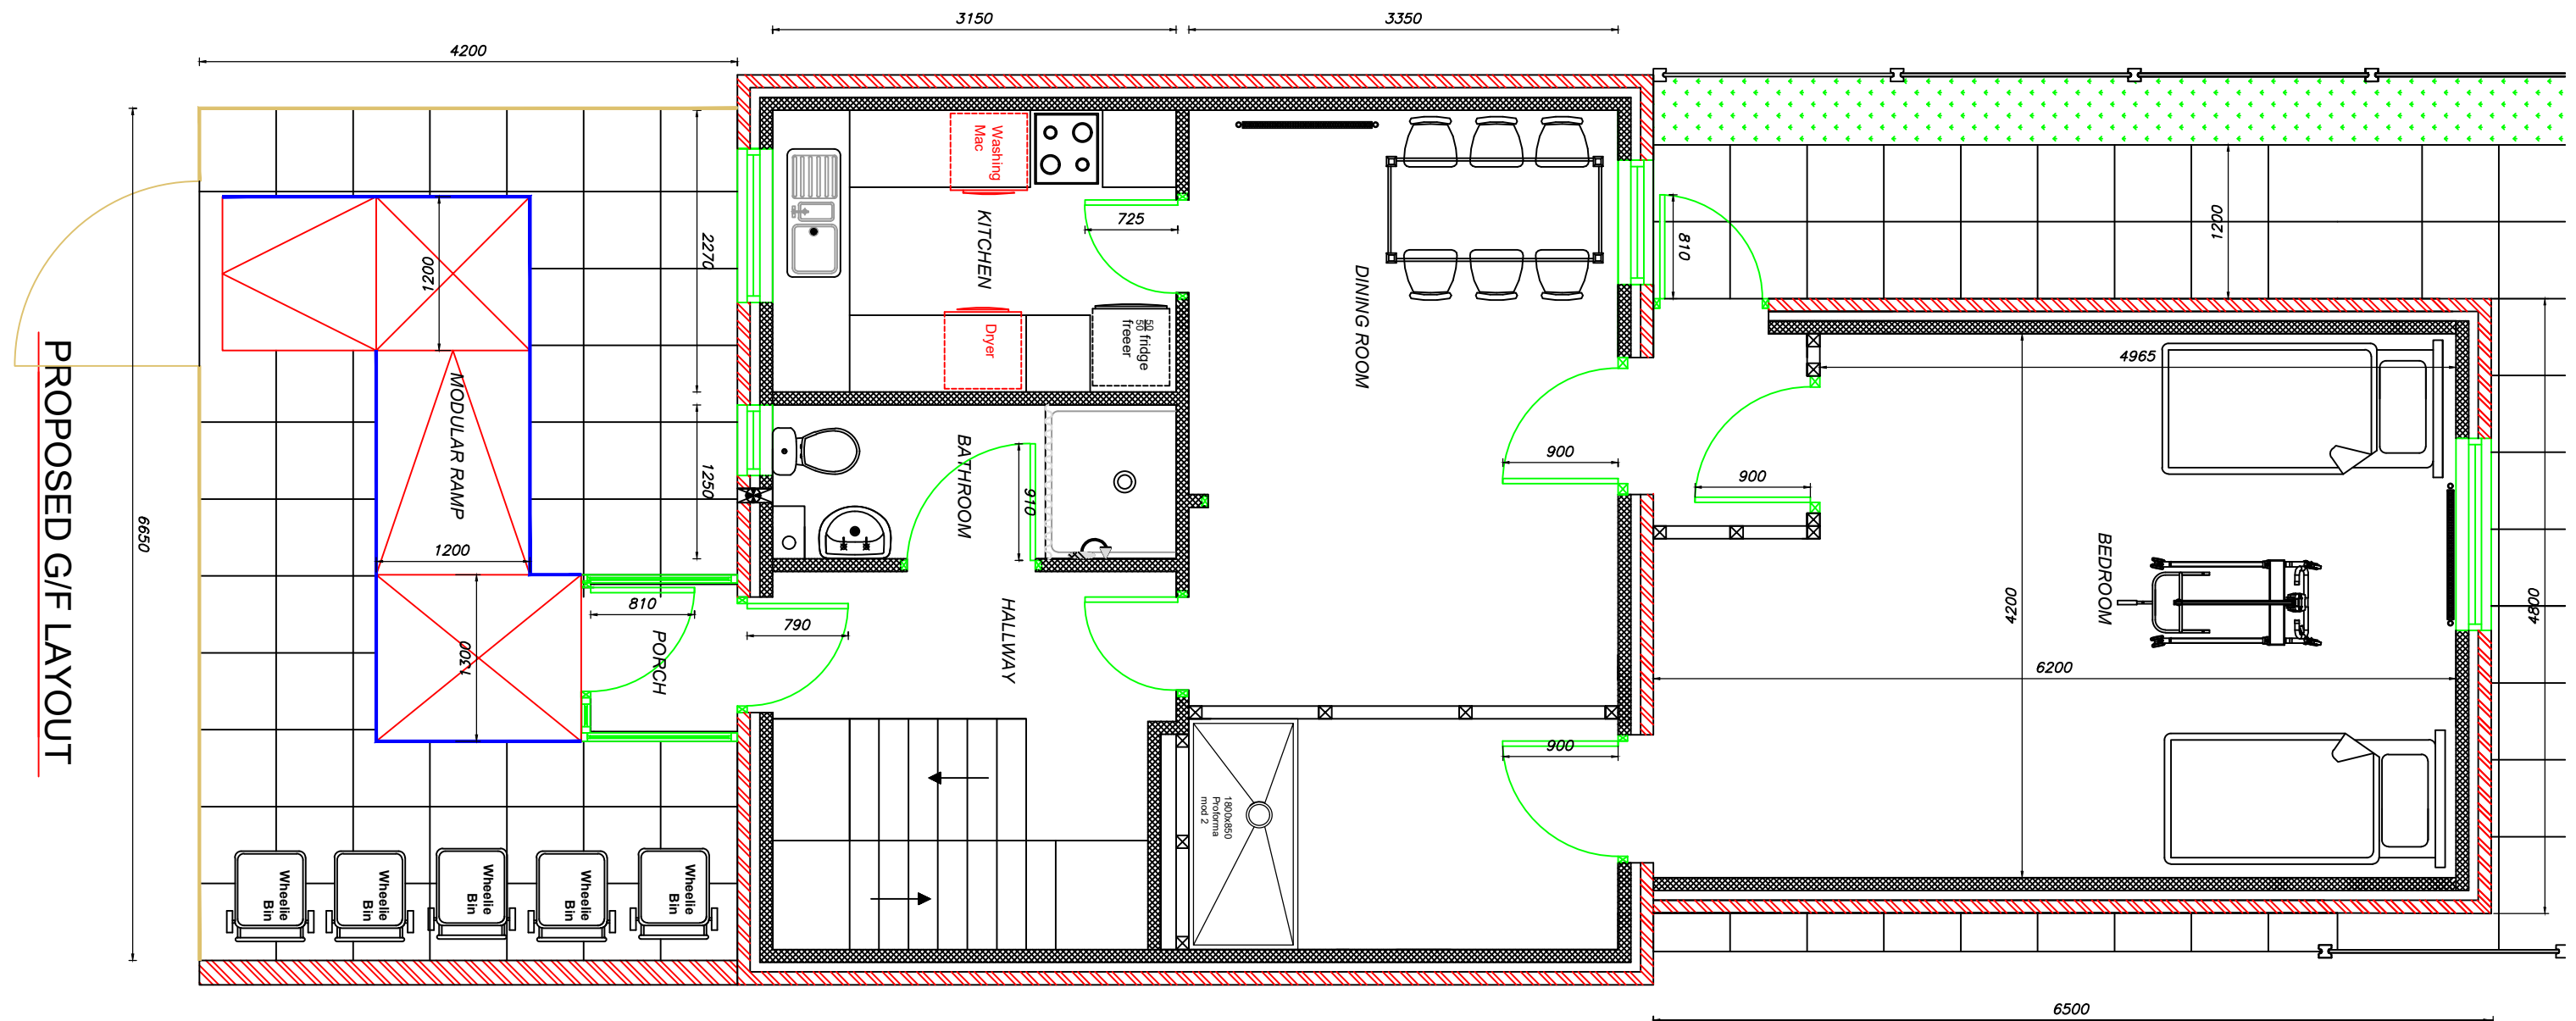

Richard Harris - Technical Officer
Manchester City Council
MEAP
Directorate for Children and Families
Unit 1, 29 Poland St
Ancoats
Manchester
M4 6AZ

Project: First Floor Plans

Hamza Osman
390 Great Western St
Rusholme
Manchester
M14 4HA

Drawn By:

R.H.

Scale:

1:50

Date:

07/12/2020

Paper Size:

A3



Manchester
Equipment &
Adaptations
Partnership