



Proposed

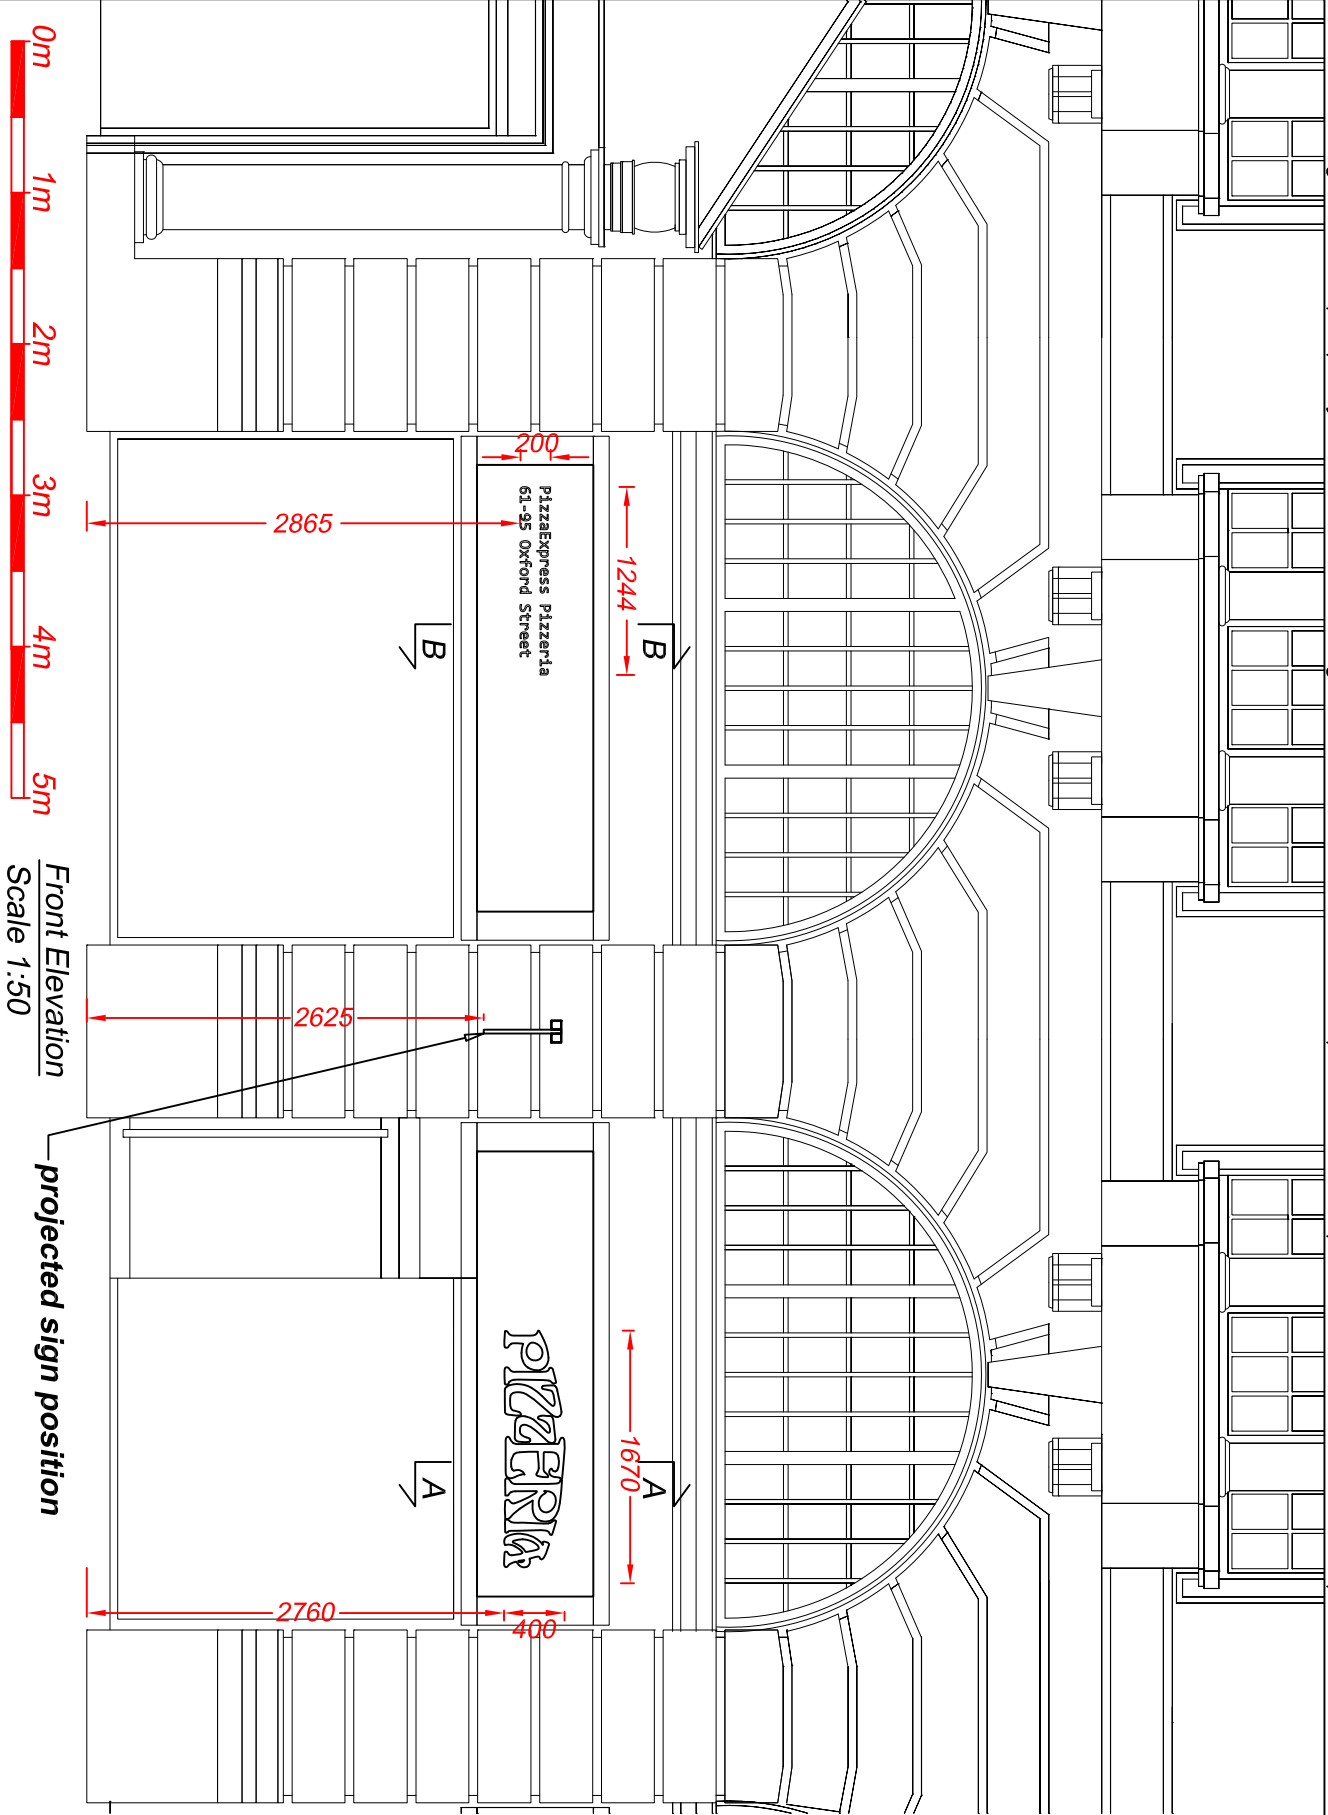


Front Elevation
Scale 1:50

projected sign position

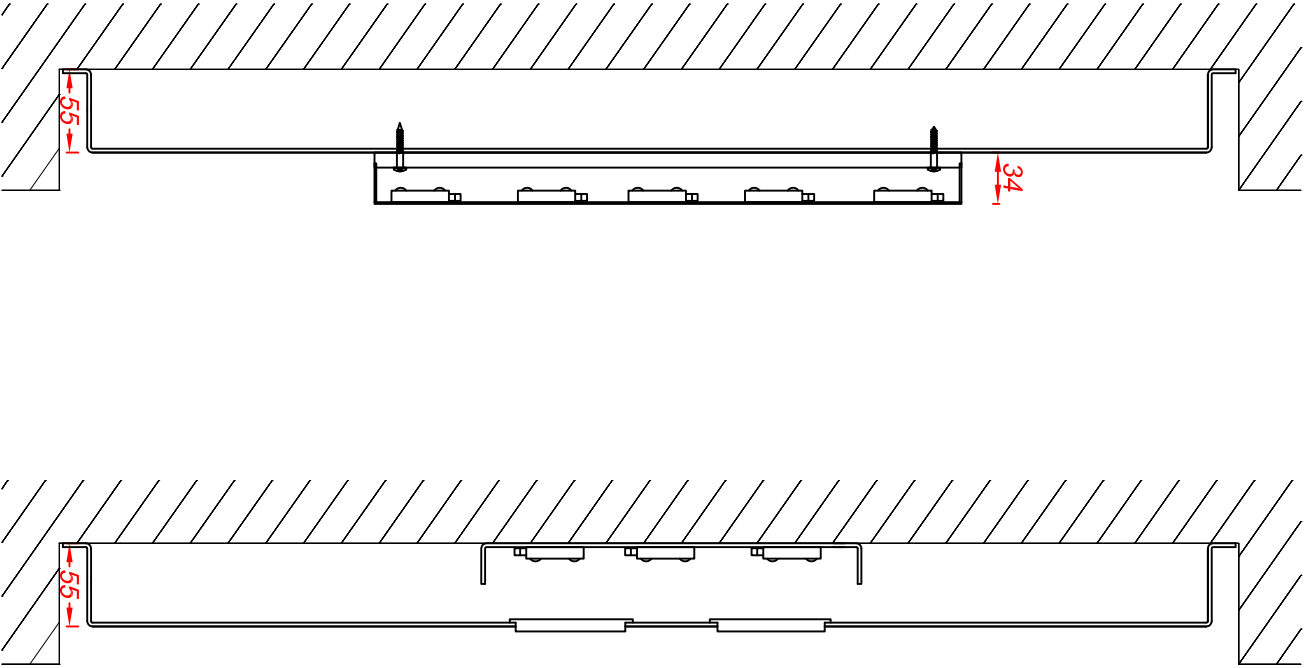

Section A-A through the text
Scale 1:5

Section B-B through the text
Scale 1:5

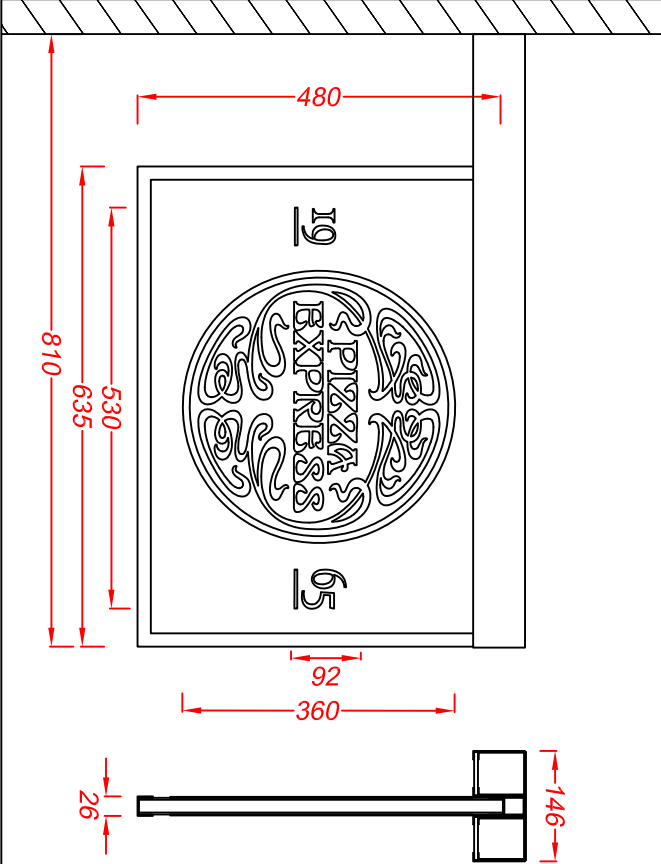

Projected sign - 1 off
Scale 1:10

Replacement panels with logos are added to the existing landlord's projecting sign. Panels are flat cut 2.5mm aluminium finished black.

Logos are ivory RAL 1015 vinyl applied to the faces of the black aluminium and the numeral and underlines are gold leaf. External illumination is provided by the existing trough lights incorporated within the landlord's projecting arm.



Client: Pizza Express			
Address/Job details			
Unit B St James Building			
79 Oxford St			
Manchester			
M1 6FQ			
Proposed Signs			
Job No			
Drawn by		Date	
DN		21/07/21	
Scale		Drawing No	
As specified (A3)		596412-2	
		Rev	