



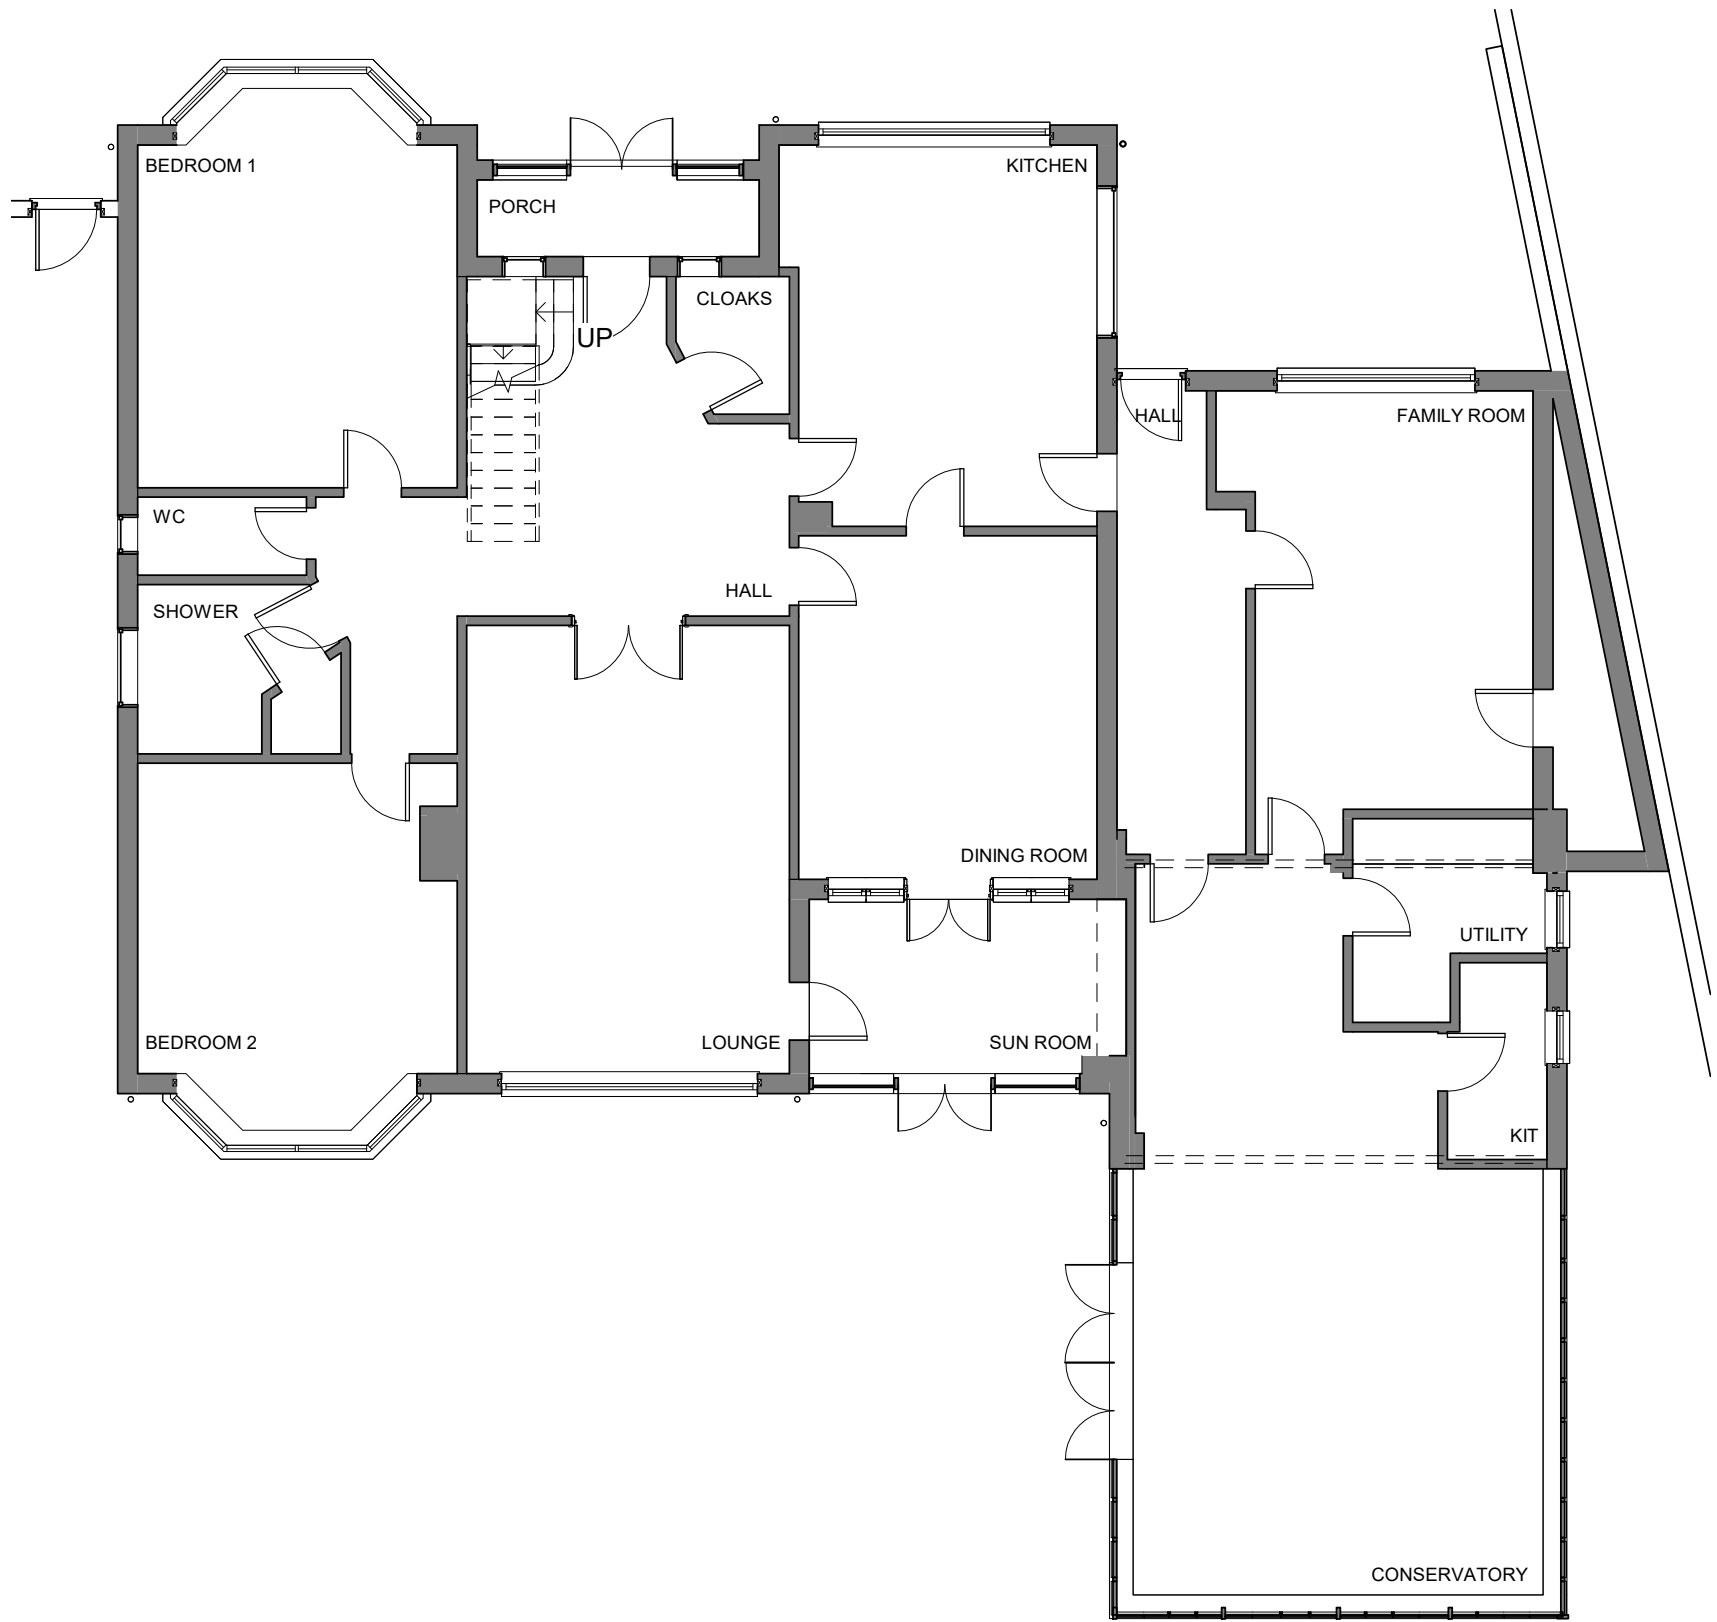


00- Ground floor

1 : 100

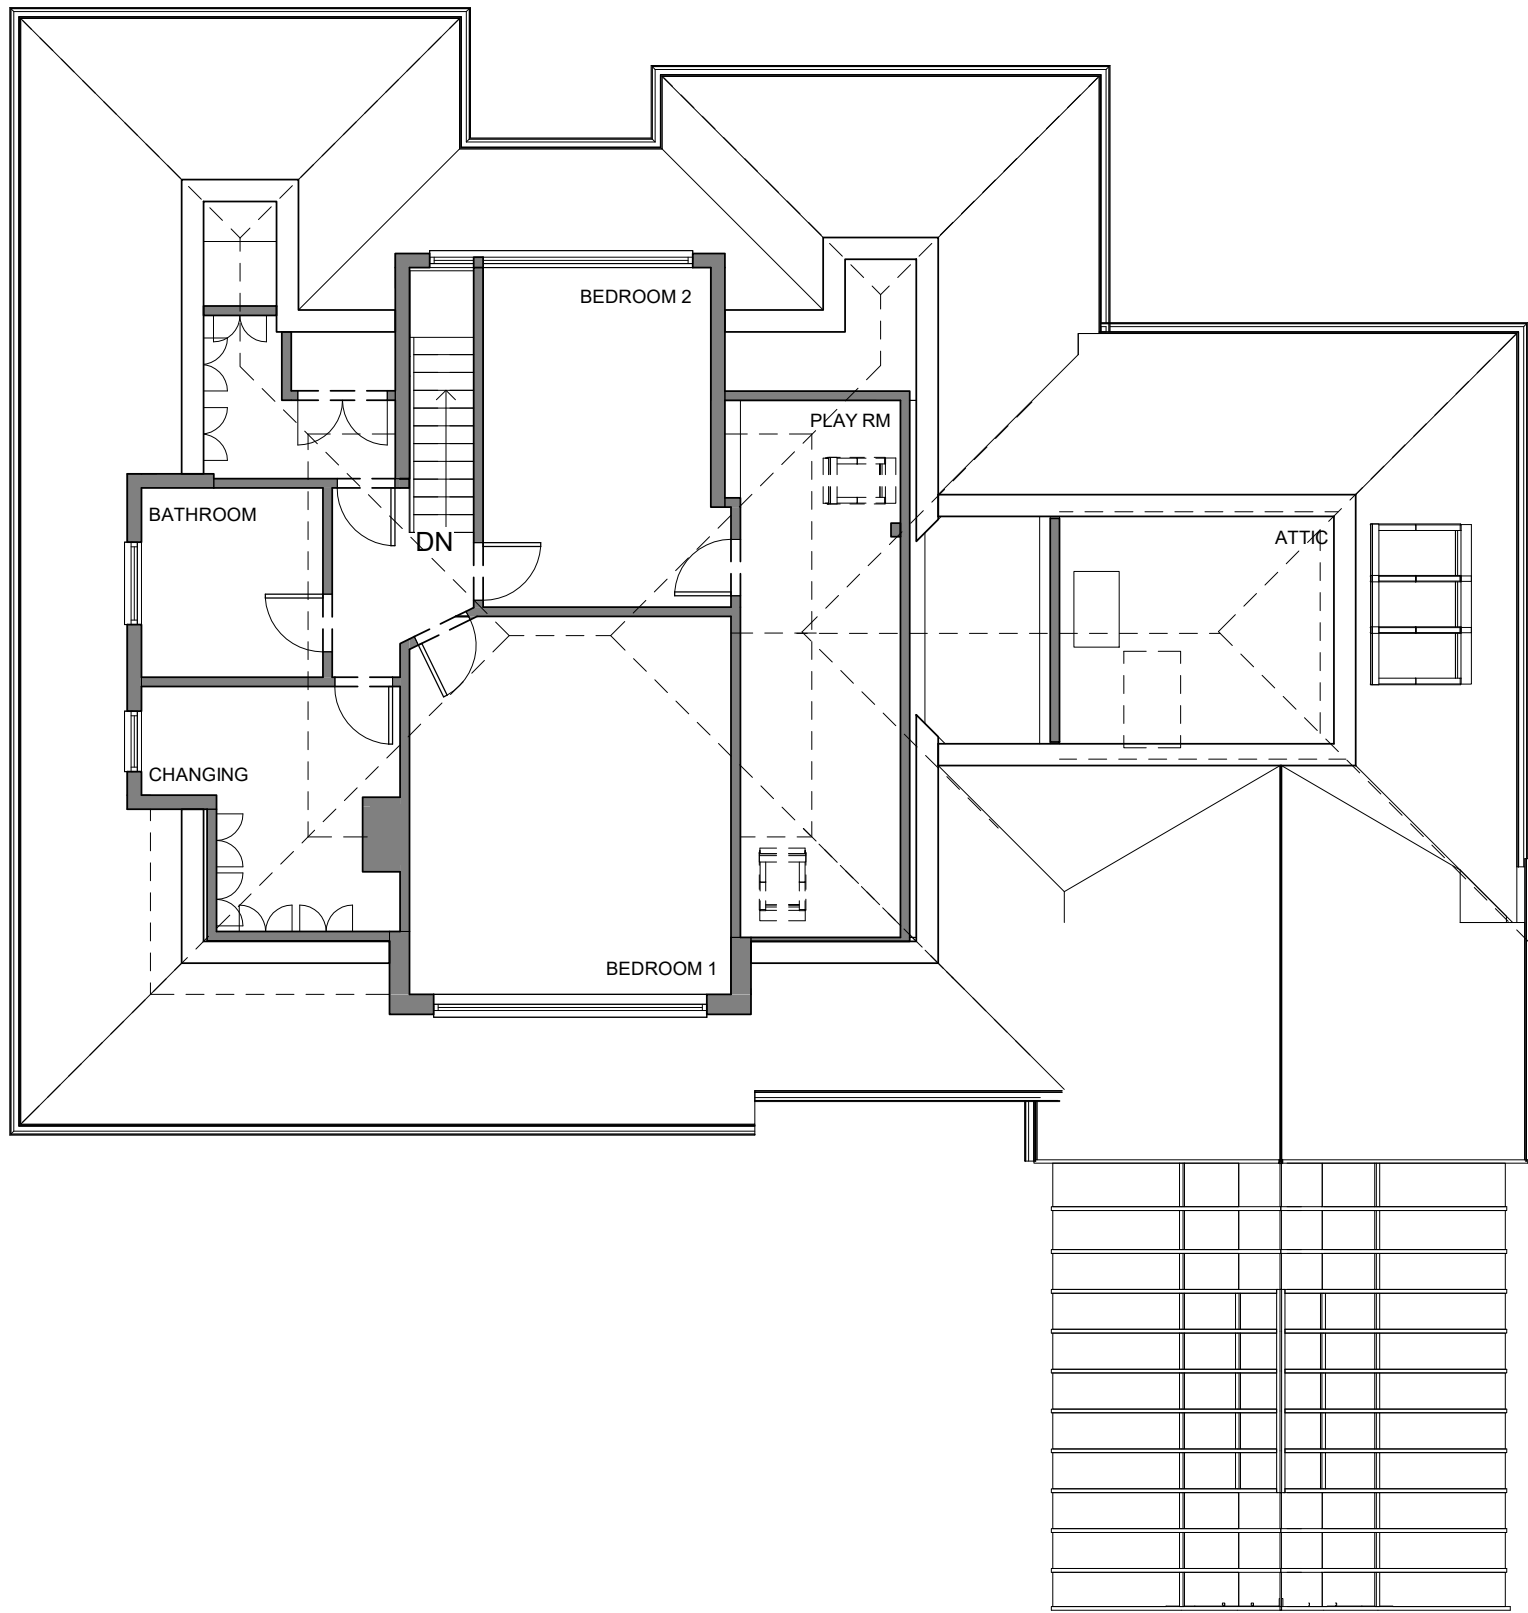

01- First floor

1 : 100

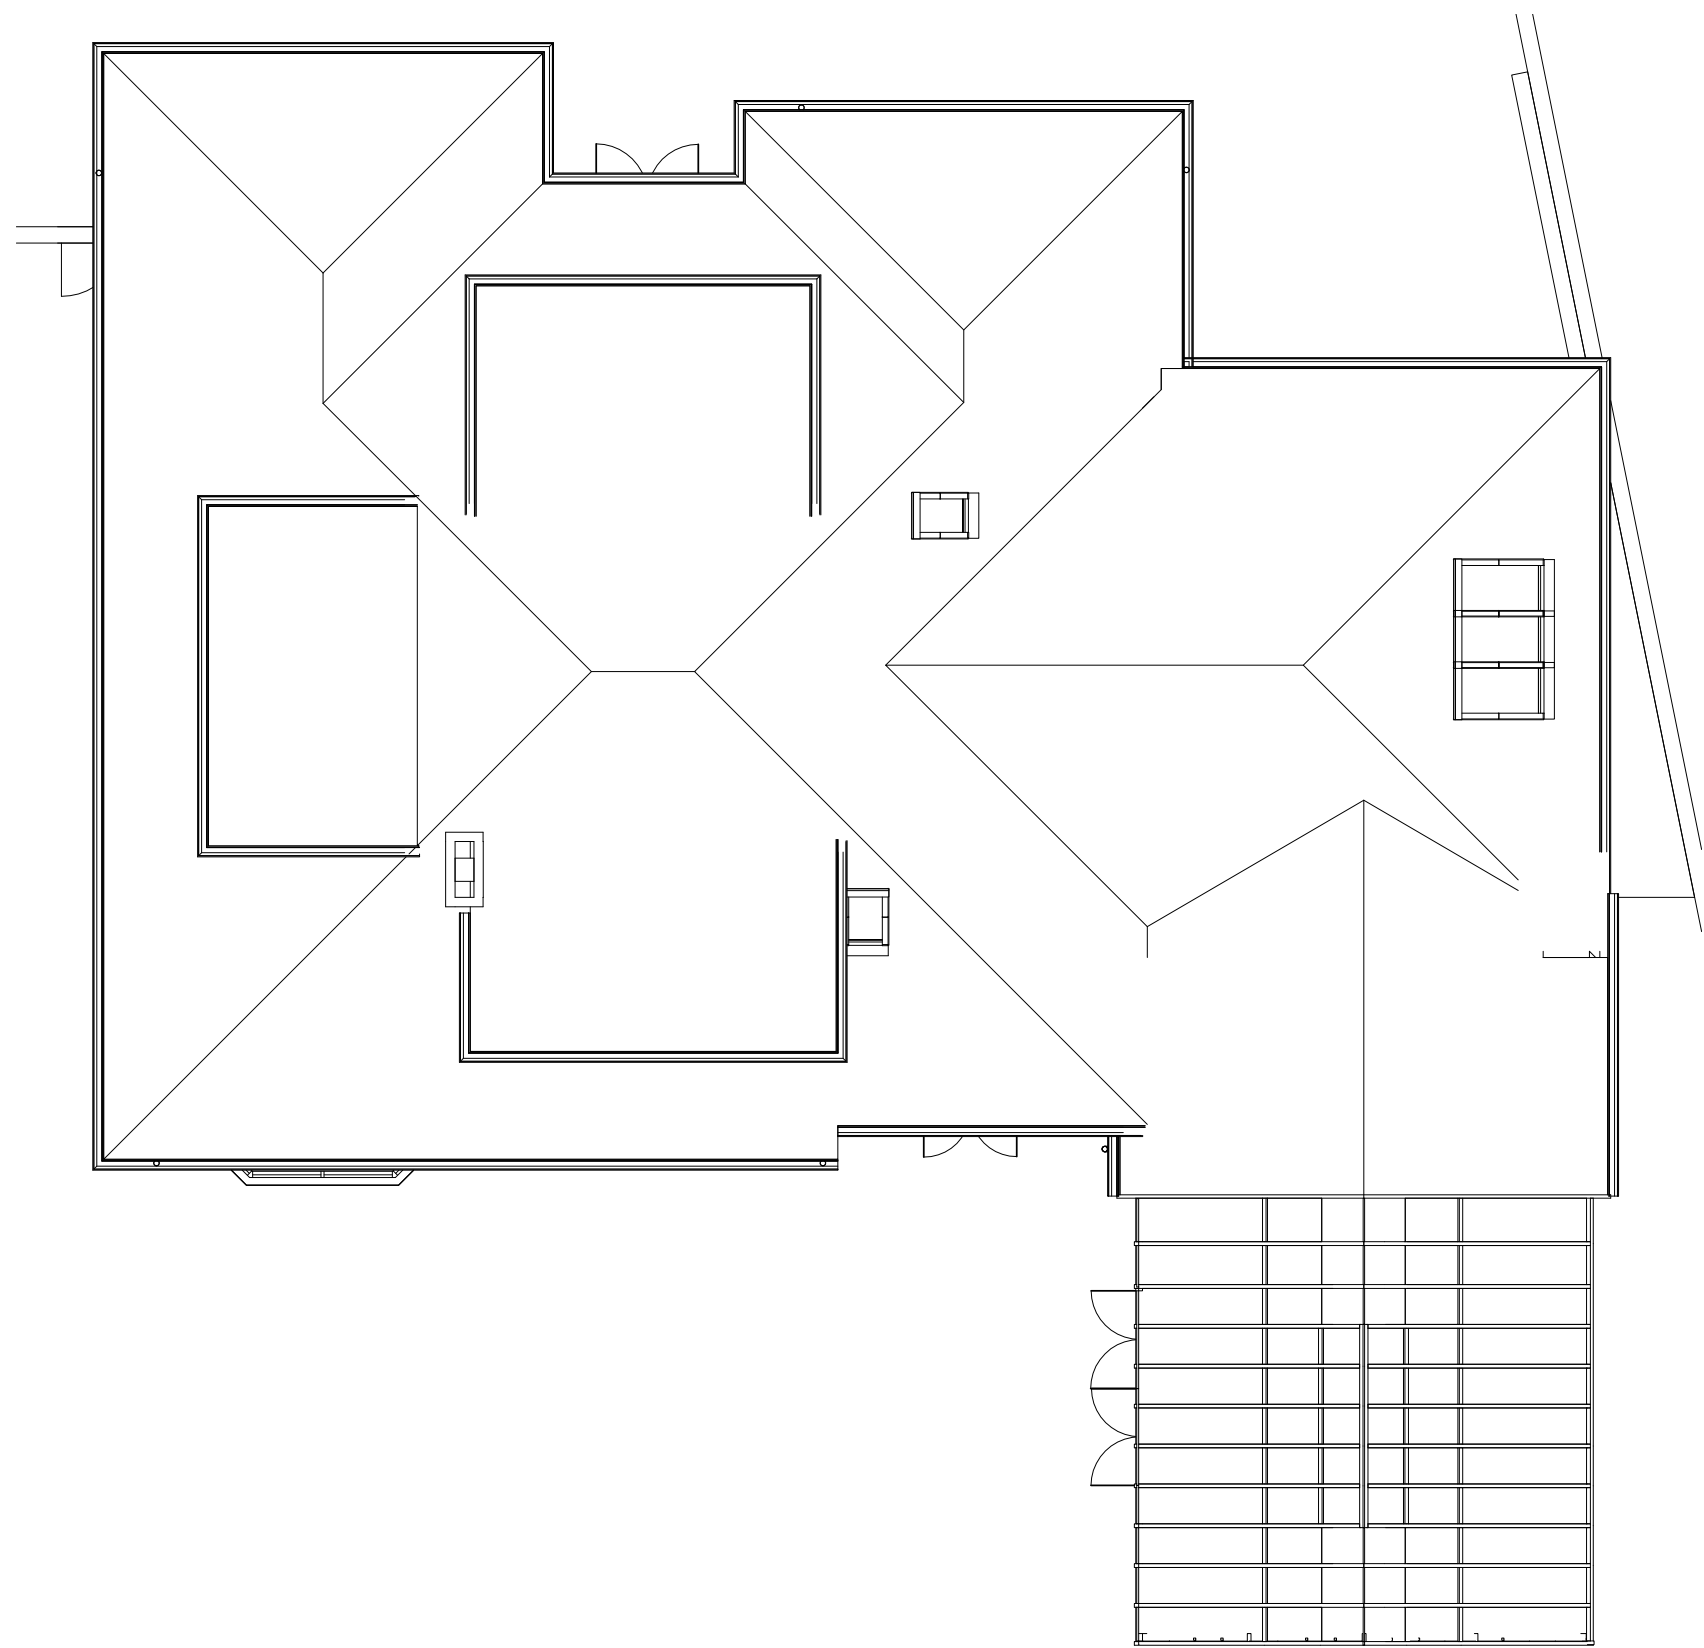

02 - Roof Plan

1 : 100

job no

21.11

drawing number

AL 20 002

title

Existing Plans

scale

1 : 100

notes:

project

House Remodelling

Spath Lane, Didsbury

SSHARC ltd

beech house
21 heath lane
cheshire wa3 7dh
t - 0161 236 5190
e - info@ssharc.co.uk

date

08/13/21

do not scale this drawing

this drawing is the property of
SSHARC LTD and
copyright is reserved by them
the drawing is not to be copied or
disclosed to any unauthorized
person without express
and prior written consent