



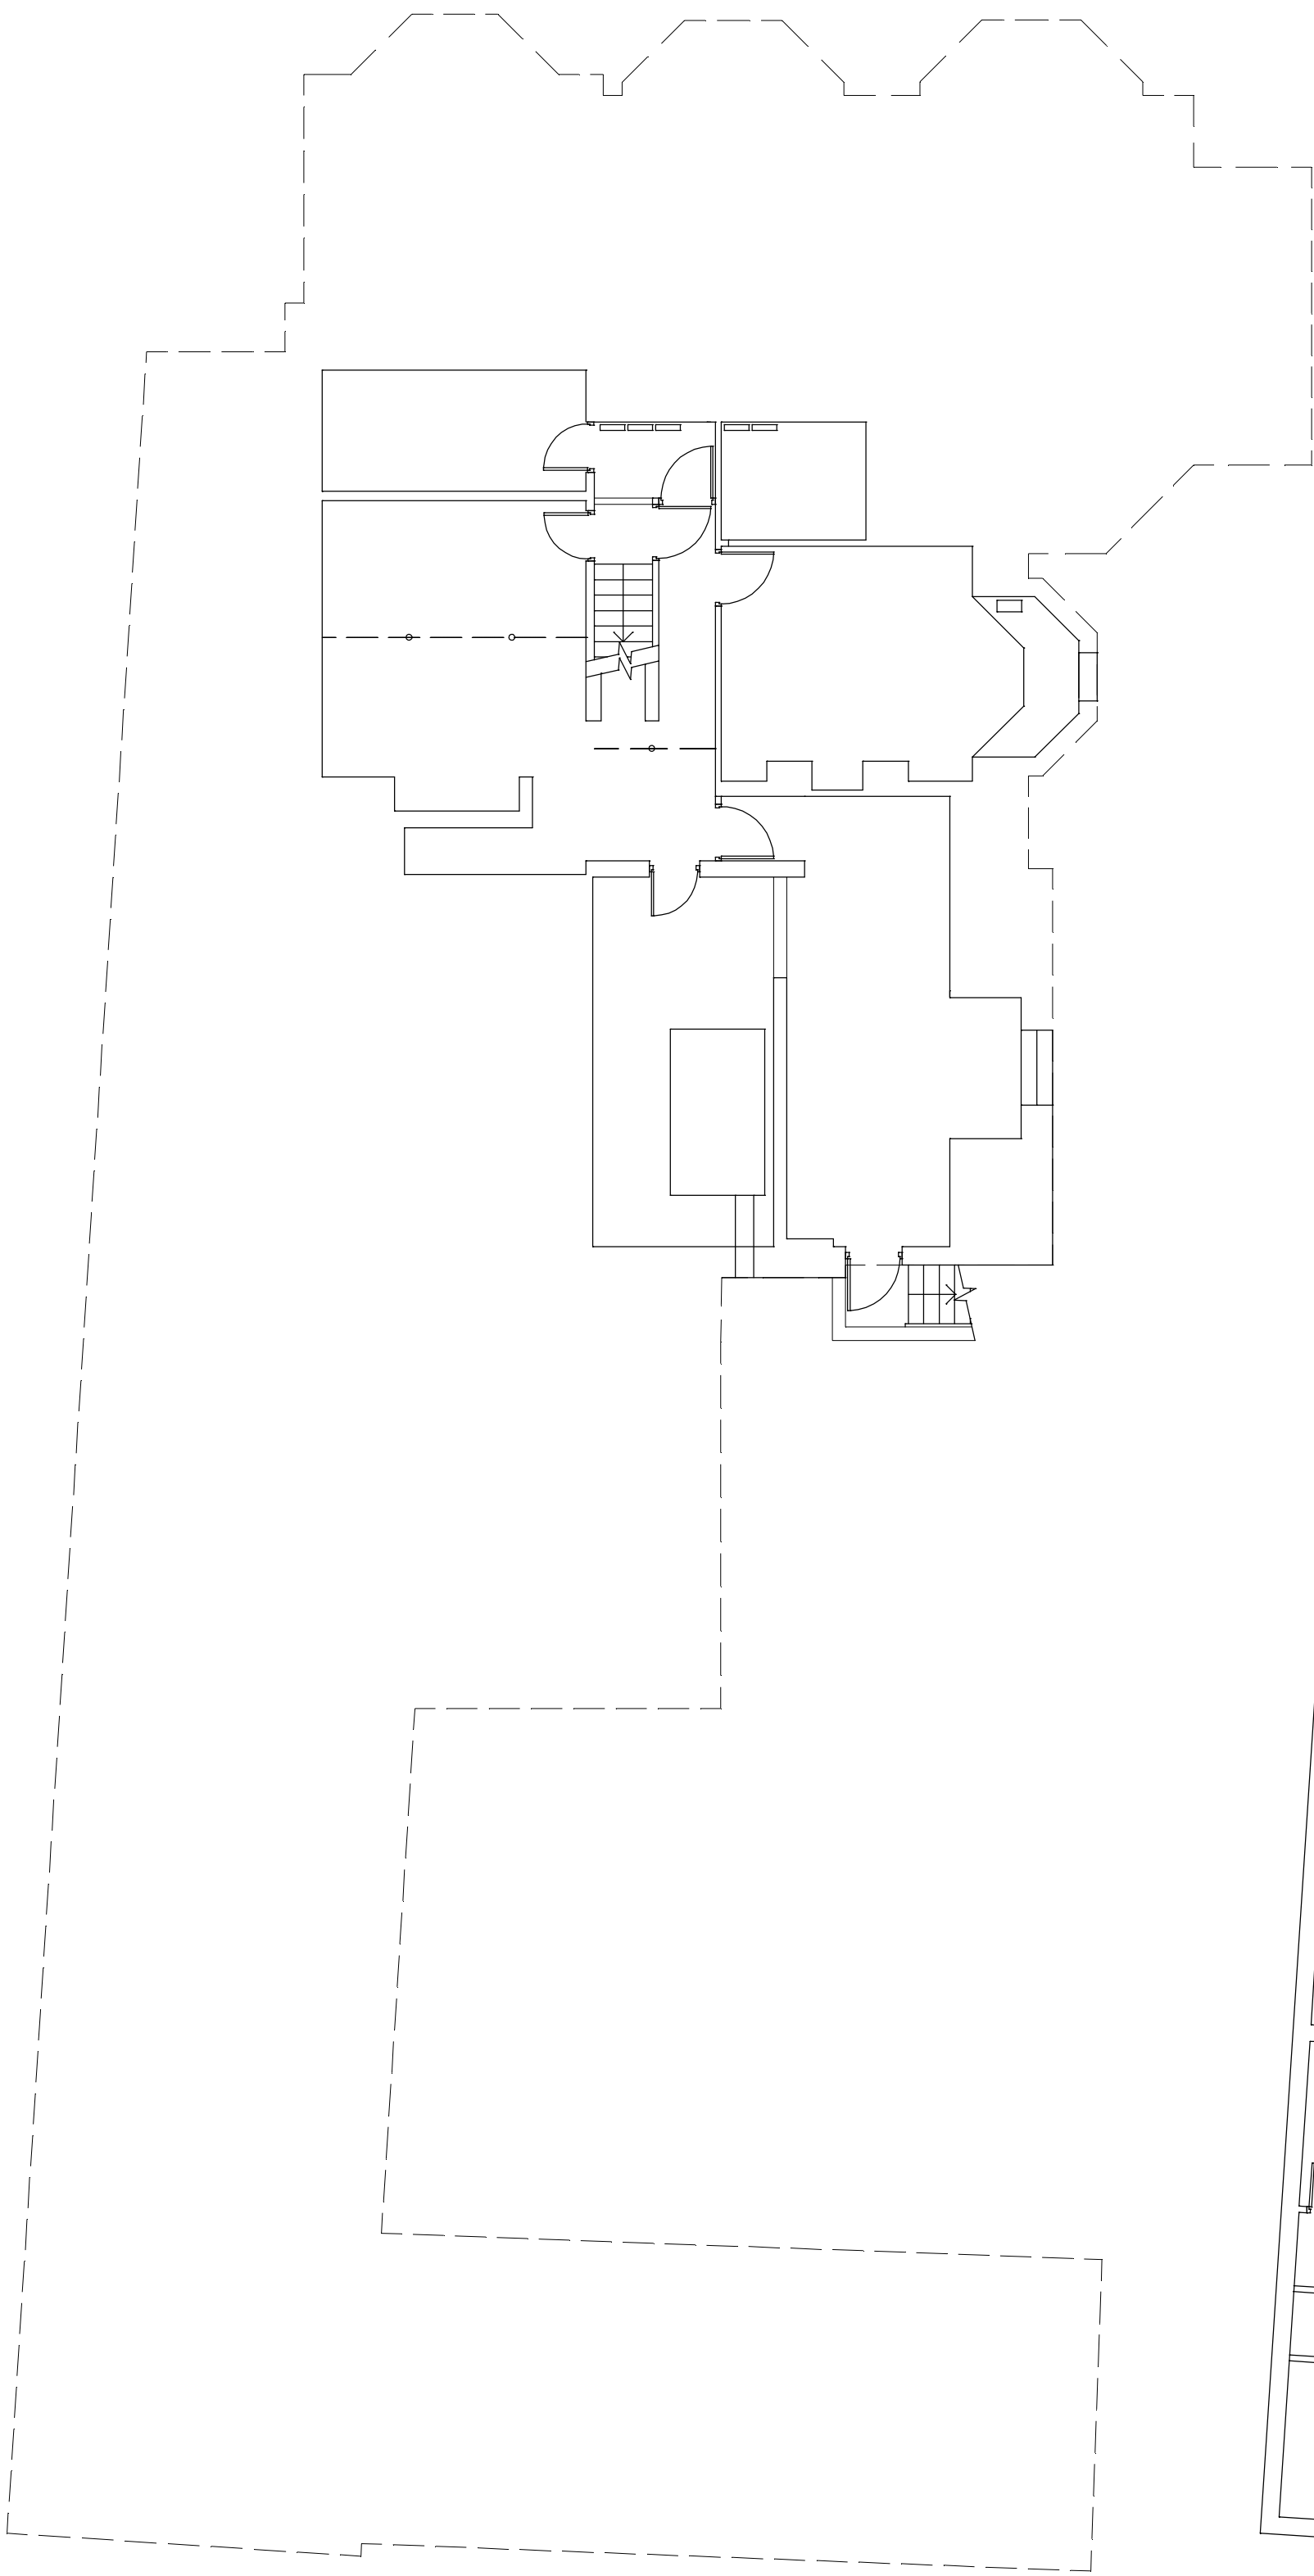


basement level

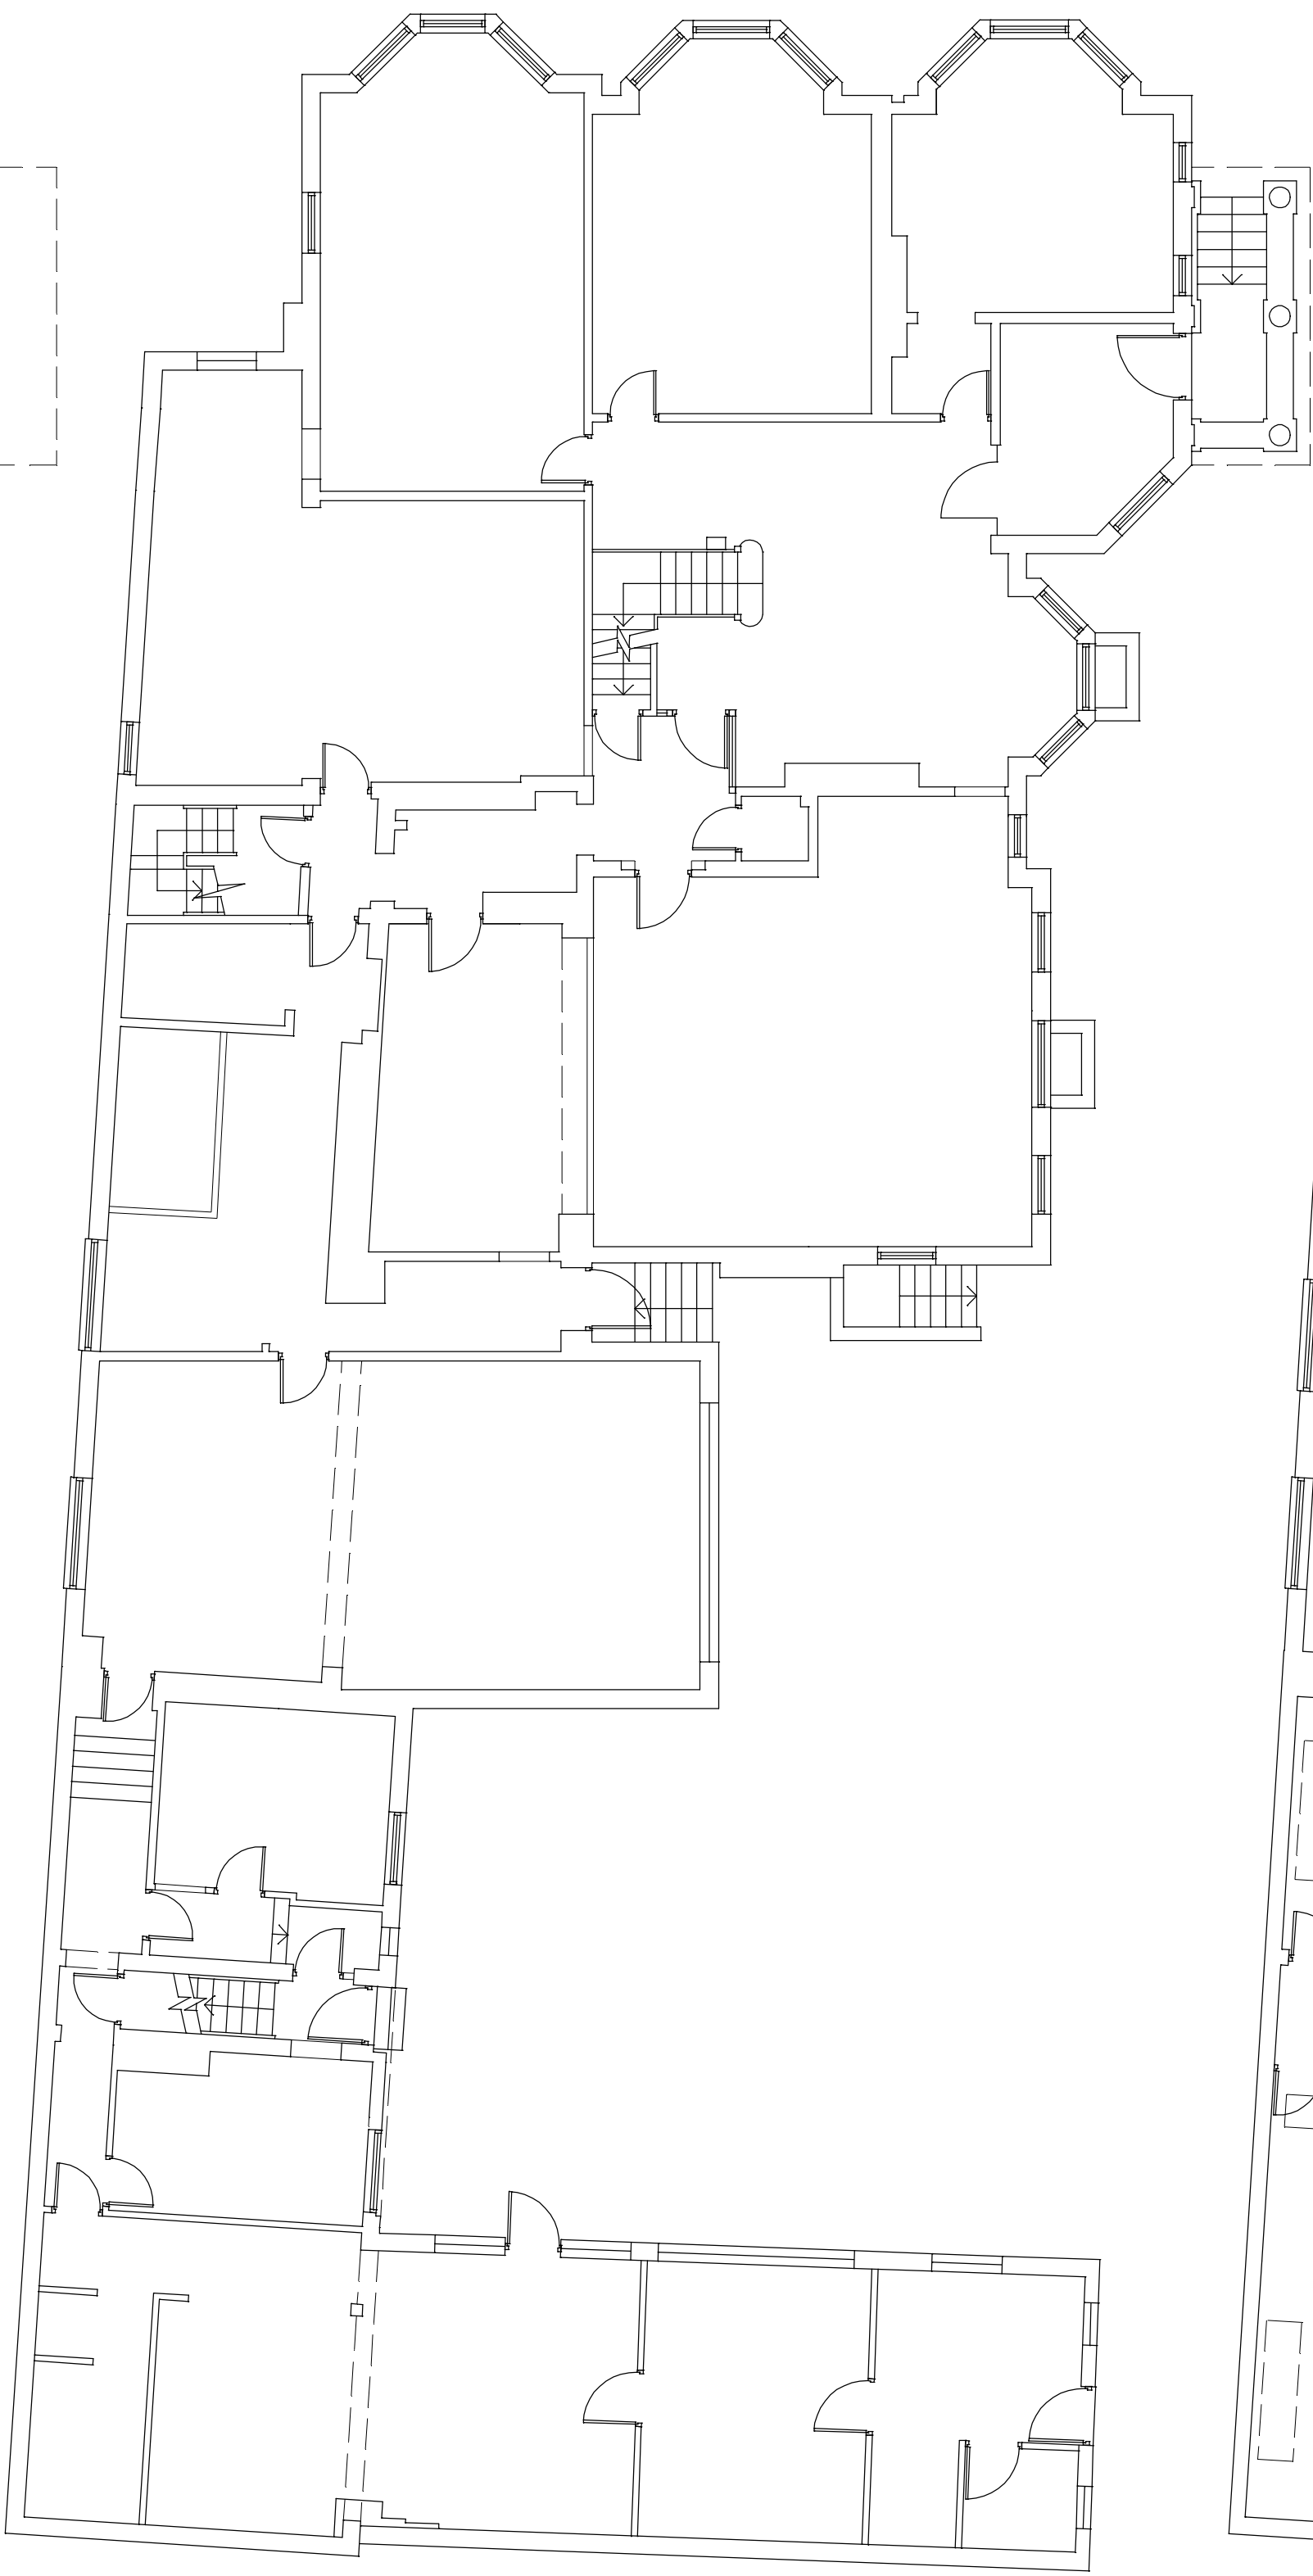

ground floor level



first floor level

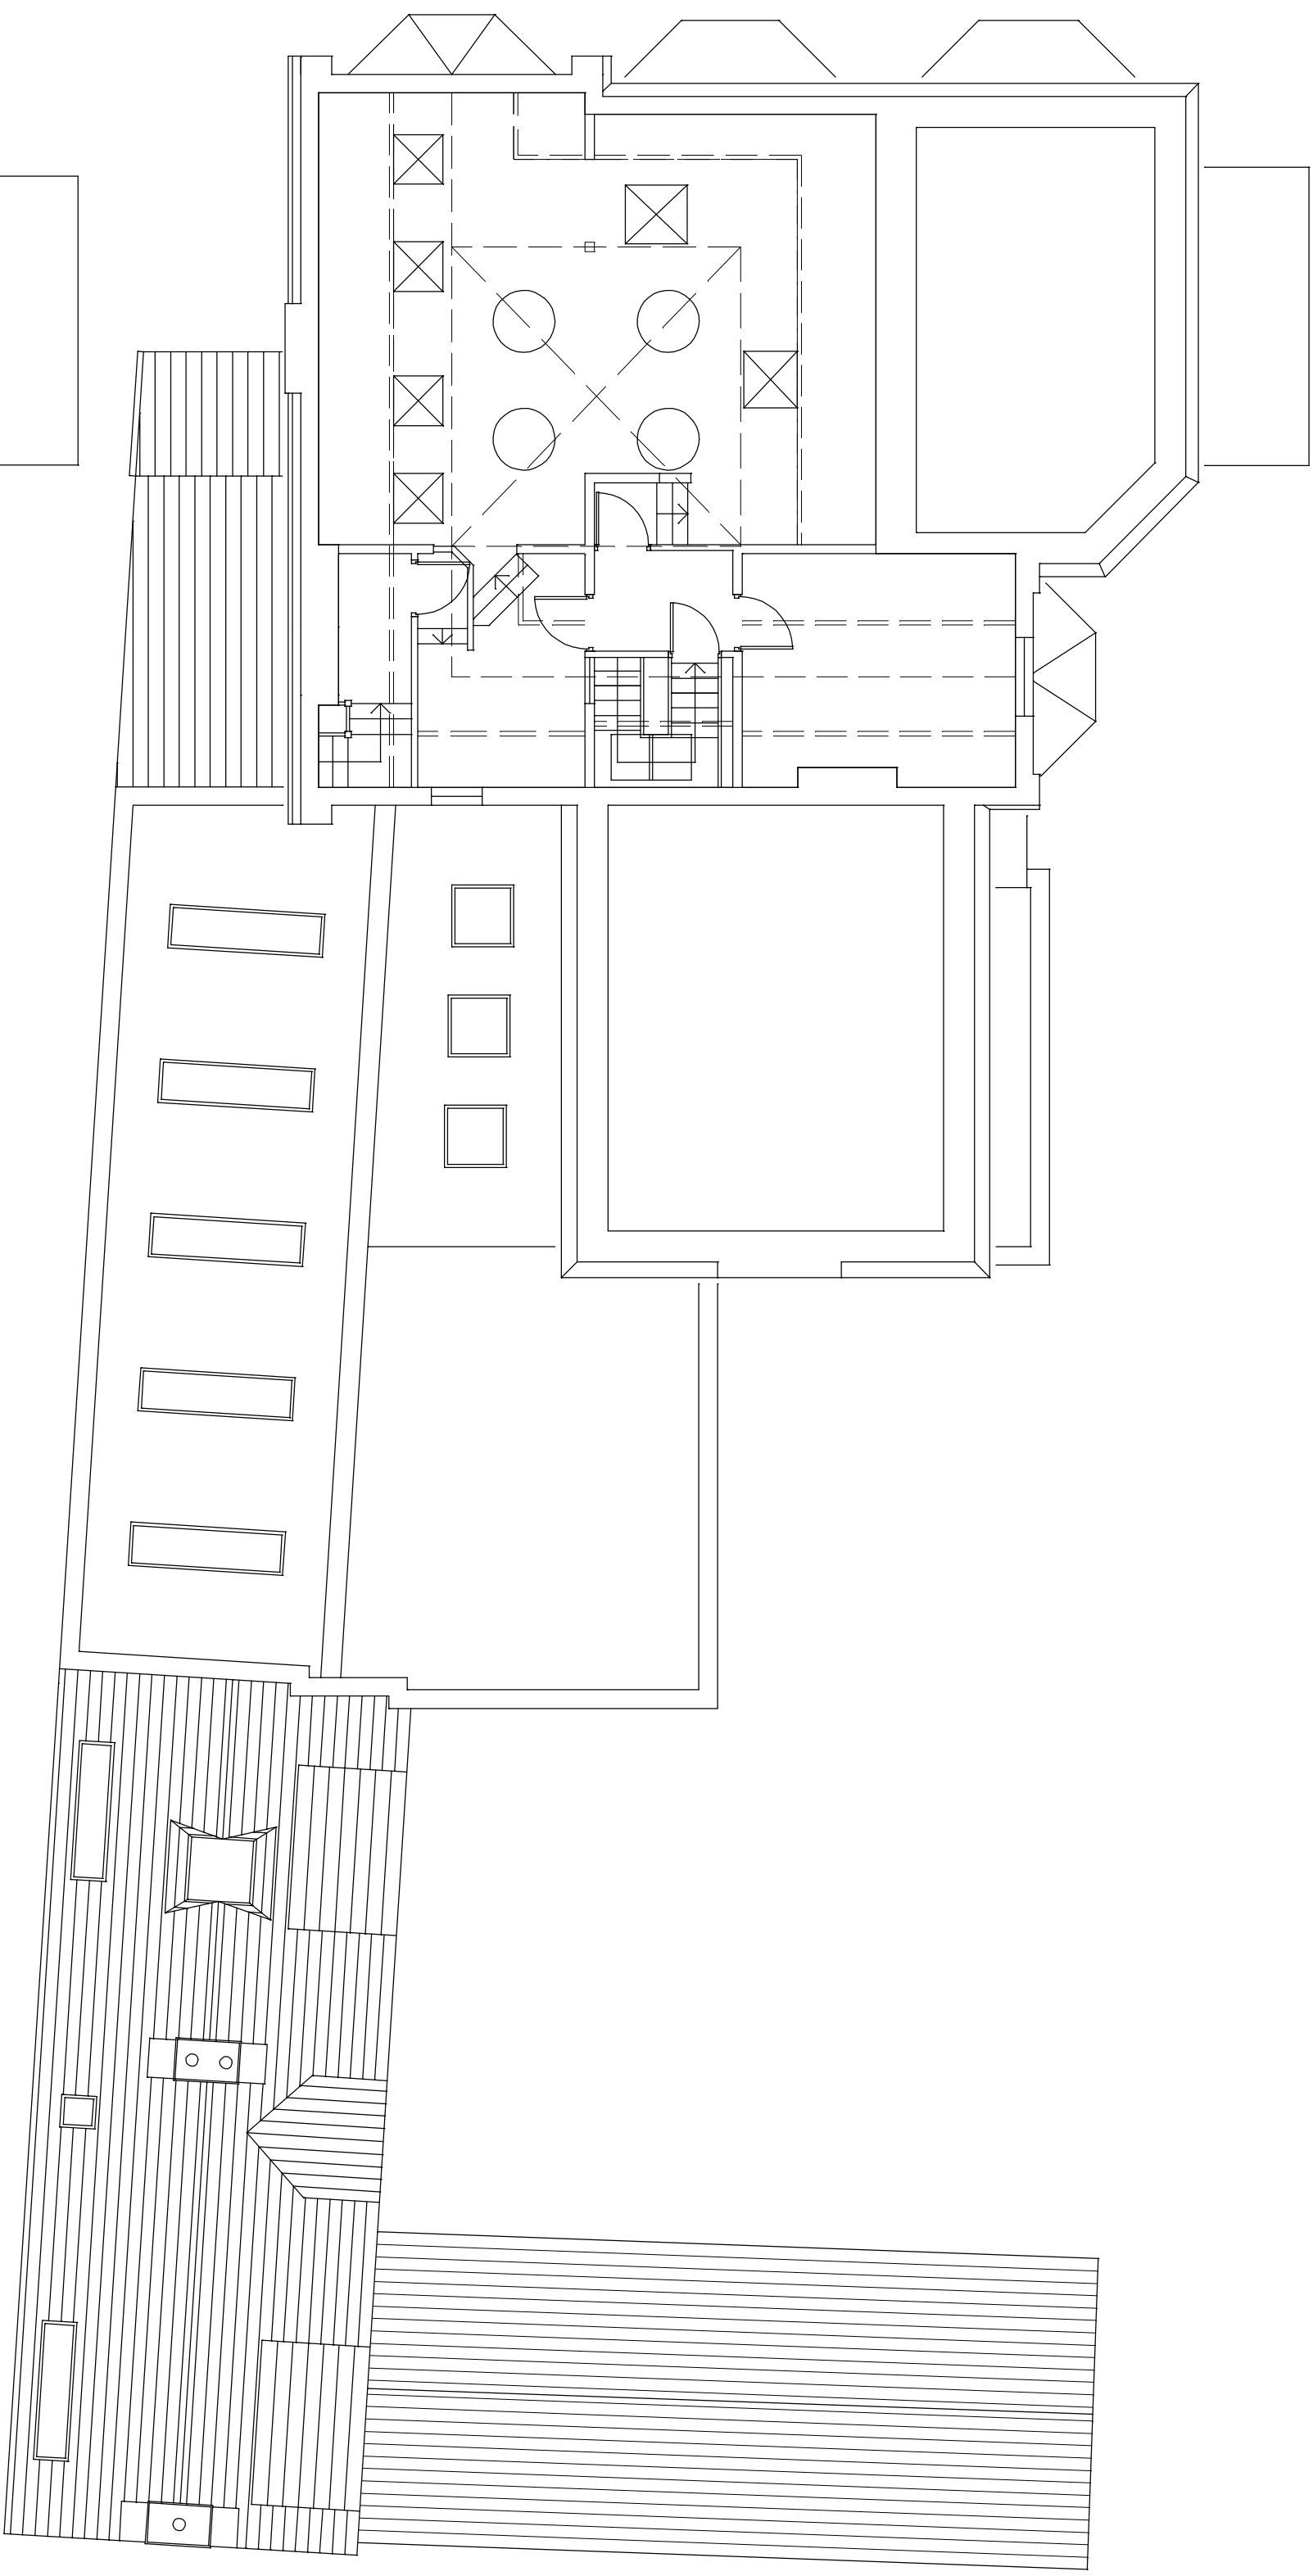

second floor level

Revisions	
Client	
Clearscript Limited	
Project	
129 Barlow Moor Rd, Didsbury, M20 2PW	
Drawing	
Existing Floor Plans	
Date	
10/12/2015	
Scale	
1:100@A1	
Dwg. No.	Rev.
NMB/MAS/100	