



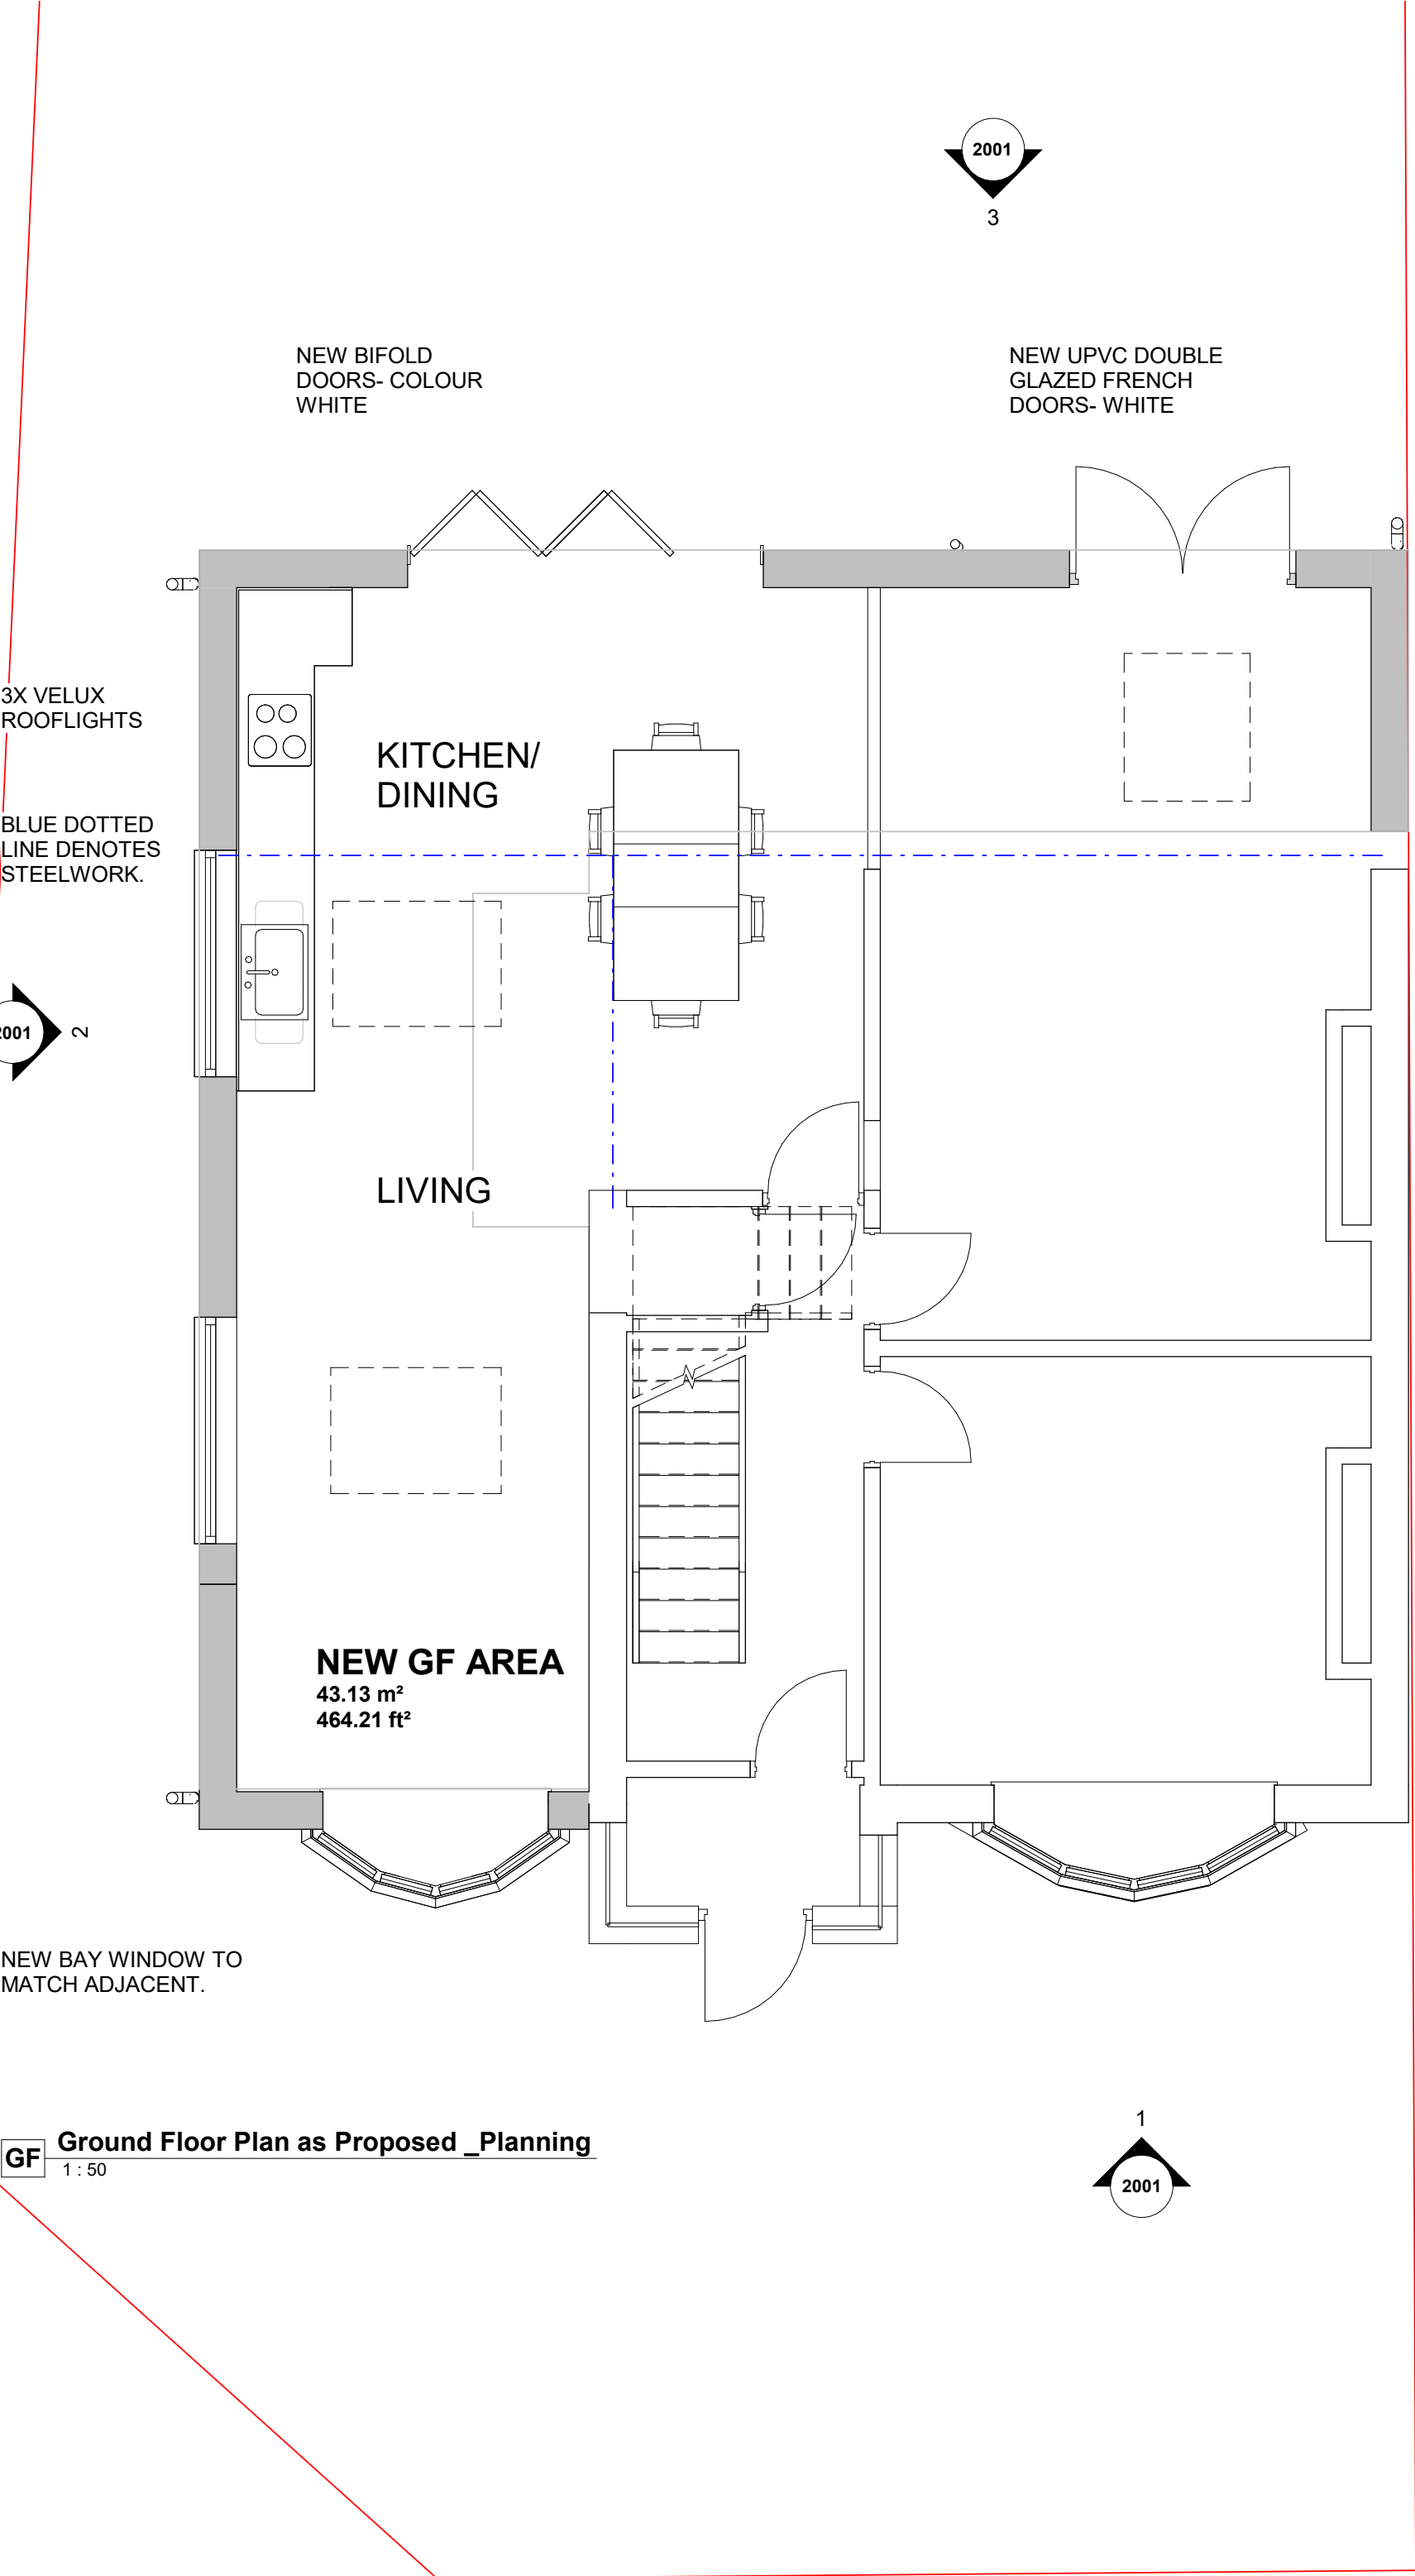

GF Ground Floor Plan as Proposed _Planning
1 : 50

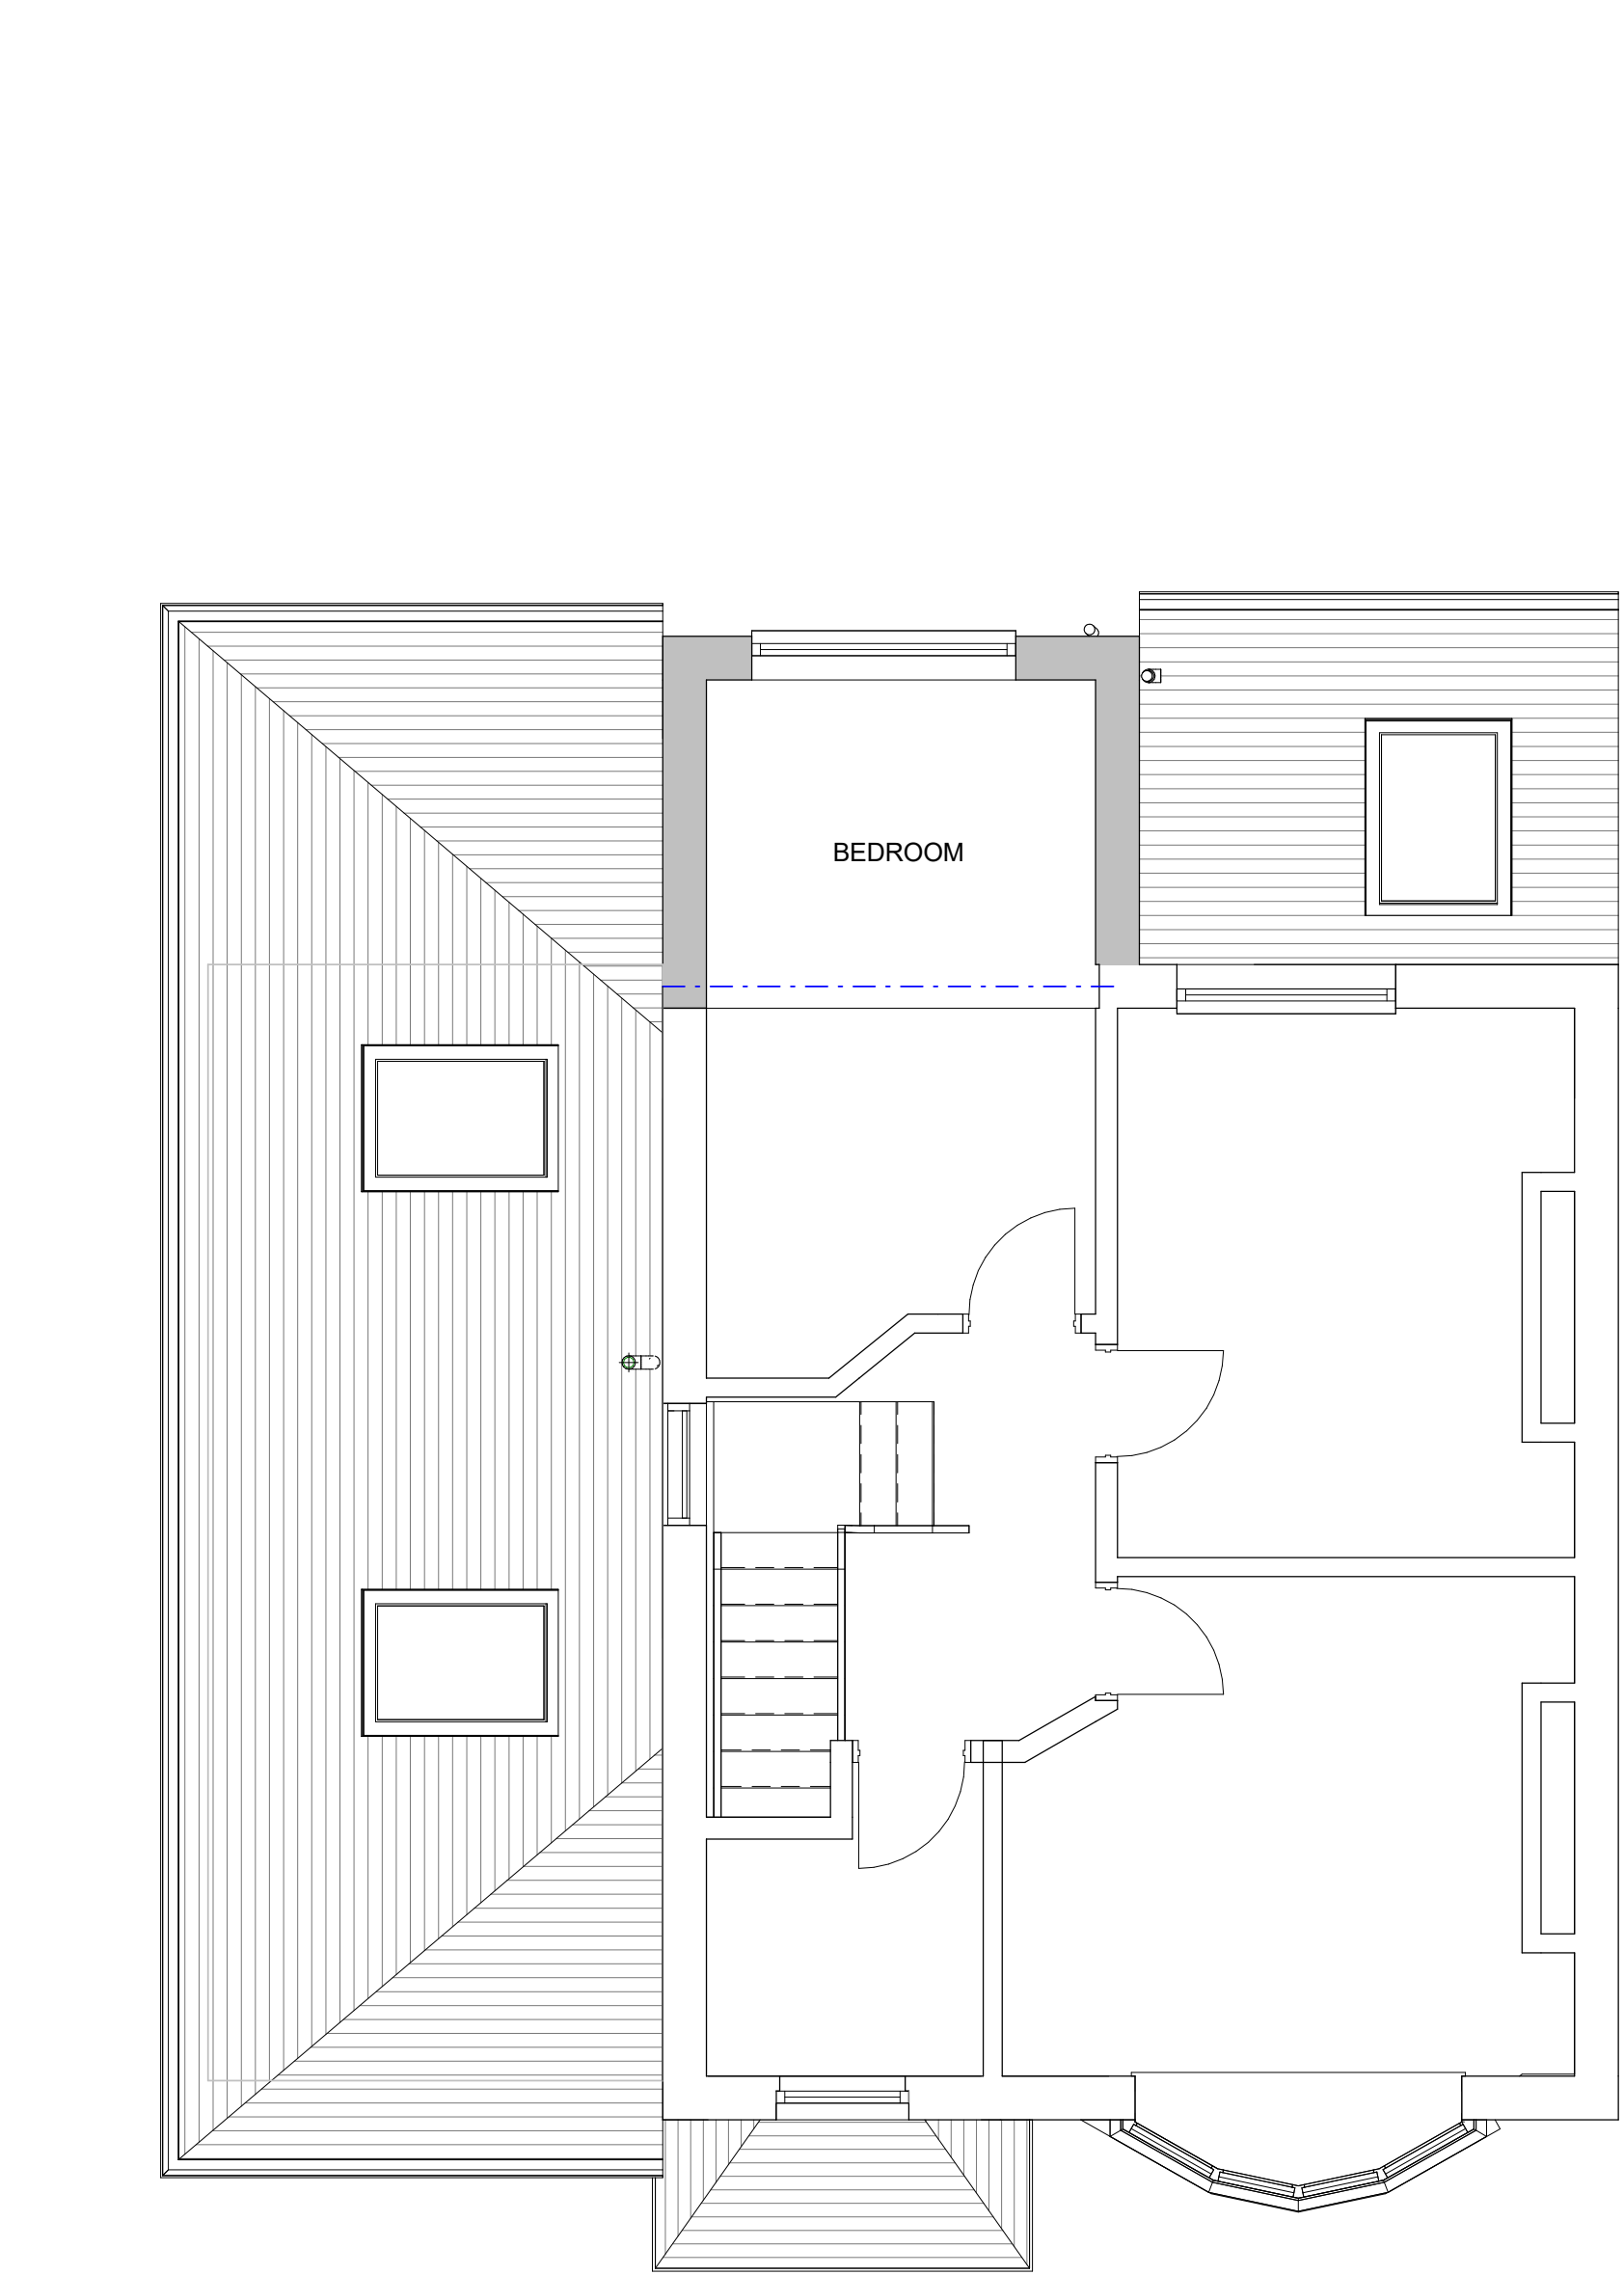


1F First Floor Plan as Proposed _Planning
1 : 50


Proposed Materials

Walls- Red brick, Stretcher Bond,
Cavity wall insulation, 7KN block.
Roof- Rosemary Tile, as existing
Timber fascia & soffit-
Colour TBC.
Windows- White, uPVC
Doors- White, uPVC
RWP- Black uPVC Down pipe.
2x Velux roof lights MK06


NOTE: FLOOR AREA MAY VARY
FROM DATA SHOWN DUE TO
BUILDING TOLERANCES.

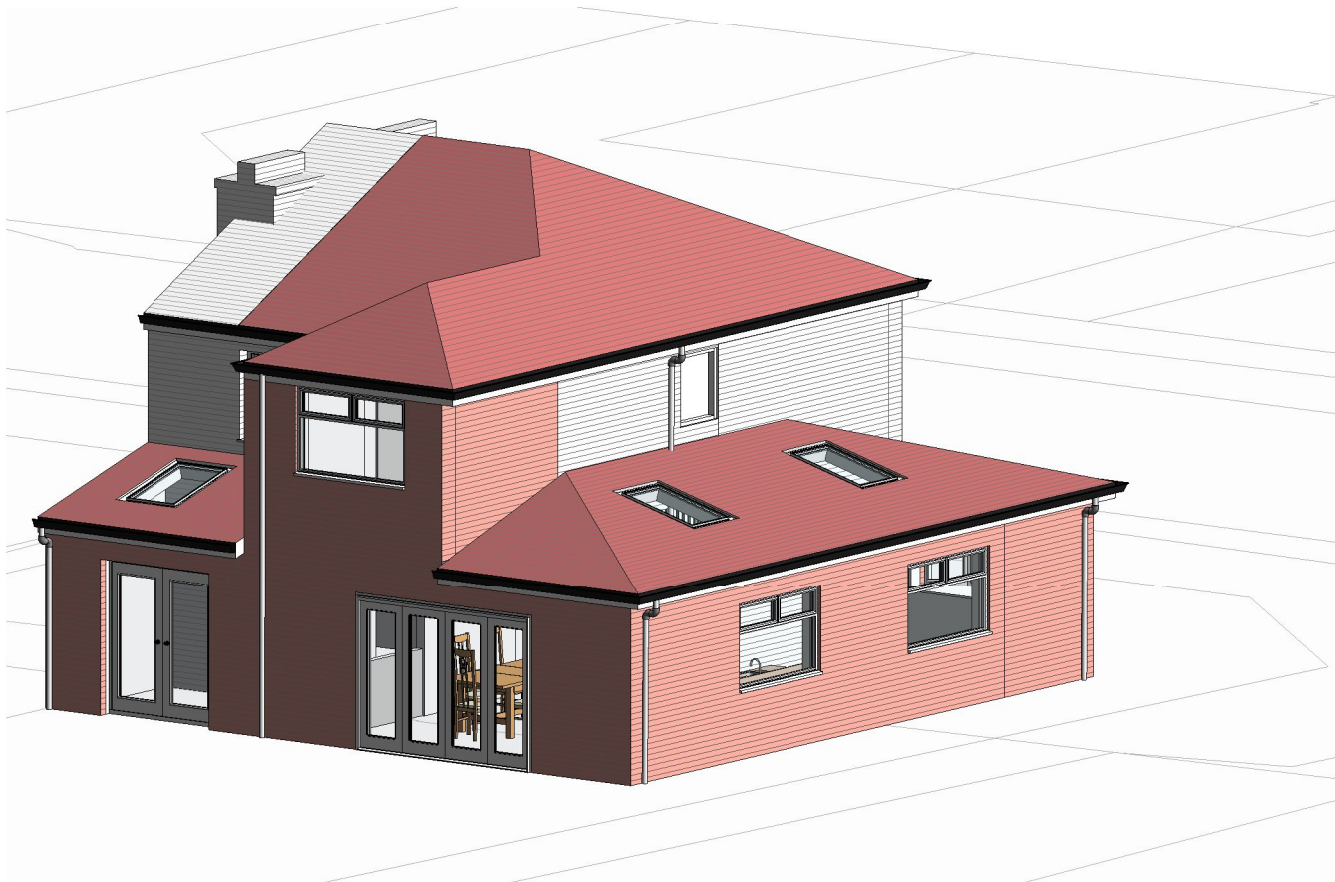


3D 3D VISUAL

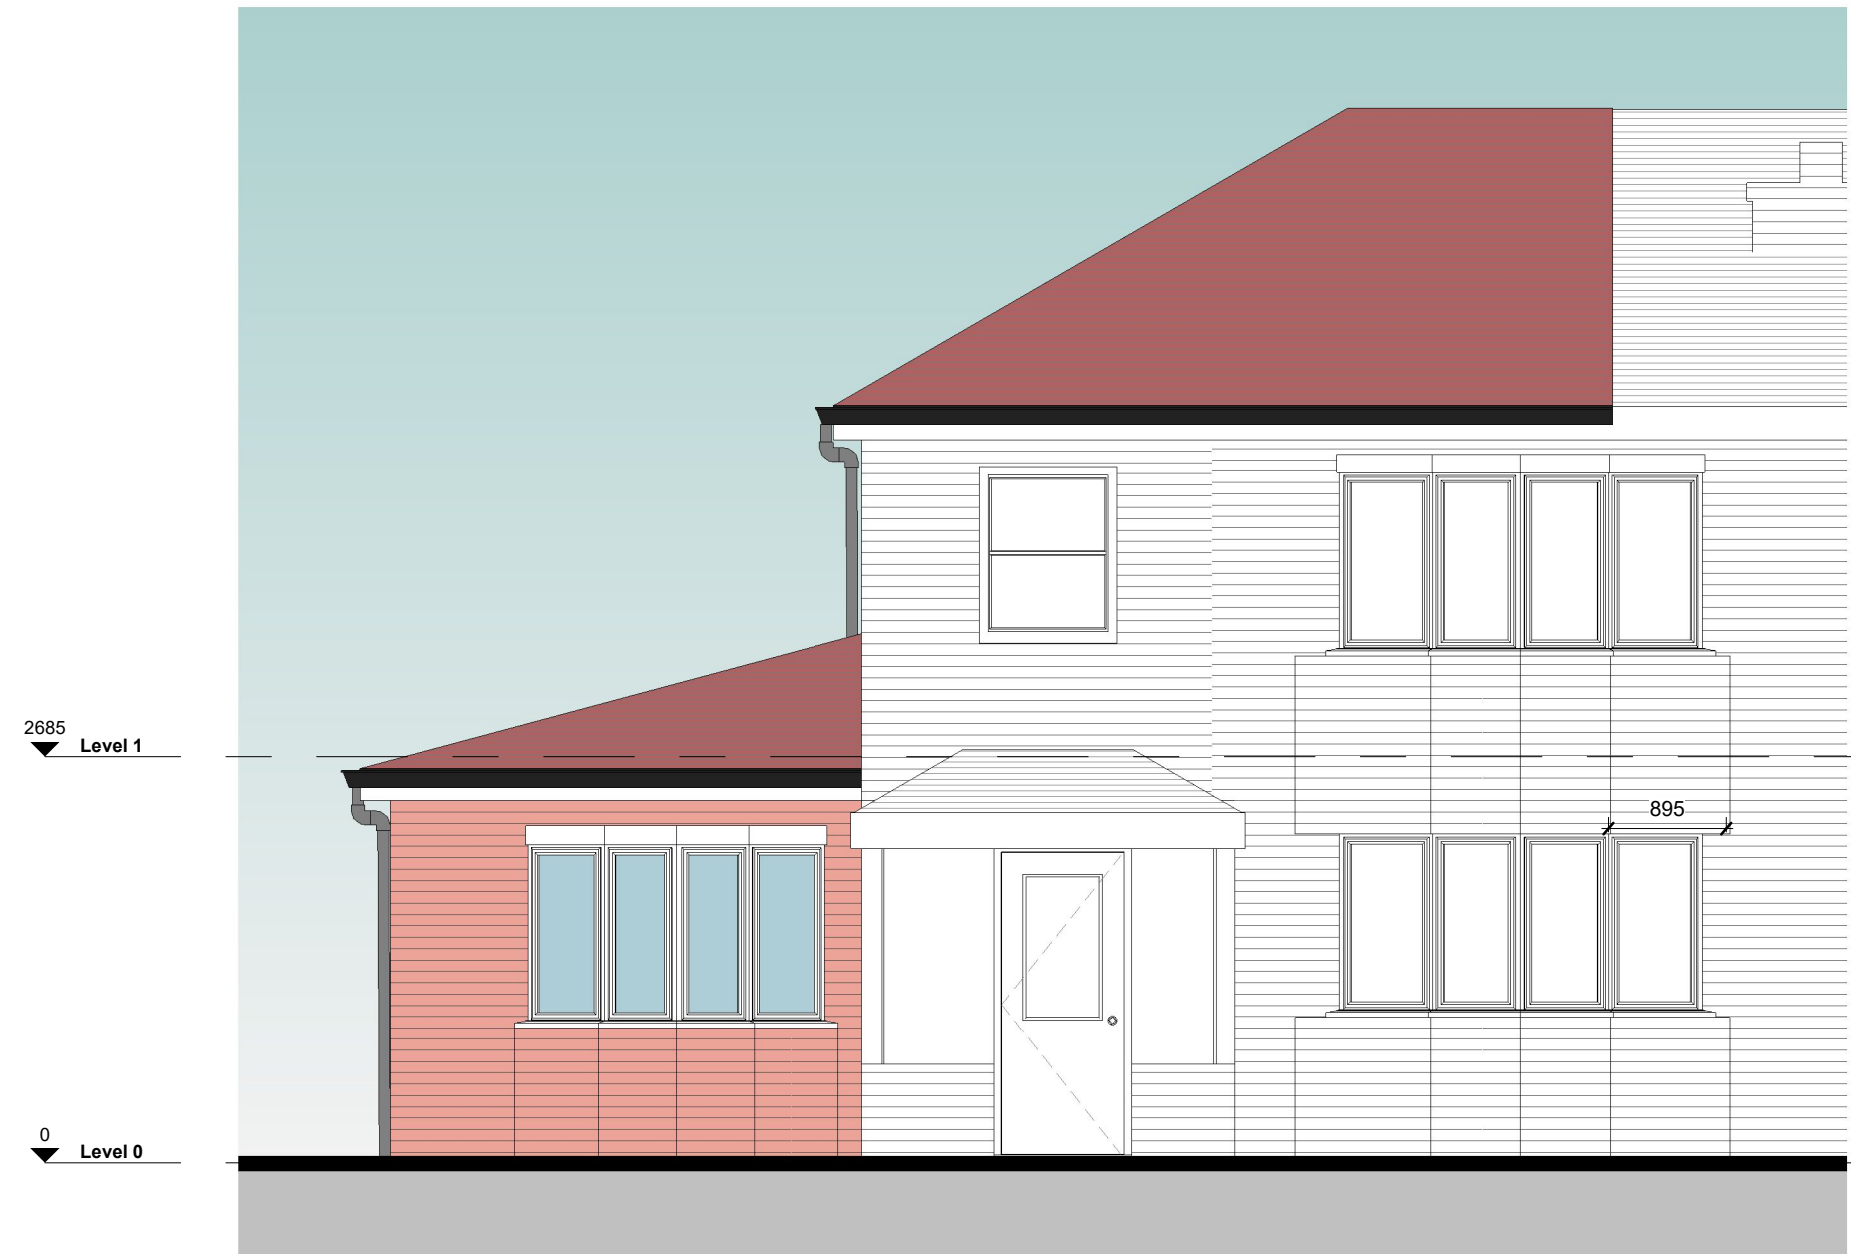

1 Front Elevation as Proposed _Planning
1 : 50

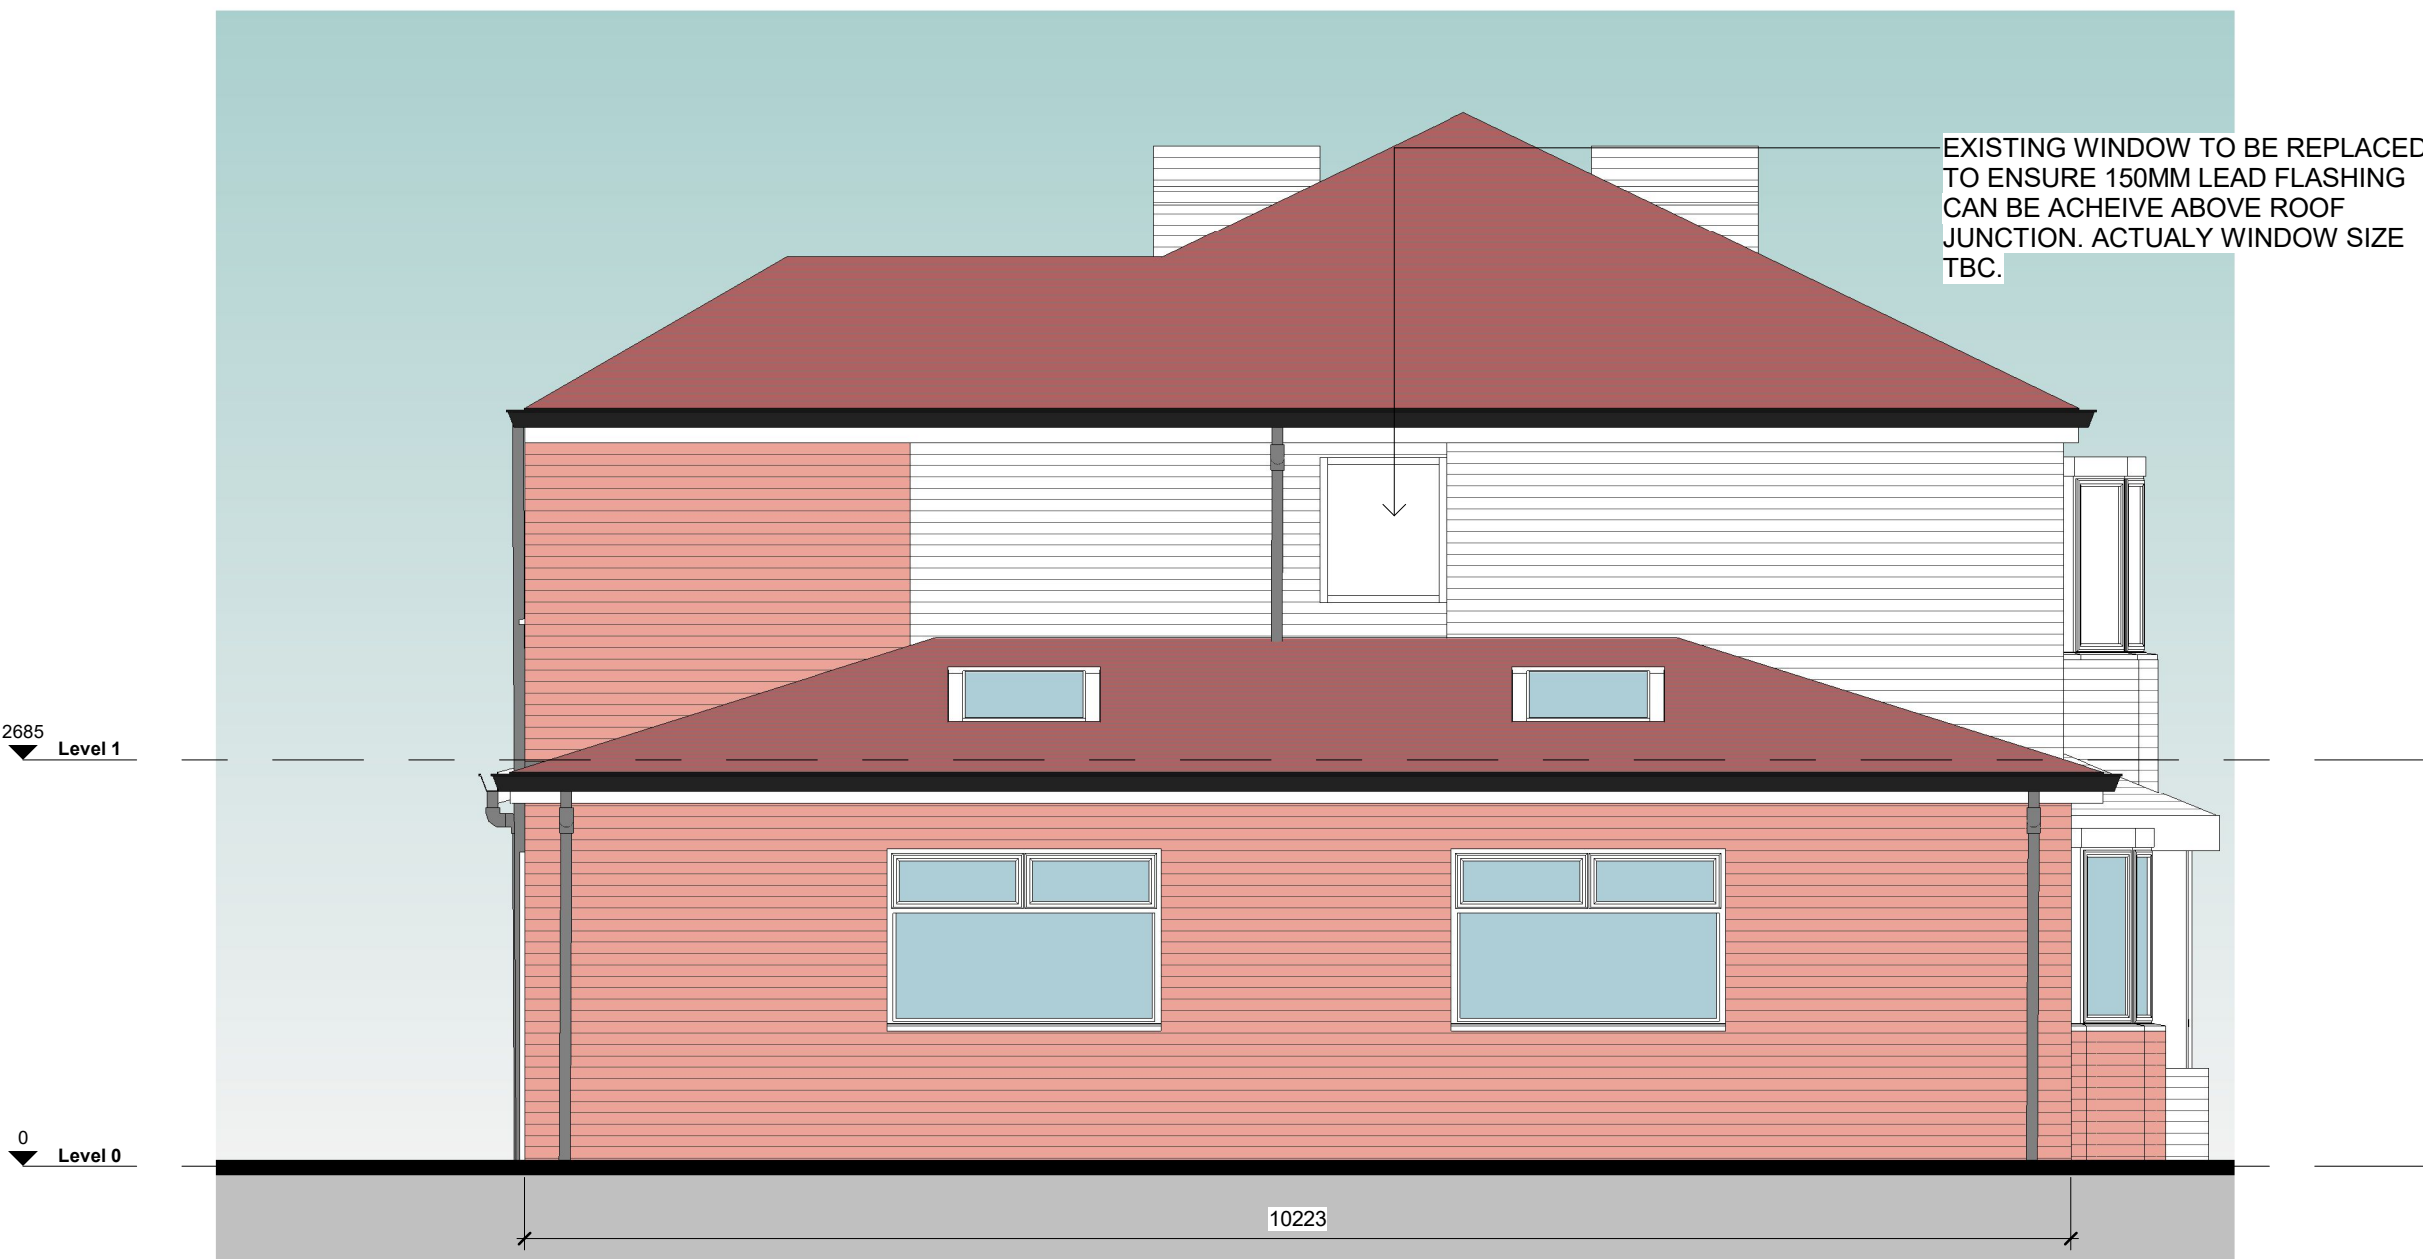

2 Side Elevation as Proposed _Planning
1 : 50

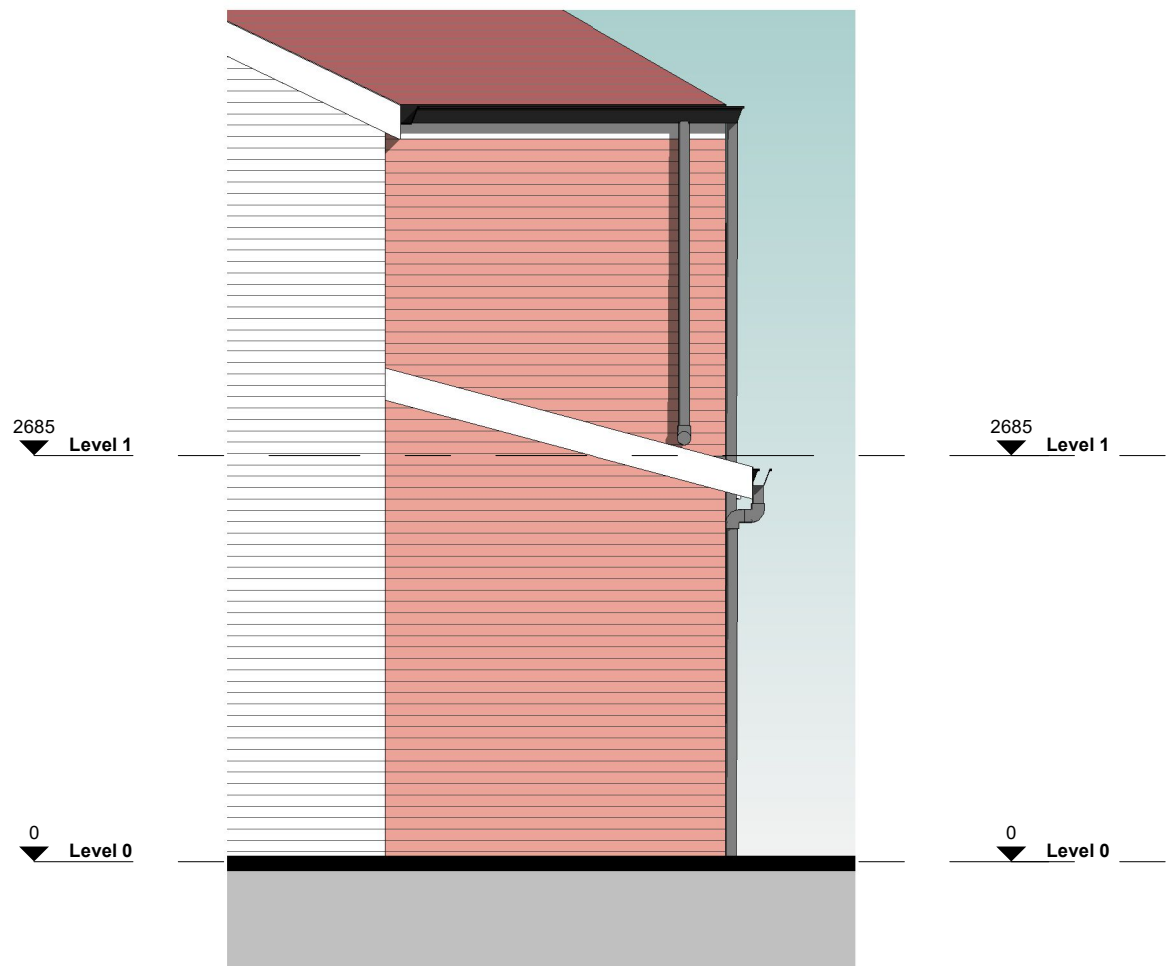

4 Side Elevation as Proposed 2 _Planning
1 : 50



3 Rear Elevation as Proposed _Planning
1 : 50

0m 1m 2m 3m 4m
VISUAL SCALE 1:50 @ A1

INFORMATION

Hazard Identification		
ref	hazard	date

EGESHAW
ARCHITECTURE
BETH@EGESHAW.CO.UK 07305 117 901

EXISTING WINDOW TO BE REPLACED
TO ENSURE 150MM LEAD FLASHING
CAN BE ACHIEVE ABOVE ROOF
JUNCTION. ACTUAL WINDOW SIZE
TBC.

Rev	Revision Details	Date
P5	Doors updated	11.11.21
P4	Drawing Updated	10.11.21
P3	Elevation added	05.09.21
P2	Updated Planning Issue	10.08.21
P1	Planning Issue	17.07.21

Project
2 Storey Extension
109 Parsonage Road M20 4WZ
Drawing Title Proposed Plans and Elevations
Scale 1 : 50 @ A1

Drg no. 21M20-EGE-PL-A-2001
Rev P5

This drawing is not to be copied, reproduced or re-distributed either in whole or in part without the prior written permission of the originator.
The originator shall have no responsibility for any liability, loss, cost, damage or expense arising from or relating to any use of this document other than for its intended purpose on this project.
All dimensions are to be checked on site by the contractor prior to proceeding with any work. This drawing shall not be scaled to ascertain any dimensions, work to figured dimensions only.
When this drawing is issued, it is an uncontrolled version issued for information only, to enable the recipient to prepare their own documentary drawings for which they are solely responsible.
The designer does not accept liability for any loss or degradation of any information held in the drawing resulting from the translation from the original file format to any other file format or from the recipient's reading of it in any other programme.