


BASEMENT:
EXISTING & PROPOSED FLOOR PLAN

PLANNING DRAWINGS ONLY
NOT TO BE USED ON SITE

HEATING
ALL RADIATORS TO BE FITTED WITH THERMOSTATIC VALVES AND CONNECTED TO THE EXISTING SYSTEM.

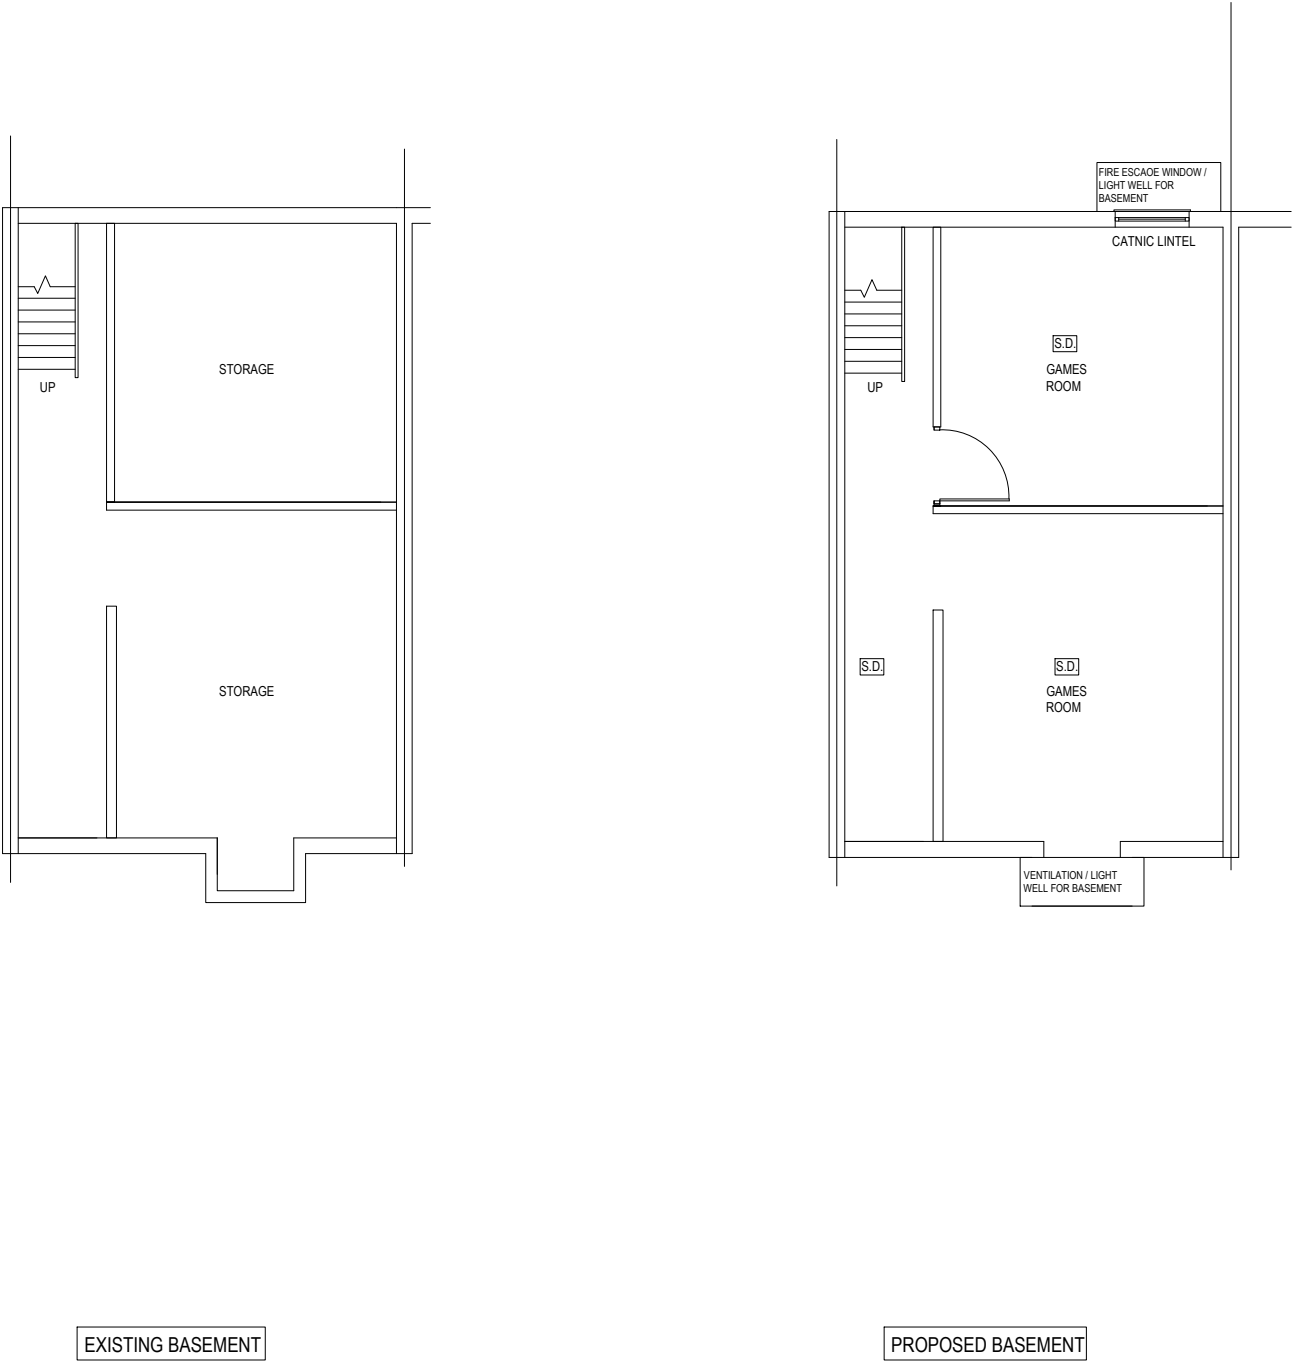

ALL MEASUREMENTS TO BE RE CHECKED ON SITE BEFORE CONSTRUCTION COMMENCES

ALL FINISHES ARE TO MATCH THAT OF EXISTING DWELLING

ALL DRAINAGE TO BE CONNECTED TO EXISTING FOUL/STORM SEWER RESPECTIVELY

	PROJECT: 50 BARLOW ROAD, LEVENSHULME, MANCHESTER, M19 3DA	SCALE: 1:50	DRAWN: VH	DESIGNER: VH
		TITLE: EXISTING & PROPOSED BASEMENT FLOOR PLAN		
		CLIENT: ISHFAQ HUSSAIN		
		DRAWING NUMBER: 19203		REV: B