


DO NOT SCALE FROM THIS DRAWING
ALL DIMENSIONS MUST BE CHECKED ON SITE BY CONTRACTOR
PRIOR TO CONSTRUCTION



Existing Front Elevation
1 : 100




Existing Rear Elevation
1 : 100

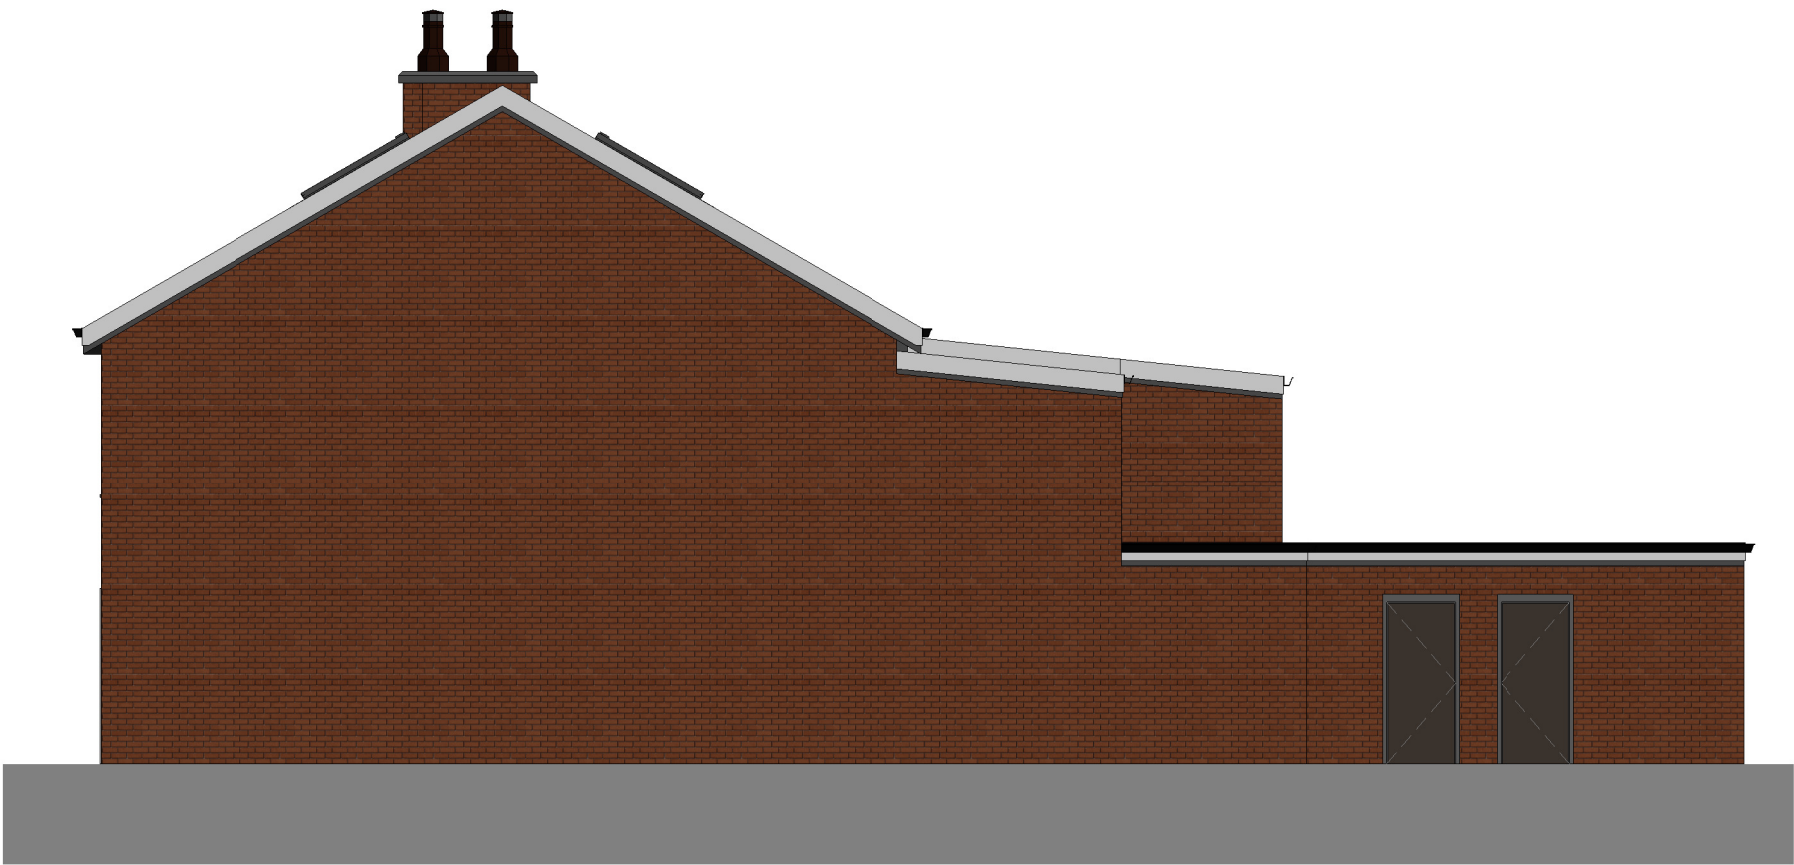



Existing South Side Elevation
1 : 100




Existing North Side Elevation
1 : 100

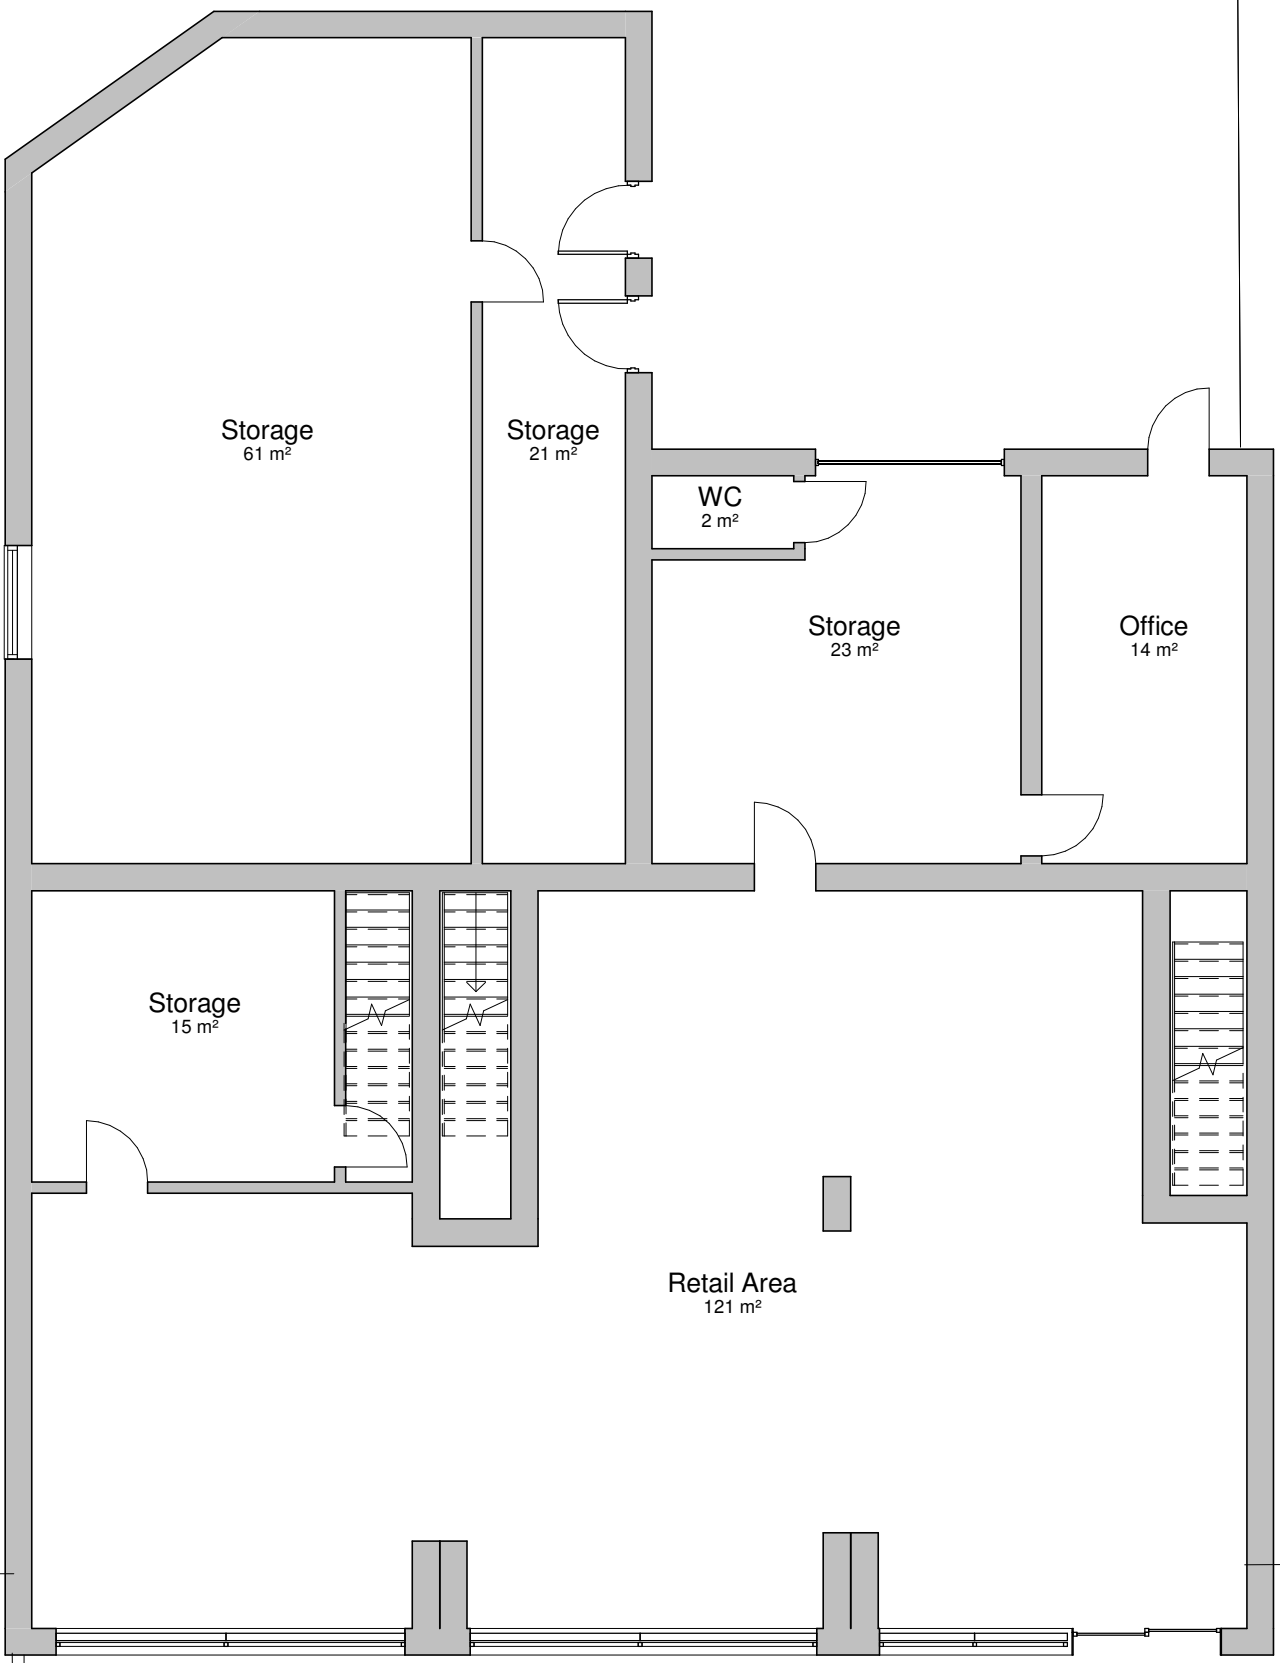

Ground Floor
1 : 100

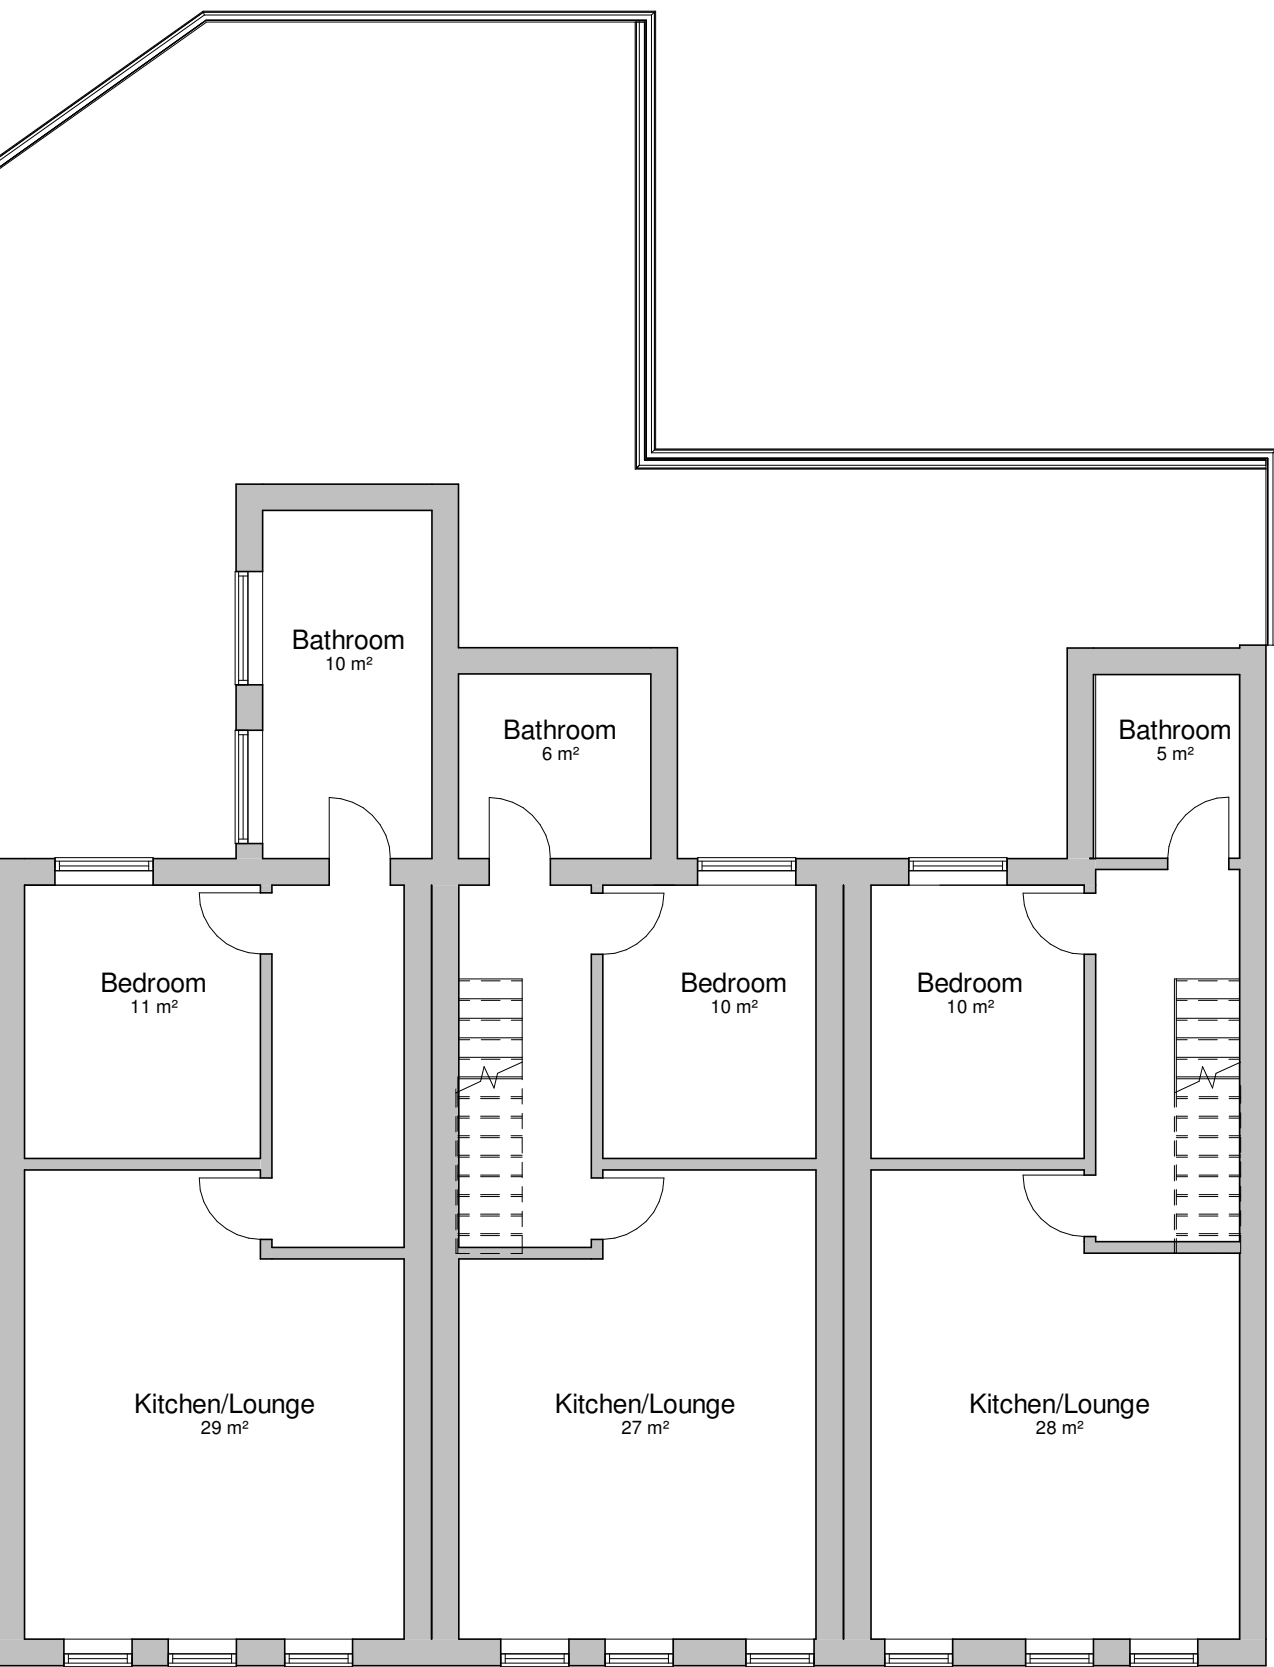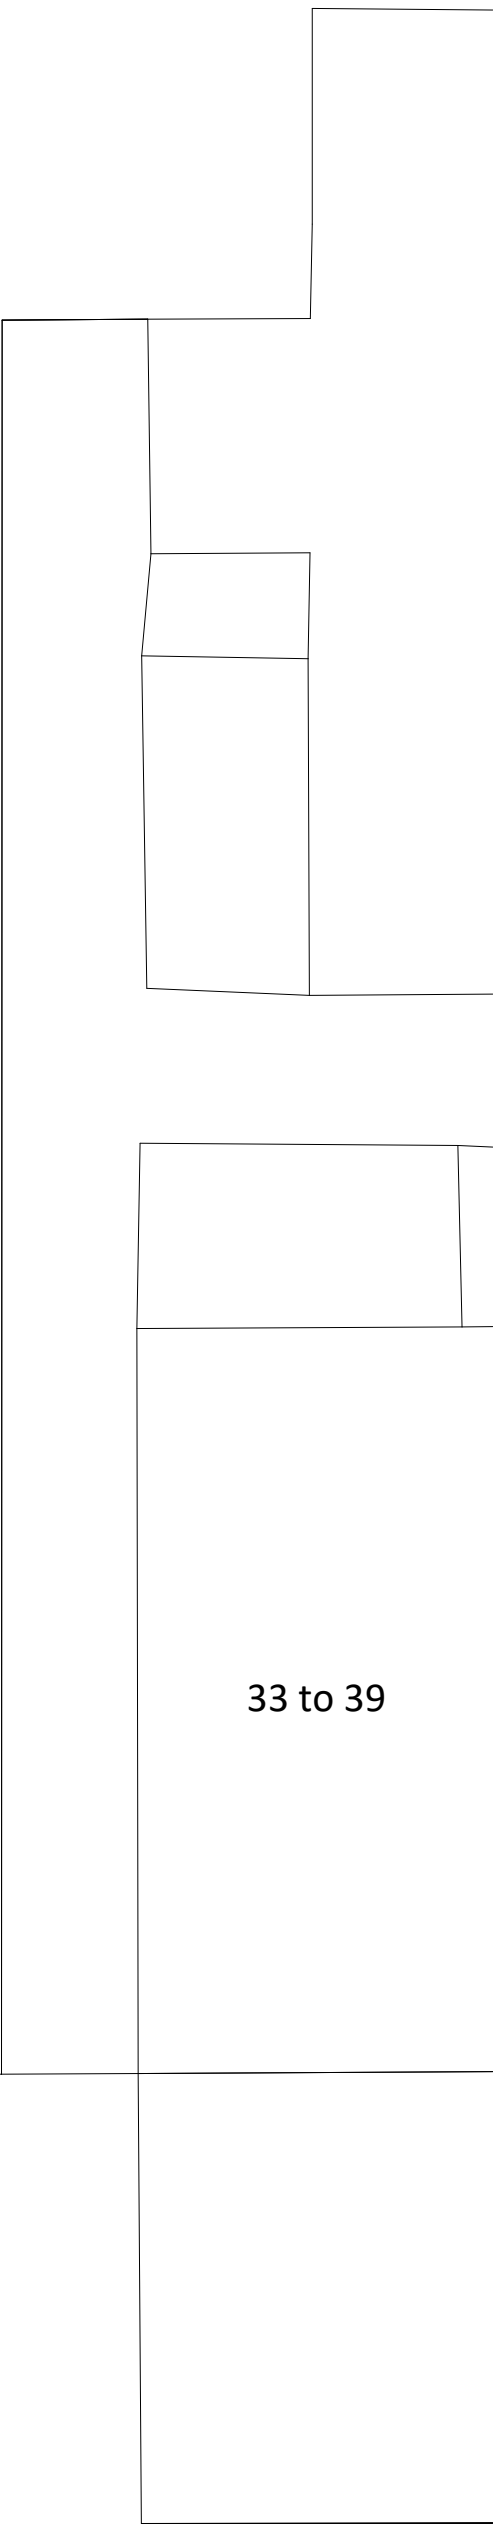

First Floor
1 : 100

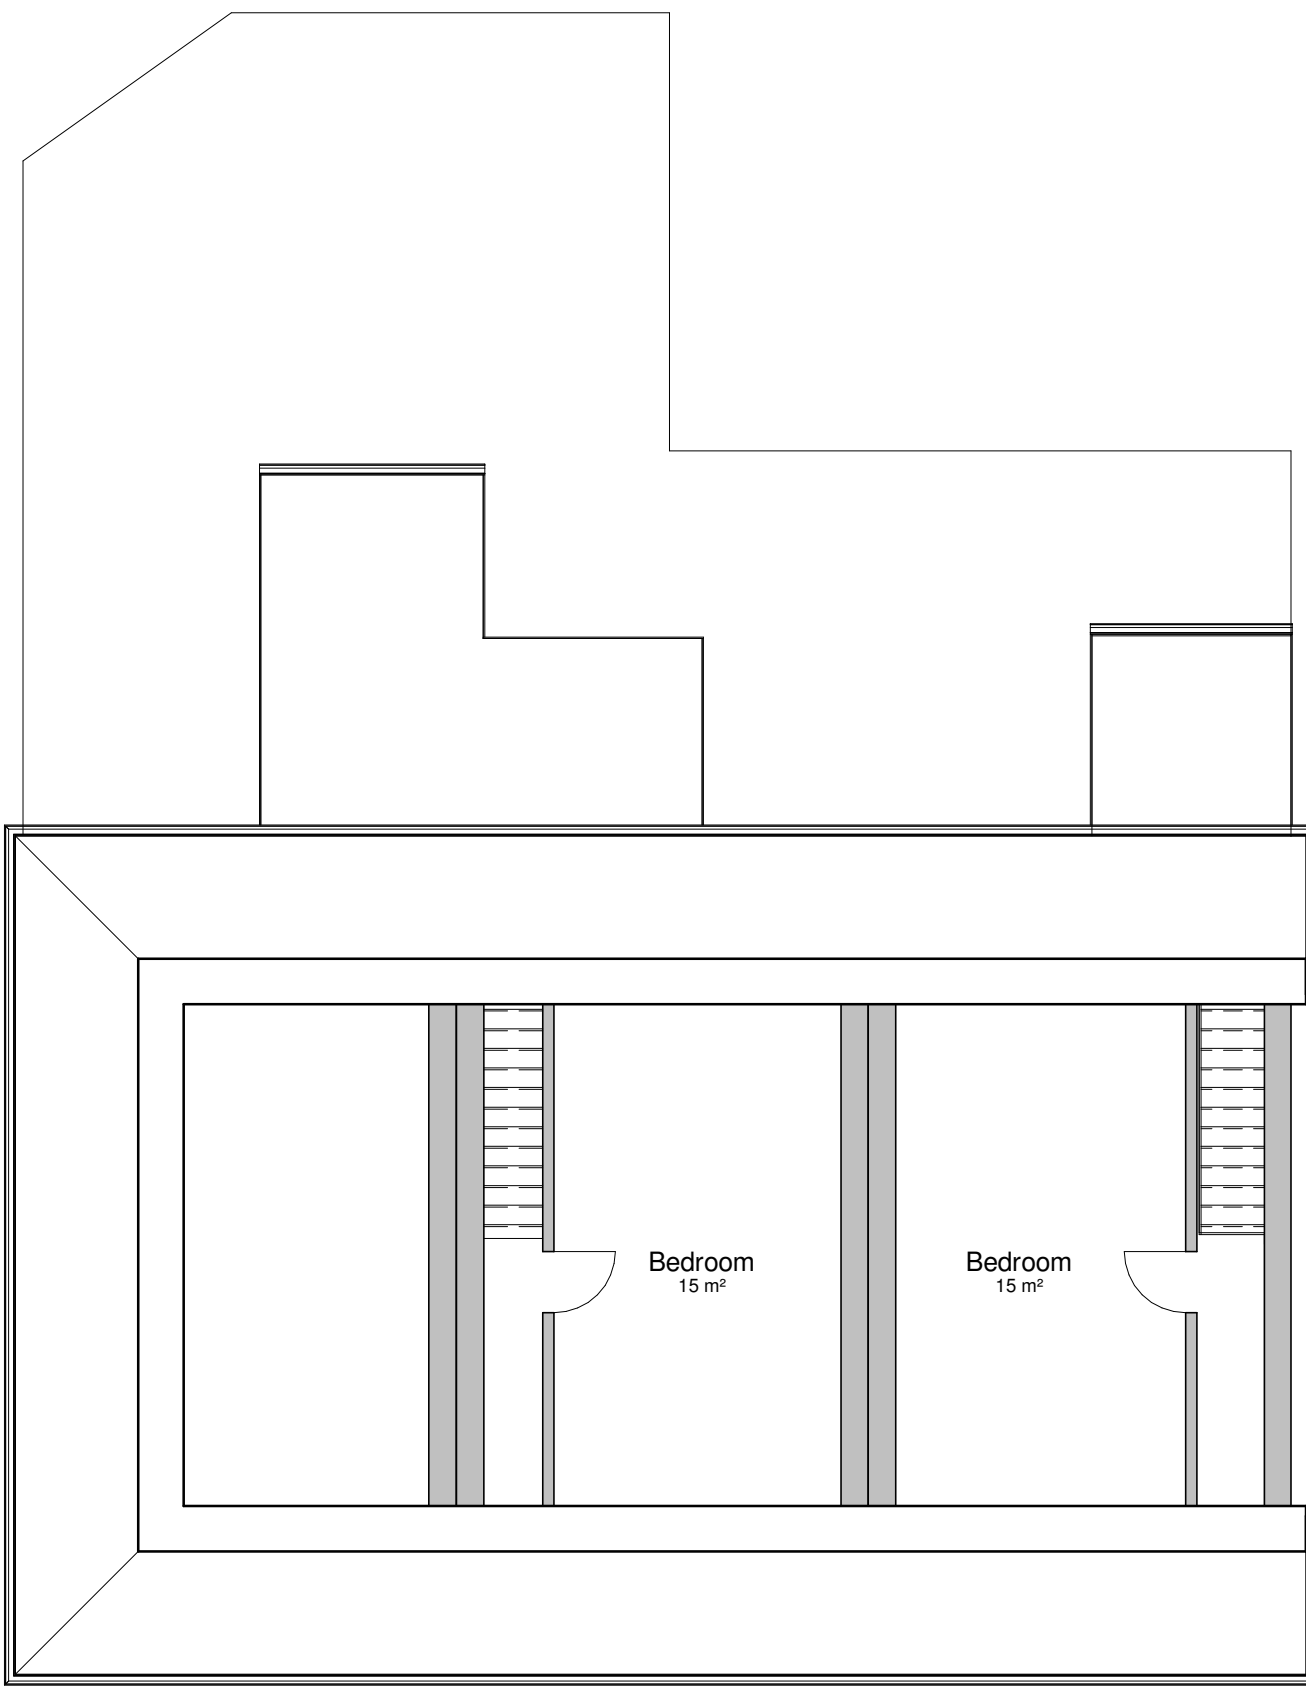

Existing Loft Floor
1 : 100

Rev	Date	Int	Description
Client:			
Mr Teja Singh Sahota			
Project:			
197-201 Mount Rd			
Description:			
Existing Plans & Elevations			
Drawn By:			
OK			
Date:			
19/11/21			
Scale @ A1:			
1 : 100			
Job No:			
167			
Drawing No:			
P104			
Rev:			