




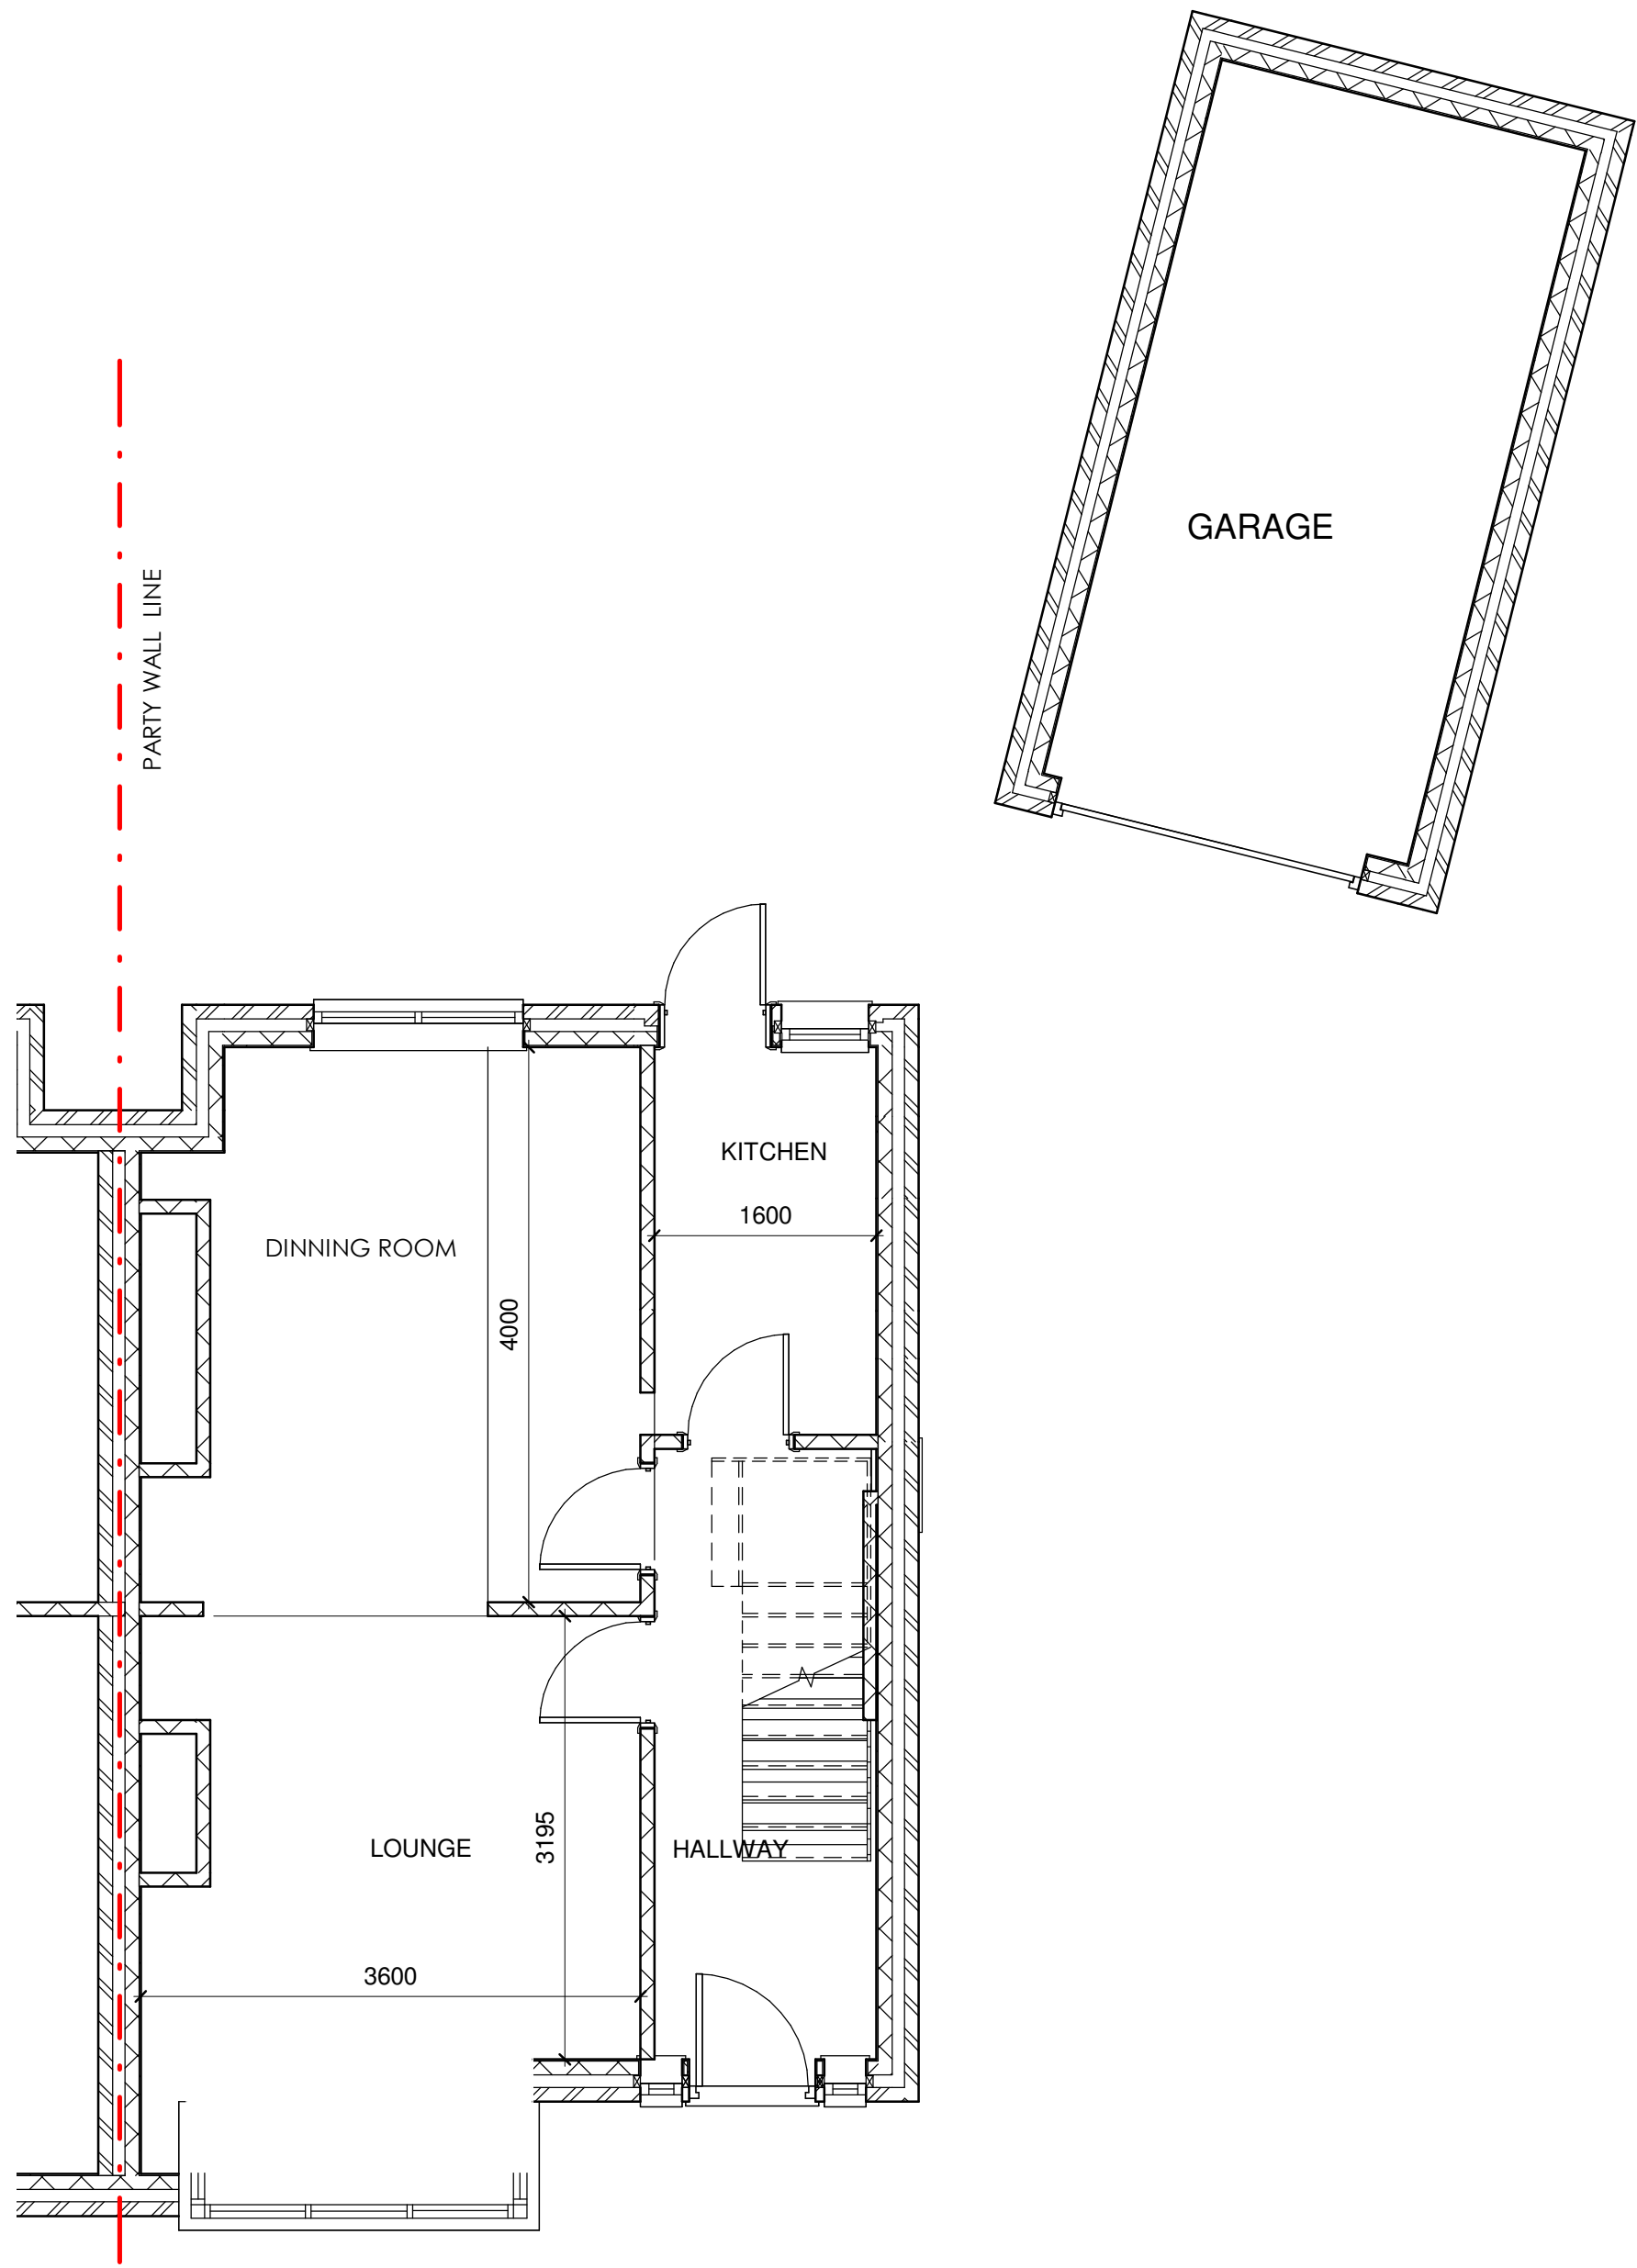

1 EXISTING GROUND FLOOR PLAN
1 : 50

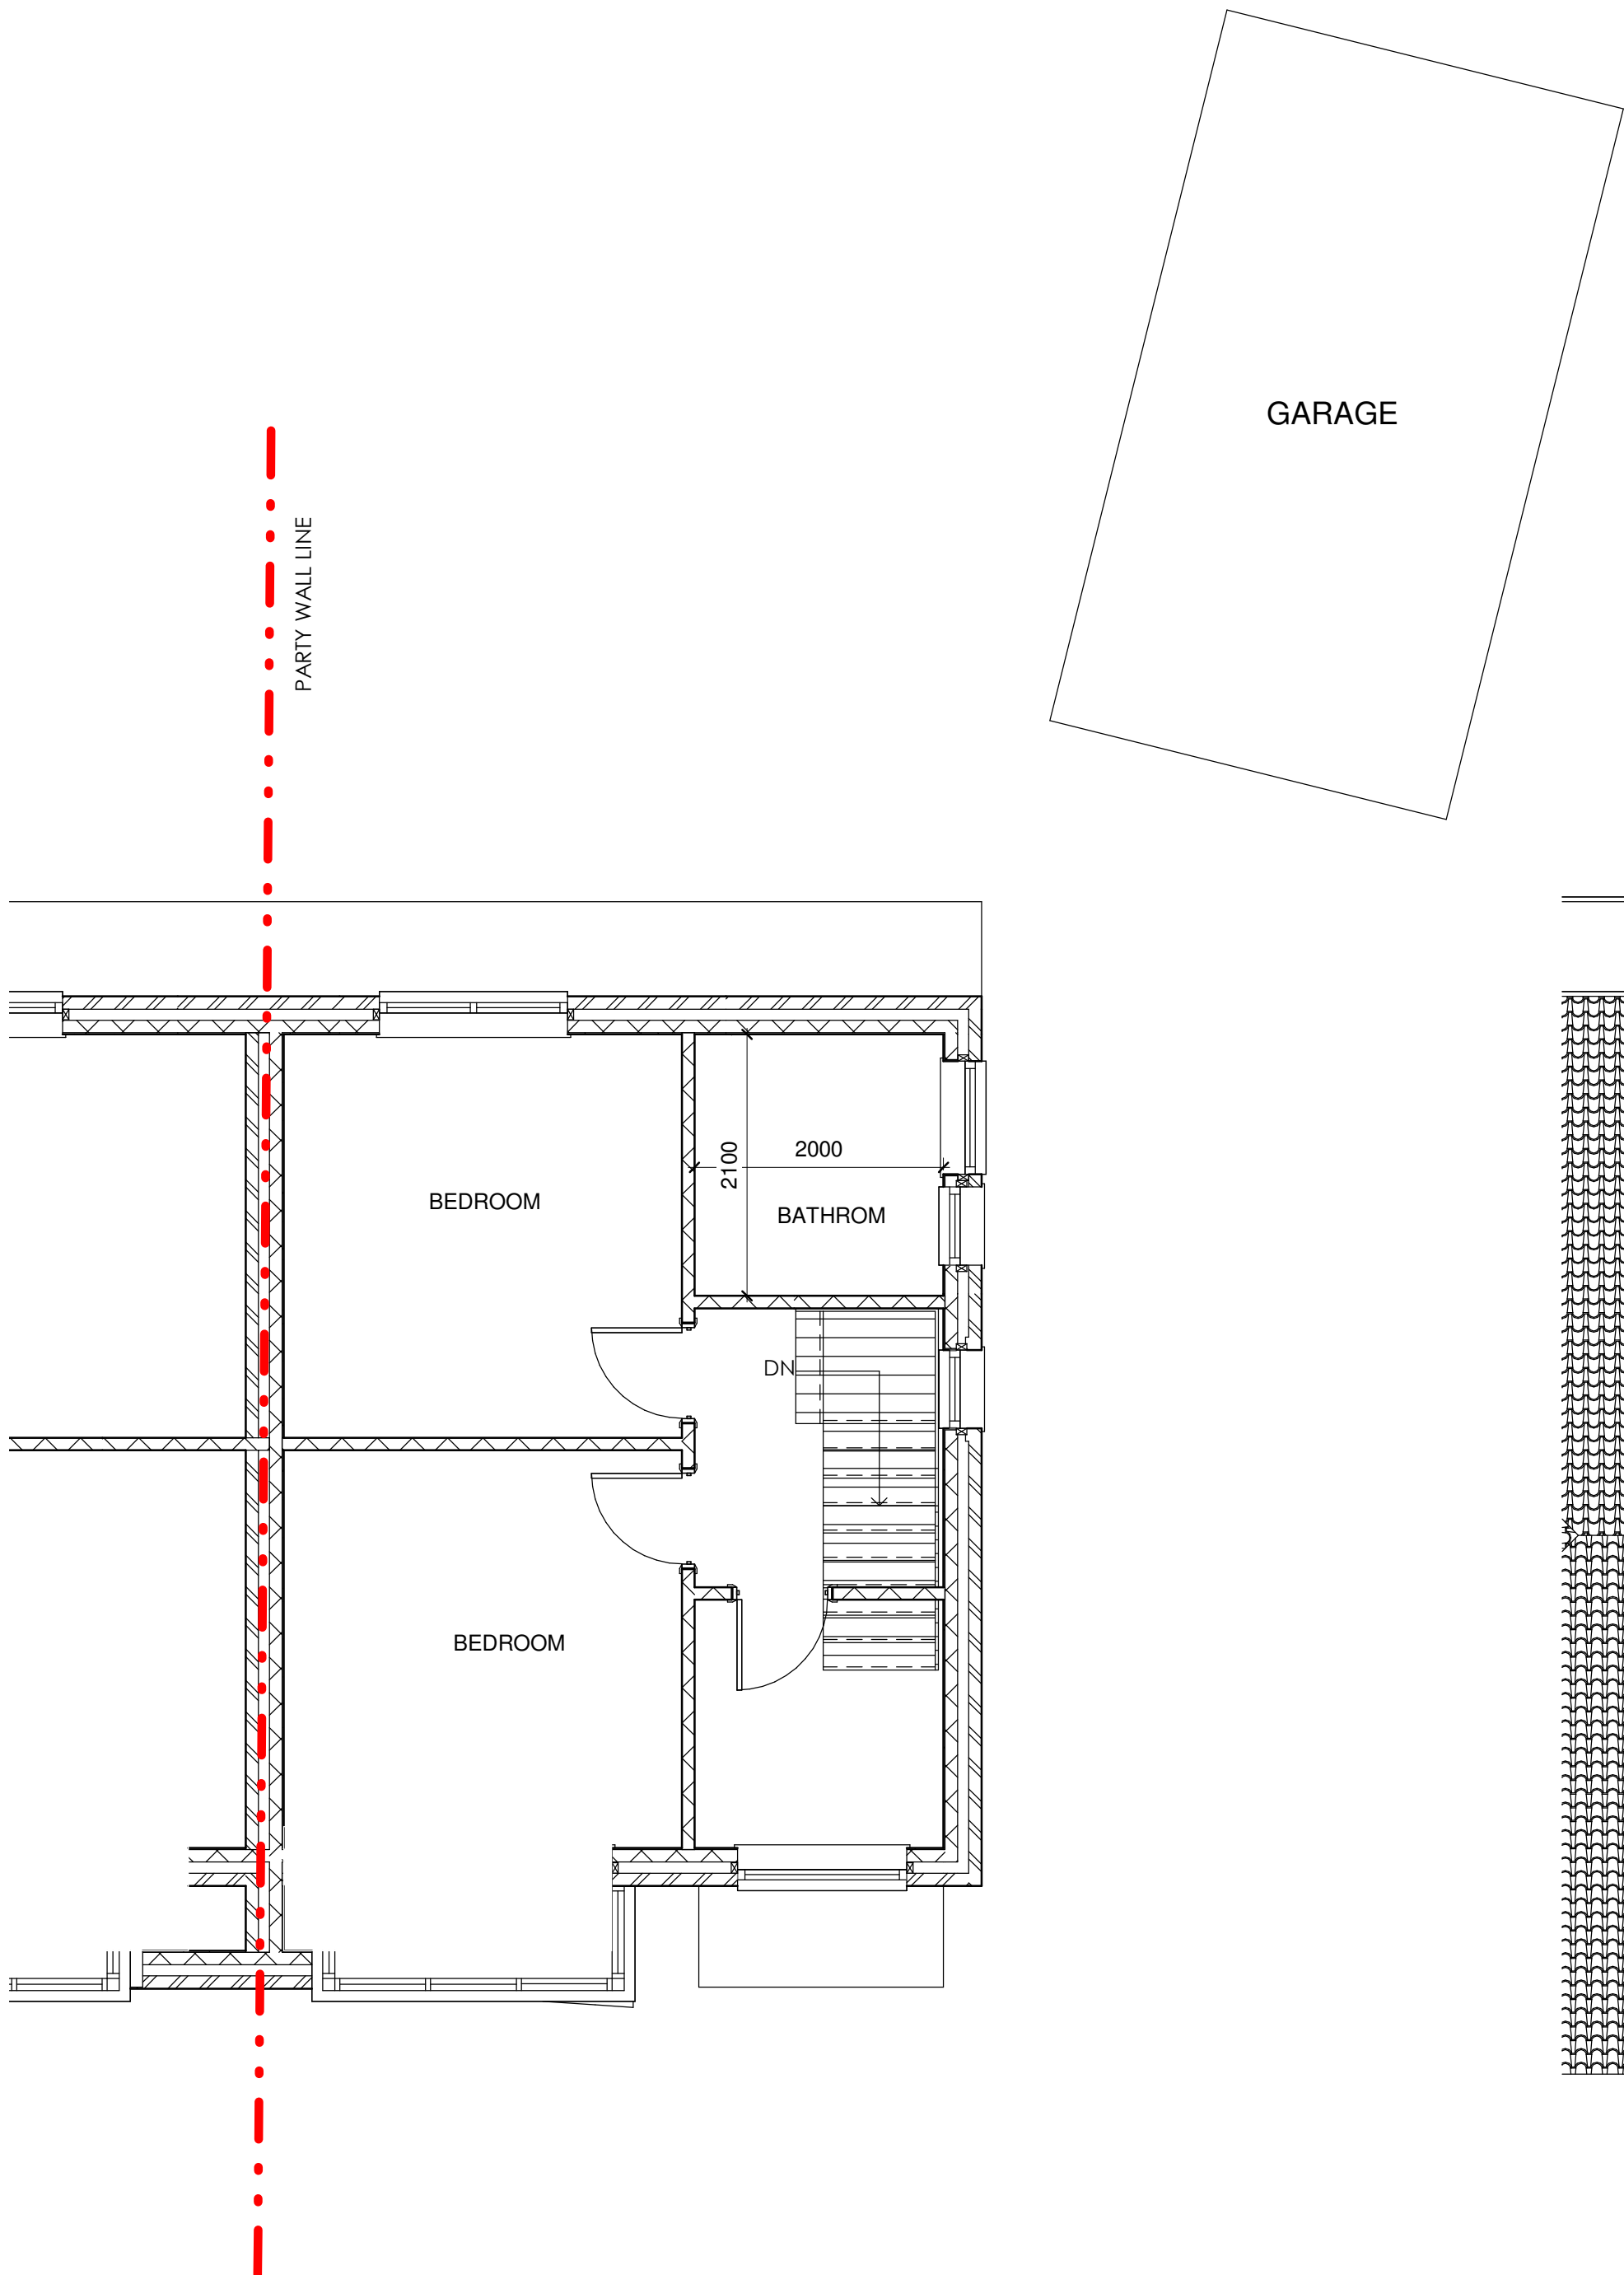

2 EXISTING FIRST FLOOR PLAN
1 : 50

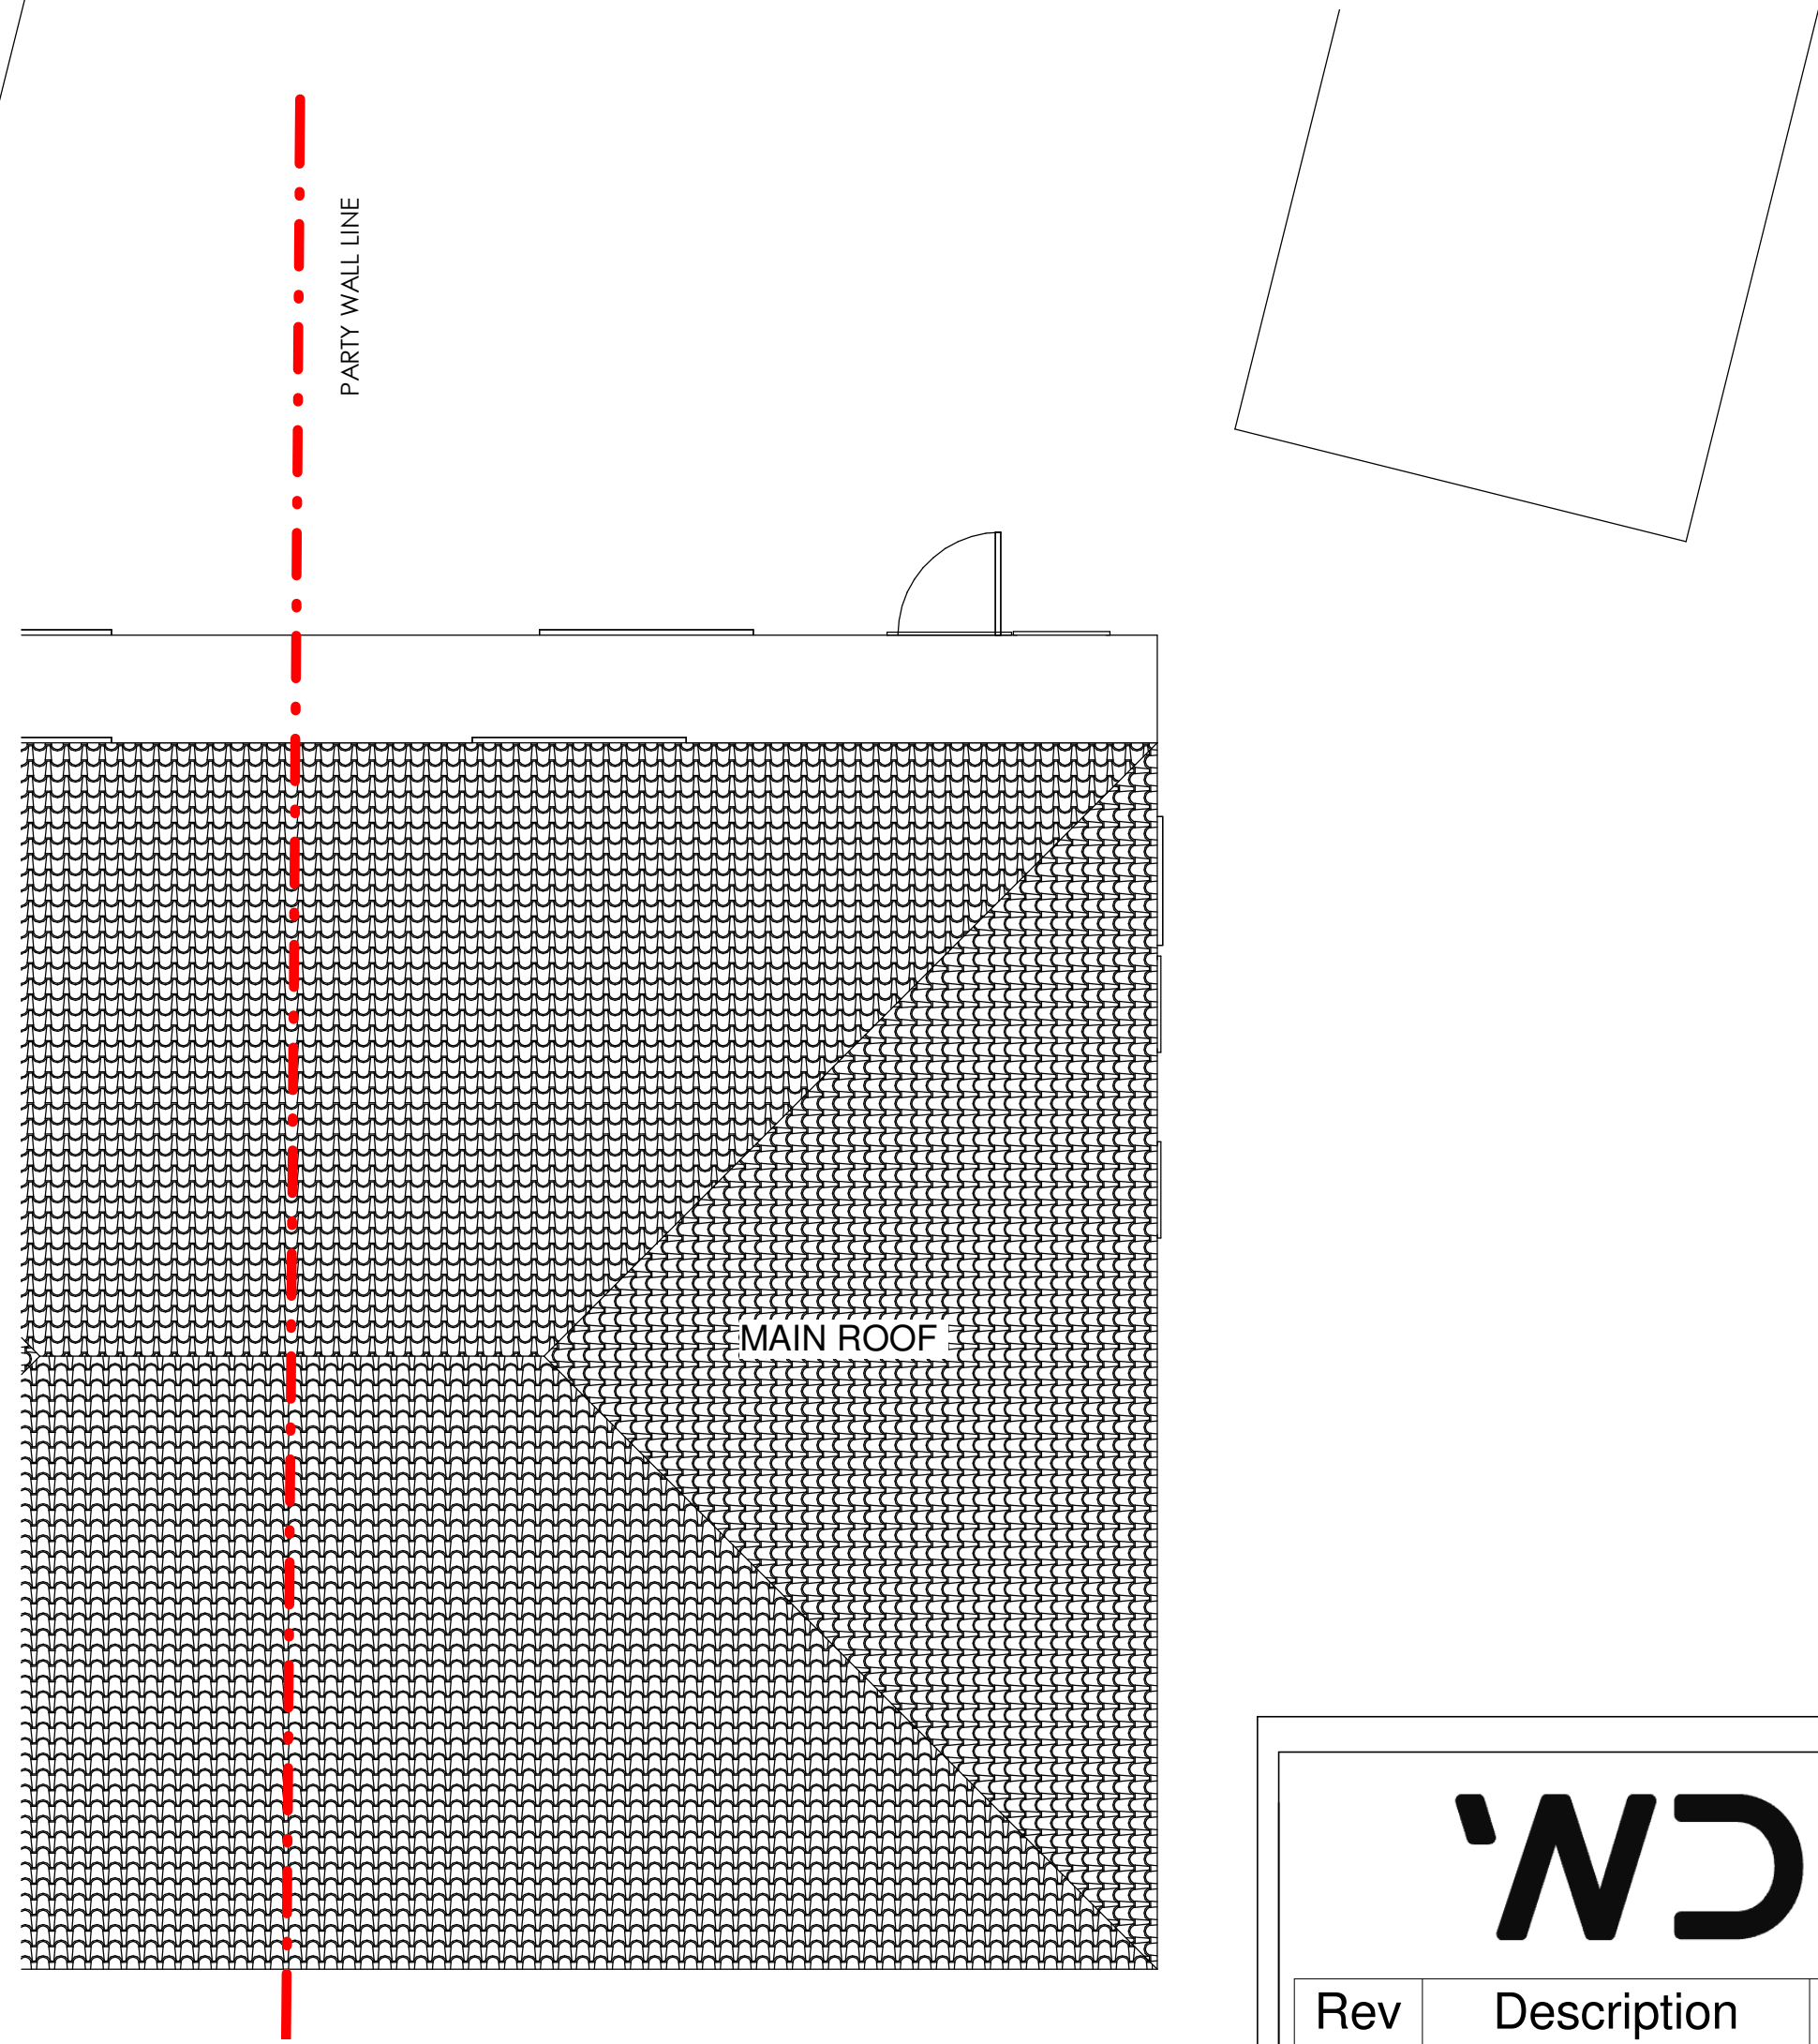

3 EXISTING ROOF PLAN
1 : 50

WD		
Rev	Description	Date
1	PLANNING SUBMISSION	03/09/21
CODE I	SUITABILITY DESCRIPTION PLANNING SUBMISSION	
STATUS S2	PURPOSE OF ISSUE PLANNING SUBMISSION	
PROJECT 23 ARMADALE AVENUE		
TITLE EXISTING PLANS		
CLIENT LIZ & TOMMY		
DRAWN BY M.WALSH	CHECKED BY M.WALSH	DATE 30.06.21
SCALE (@ A1) 1 : 50		PROJECT NUMBER MCS2185
DRAWING NUMBER A101		REV 1