


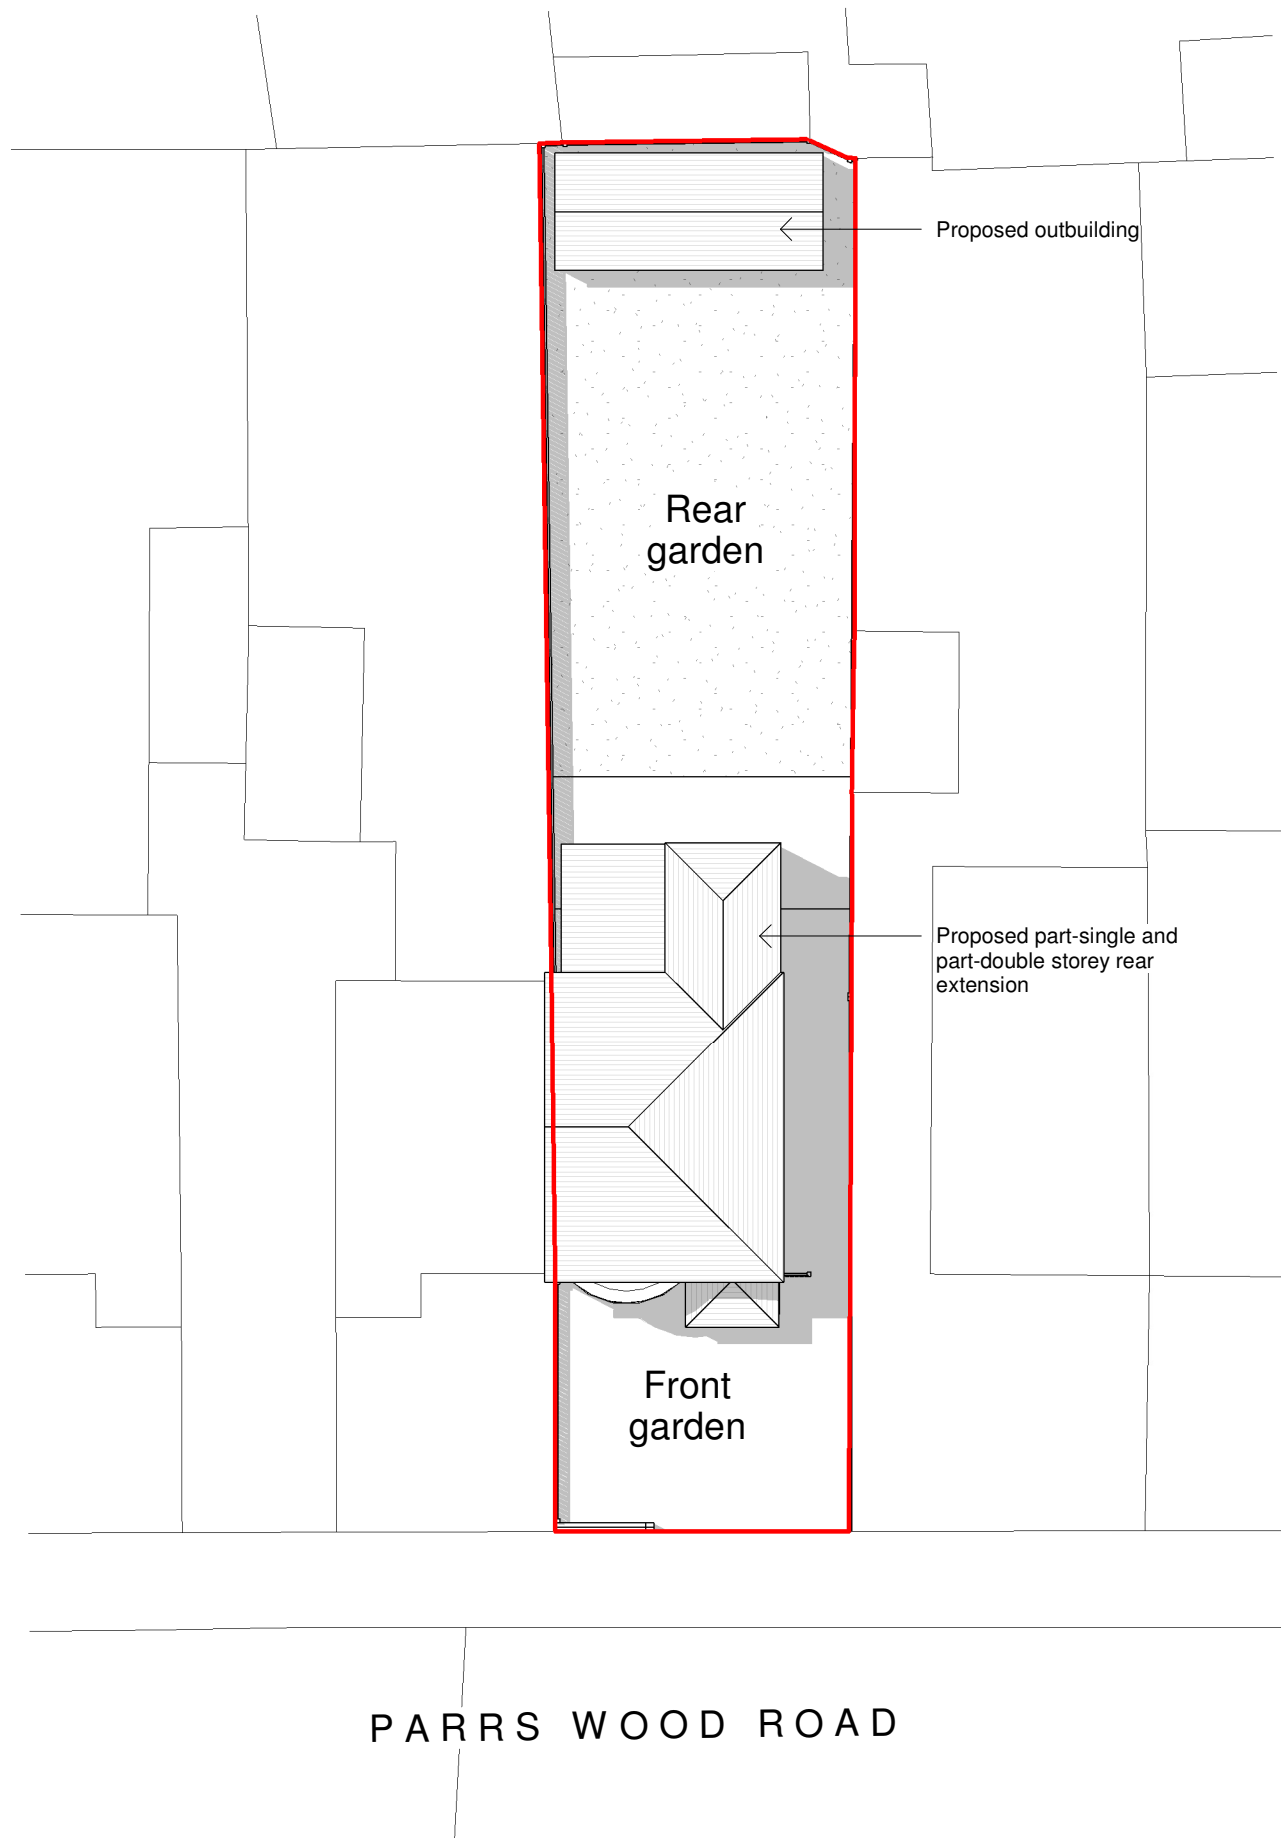

2 Proposed Rear View



3 Proposed Front View

General Notes
The Architect shall have no responsibility for any use made of this document other than for that which it was prepared and issued.
All dimensions should be checked on site. Do not scale from this drawing.
To be read in conjunction with all other Consultant's drawings.
The Architect to be immediately notified of any discrepancies.
Copyright on this drawing retained by the Architect.

LEGEND
Site Boundary

P3	06/12/21	HG	SH	Amended plans as per client sketch	
P2	04/12/21	SH	SH	Amended plans	
P1	29/11/21	HG	SH	Initial Issue	
No.	Date	Dwn	Chk	App	Revision or reason for issue

Client
Mr Murtaza Ahmad

createitstudios
... leave an impression
Create It Studios (NW) Ltd
Universal Square
Devonshire Street North
Manchester
M12 6JH
info@createitstudios.co.uk

Project Title
70 Parrs Wood Rd, Manchester, M20 4RP

Scale / North Point
1 : 200

Drawing Title
Proposed Site Plan and View

Drawing Number	Revision
A1401(02)AP001	P3
Drawing Status	
Preliminary	