

BLUECHIP ARCHITECTS

RIBA # **arfb**
Chartered Practitioner Architect Registration Number

PROJECT REF
21011

DRAWING REF
201 A

SCALE
1:50 @ A1


DATE
FEB '21

CLIENT
MISS R BROOK
46 ST ANNE'S ROAD
CHORLTON
MANCHESTER
M21 8TR


PROJECT
SINGLE STOREY REAR EXTENSION
DORMER LOFT CONVERSION
INTERNAL REMODELLING

PROPOSED FLOOR PLANS


DRAWING TITLE
PLANNING

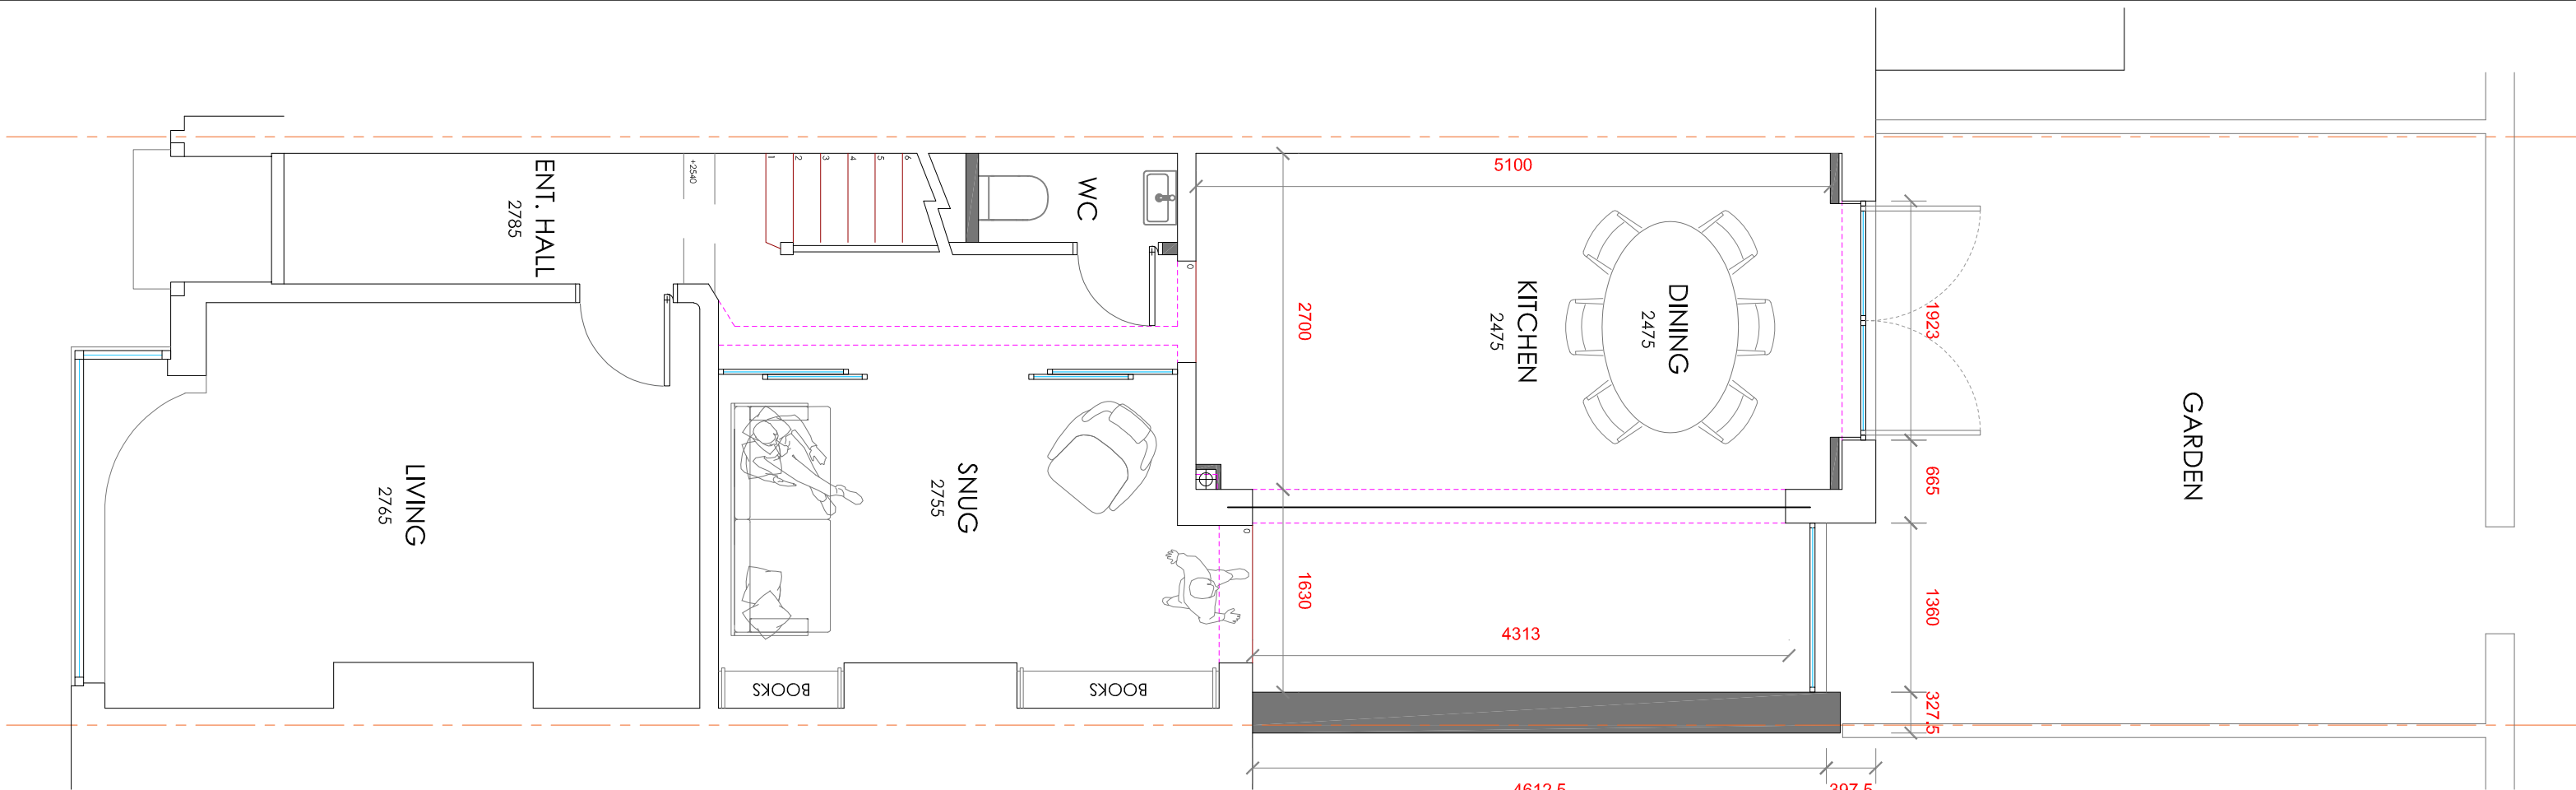


GROUND FLOOR

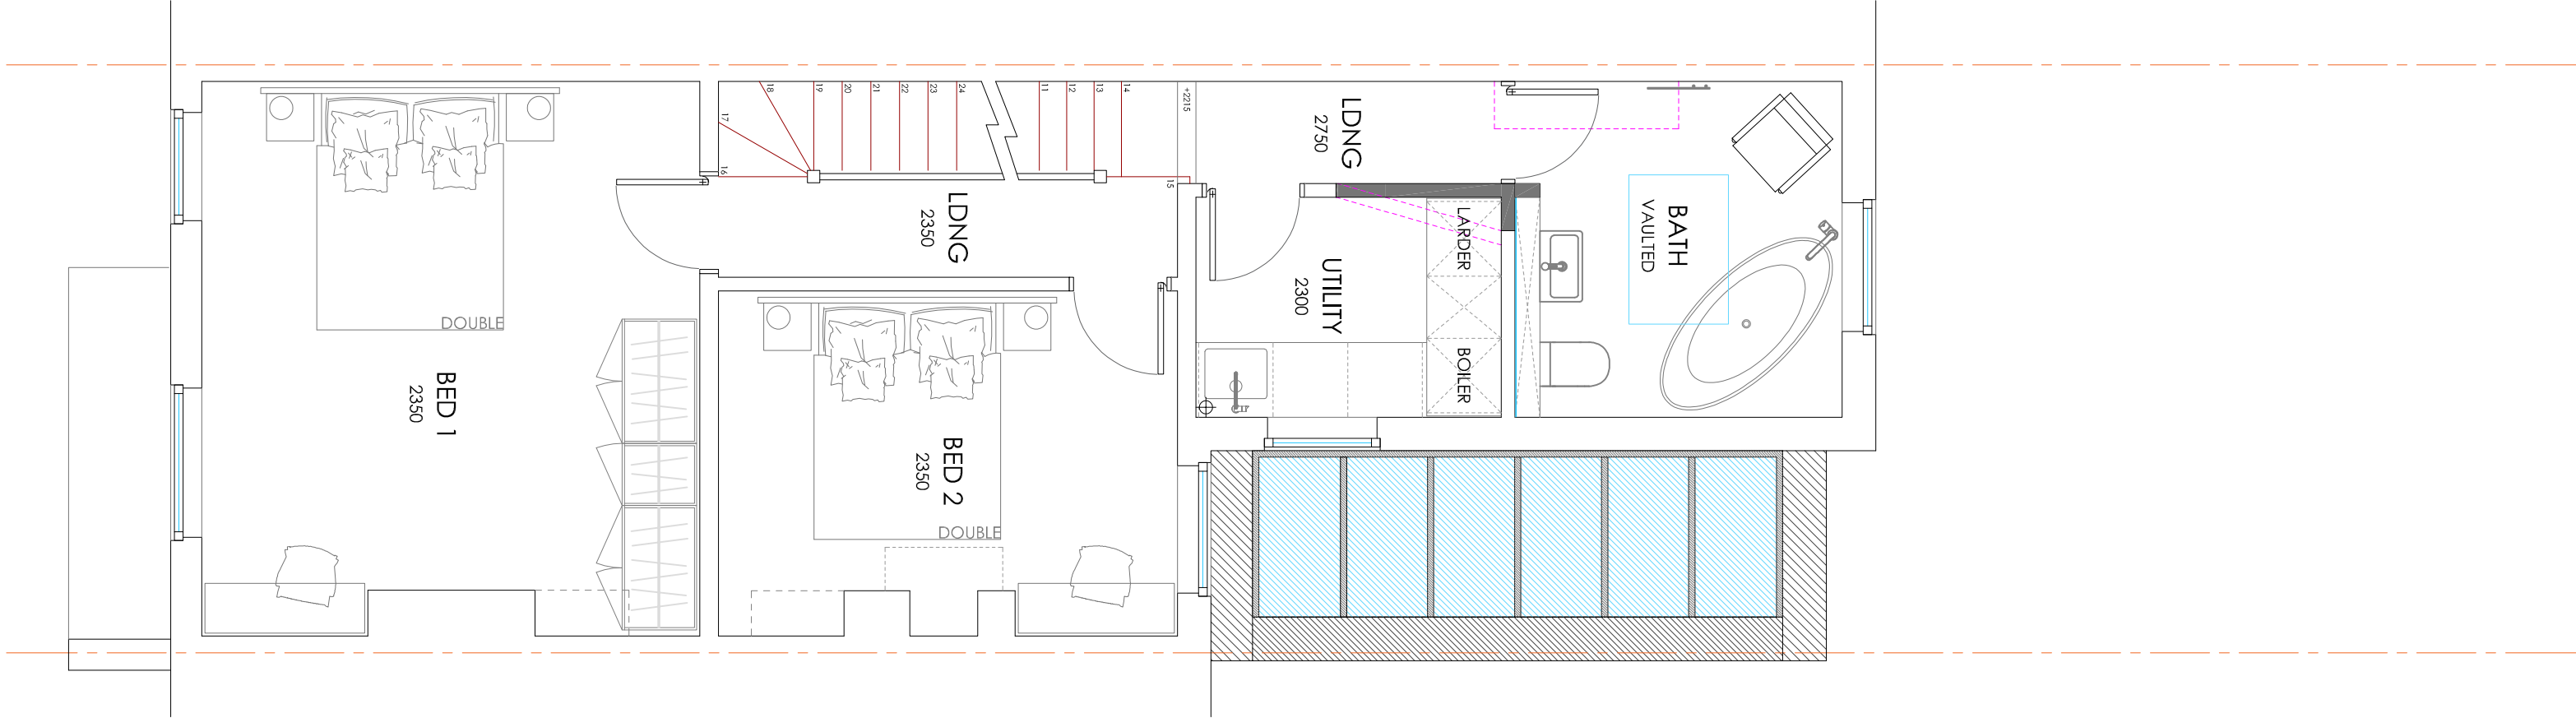

FIRST FLOOR

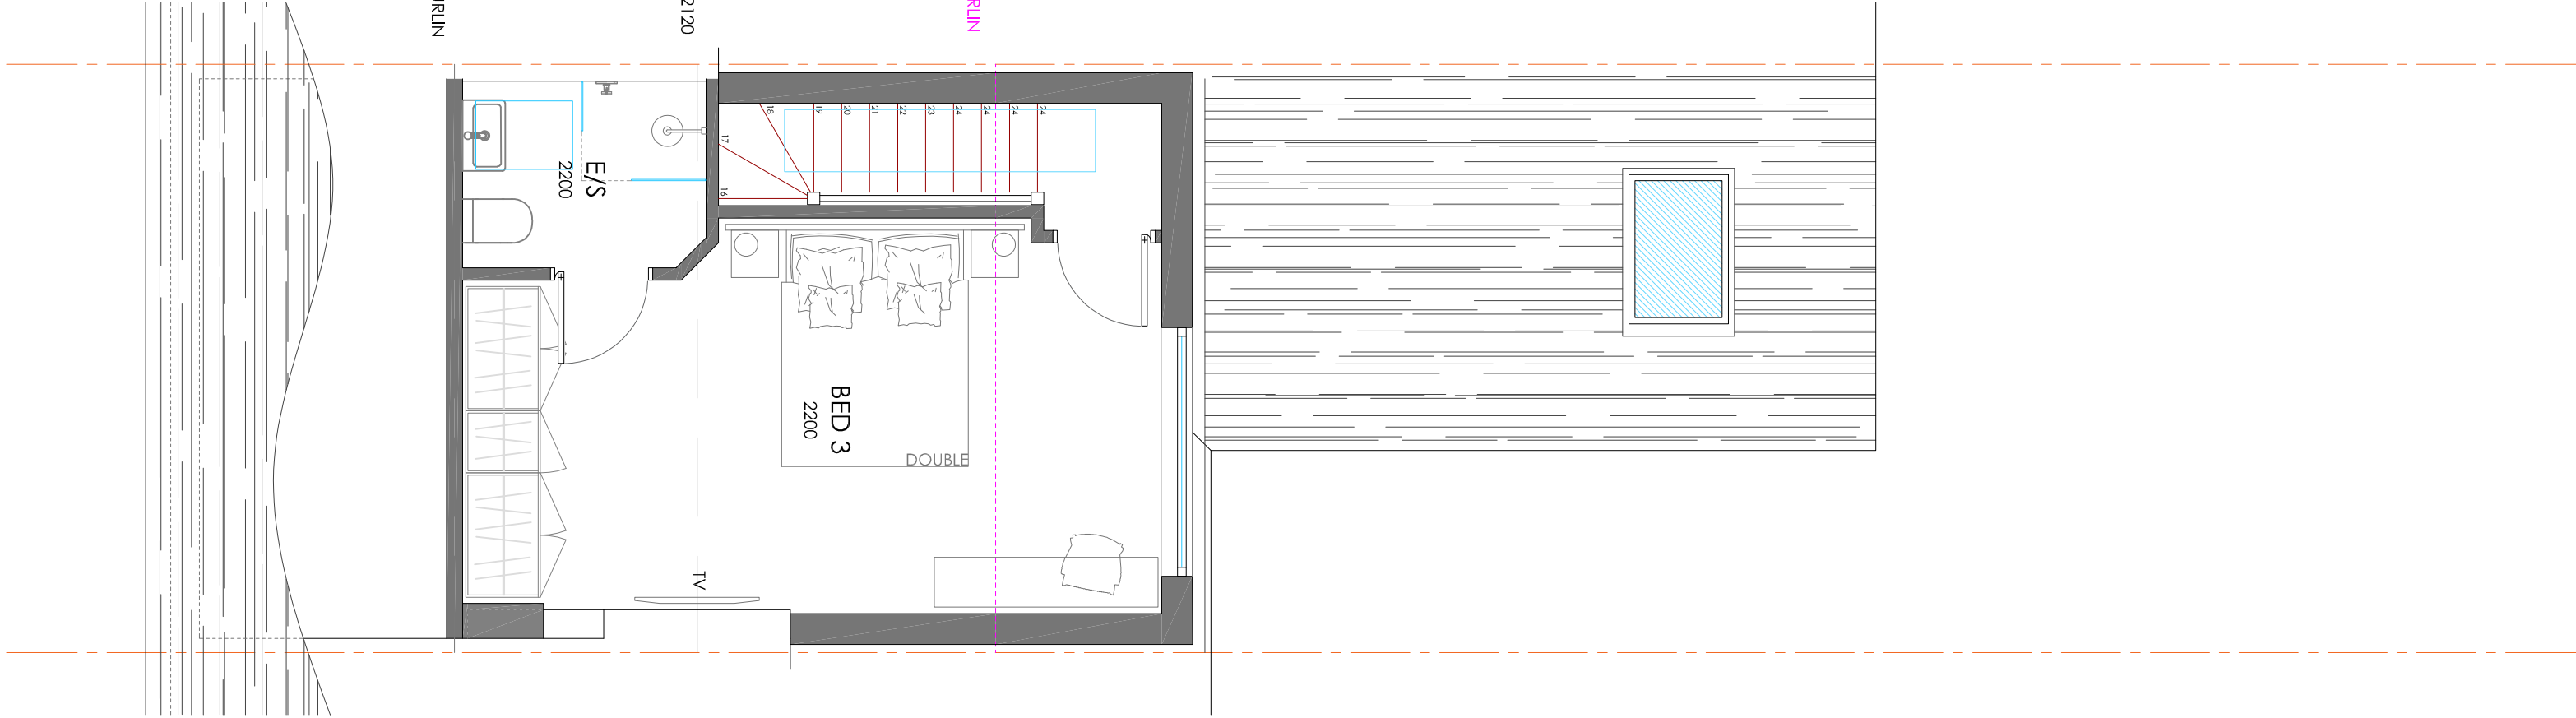


LOFT PLAN

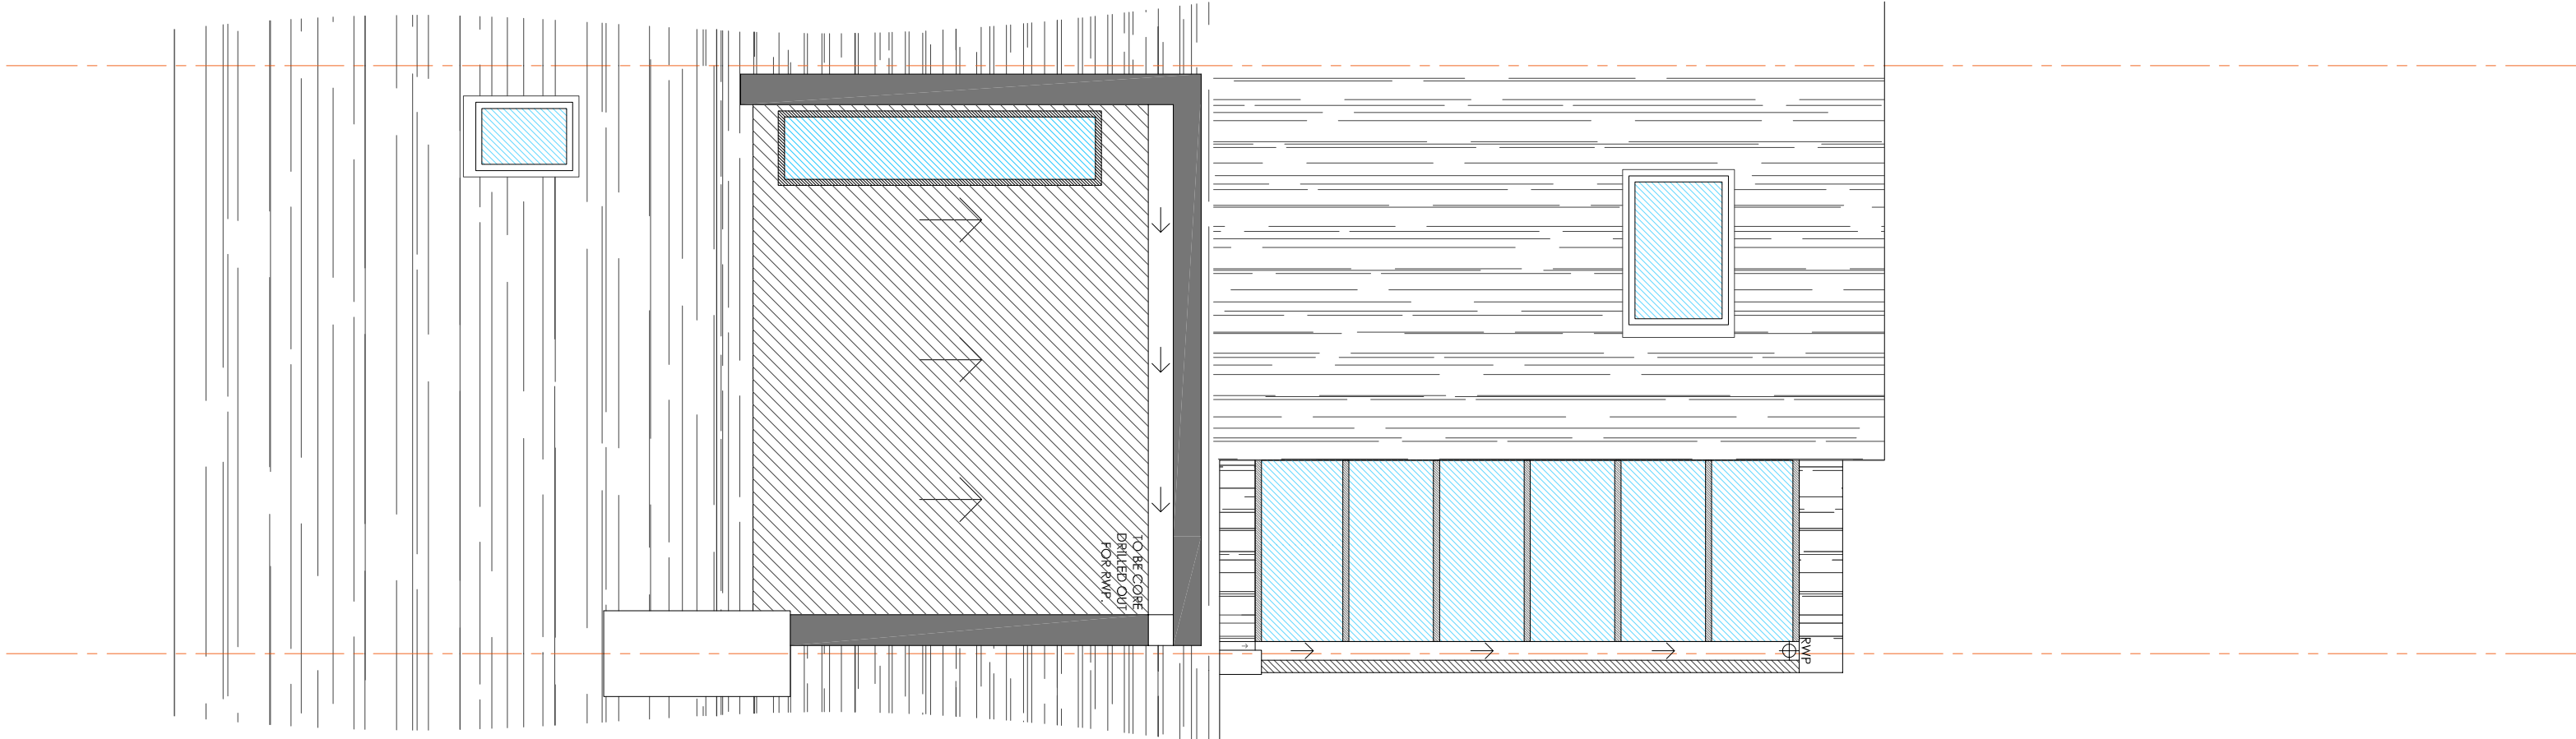

ROOF PLAN

A DORMER AMENDED
ISSUED FOR PLANNING APPROVAL
24.08.21
26.02.21

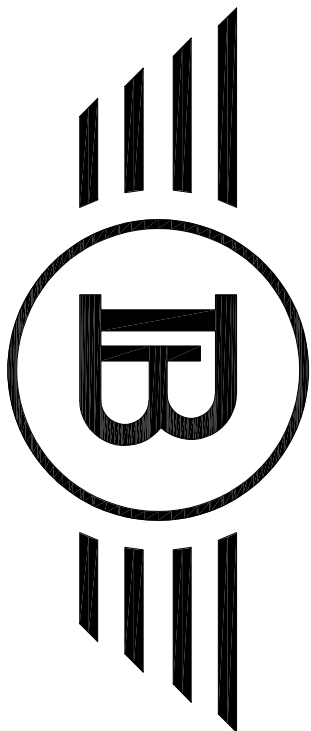

BLUECHIP ARCHITECTS

07999 294 675

DESIGN@BLUECHIP-ARCHITECTURE.CO.UK
WWW.BLUECHIP-ARCHITECTURE.CO.UK

LOWRY MILL | LEE ST. | SWINTON | MANCHESTER | M27 6DB
DO NOT SCALE FROM THE DRAWING. COPYRIGHT PROTECTED & ISSUED
UNDER LICENCE TO THE CLIENT NAMED BELOW. ALL INFORMATION
CONTAINED WITHIN IS NON-TRANSFERABLE WITHOUT APPROVAL FROM
BLUECHIP ARCHITECTS