






BASEMENT

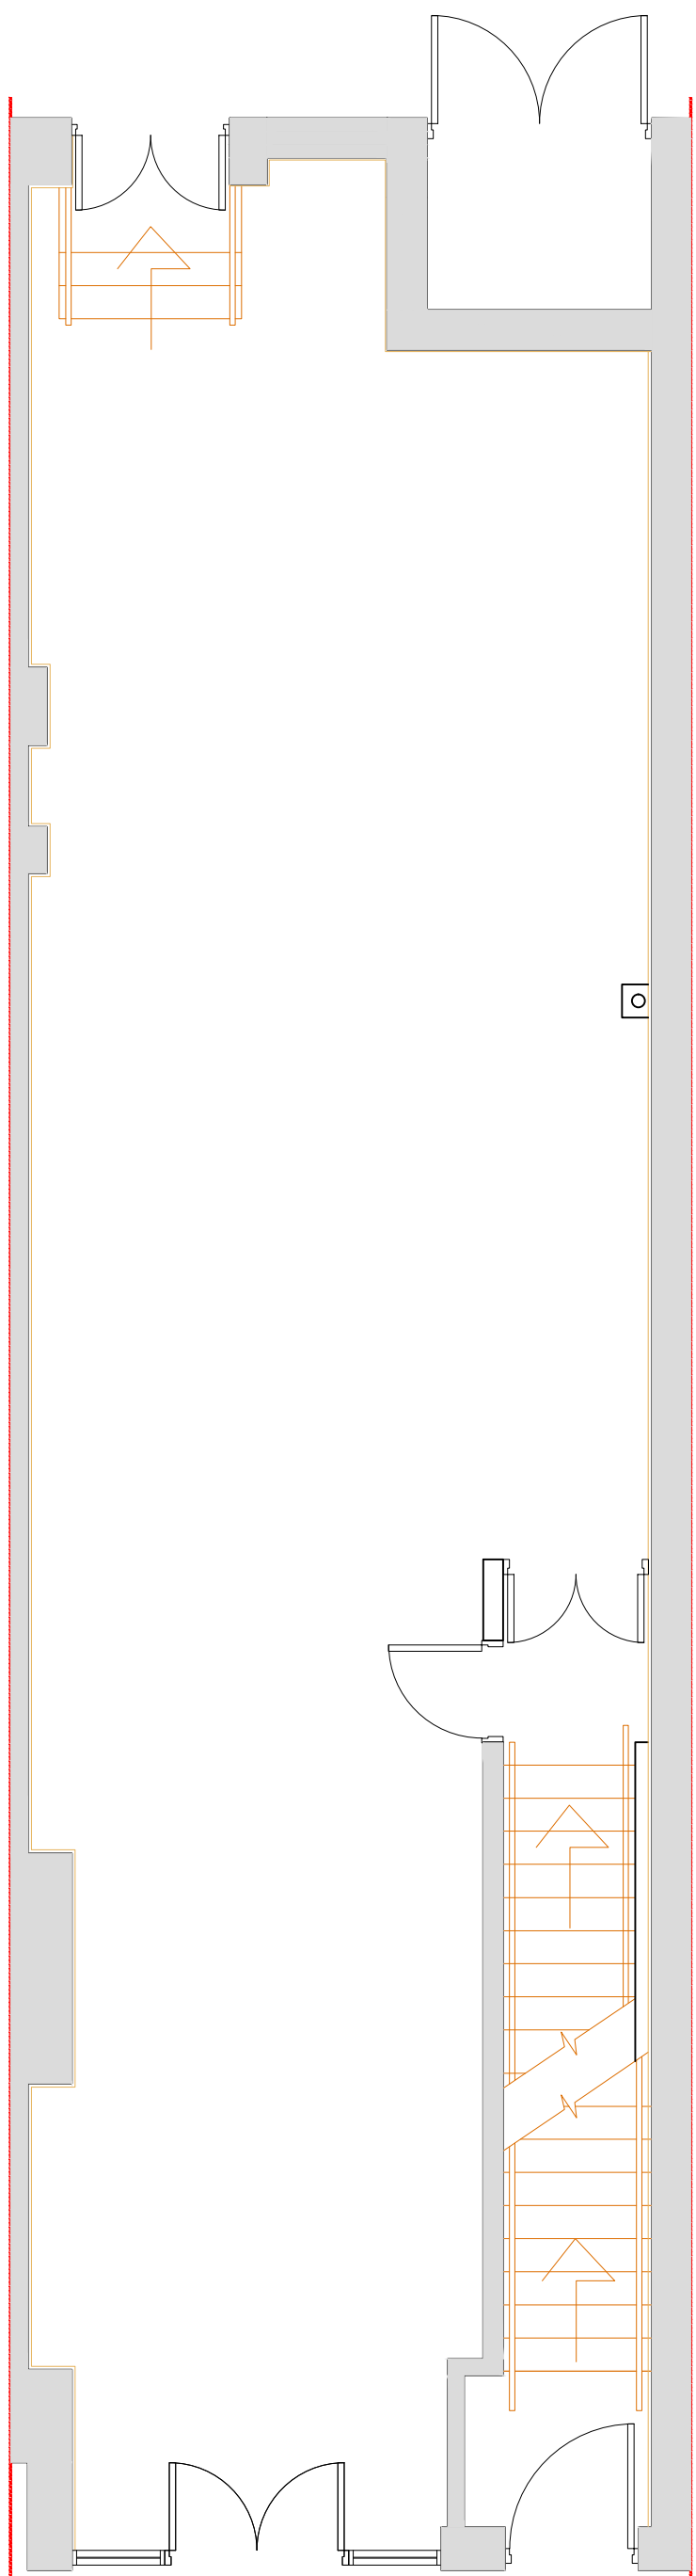


GROUND FLOOR.

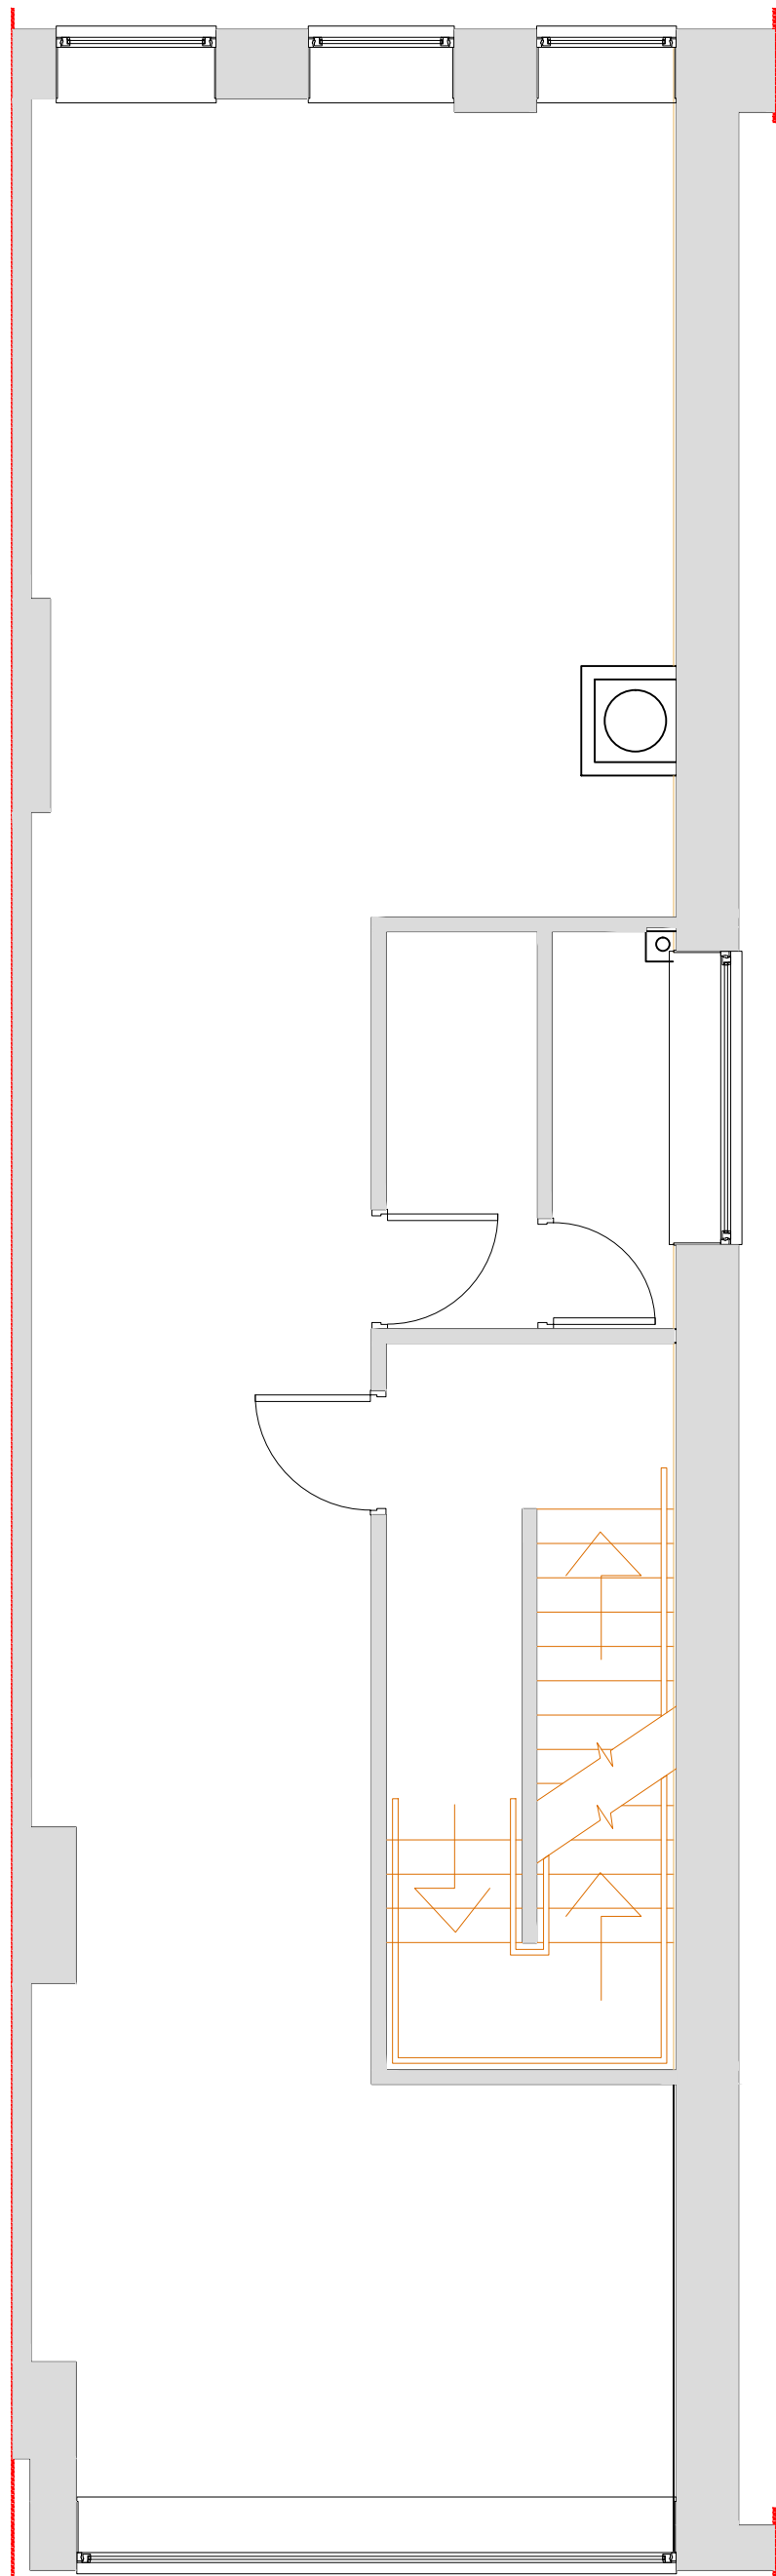

FIRST FLOOR.

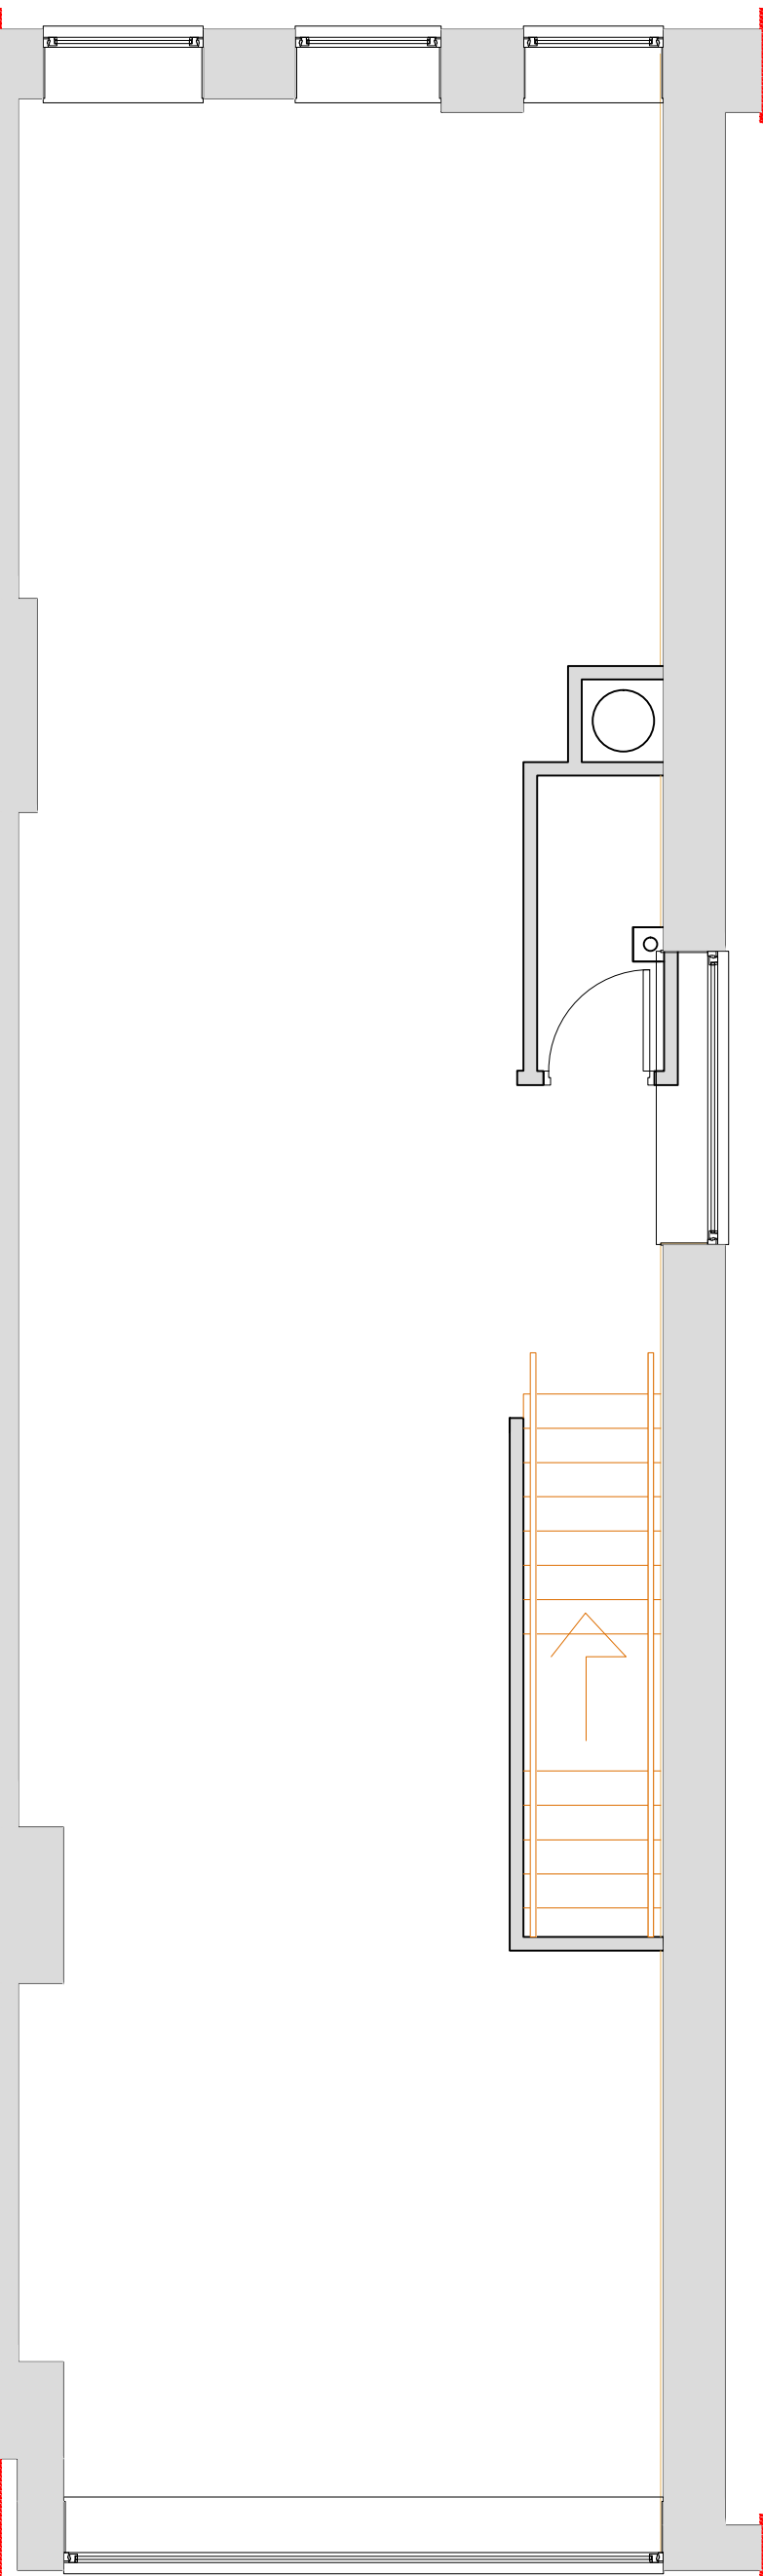

SECOND FLOOR.

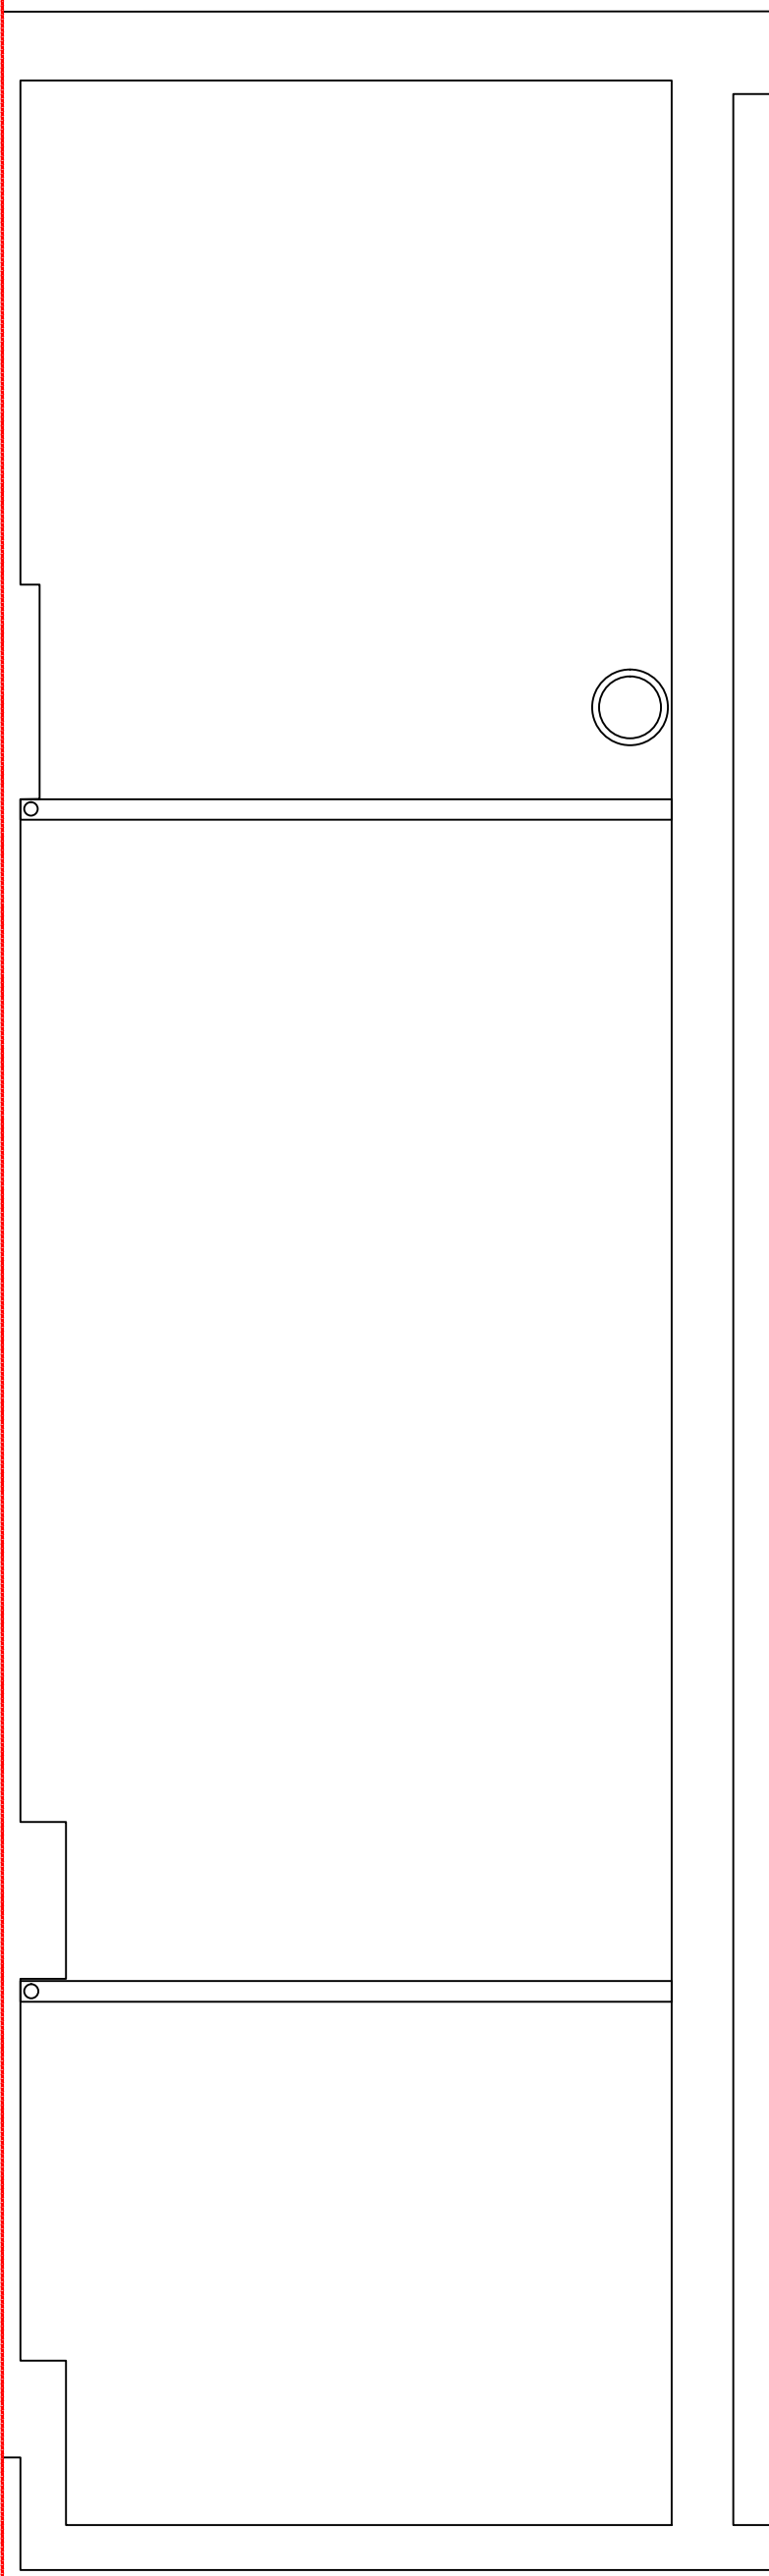

ROOF PLAN

All levels and dimensions must be checked on site by the contractor prior to commencement of works. Any variations must be immediately reported to GreenSkyArchitecture.

All information contained within this drawing and any attached details or specifications are copyright of GreenSkyConsult Ltd trading as GreenSkyArchitecture. Copying of this document in full or in part is strictly forbidden without the expressed written consent of GreenSkyConsult Ltd.

ONLY TO BE USED FOR CONSTRUCTION WHERE THE SCHEME IS BEING UNDERTAKEN USING LOCAL AUTHORITY BUILDING CONTROL SERVICES.

© GreenSkyConsult Ltd.

Notes

-

Revision	Date	Note
----------	------	------

-

1:1250 125m



Architecture / Interior Design / Planning / Code for Sustainable Homes / BREEAM / Sustainability / Energy Assessors

T: +44(0)7815 606738 W: greenskyarchitecture.com E: mark@greenskyarchitecture.com

Green Sky Architecture is a trading name of Green Sky Consult Ltd. Company Registered in Cardiff No 7350336

Client
Mr D Stevenson

Project Title
17 Shudehill Manchester M4 2AF

Drawing Title
EXISTING PLANS

Drawn MS	Checked	Date 24.05.221
-------------	---------	-------------------

Drawing Number 1427.100	Scale 1:50 @ A1 1:100 @ A3	Revision
----------------------------	----------------------------------	----------

Drawing Status Information	Draft	Approval	Tender	Construction	As Built
☐	☐	☒	☐	☐	☐