
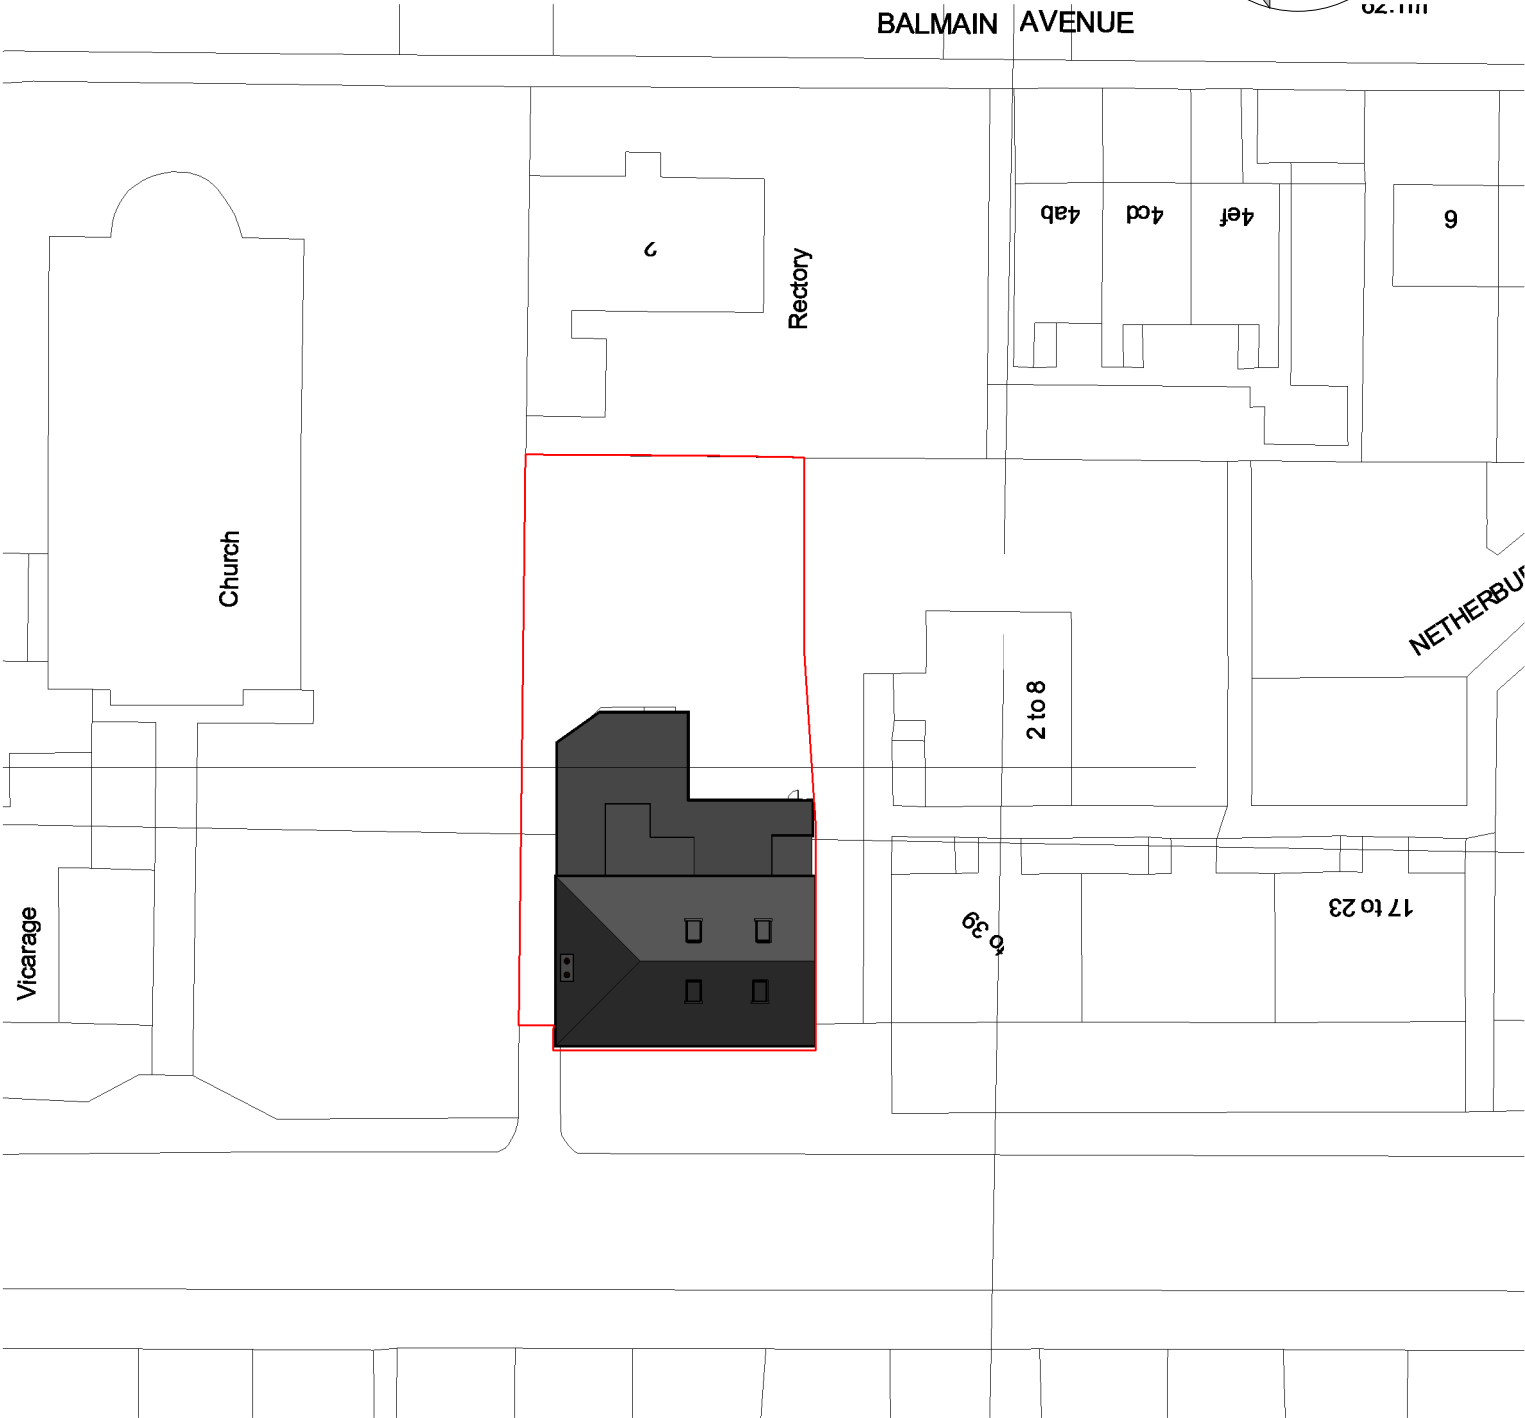


VISUAL SCALE 1:500 @ A4

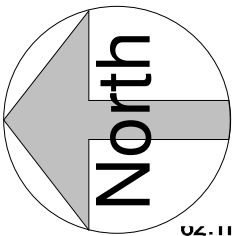

Rev	Date	Int	Description
-----	------	-----	-------------

197-201 Mount Rd
Existing Site Plan

Job No:

167

Scale @ A4:

1 : 500

Mr Teja Singh Sahota

Drawn By:
OK

Date:
19/11/21

Drawing No:
P102

Rev:

DO NOT SCALE FROM THIS DRAWING
ALL DIMENSIONS MUST BE CHECKED ON SITE BY
CONTRACTOR PRIOR TO CONSTRUCTION