




NE Approach From Visitor Parking

Proposed single storey building element at Ground Floor level has been omitted from the scheme



4 East Elevation
1:100

Proposed single storey building element at Ground Floor level has been omitted from the scheme

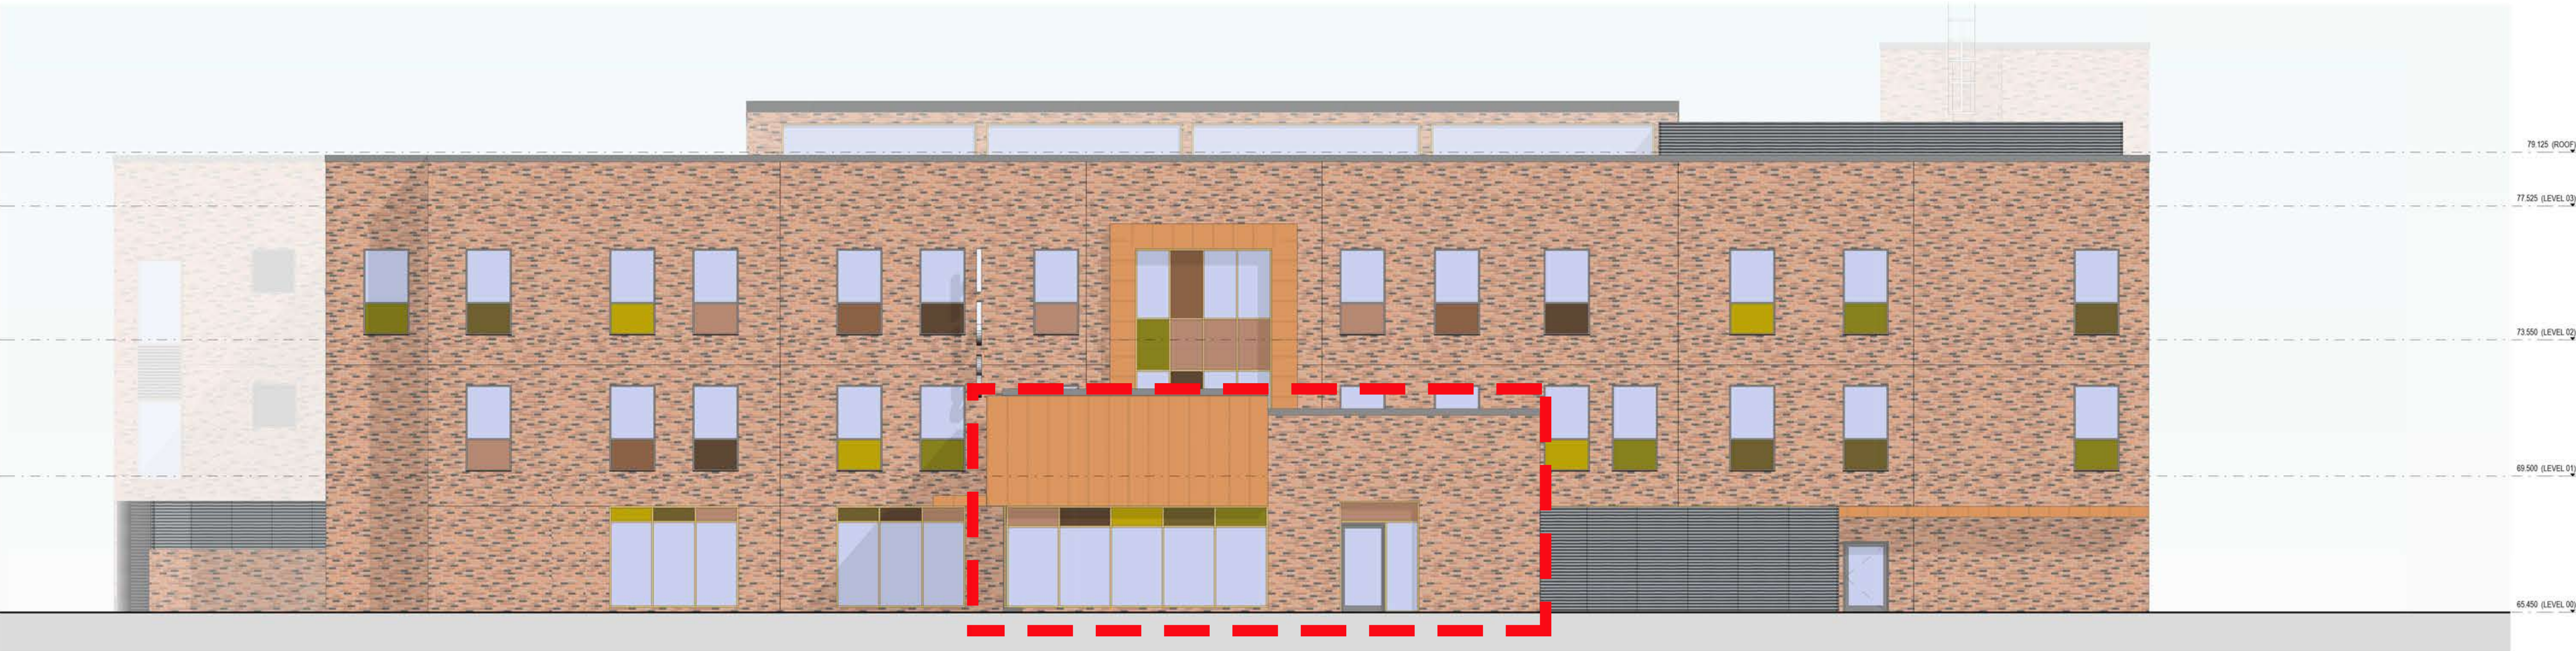

3 North Elevation
1:100

Proposed single storey building element at Ground Floor level has been omitted from the scheme

Notes

- This drawing is copyright
- Do not scale dimensions from this drawing
- This drawing is to be read in conjunction with all other relevant drawings > A1
- Dimensions on this drawing are to be read to the nearest
- Do not modify any element of this drawing
- Use drawing only for proposed layout
- This drawing may contain colour

North Point

Key Plan

HAZARD

To warn of significant hazards or information that is unusual

To be read in conjunction with all other consultant's information

Refer to CDM Schedule XXXX-001-001-001-001

The following external model files are included within this drawing

PO3

03/06/19

Issued interim for comment

JW

TK

PO2

11/03/19

Interim for comment

PO1

05/03/19

External envelope areas updated

Rev

Date

Revision Notes

Drawn

Review

MORGAN SINDALL

Intelligence Buildings Infrastructure

www.digroup.com

Project

GORTON COMMUNITY HUB

Drawing Title

Planning Elevations - Sheet 2 of 2

Job Number

50786

Scale

04/03/2019

Drawn By

KA

Scale/Alt

1:100

Purpose

INTERIM FOR COMMENT

Reviewed By

TK

Drawing Number

GCH-IBI-XX-XX-DR-A-100-0021

Revision

P03

Stability

S2