




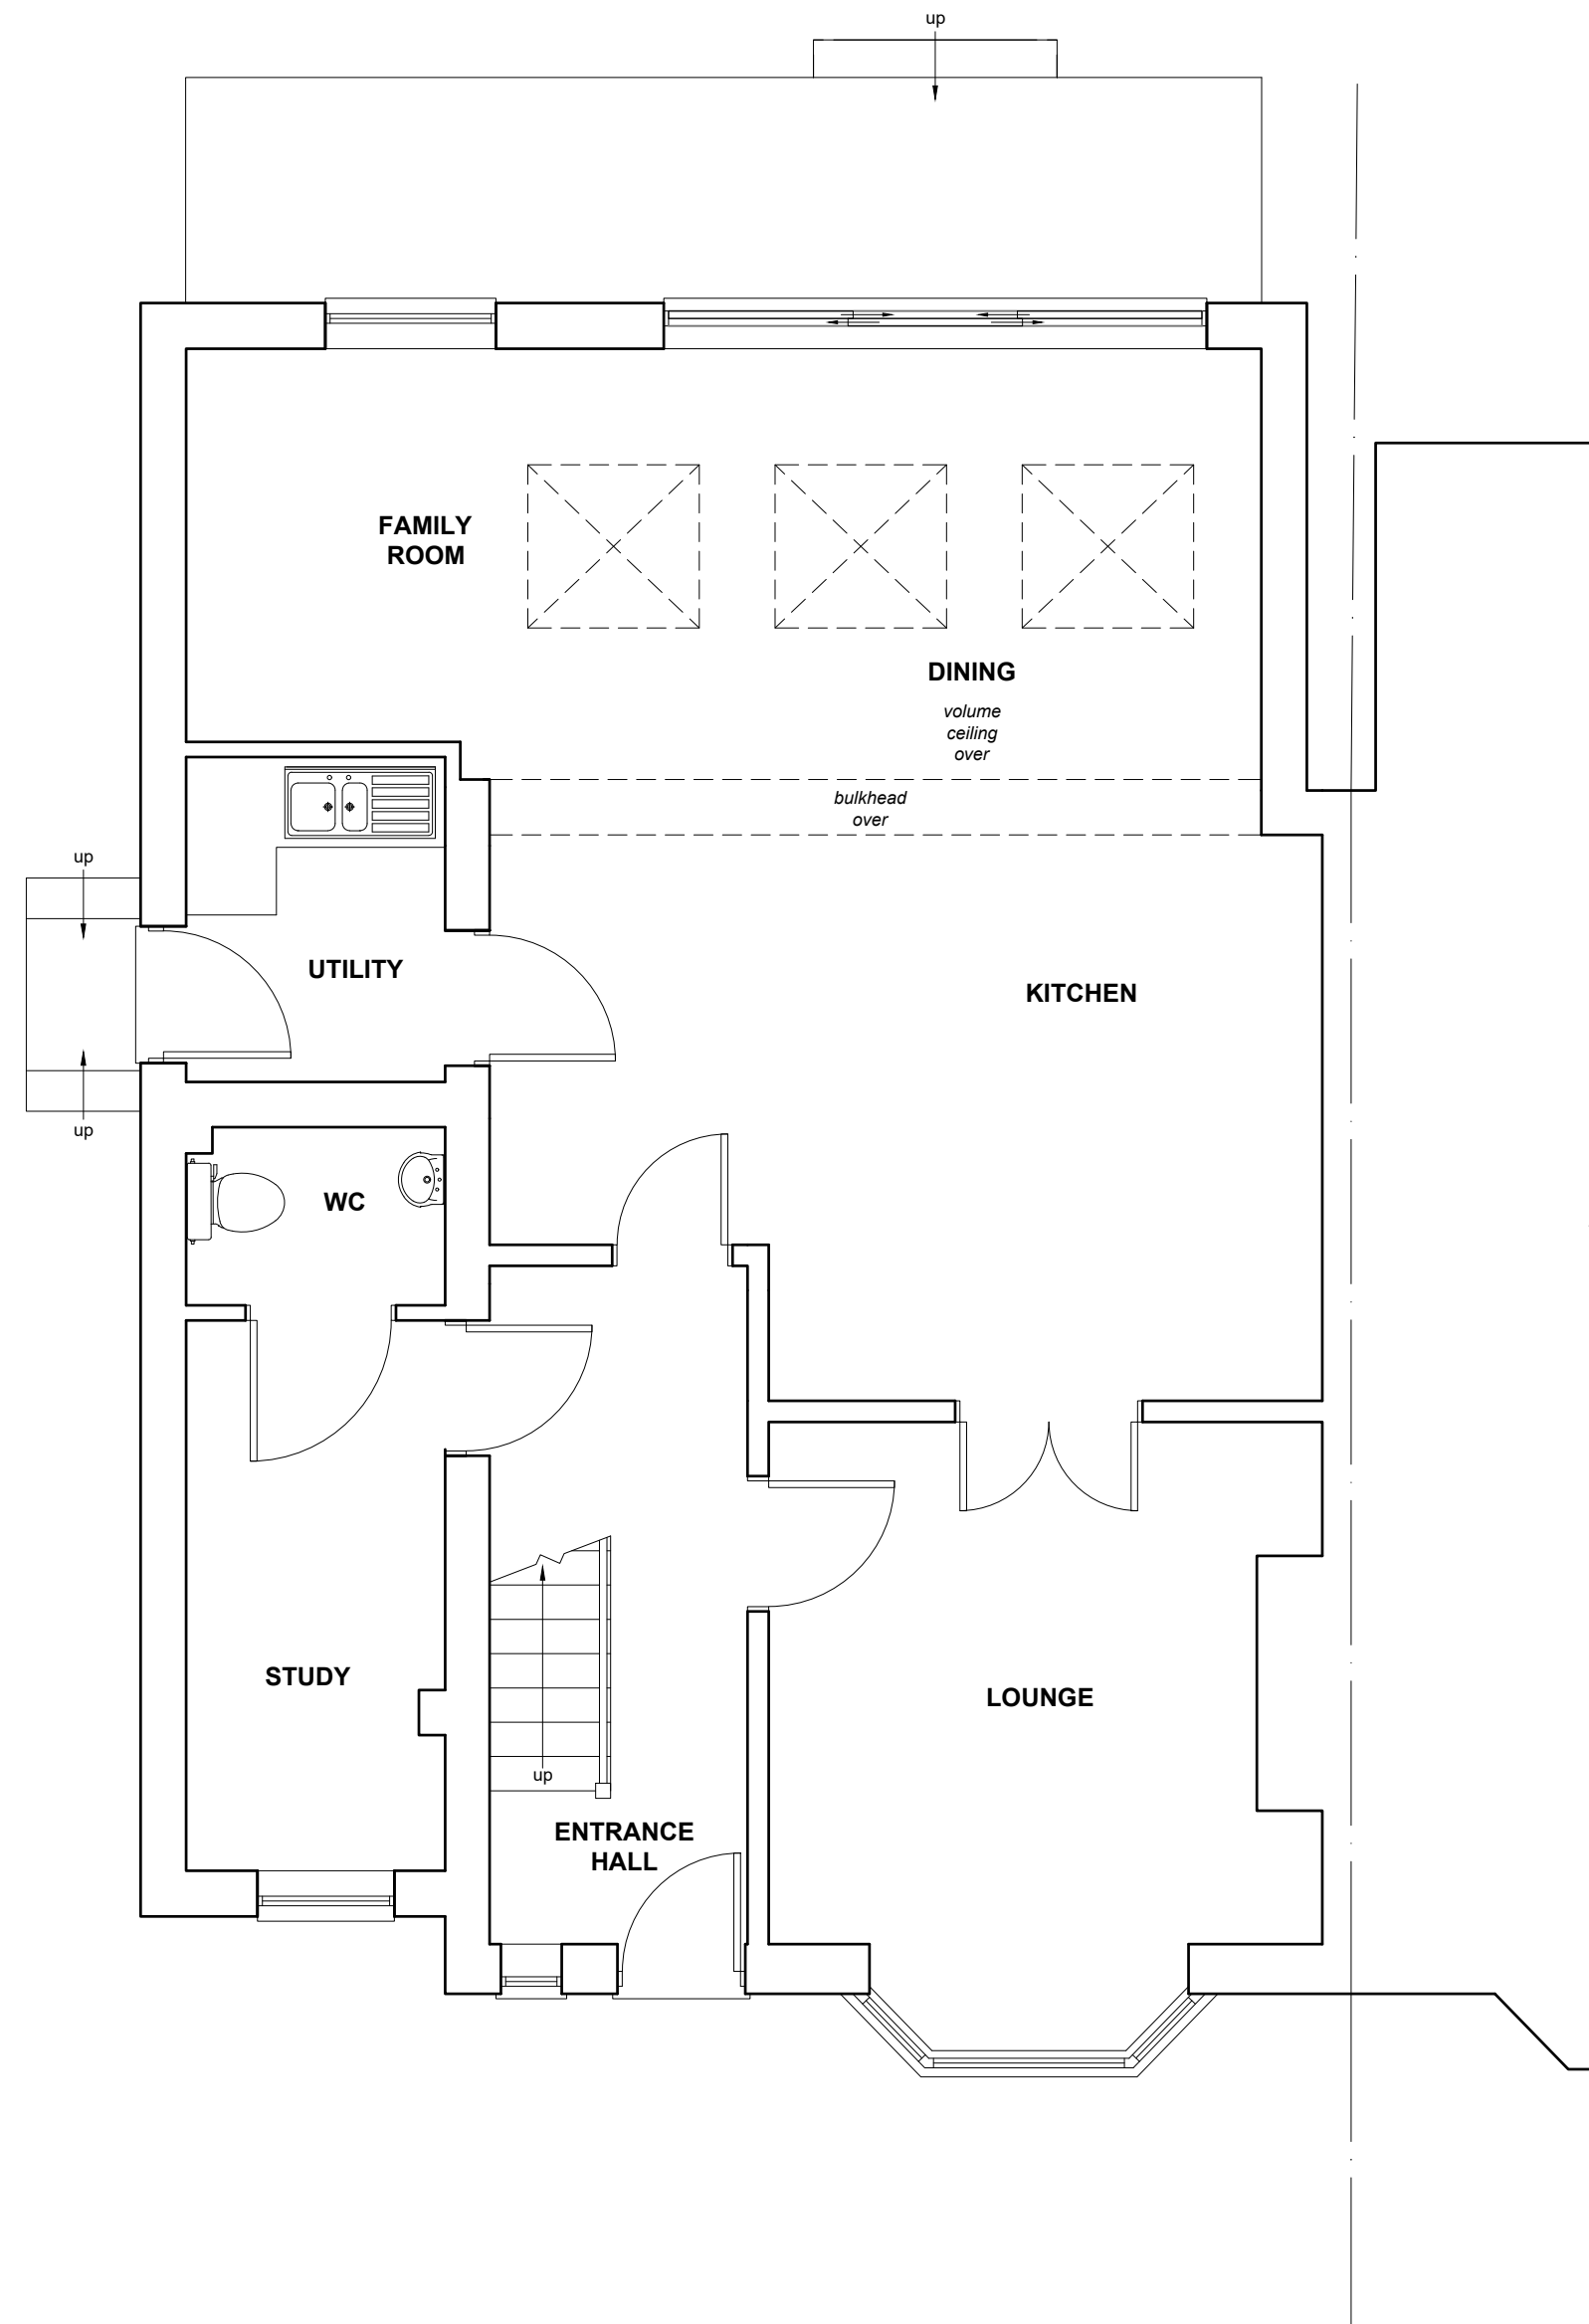

PROPOSED GROUND FLOOR PLAN

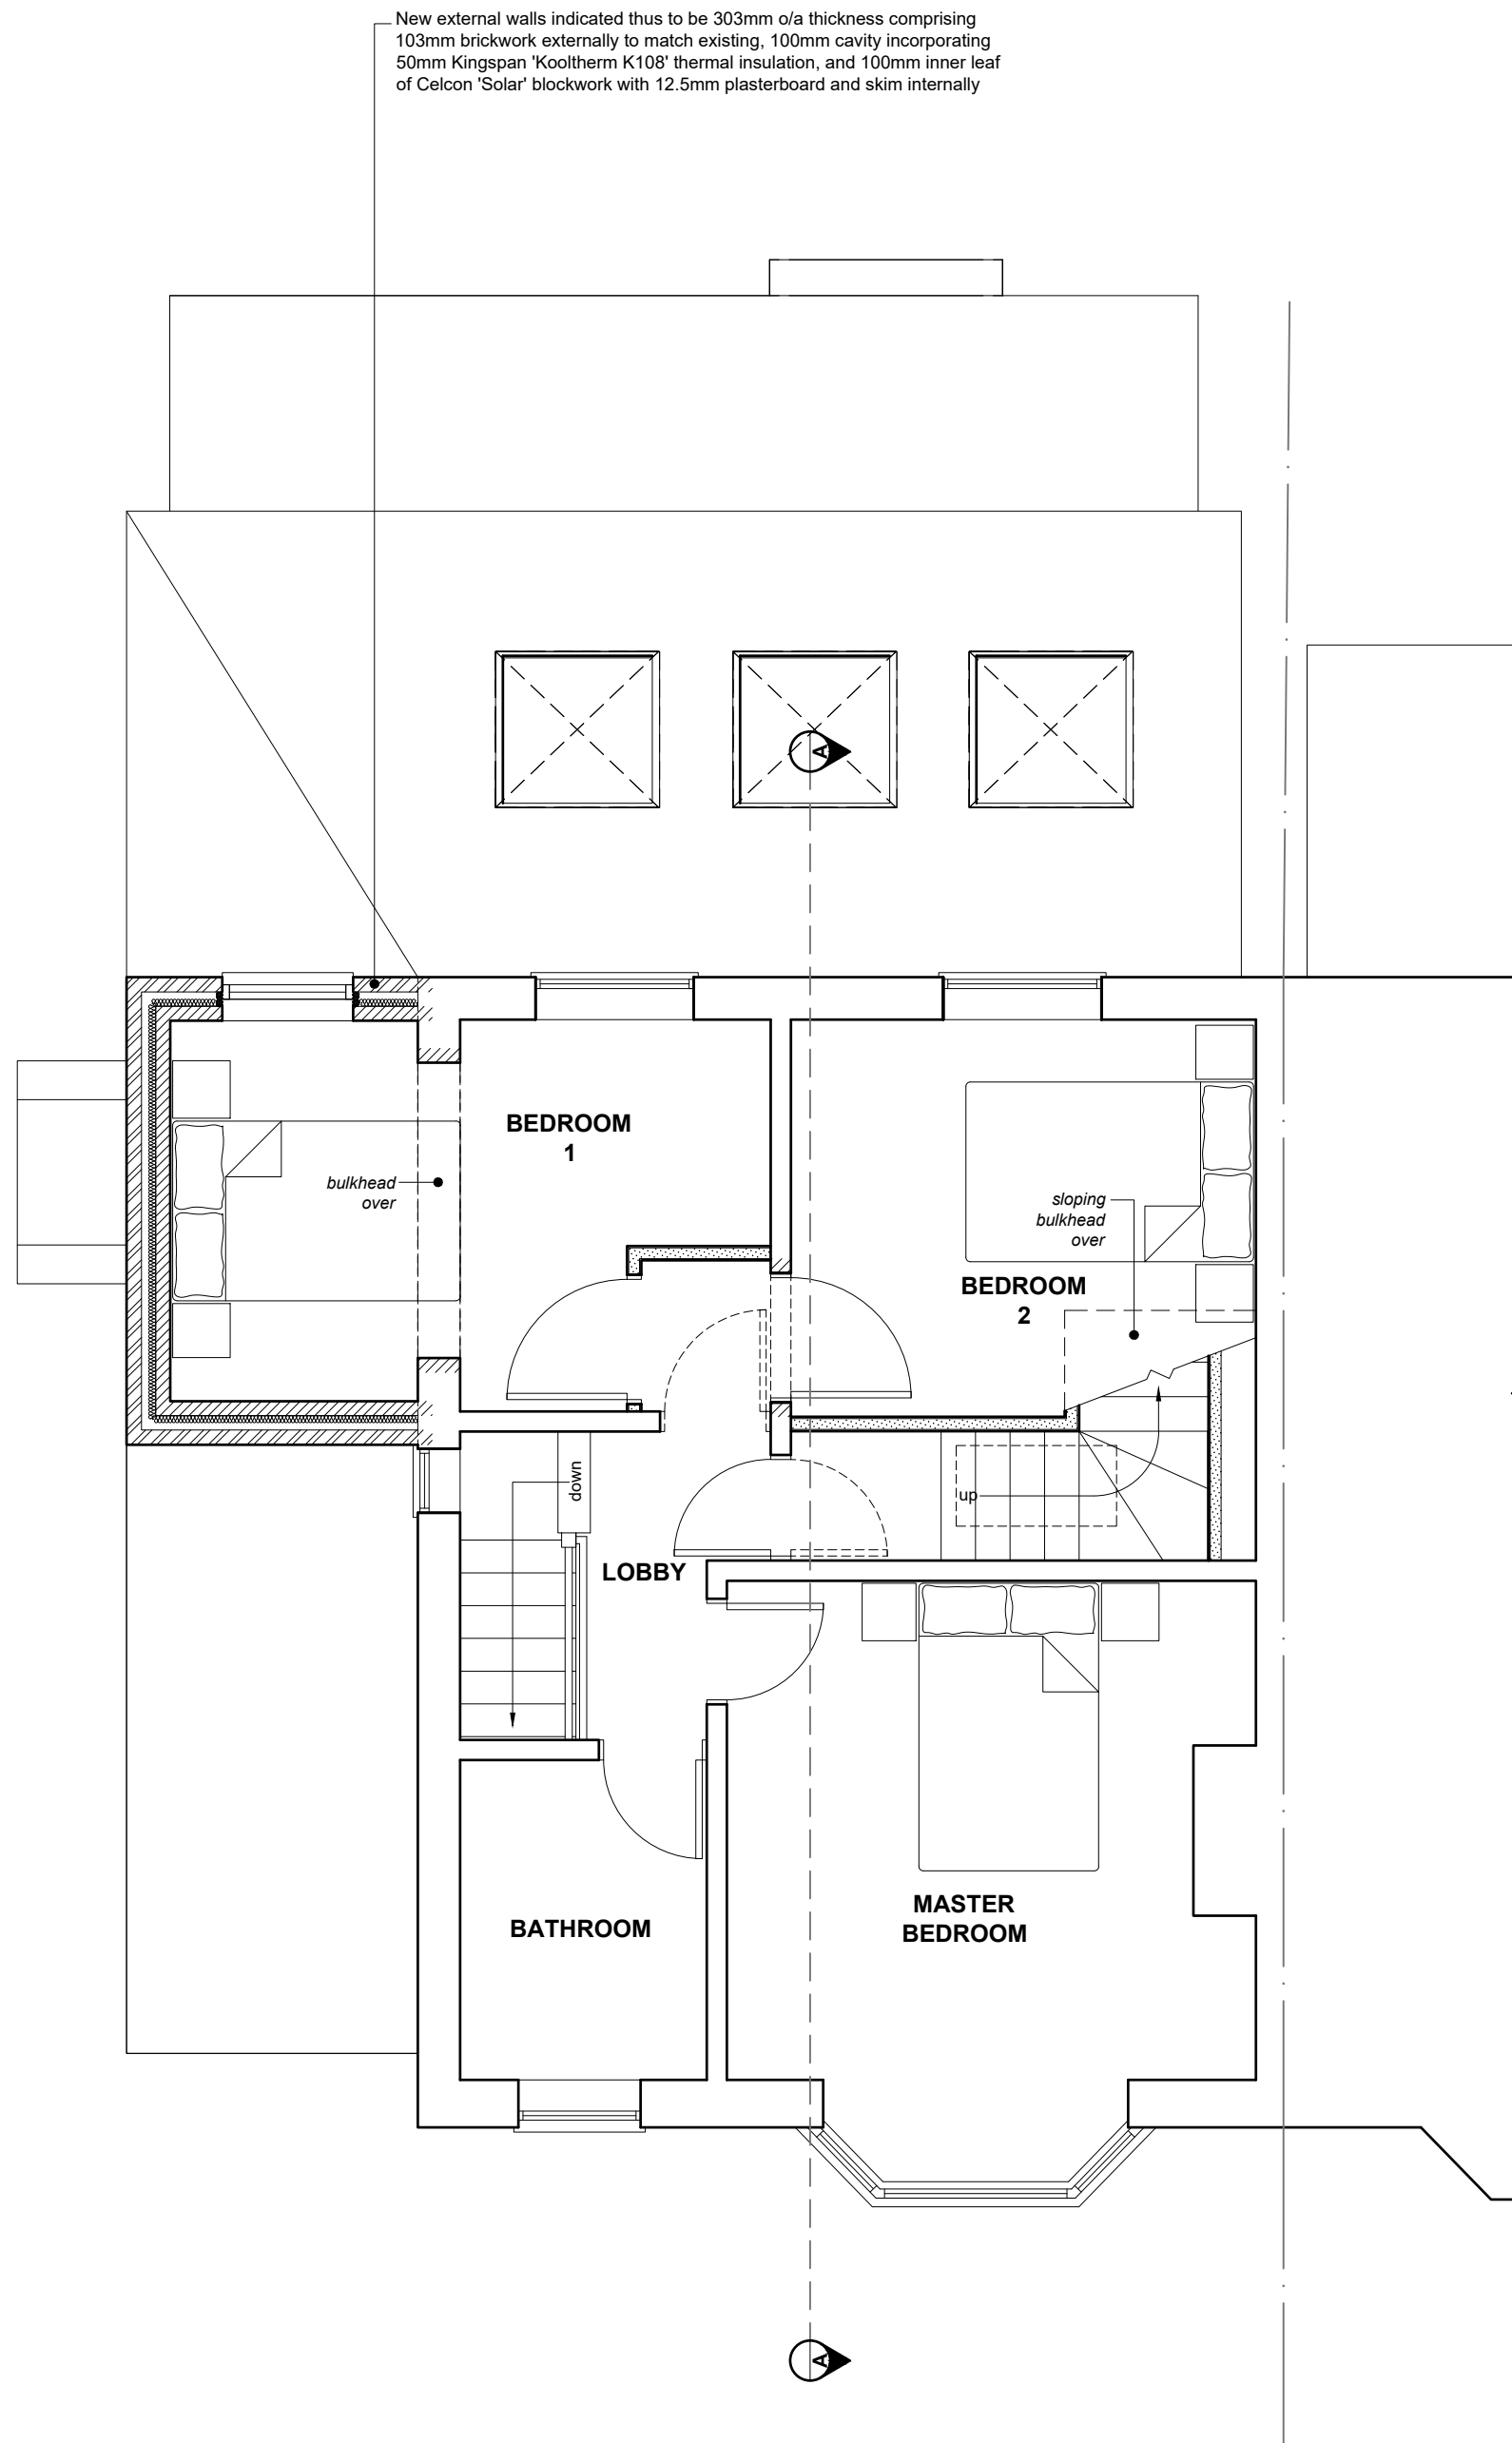

PROPOSED FIRST FLOOR PLAN

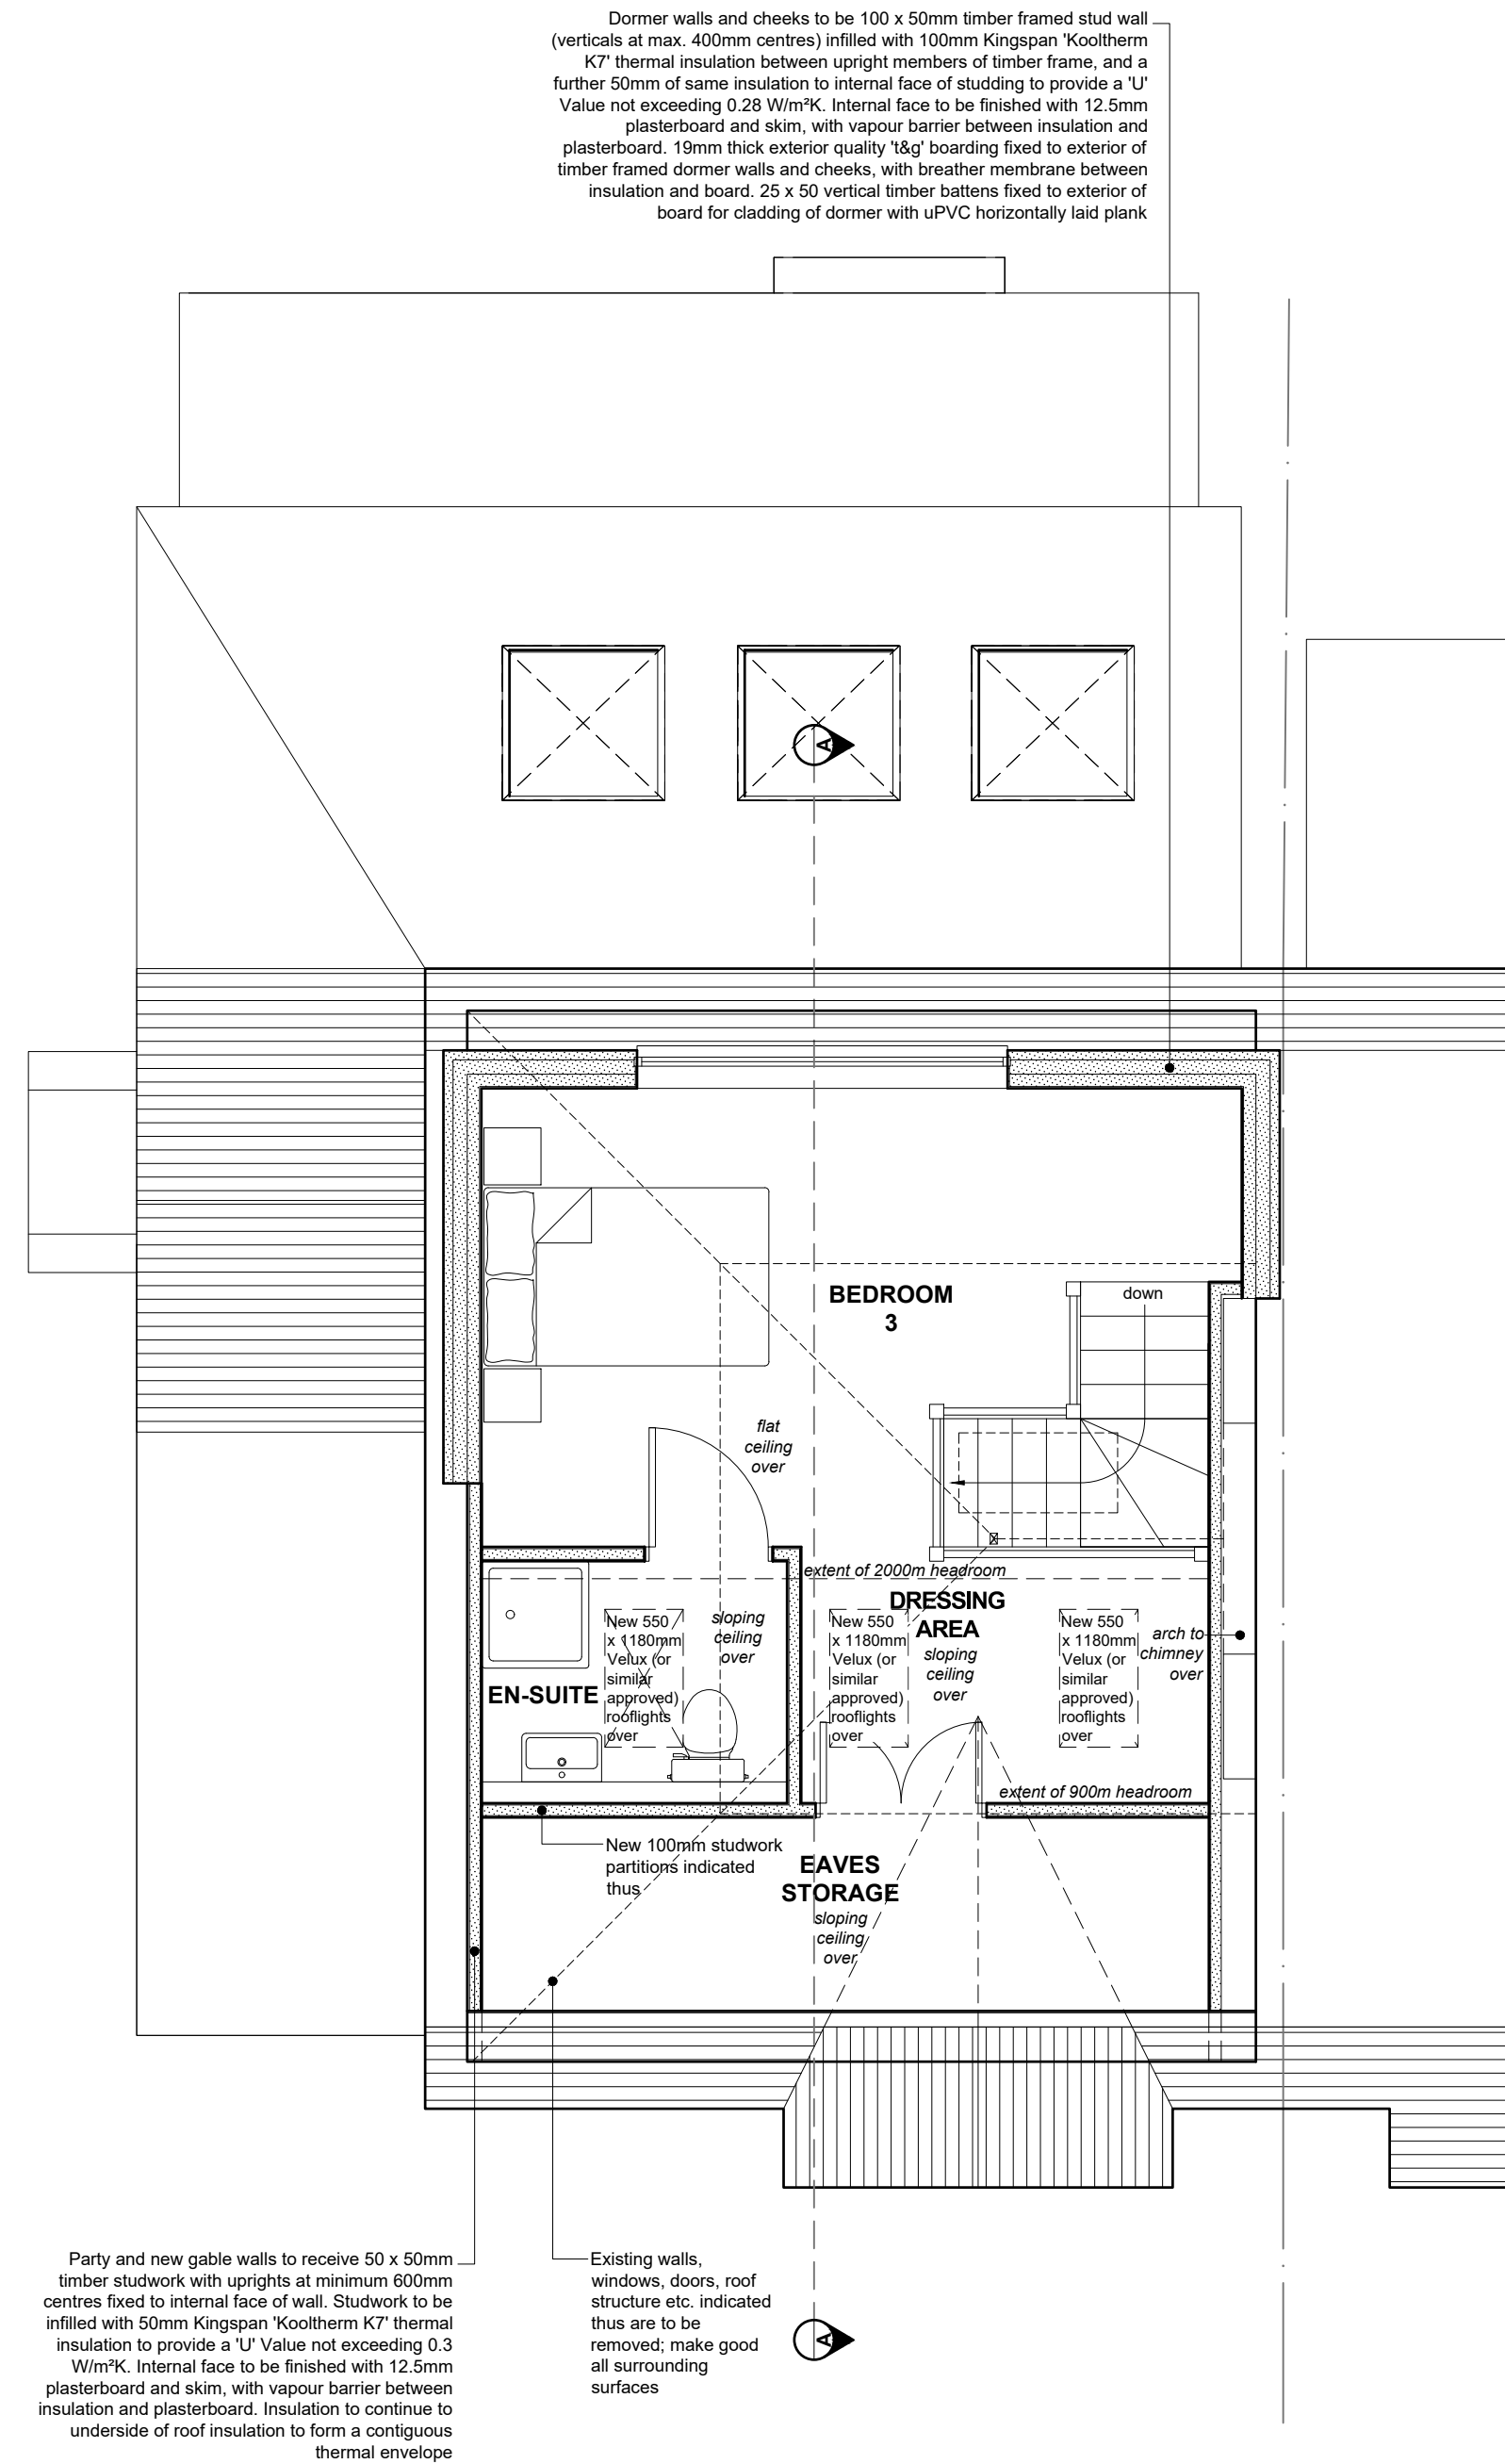

PROPOSED SECOND FLOOR PLAN

0 1 2 3 4 5 6
metres (for 1:50 original)

NOTES
All dimensions are to be checked on site and any discrepancies referred to the designer prior to proceeding. All levels are to be confirmed on site prior to proceeding with the work. All discrepancies between information shown on the drawing and the information shown on the specification are to be referred to the designer prior to proceeding with the works. All component sizes and references to be checked prior to the ordering of materials. Positions of existing drain runs and associated installations to be confirmed prior to proceeding and drains checked as necessary. All relevant boundary positions to be checked prior to proceeding. Any on site design changes must be reported to the designer and agreed with the relevant authority prior to proceeding. Levels shown are related to an arbitrary datum and therefore not related to ordnance datum.

B	17.10.21	Amended following client review
A	27.09.21	Amended following client review
Revision	Date	Details

GRUNDY ARCHITECTURAL DESIGN ESTABLISHED 1988	RAGUINDY ARCHITECTURAL SERVICES LIMITED 30 PARK ROAD, HADFIELD, GLASNEW, DUBLIN D15 X2H1 TEL: 0774 501 862 E-MAIL: GRUNDY@CSNWCHUTLICK.COM
--	--

Project:	Proposed Loft Conversion and Alterations at: 21 Beaumont Road Chorlton Manchester M21 8BG
Client:	Anna Murphy
Drawing Title:	PROPOSED FLOOR PLANS

Drawn by:	R.G.	Date:	1st September 2021
Drawing No.:	2115L.11	Scale:	1:50 @ A1
Revision:	8		