
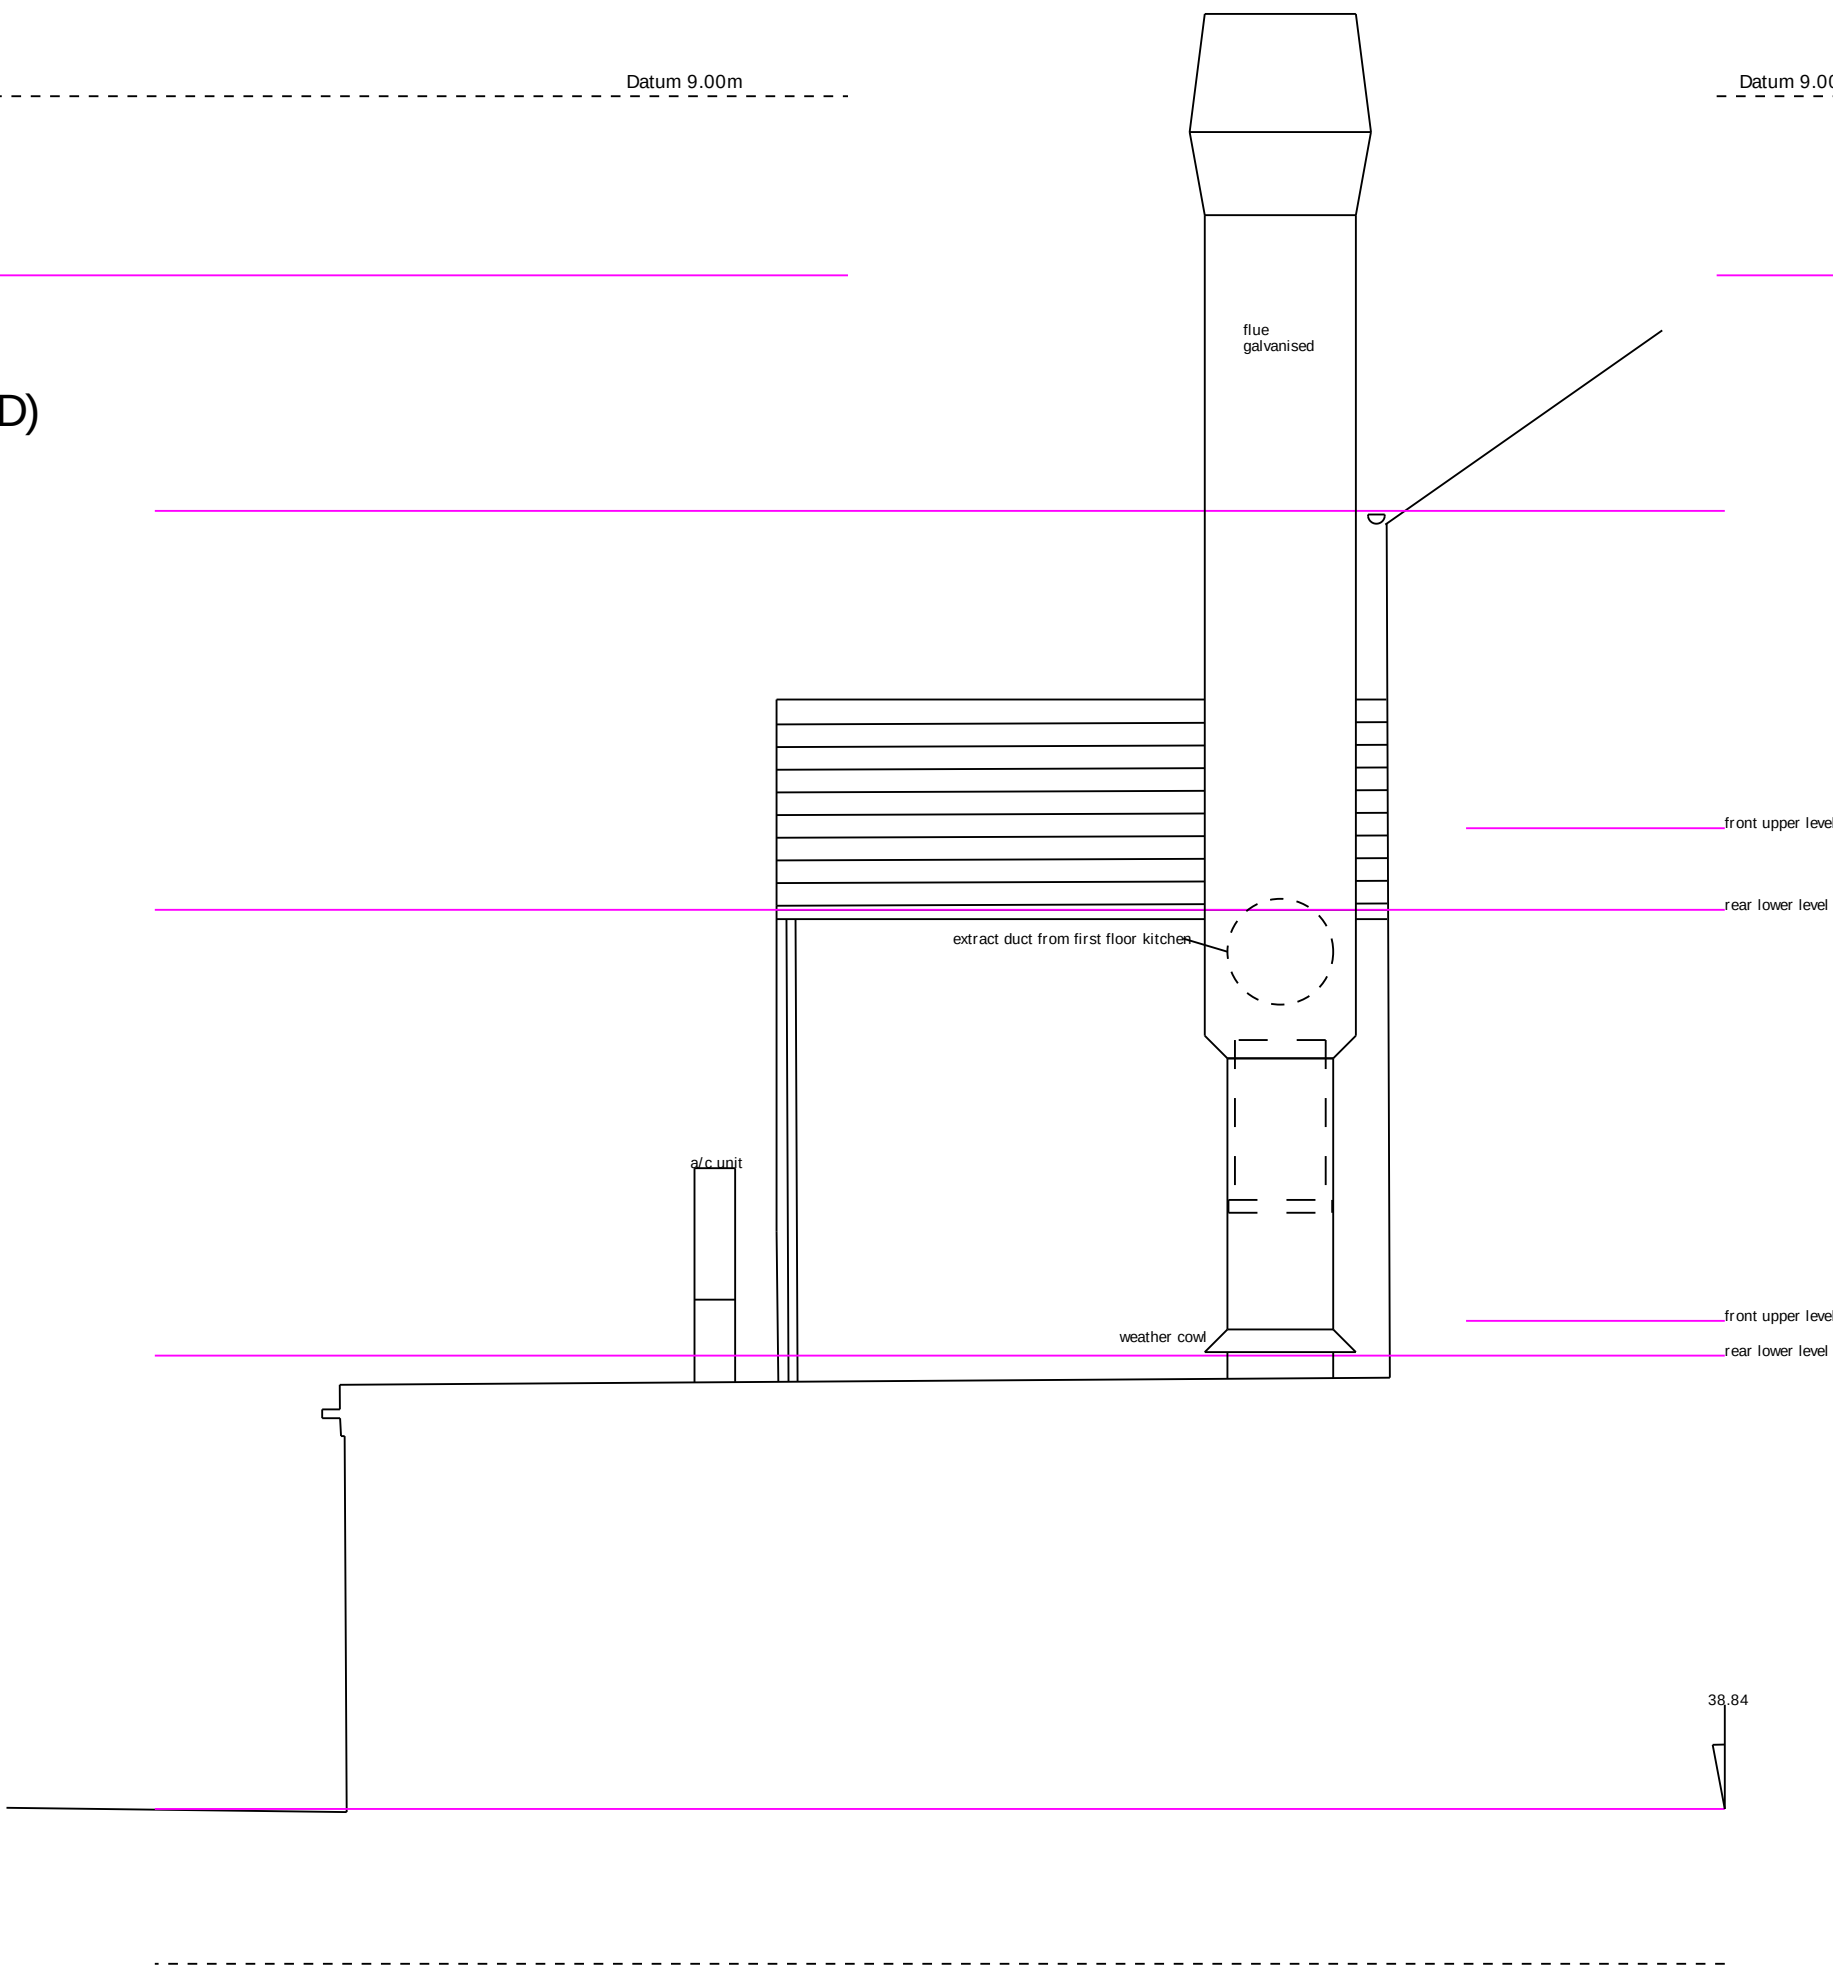
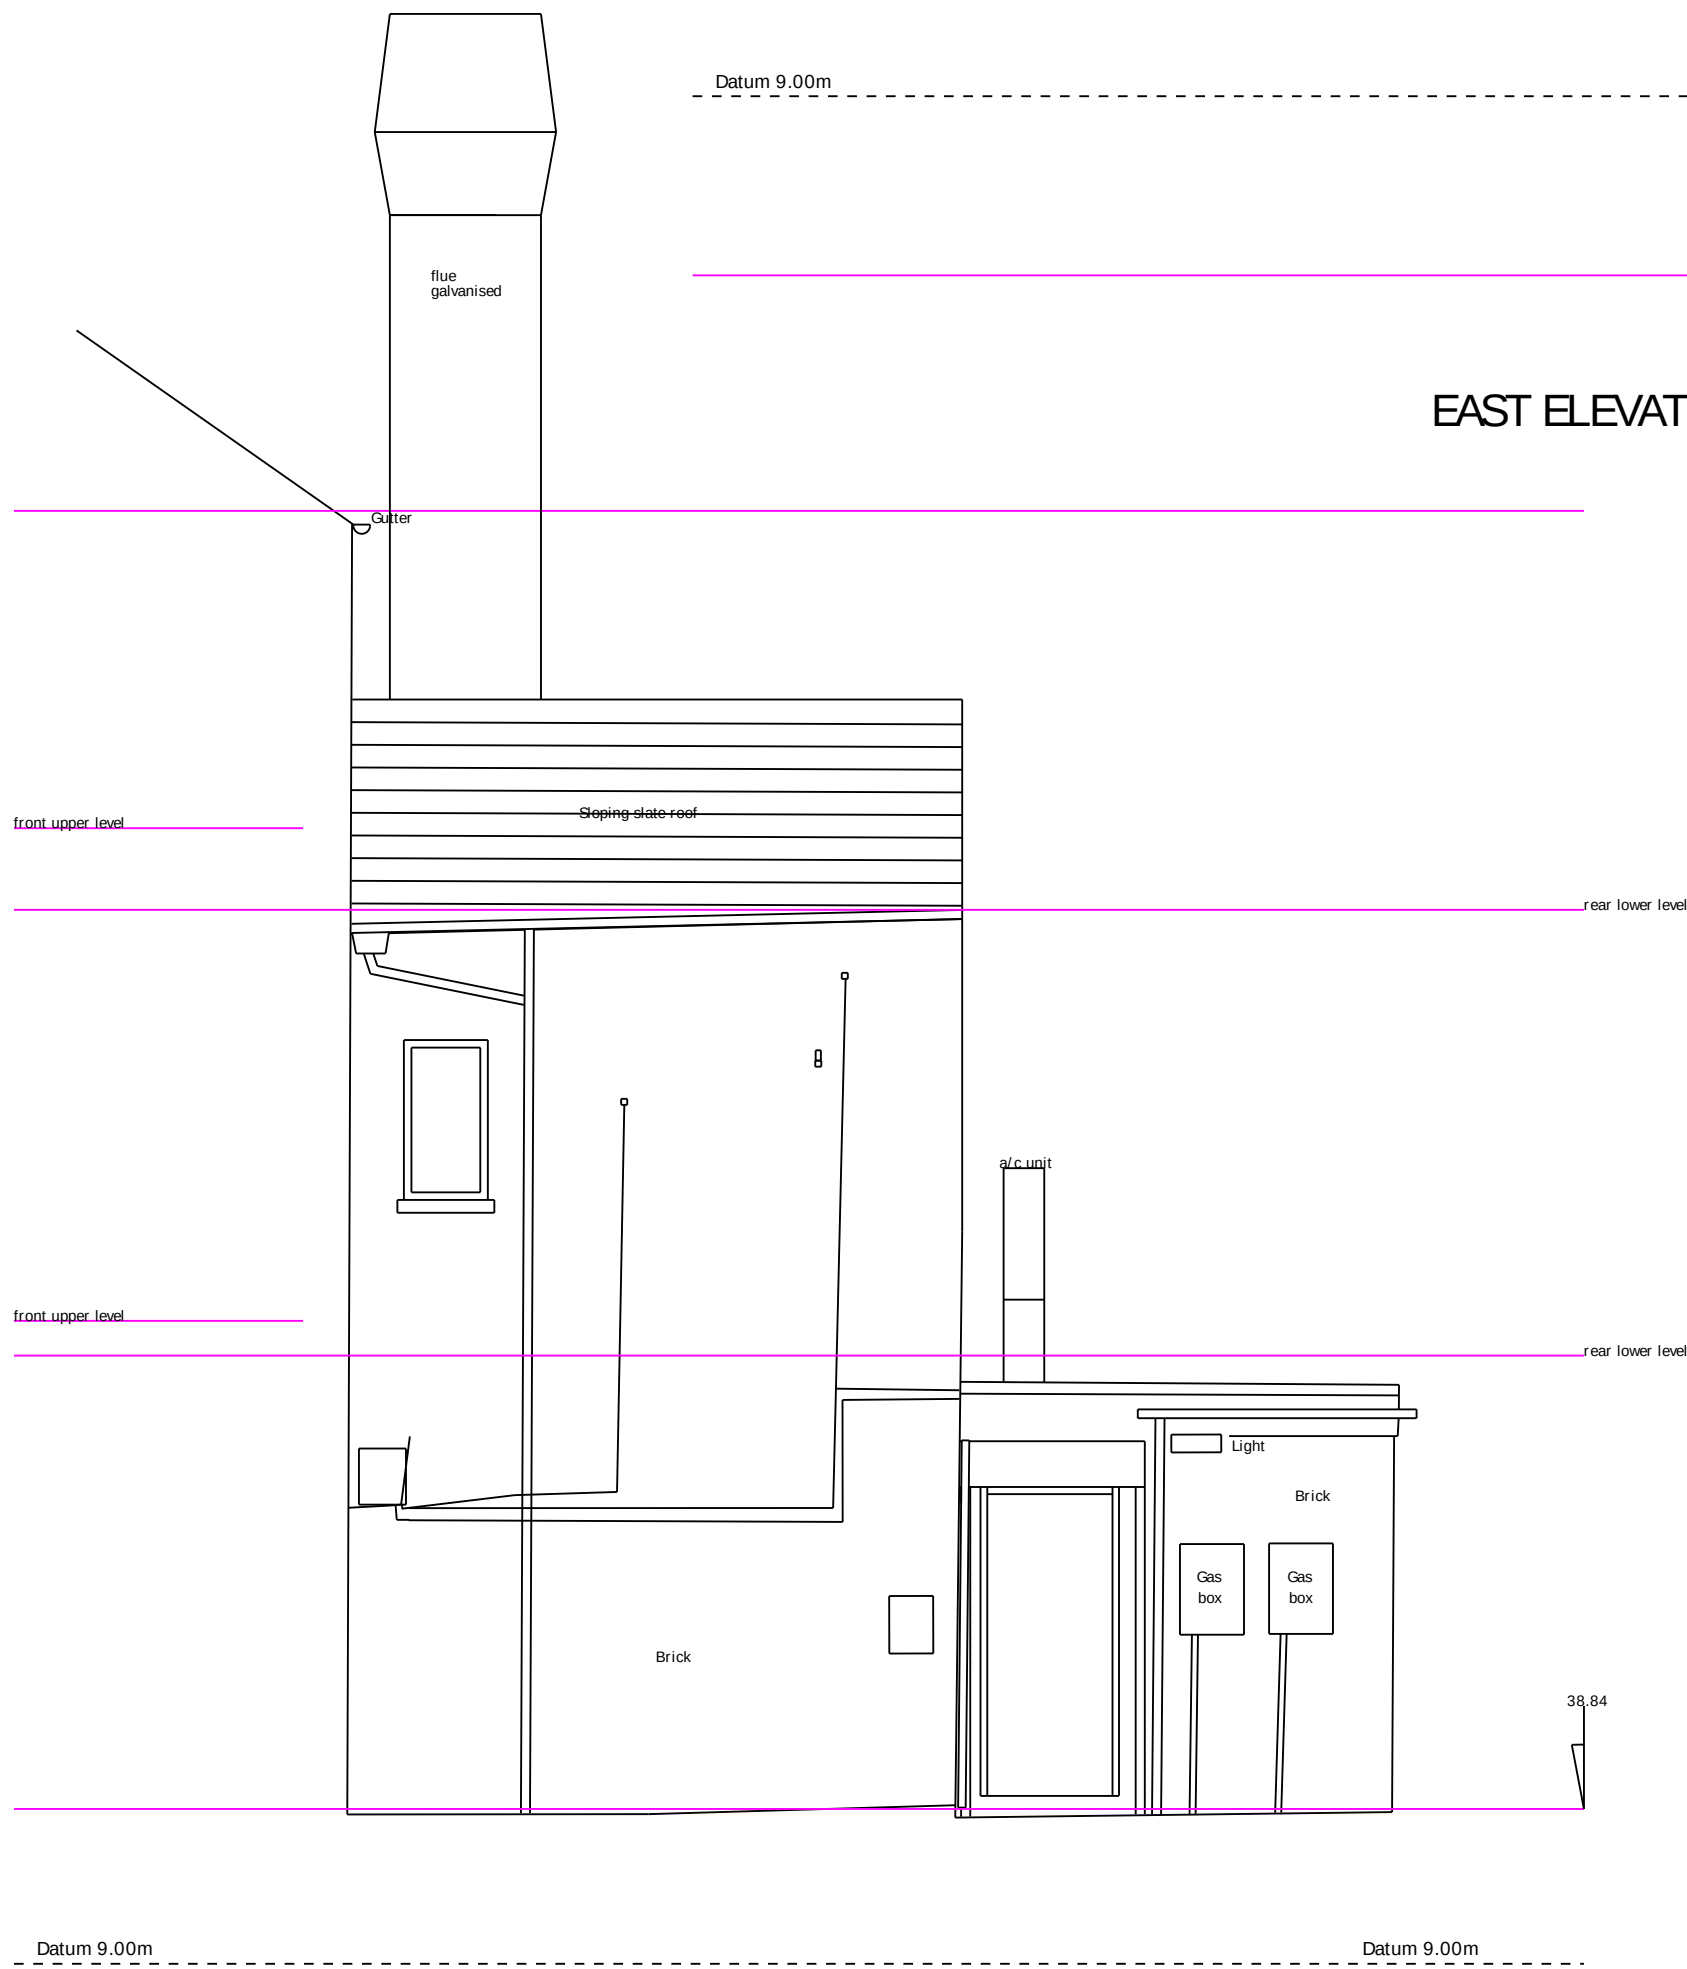


General Note: Do not scale off this drawing
All dimensions, levels, and positions of services to be confirmed on site prior to commencement of works

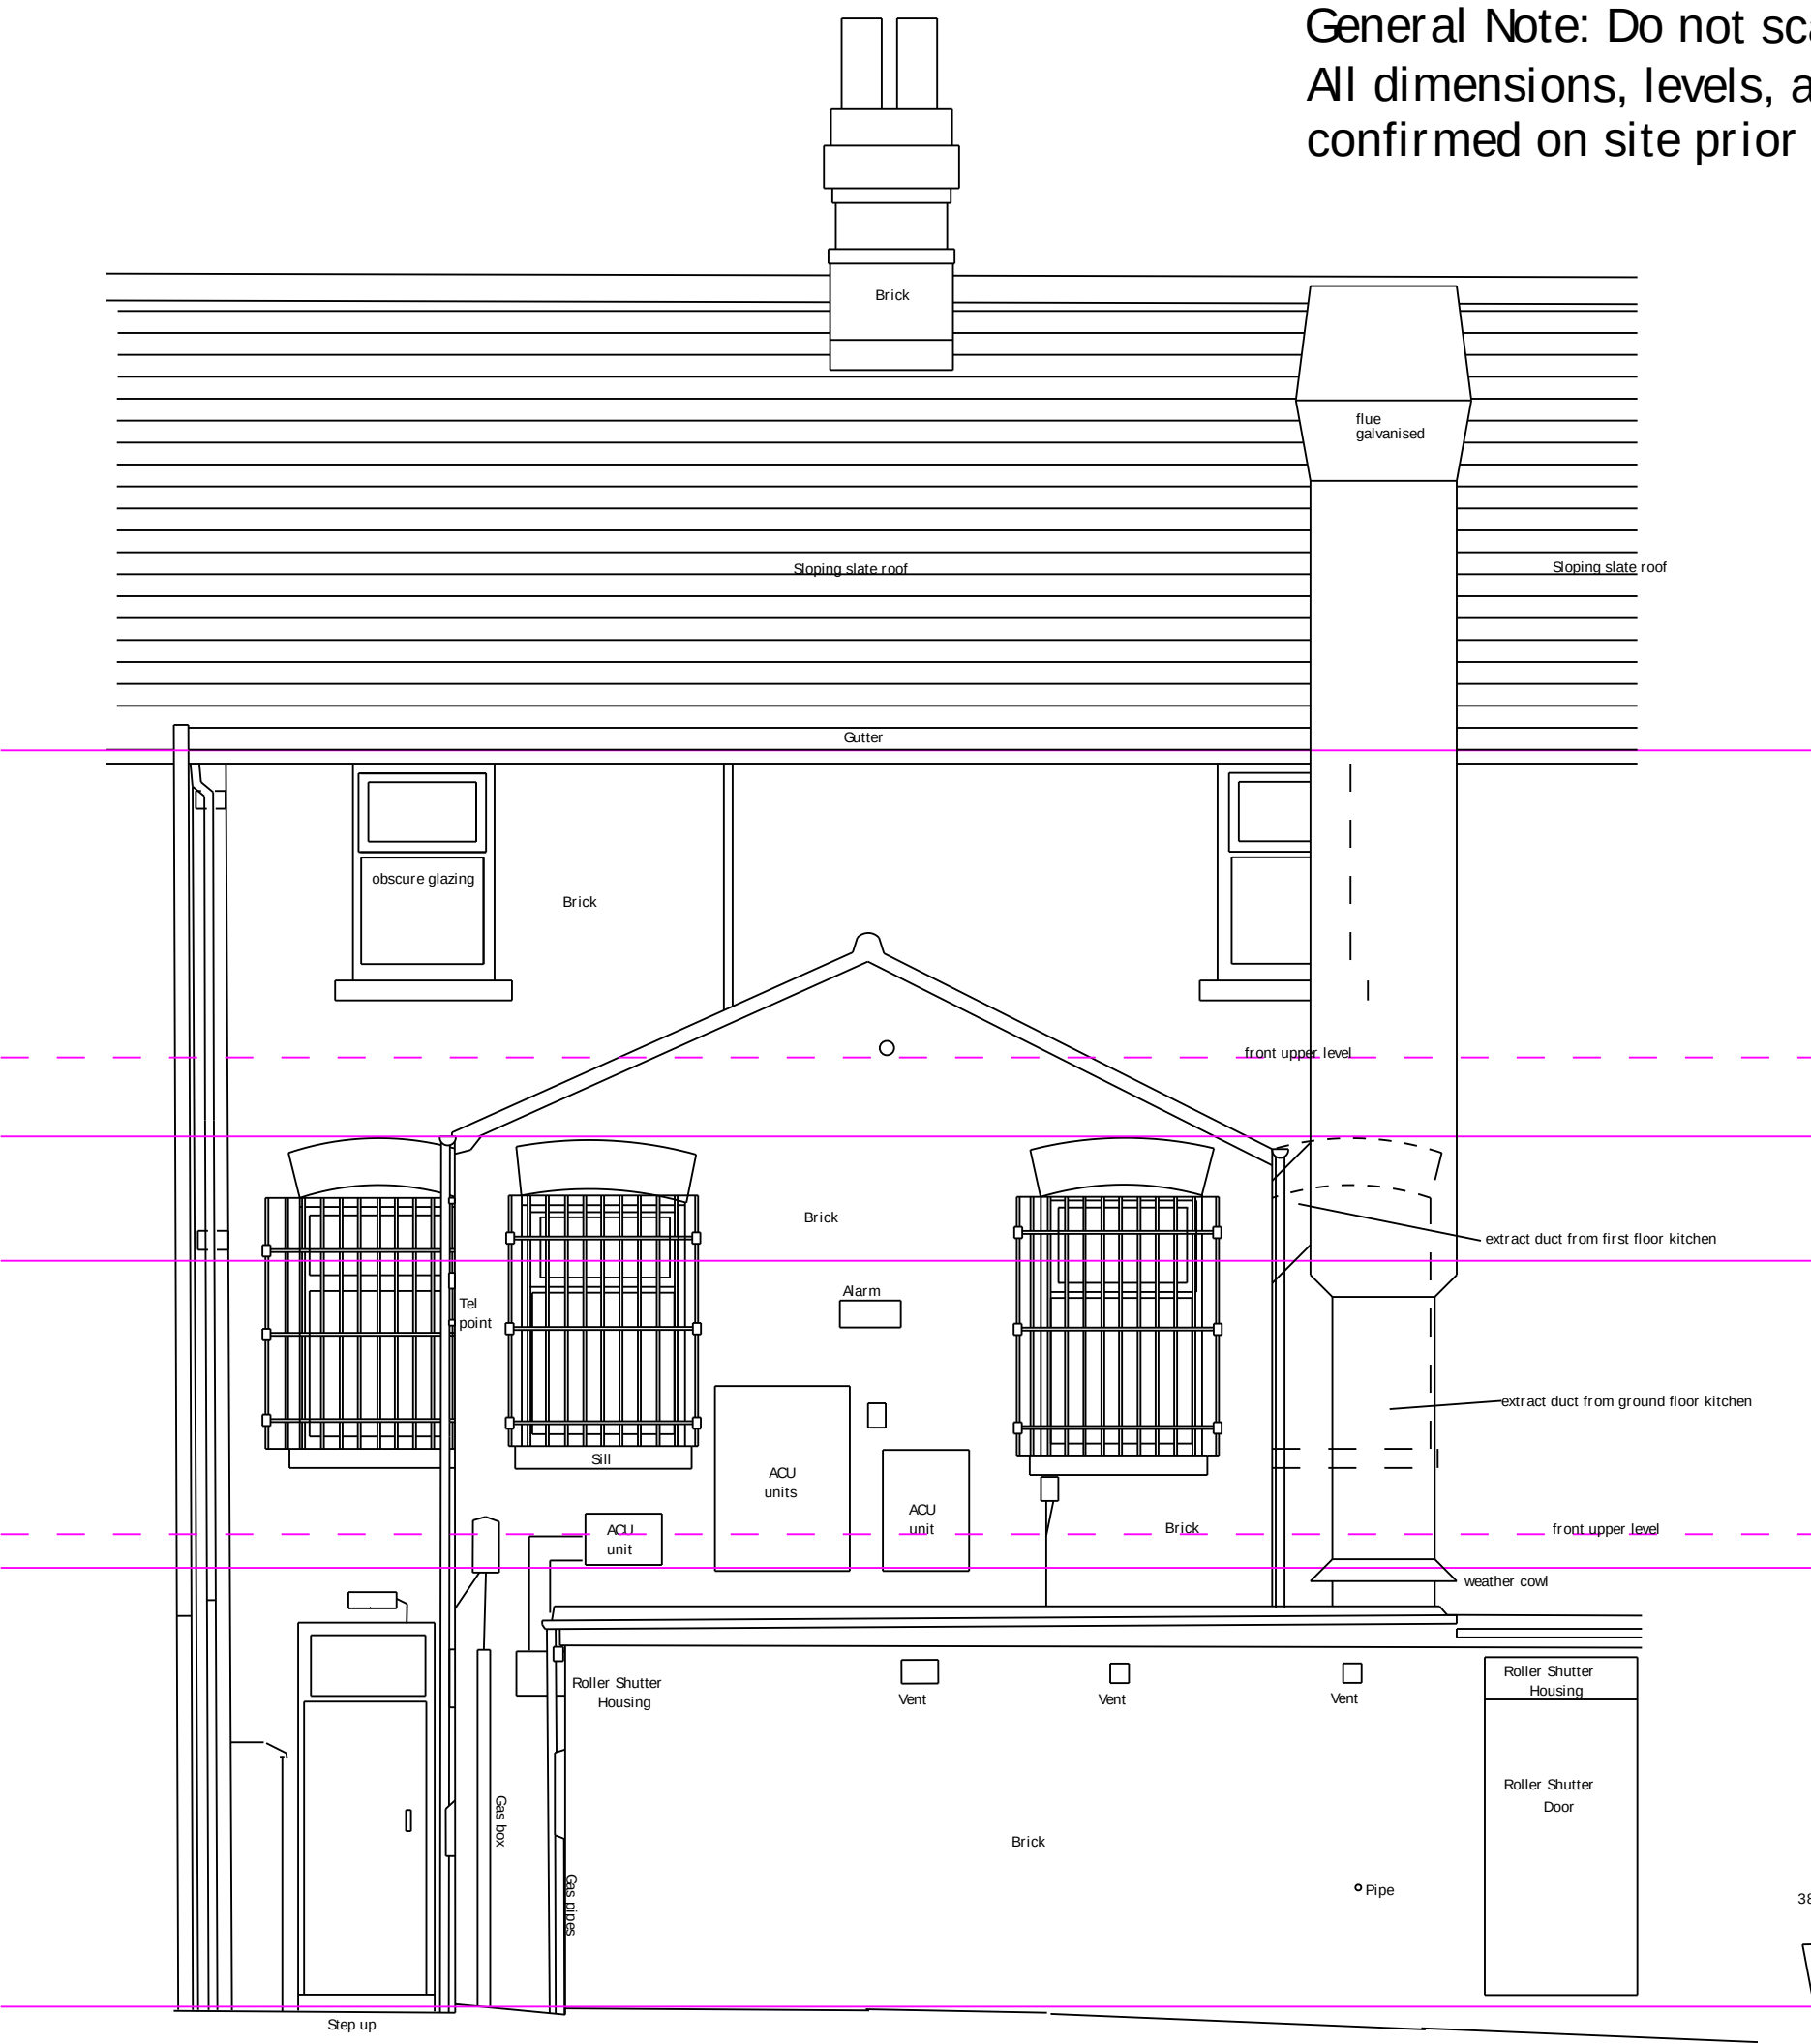

SURVEY PROVIDED BY MHLS OF SALE
apart from south elevation

LEE ARCHITECTS LTD
Leepark House
449 Chester Road
Manchester M16 9HA
T 0161 873 7788
M 07710 539748
E info@eearchitects.co.uk
copyright reserved

CLIENT
Lounge 306

PROJECT
304-306 Oxford Road
Manchester
M13 9NS

DRAWING
Scheme A Elevations

DRAWING NUMBER
L682 11

DATE
15-10-21

SCALE
1:50@A1

