


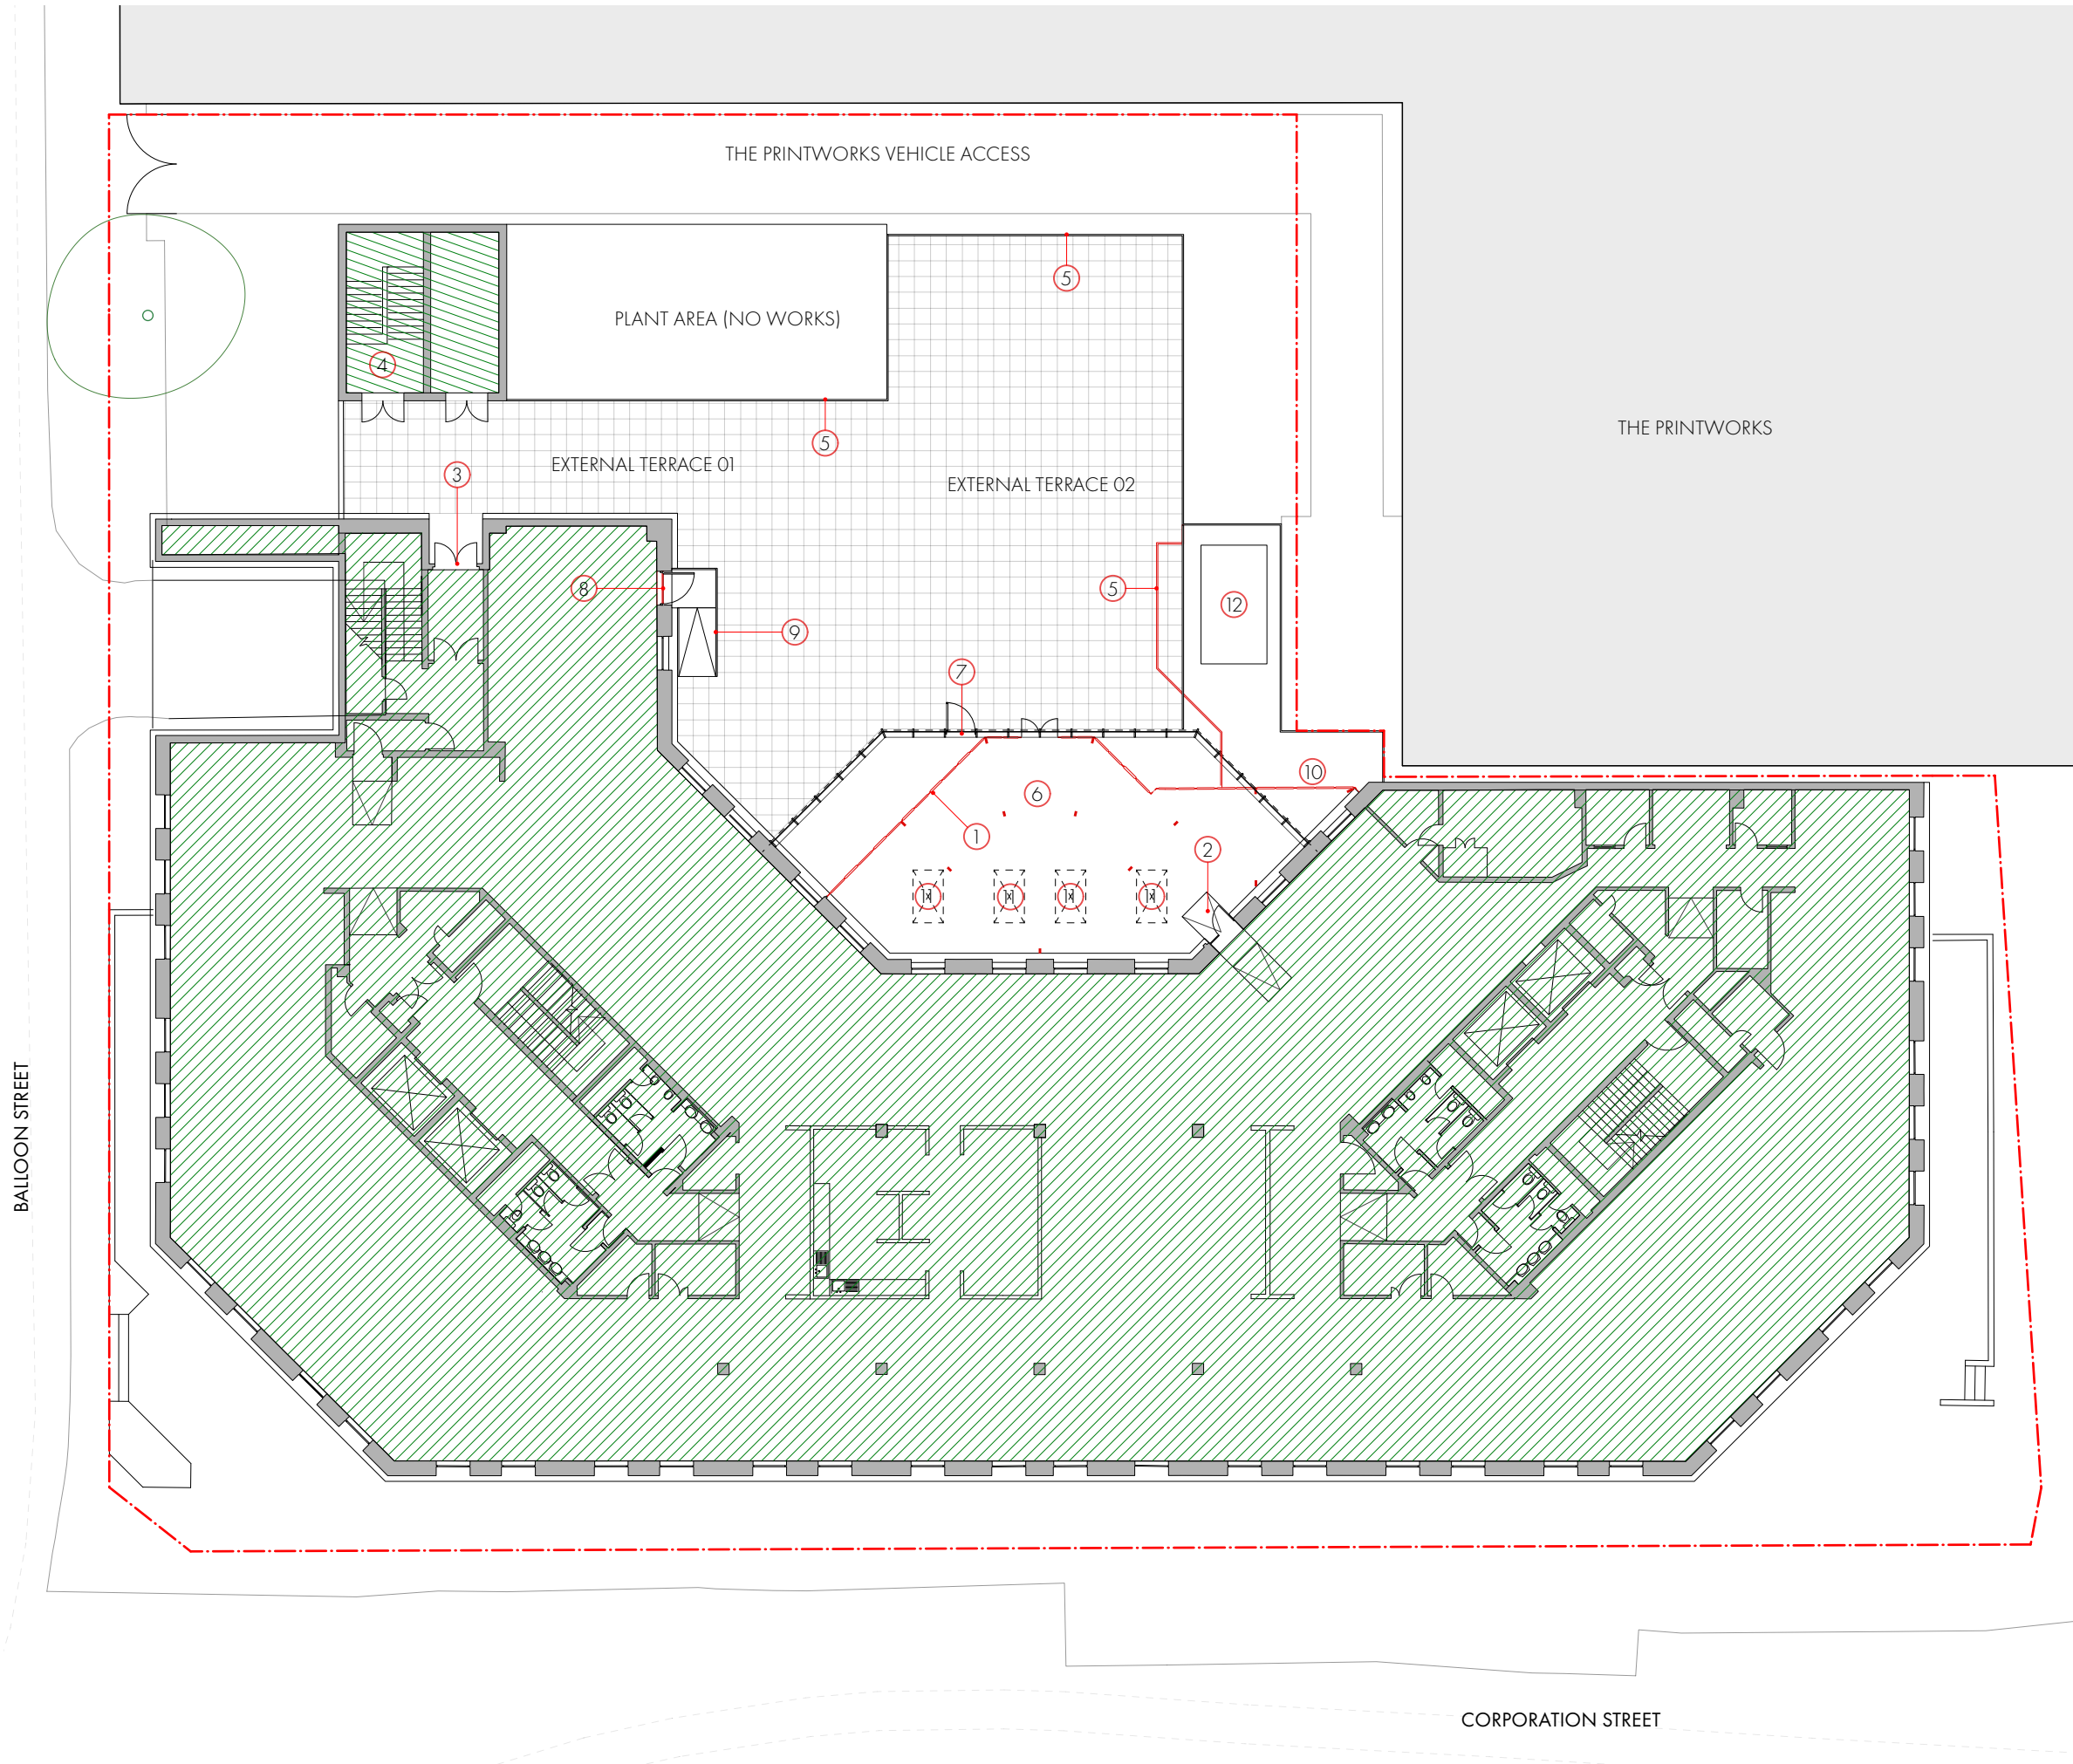

REVISION	DATE	DESCRIPTION
-	24/09/21	INITIAL ISSUE
A	01/10/21	SITE BOUNDARY UPDATED

- 1
- EXISTING STEEL AND GLASS CONSERVATORY TO BE REMOVED
- 2
- EXISTING RAMPED ACCESS INTO CONSERVATORY FROM LEVEL 02 FLOOR PLATE RETAINED
- 3
- EXISTING FIRE ESCAPE DOOR RETAINED
- 4
- EXISTING FIRE ESCAPE TO STREET LEVEL
- 5
- EXISTING TIMBER FENCING TO TERRACE EDGE AND PLANT AREA TO BE REMOVED AND REPLACED
- 6
- NEW ALUMINIUM CLAD, SINGLE STOREY PAVILLION.
- 7
- PROPOSED CURTAIN WALLING WITH EXTENDED CAPS. (COLOUR: DARK GREEN)CLAD PAVILLION.
- 8
- PROPOSED ALUMINIUM DOOR FITTED WITHIN EXISTING WINDOW OPENING
- 9
- RAMP TO FORM LEVEL ACCESS TO TERRACE
- 10
- M&E PLANT TO BE REMOVED.
- 11
- ROOFLIGHT IN PROPOSED PAVILLION
- 12
- BASEMENT VENTILATION COWL TO BE RETAINED

SITE BOUNDARY

OFFICE AREA

1

2

5

10

OMIArchitects

31 Blackfriars Road, Salford, Manchester, M3 7AQ
+44(0)161 832 3242 / info@omiarchitects.com / www.omiarchitects.com

PROJECT	Balloon Street					
DRAWING	Proposed 2nd Floor Plan					
DATE	22/09/21	DRAWN BY	TB	SCALE	1:250	@A3
JOB NO.	1427	DWG.NO.	L1001			