



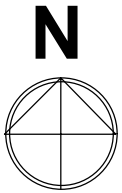

— Site Boundary

Site Plan

Scale 1:500 @ A3

 

REVISION: B - Boundary line revised				DATE: 27-09-2021	
DRAWING TITLE				DATE	
Site Plan				17 09 2021	
SCALE		DRAWING NUMBER		REVISION	
1:500 @ A3		PA100-002		B	

PAOLO BONATO ARCHITECT 808 Fresh - 138 Chapel Street Manchester - M36 DE 07990091766 paolo.bonato.72@gmail.com	CLIENT	PROJECT TITLE			
	SEB'S BAR	Planning Application for the retention of the existing timber-framed canopy			
	SITE	PURPOSE OF ISSUE	SCALE	DRAWING NUMBER	REVISION
	97 Beech Road - Chorlton - Manchester - M21EQ	PA	1:500 @ A3	PA100-002	B