

This drawing is sole copyright and should not be copied or reproduced without prior consent.
Do not scale off this drawing.
All dimensions are to be checked on site.

NOTES:

REVISION

CLIENT
AIRSHACK PROJECTS LTD
396 WILMSLOW ROAD
MANCHESTER M20 3BN

JOB TITLE
PROPOSED DEVELOPMENT
74 - 76 OLD HALL LANE
LEVENSHULME M14 6HN



DRG. TITLE
4 no HOUSES PLANS

HOLBOROW + ORMESHER
Limited

architectural & interior design

Station House
Adams Hill
Knutsford
Cheshire WA16 6DN
telephone : 01565 652275
facsimile : 01565 750501

ISSUE	ORIGINAL	1	2	3	4	5	6	7
REVISION		A						
DATE		21/11/01						
DRAWN		GH						
CHECKED								
APPROVED								
SCALE	1:100 @ A1							
DRAWING NUMBER	2188/21/01 A							

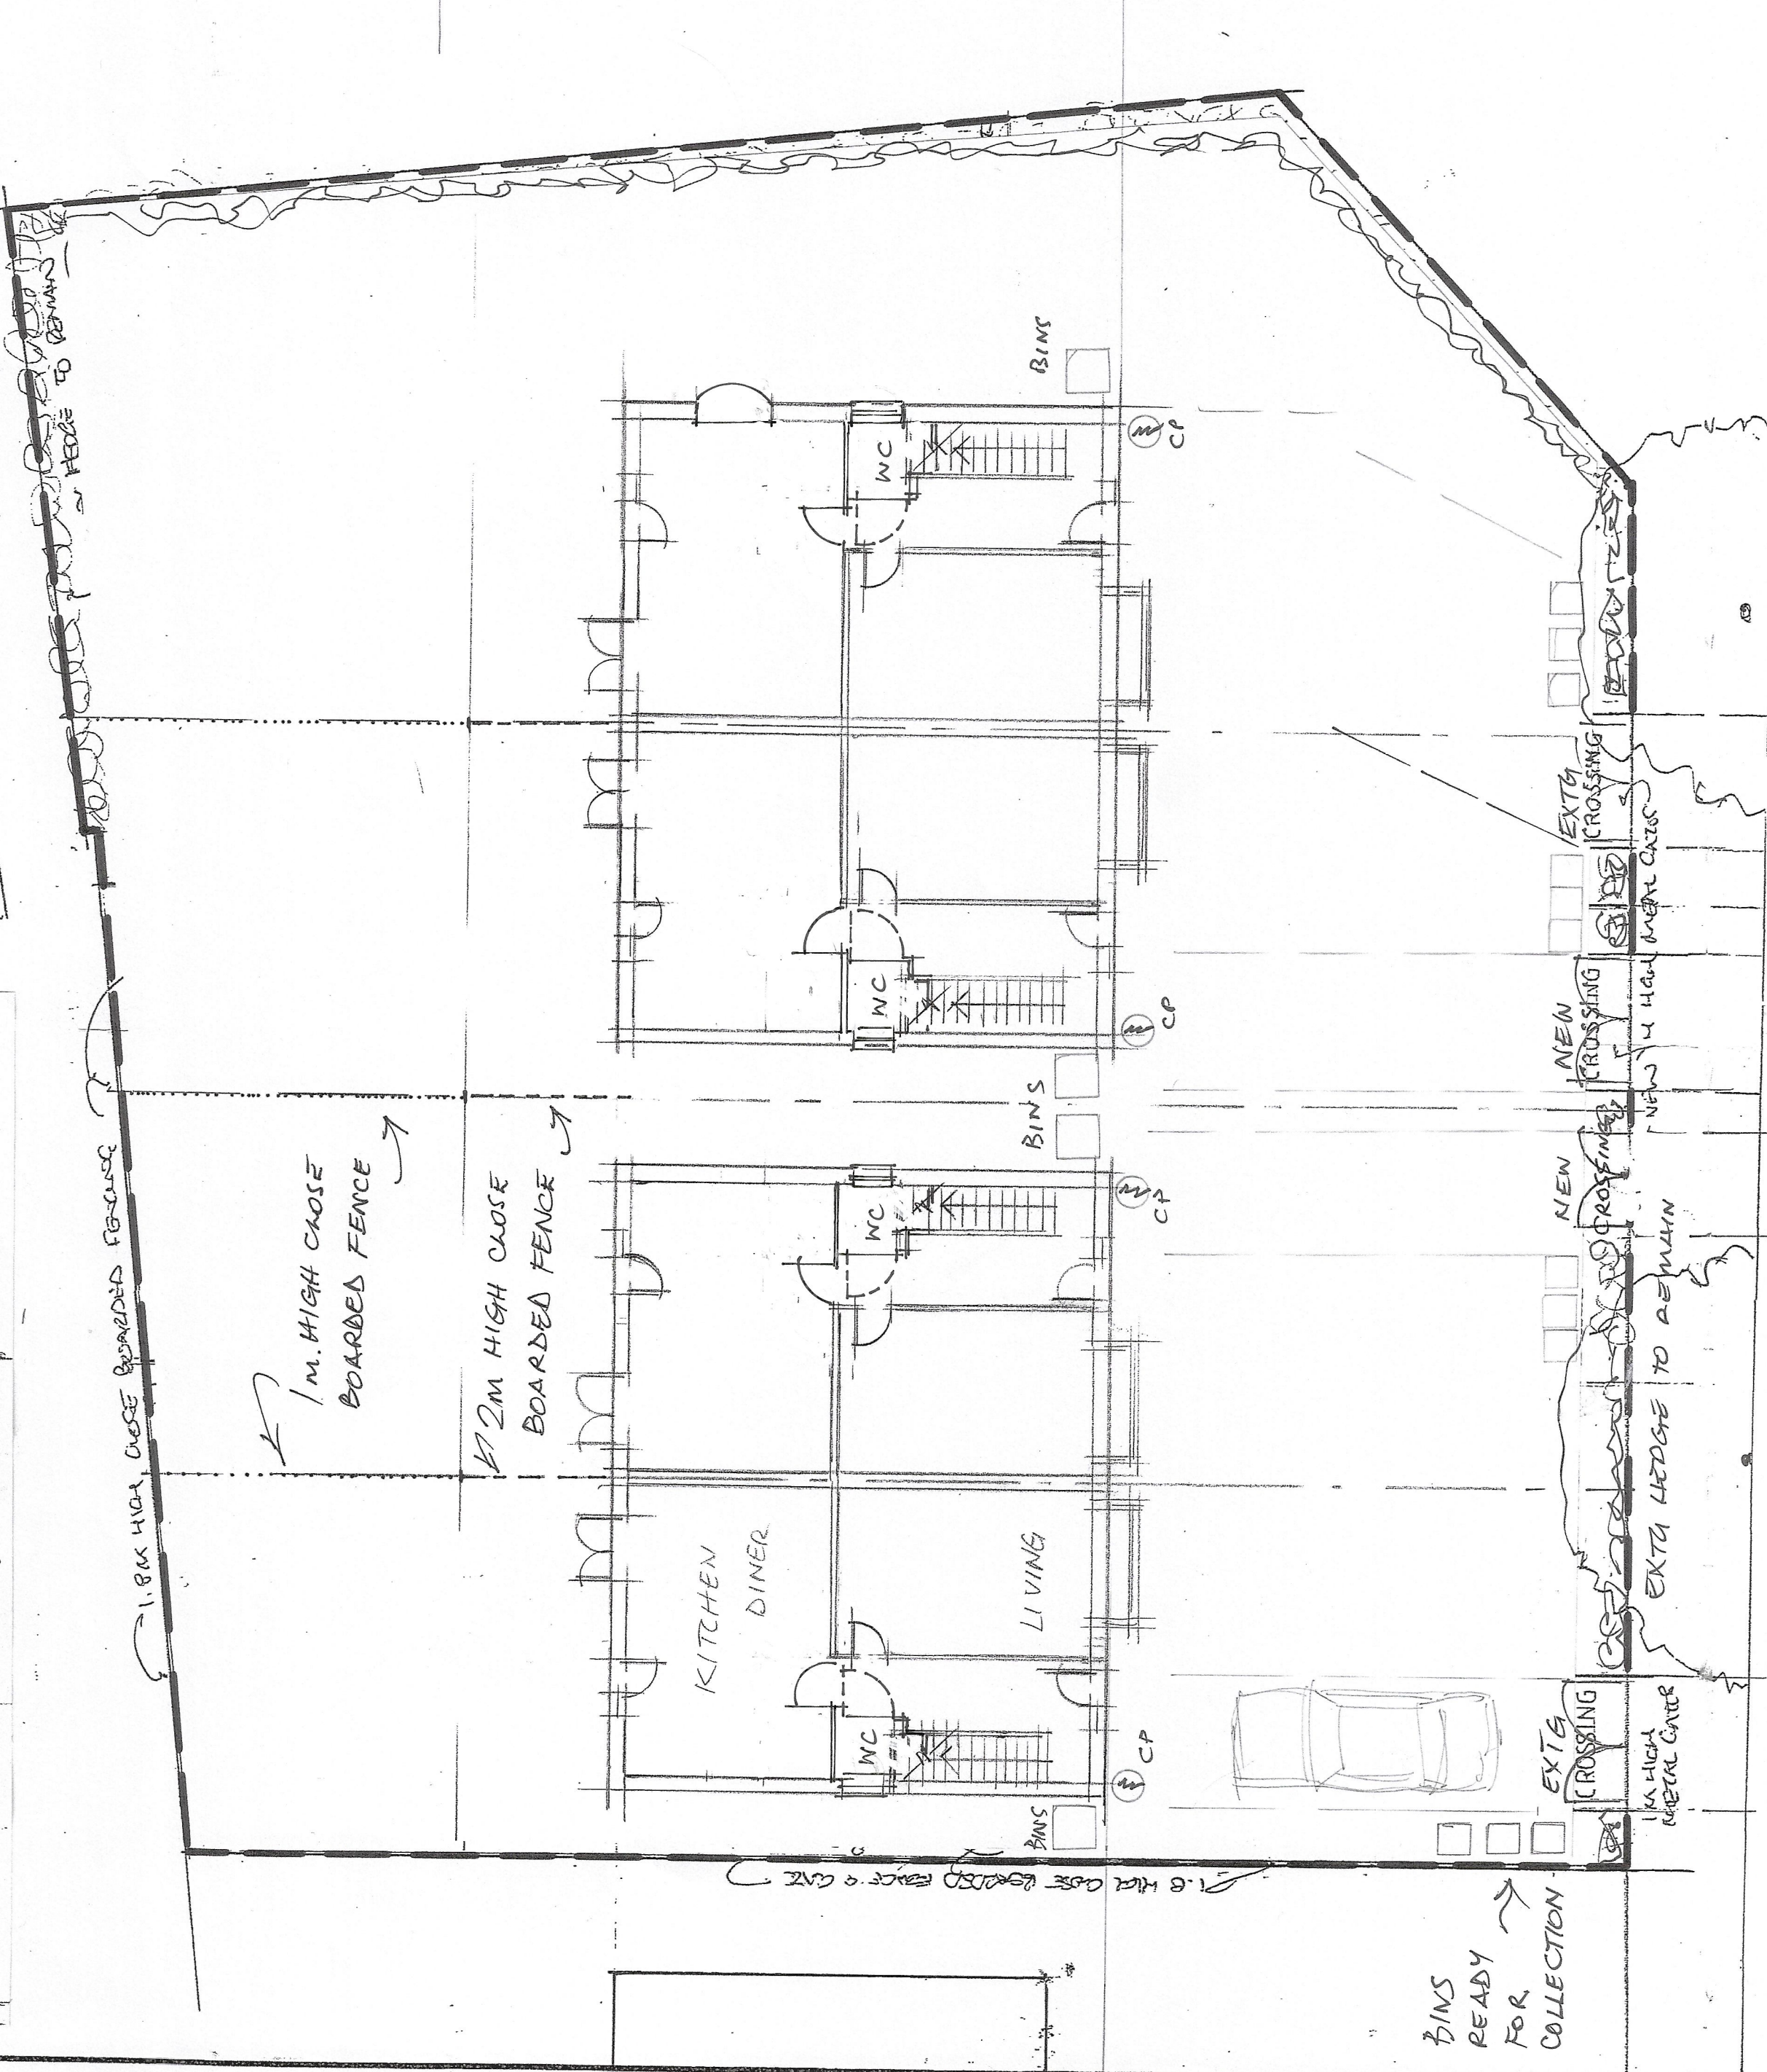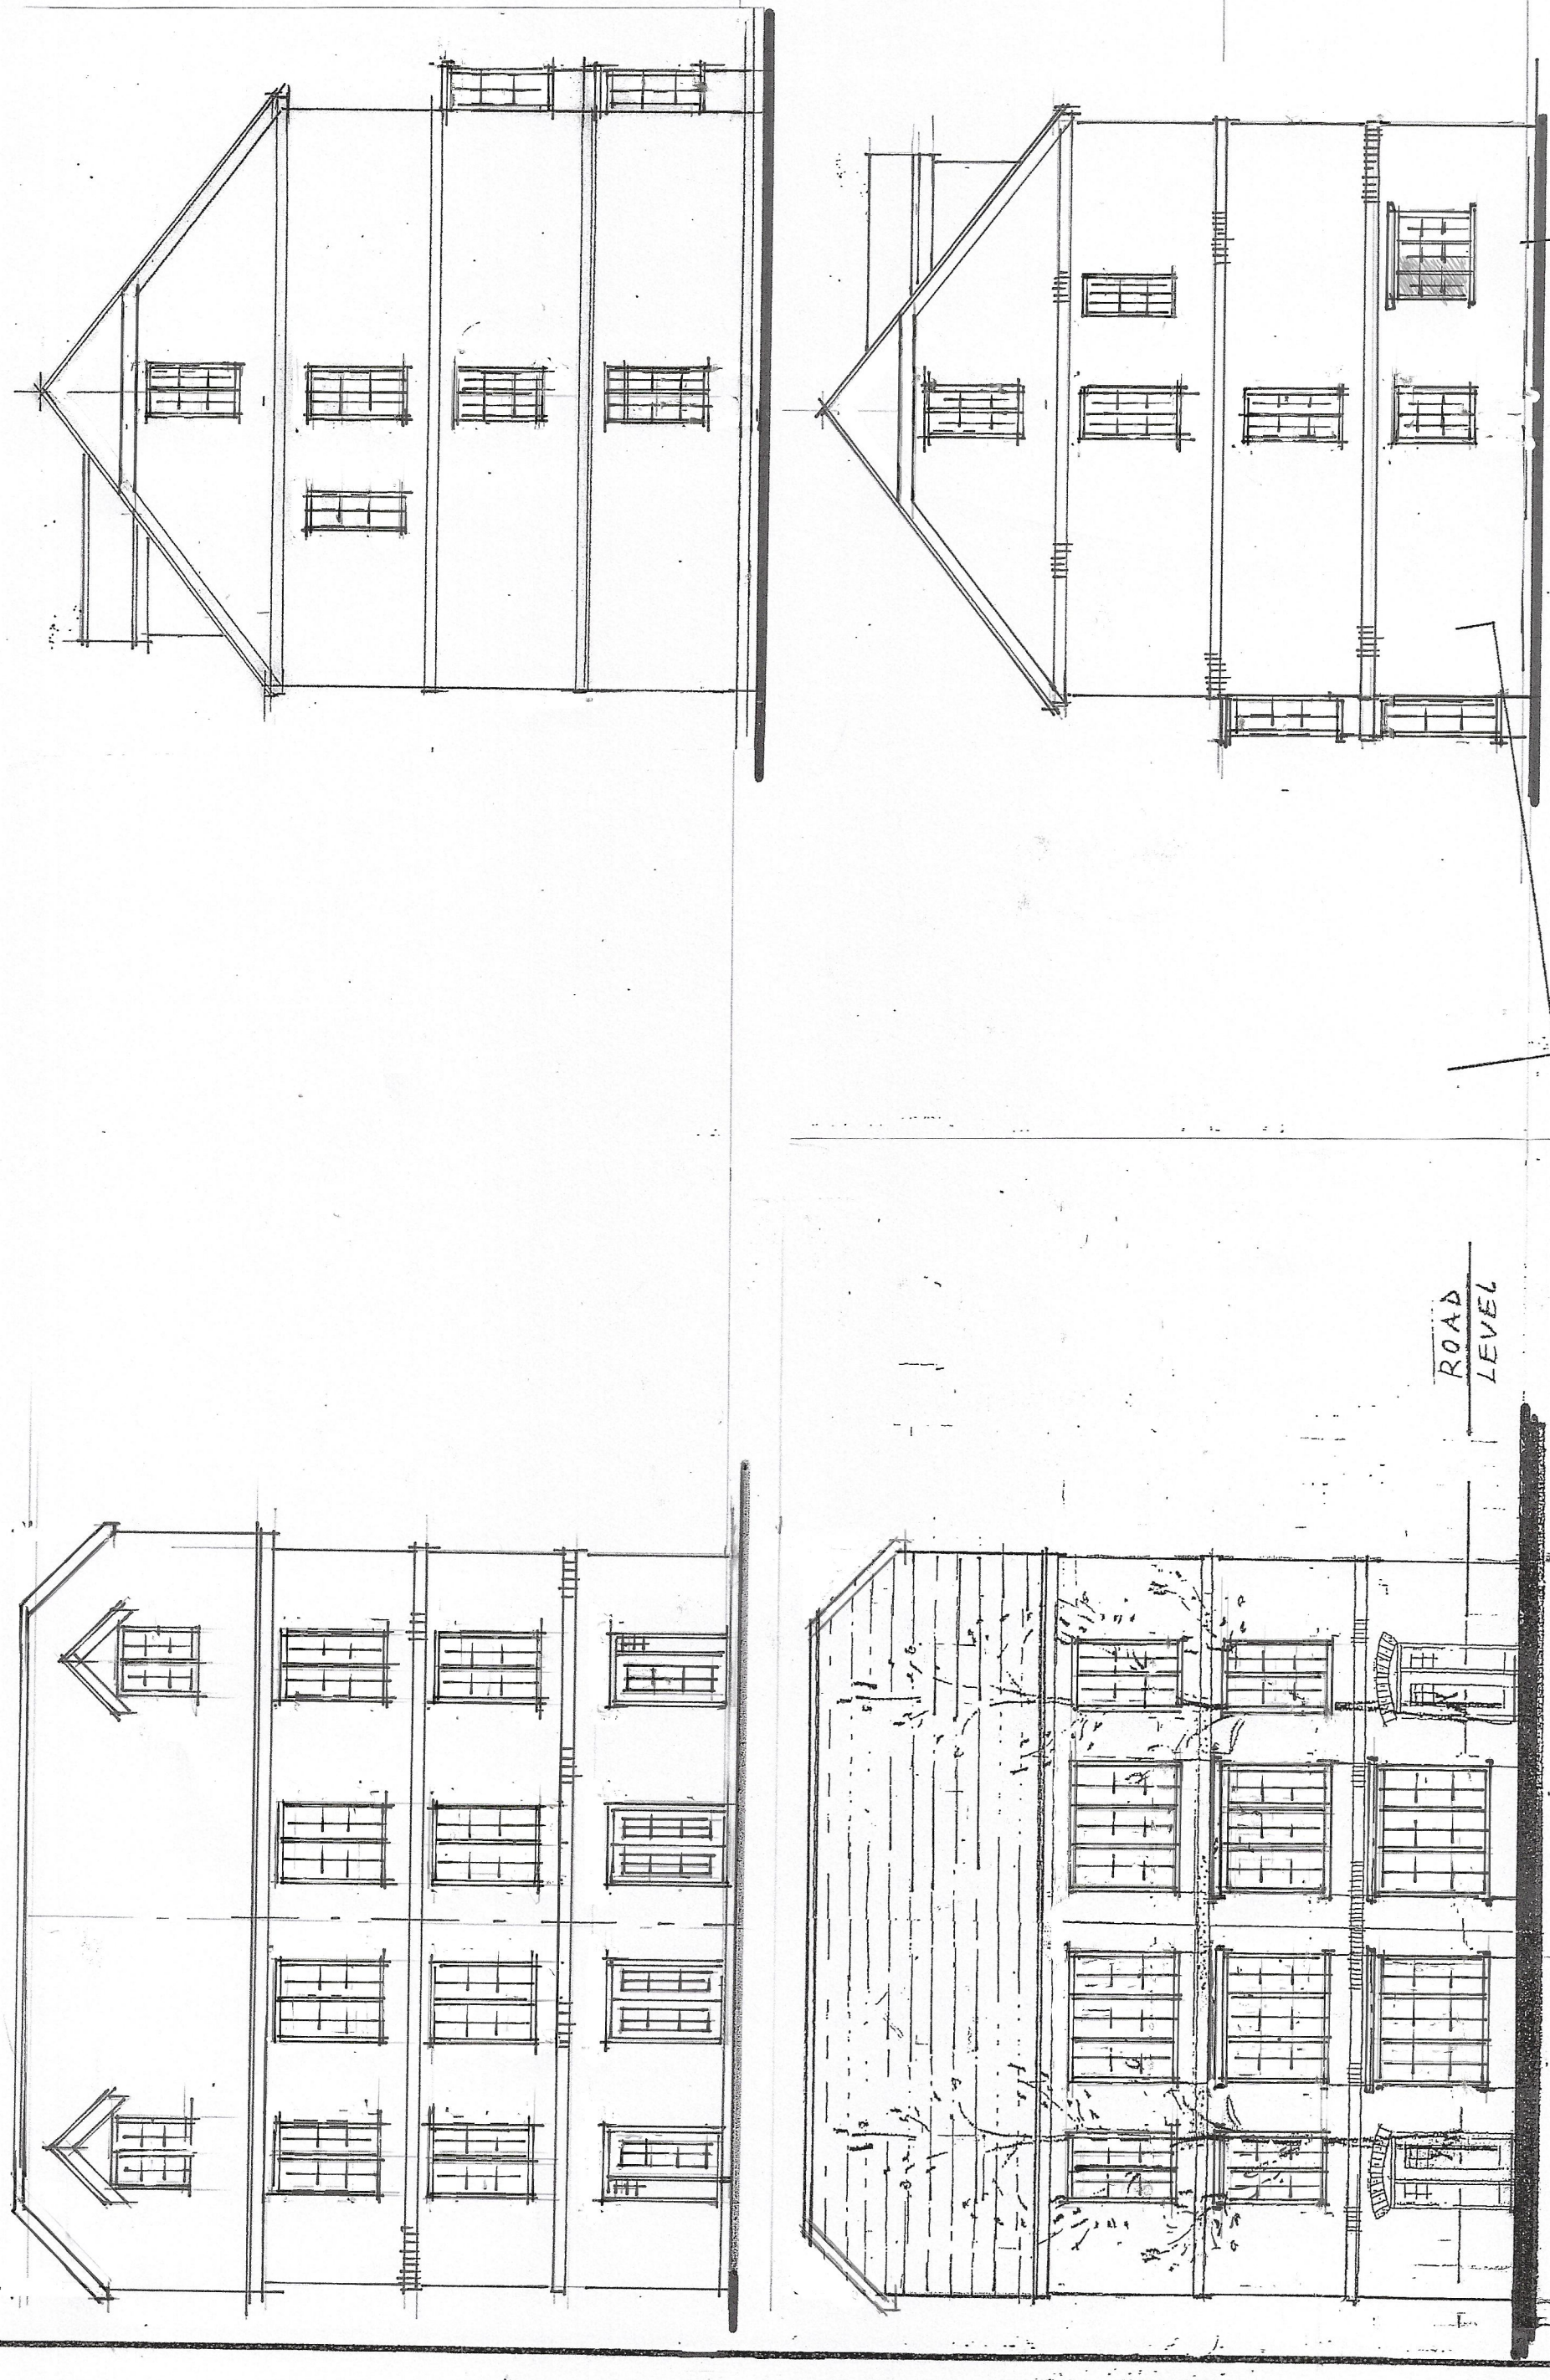

ATTIC PLAN

SECOND FLOOR PLAN

FIRST FLOOR PLAN