


All dimensions are to be checked on site, any discrepancies are to be reported to the Architect before work commences. Do not scale from this drawing.

This drawing is to be read in conjunction with all relevant consultants and specialists drawings / documents, any discrepancies are to be reported to the Architect before the affected work commences.

All structural components shown are indicative only. Details / calculations of structural members are to be provided by the Structural Engineer.



This drawing is copyright.

A	First Issue	28/07/2021
B	Design Amendments	09/08/2021
C	Design Amendments	23/11/2021
D	Submission for Planning Application	24/11/2021

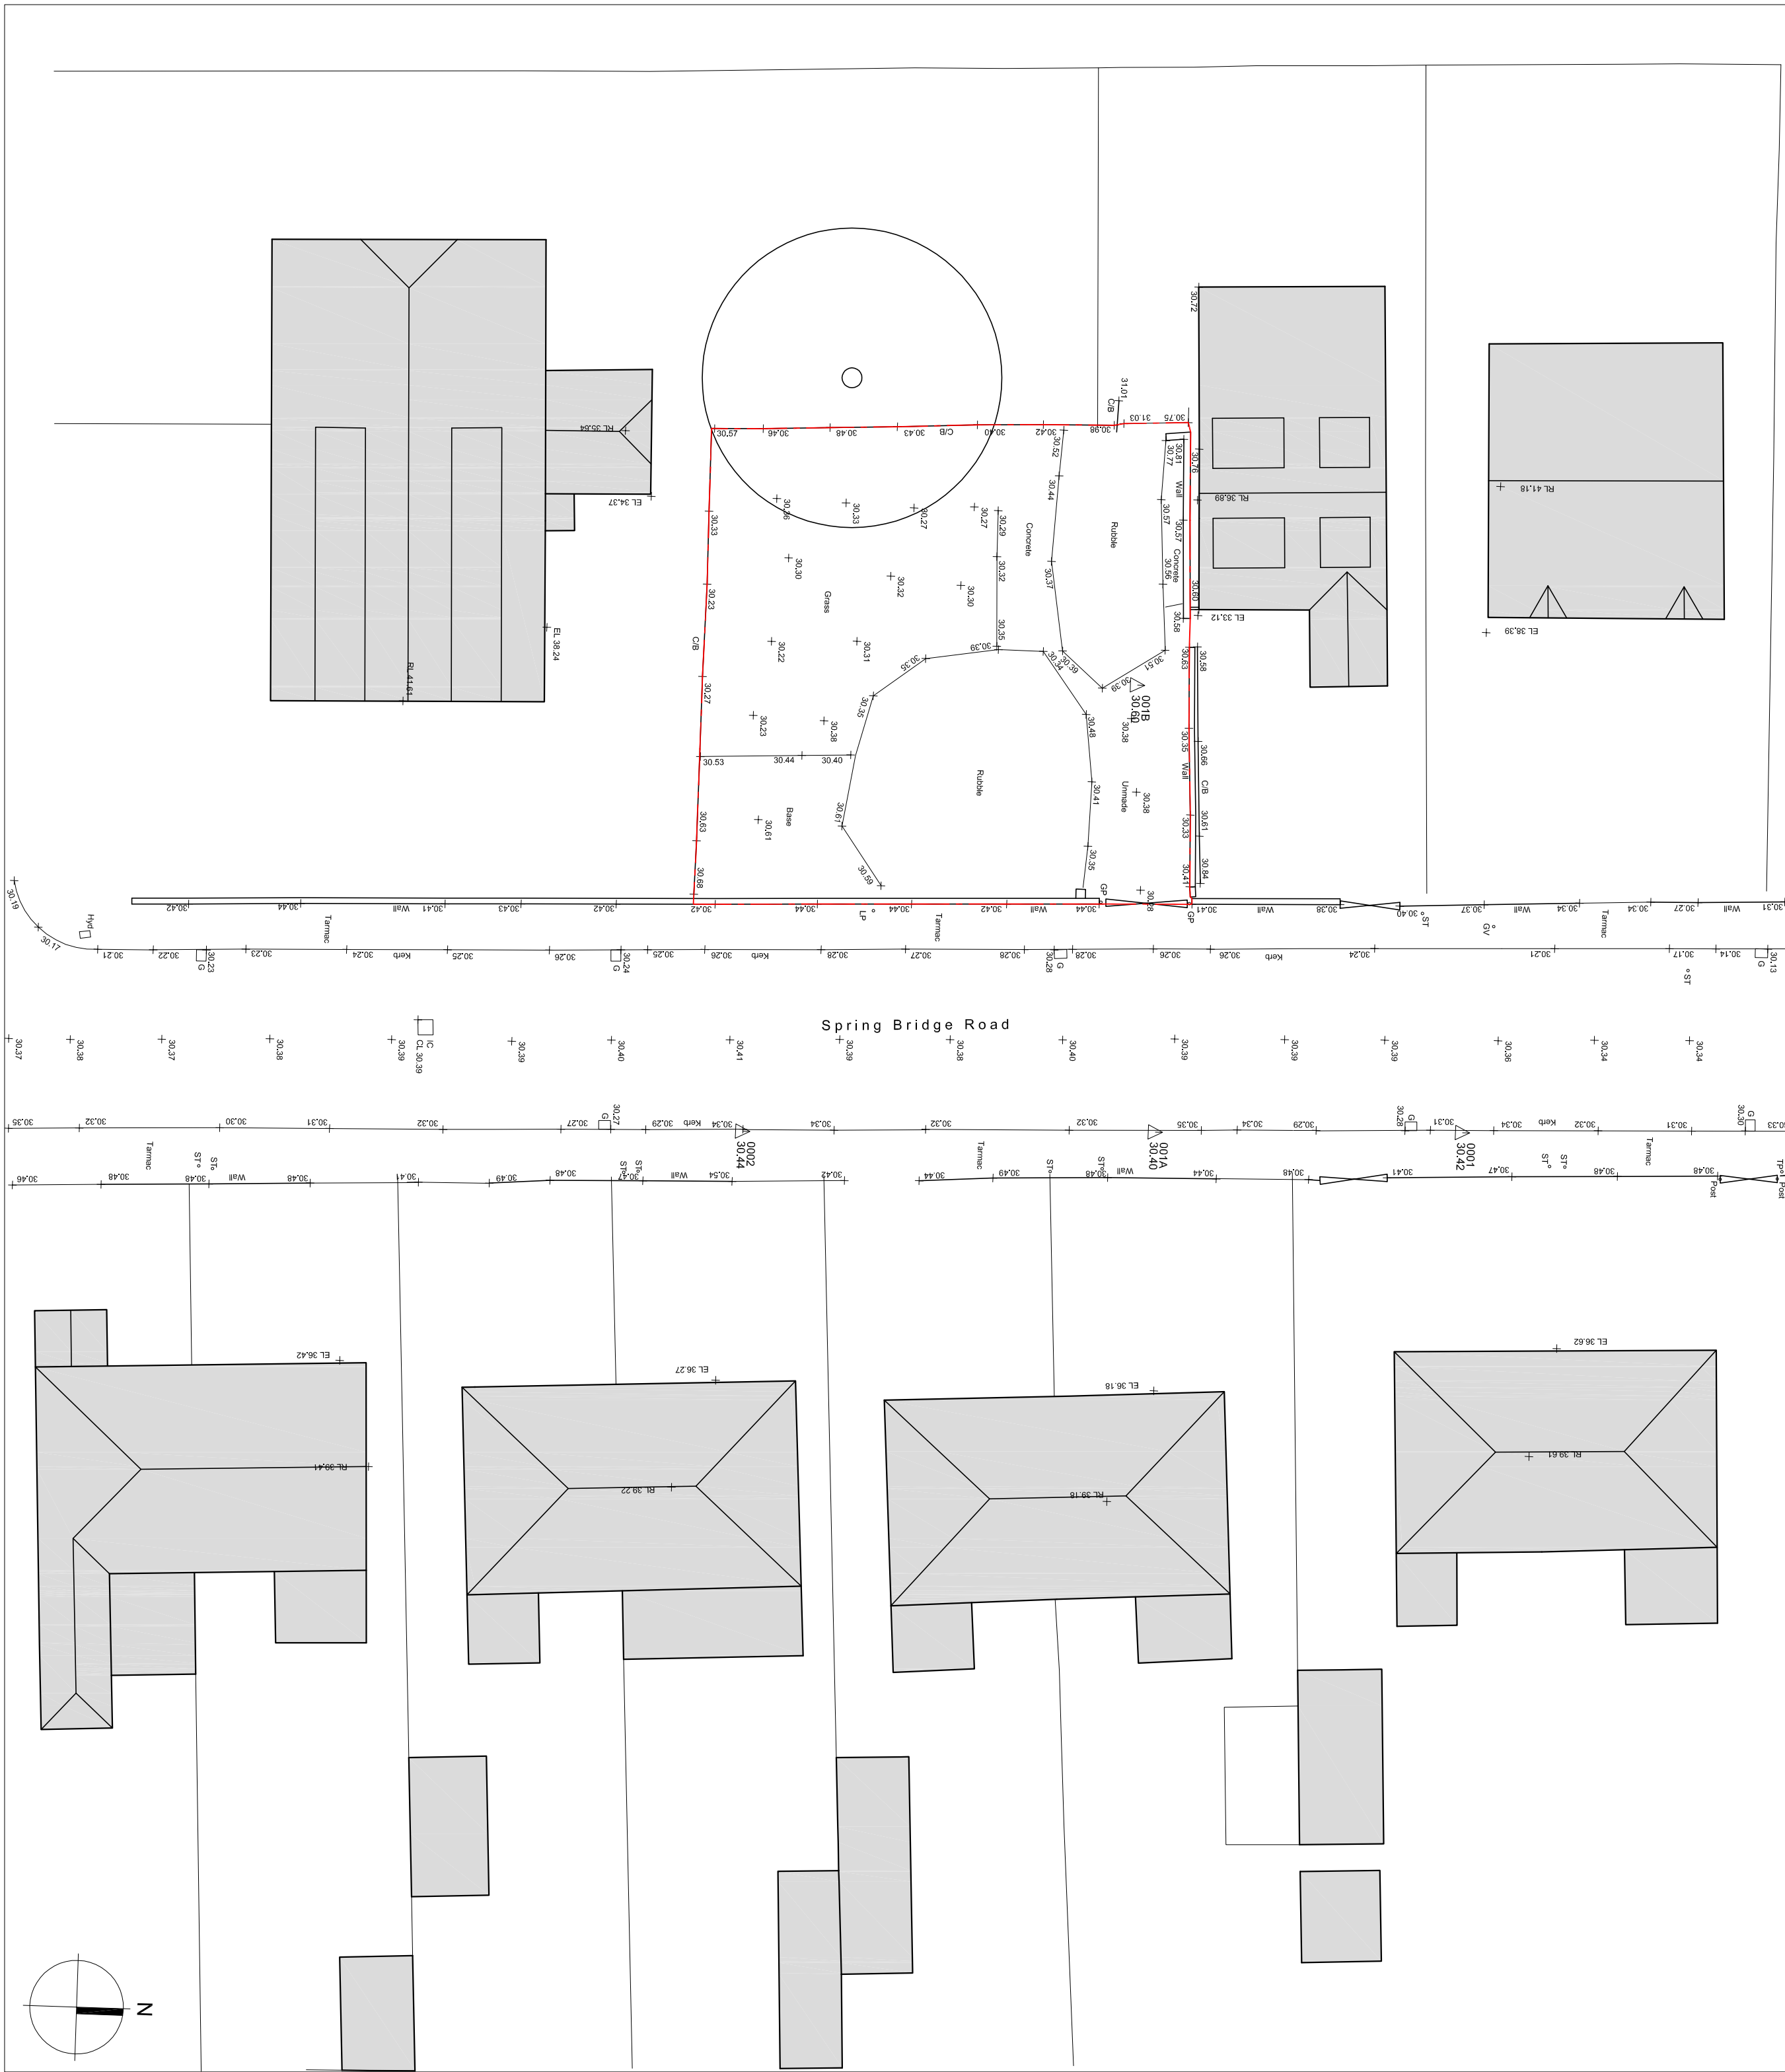

Existing Site Plan 1:200

Scale Bar 1:200

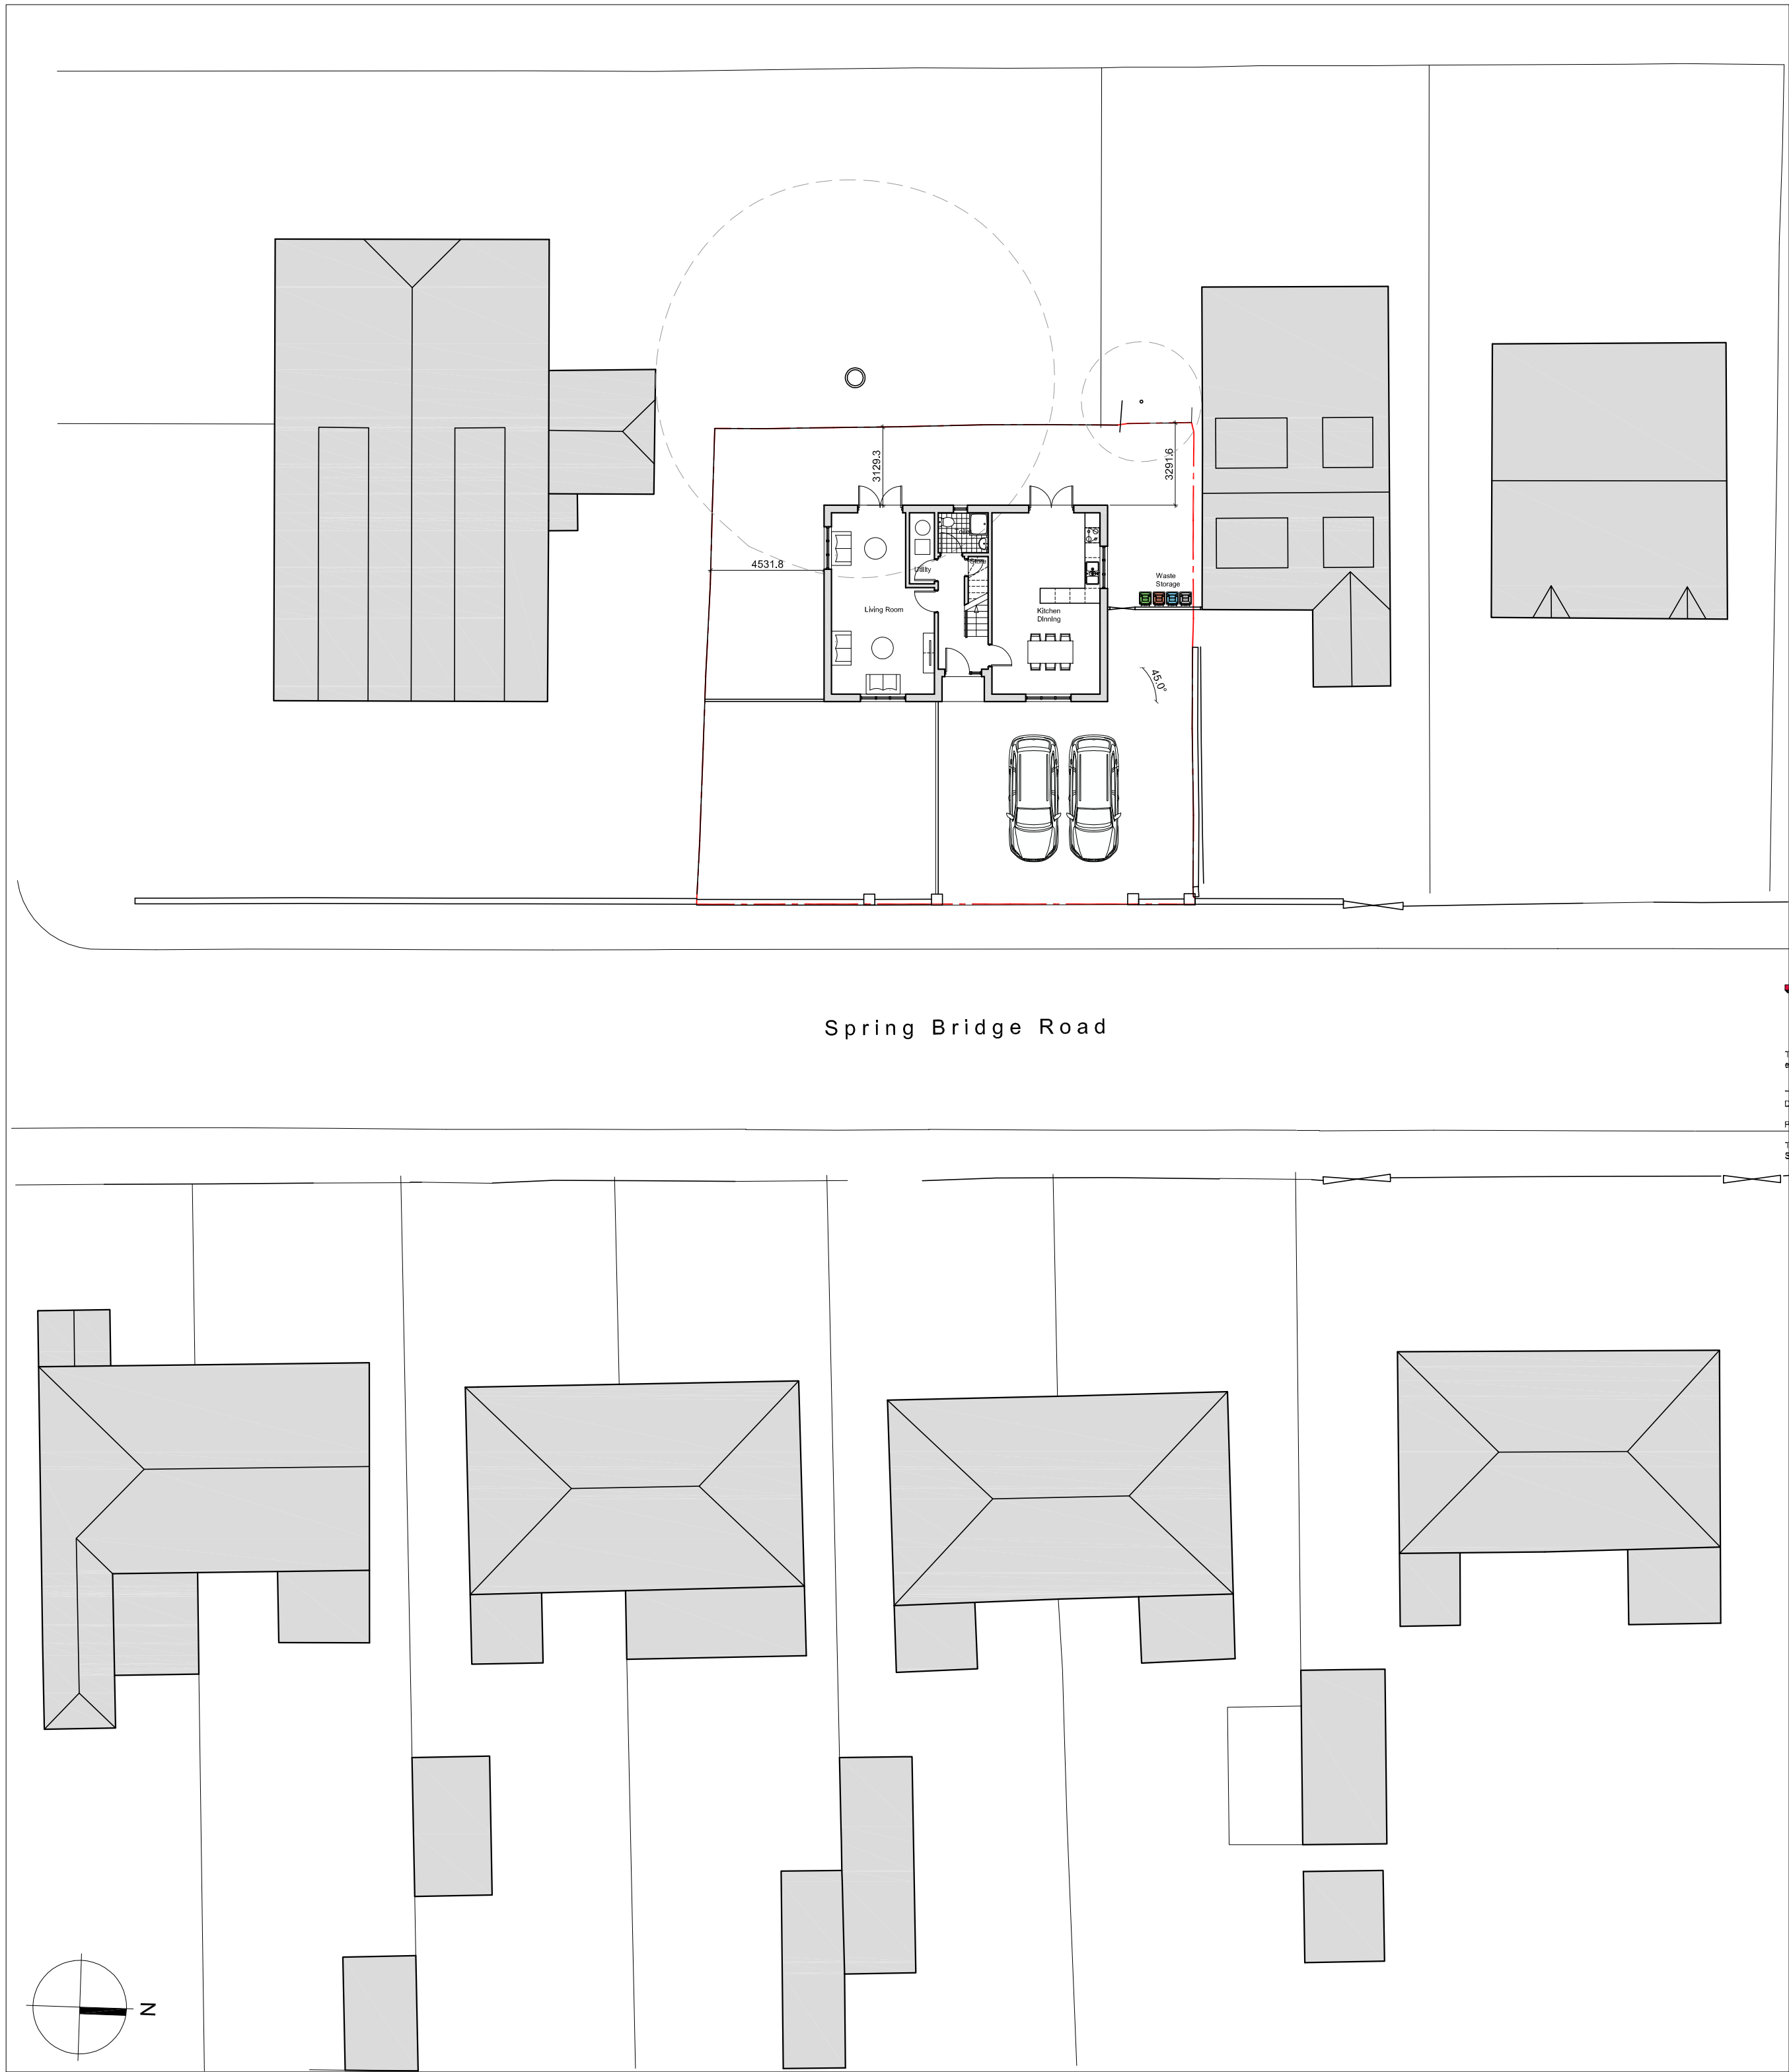 

Proposed Site Plan 1:200

T+A Tang & Associates Ltd
Chartered Architects

Tel : 0161 877 9587
e-mail: barrytang@tangassociates.co.uk

Entrance W1, 1/F, Westwood House,
Greenwood Business Centre,
Manchester, M5 4GH, UK

Client:

Mrs. S Zakir

Project:
Land Adjacent to 10 Spring Bridge Rd,
Manchester M6 8PL

Drawing Title:
Existing and Proposed Site Plans

Scale: 1:200 @ A1 Date: July 2021

Drawing No: 9722/101 Revision: D