



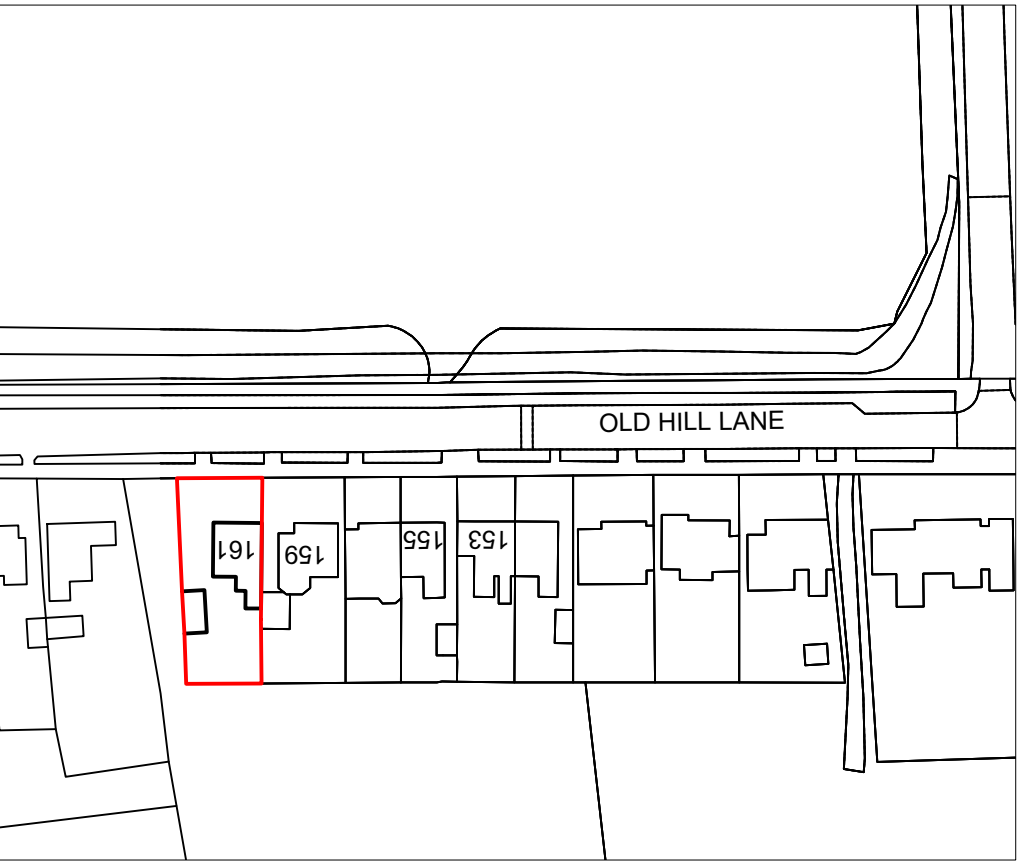


Location Plan

Scale 1:1250

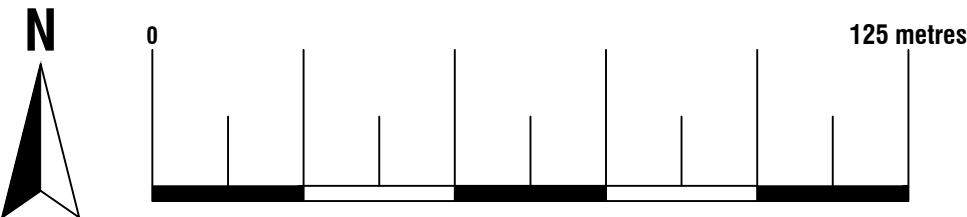



Licence No: 100047474

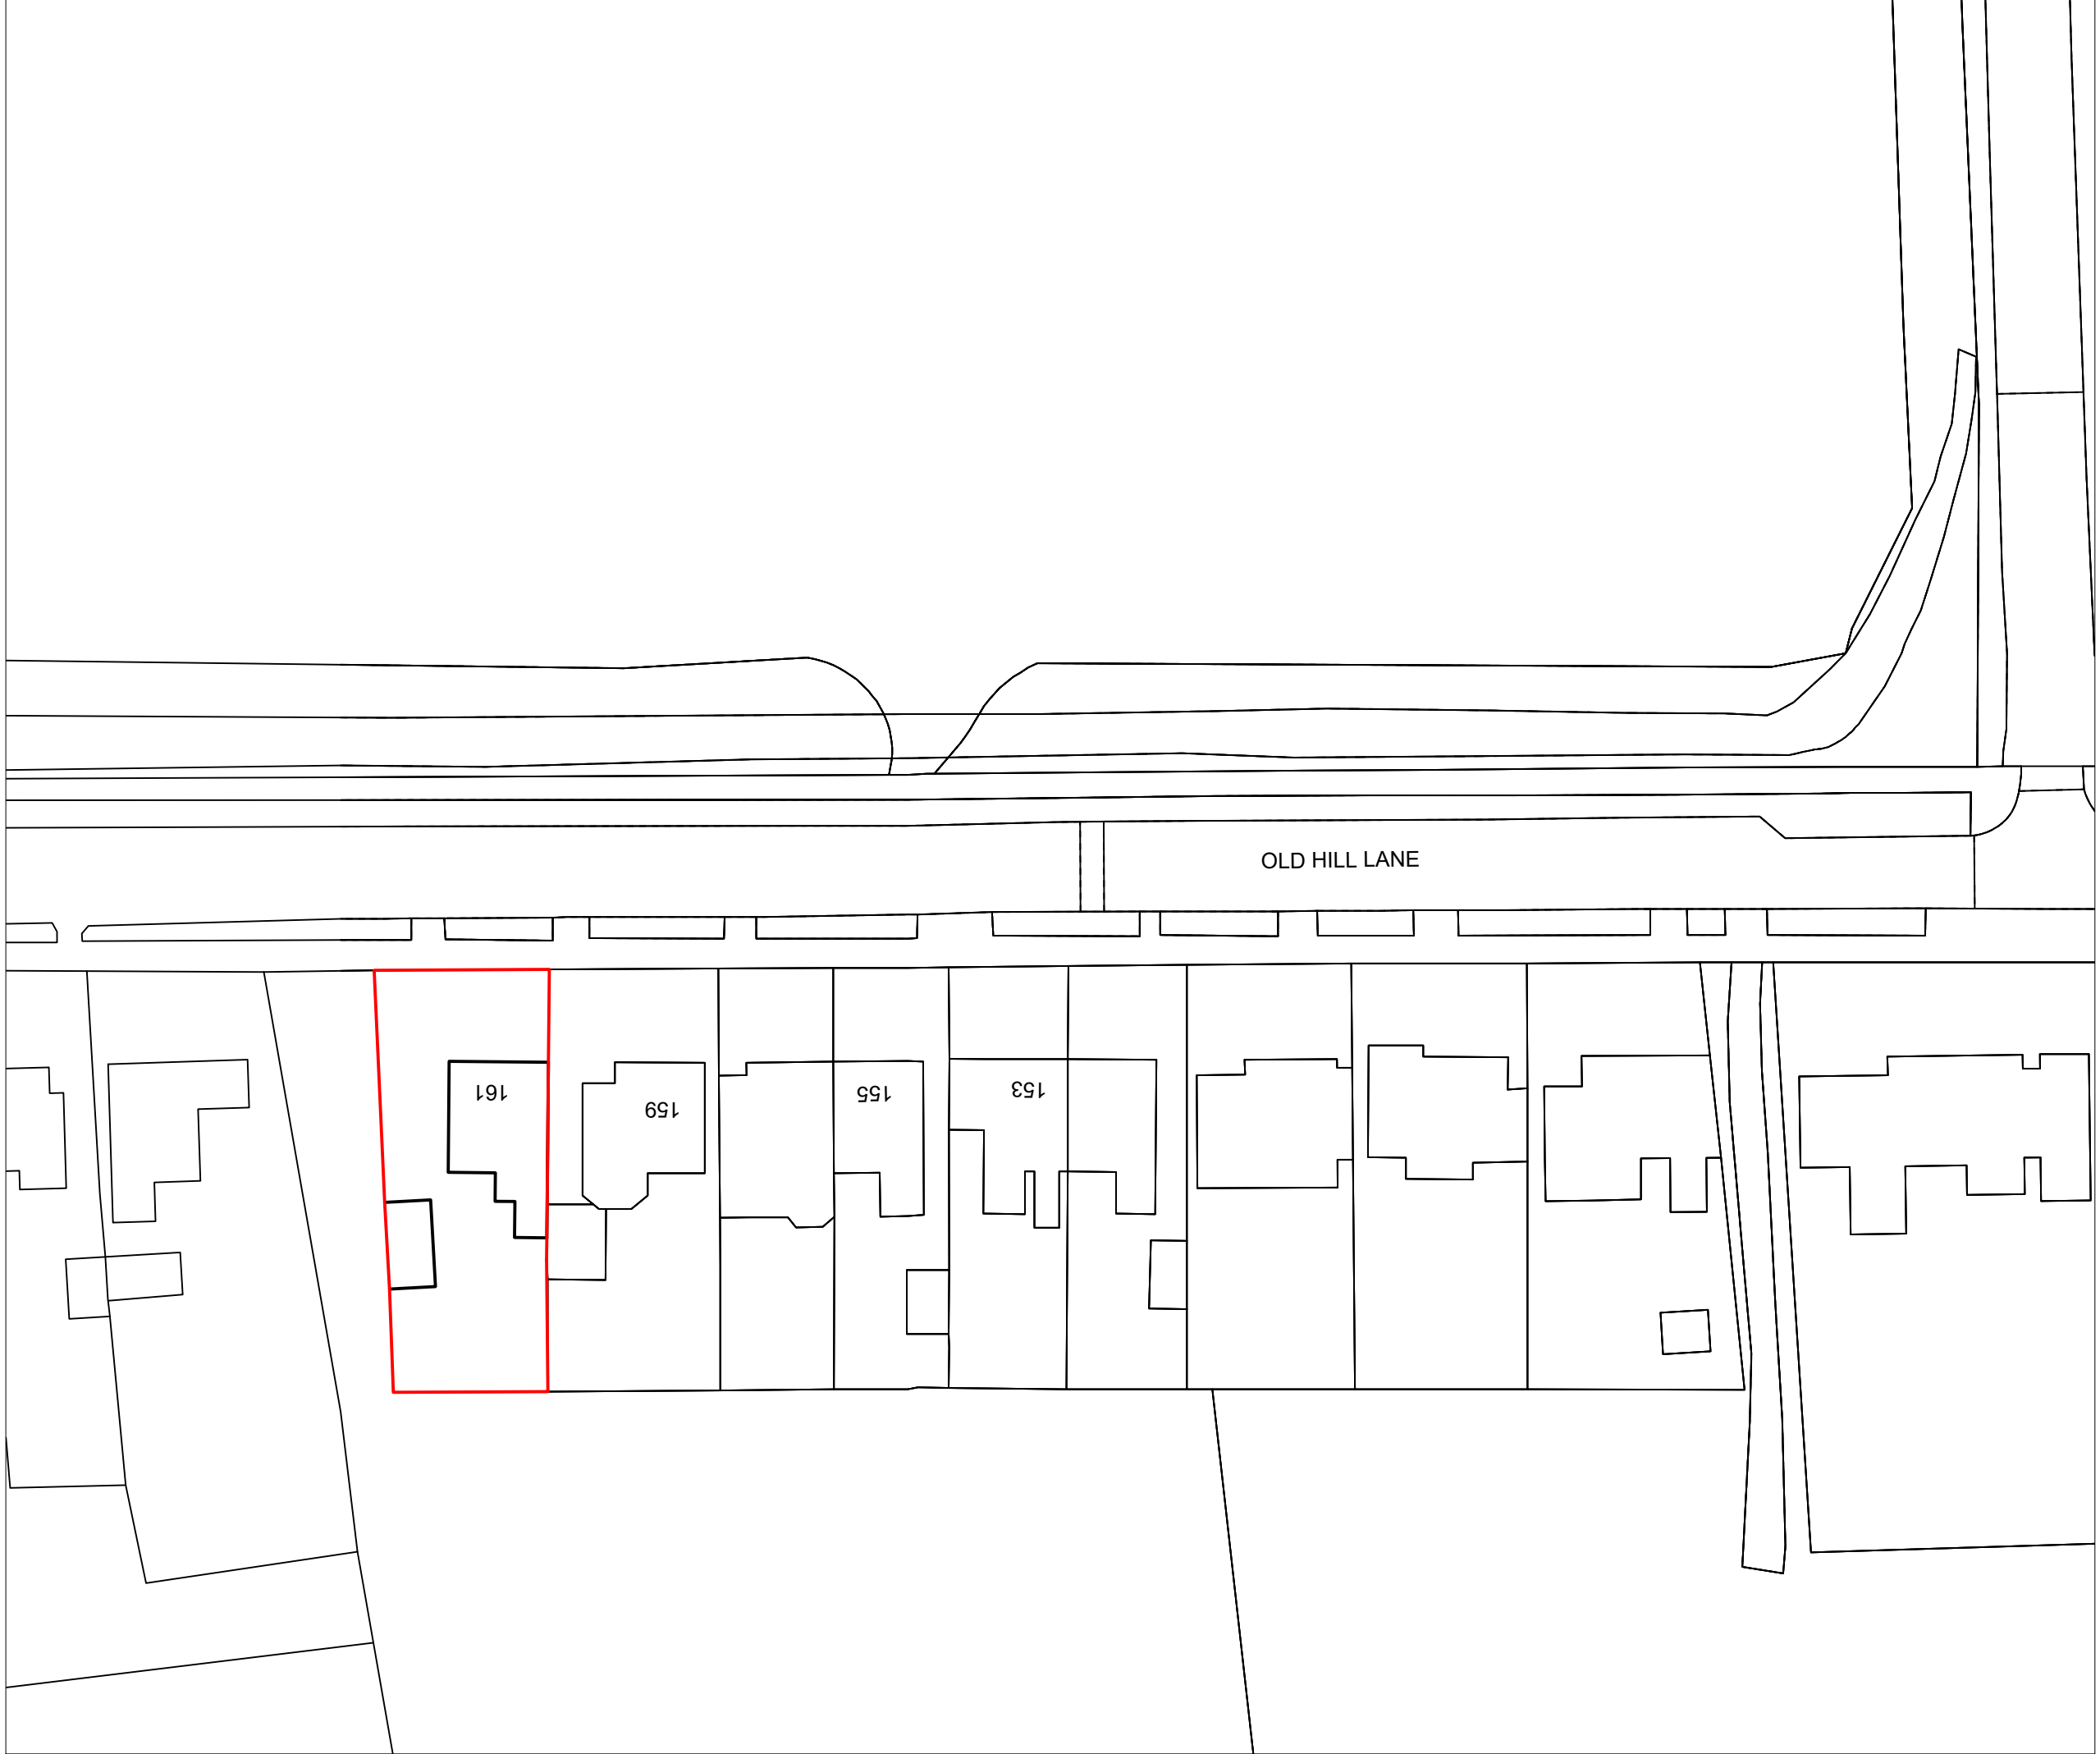

Existing Block Plan

Scale 1:500


Licence No: 100047474

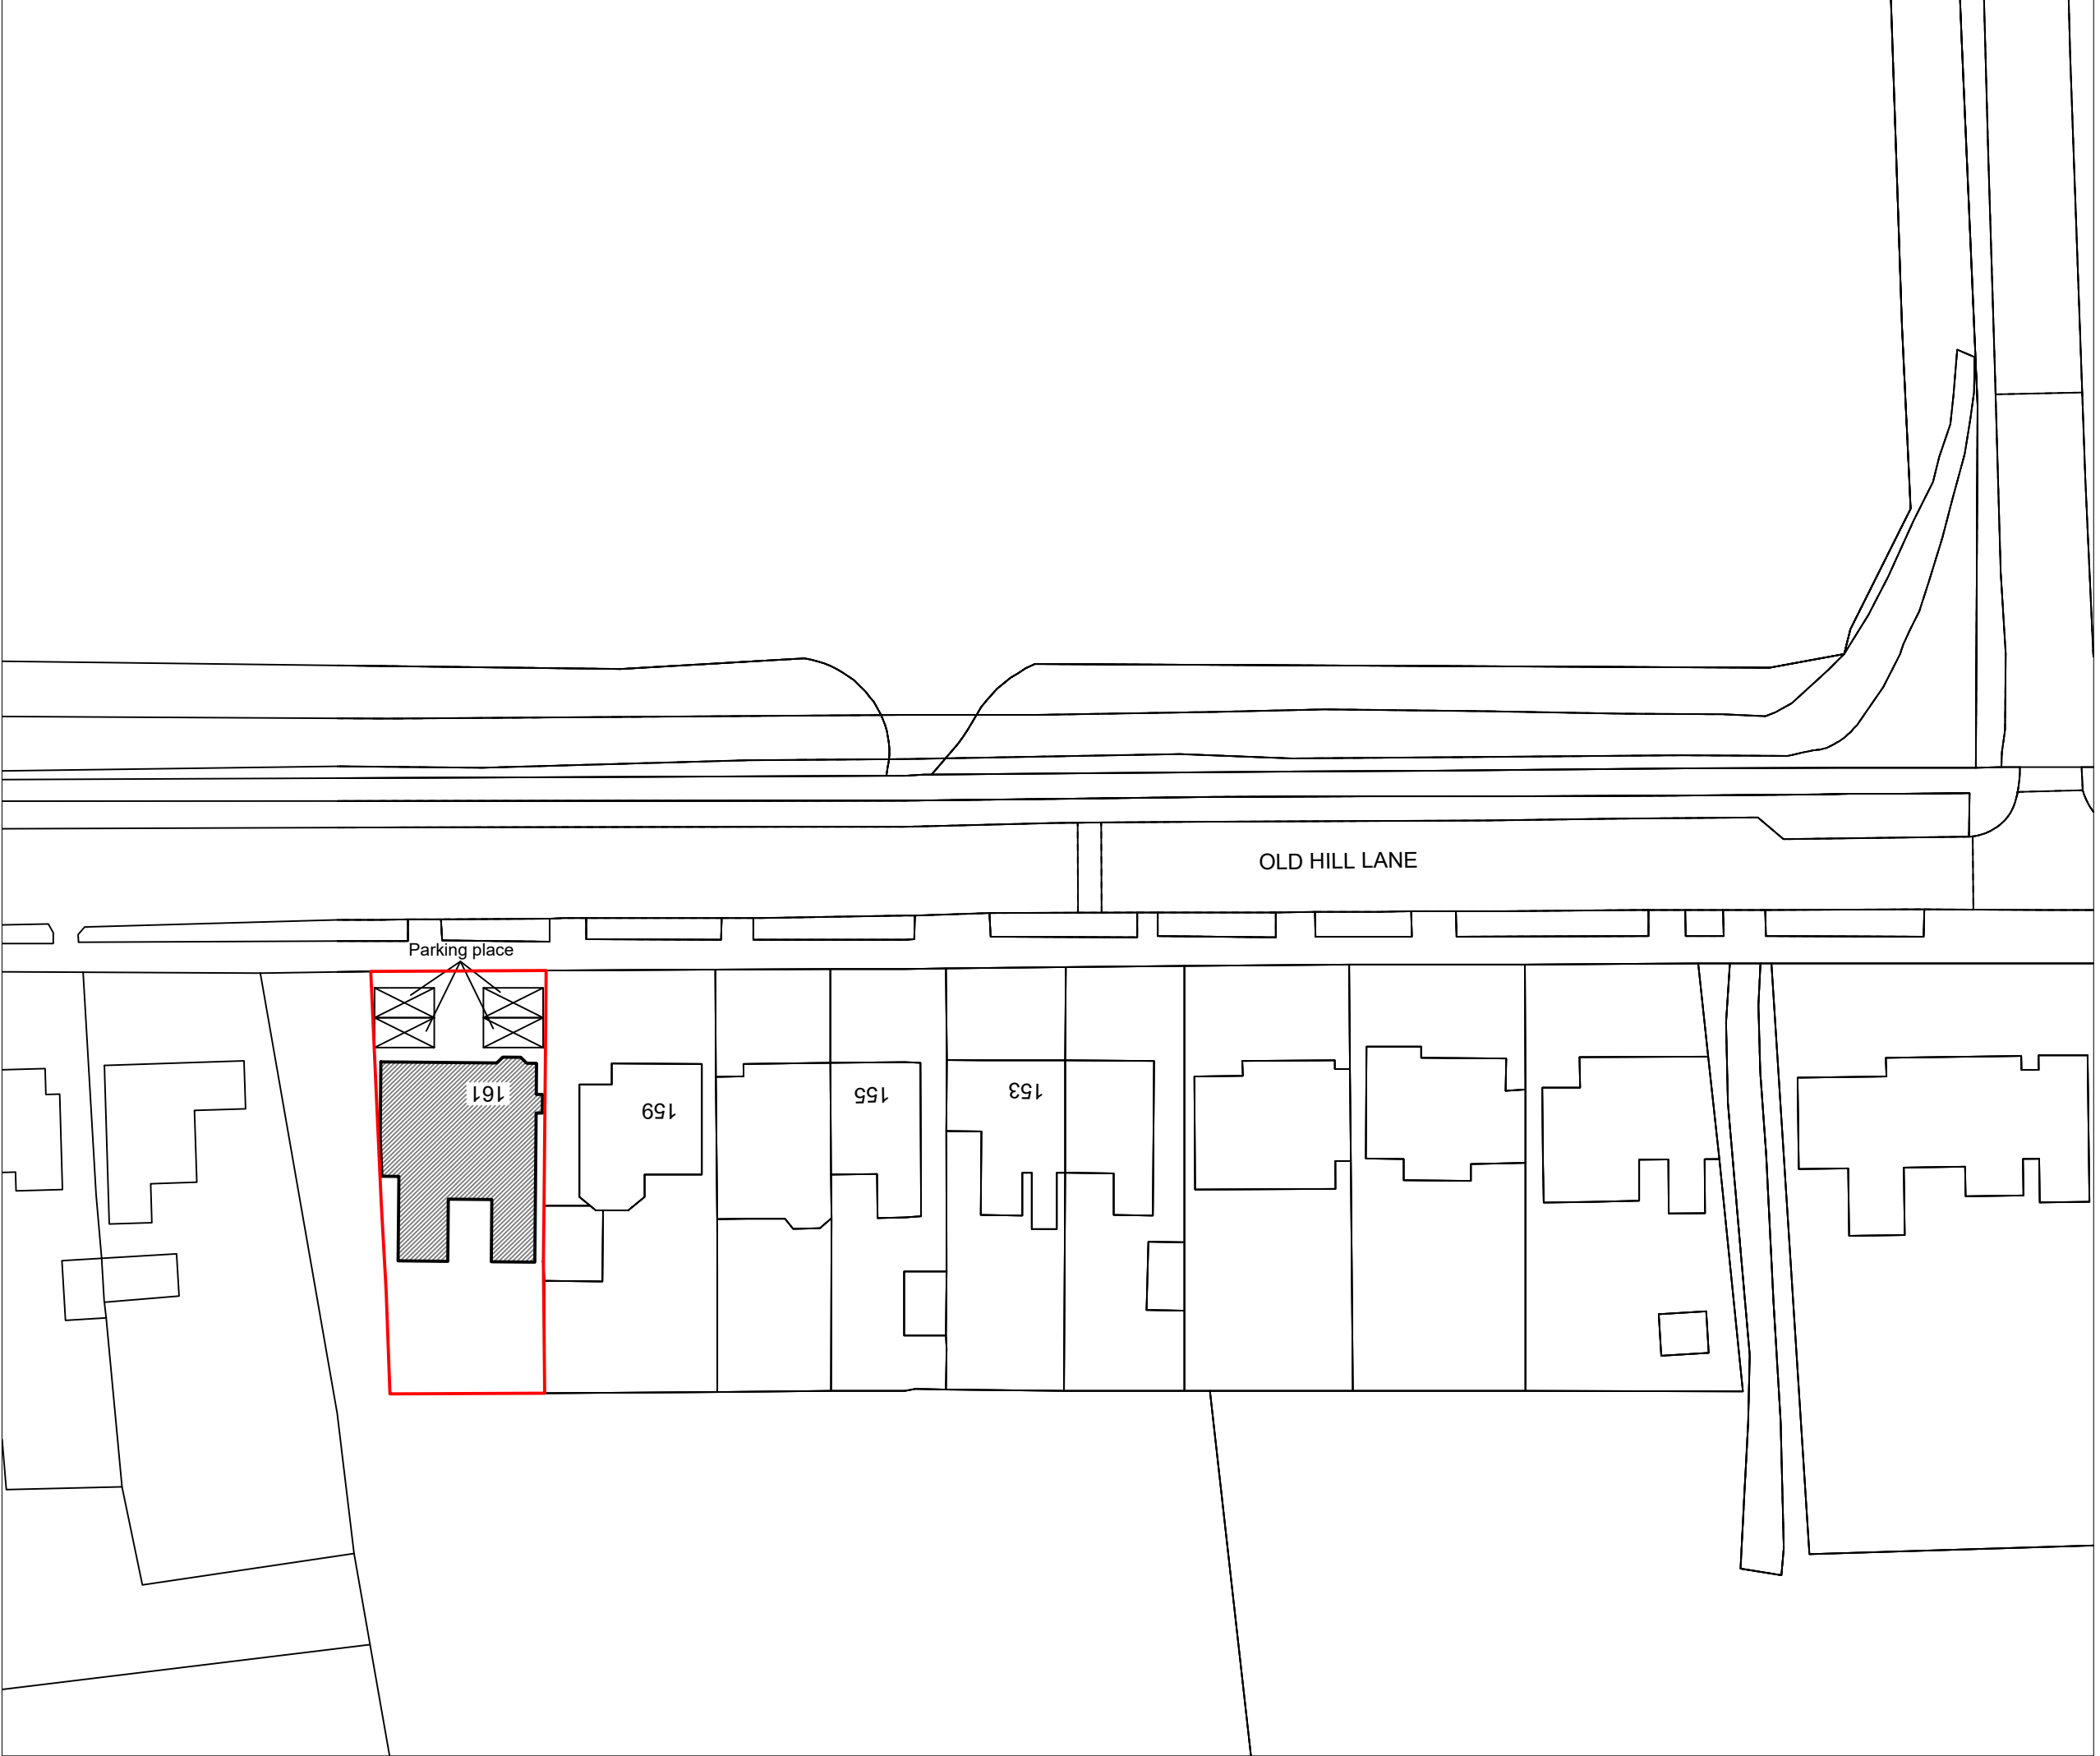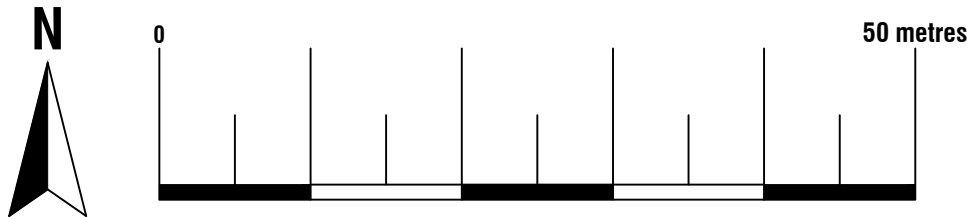

Proposed Block Plan

Scale 1:500


Licence No: 100047474

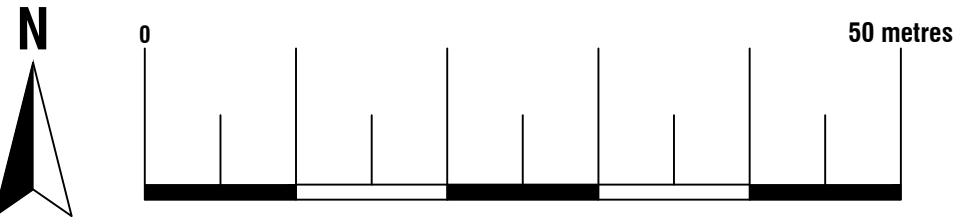


Arkiplan

74 Cardiff Road, CF15 7QE • Enquiries@ArkiPlan.co.uk

Site	161 Old hall lane, Manchester, Lancashire M14 6HJ	Date	22.11.2021
		Sheet	21-0304 D01 Rev 0
		Job	New Build House
		Scale	As Shown@A1
		Title	As Shown

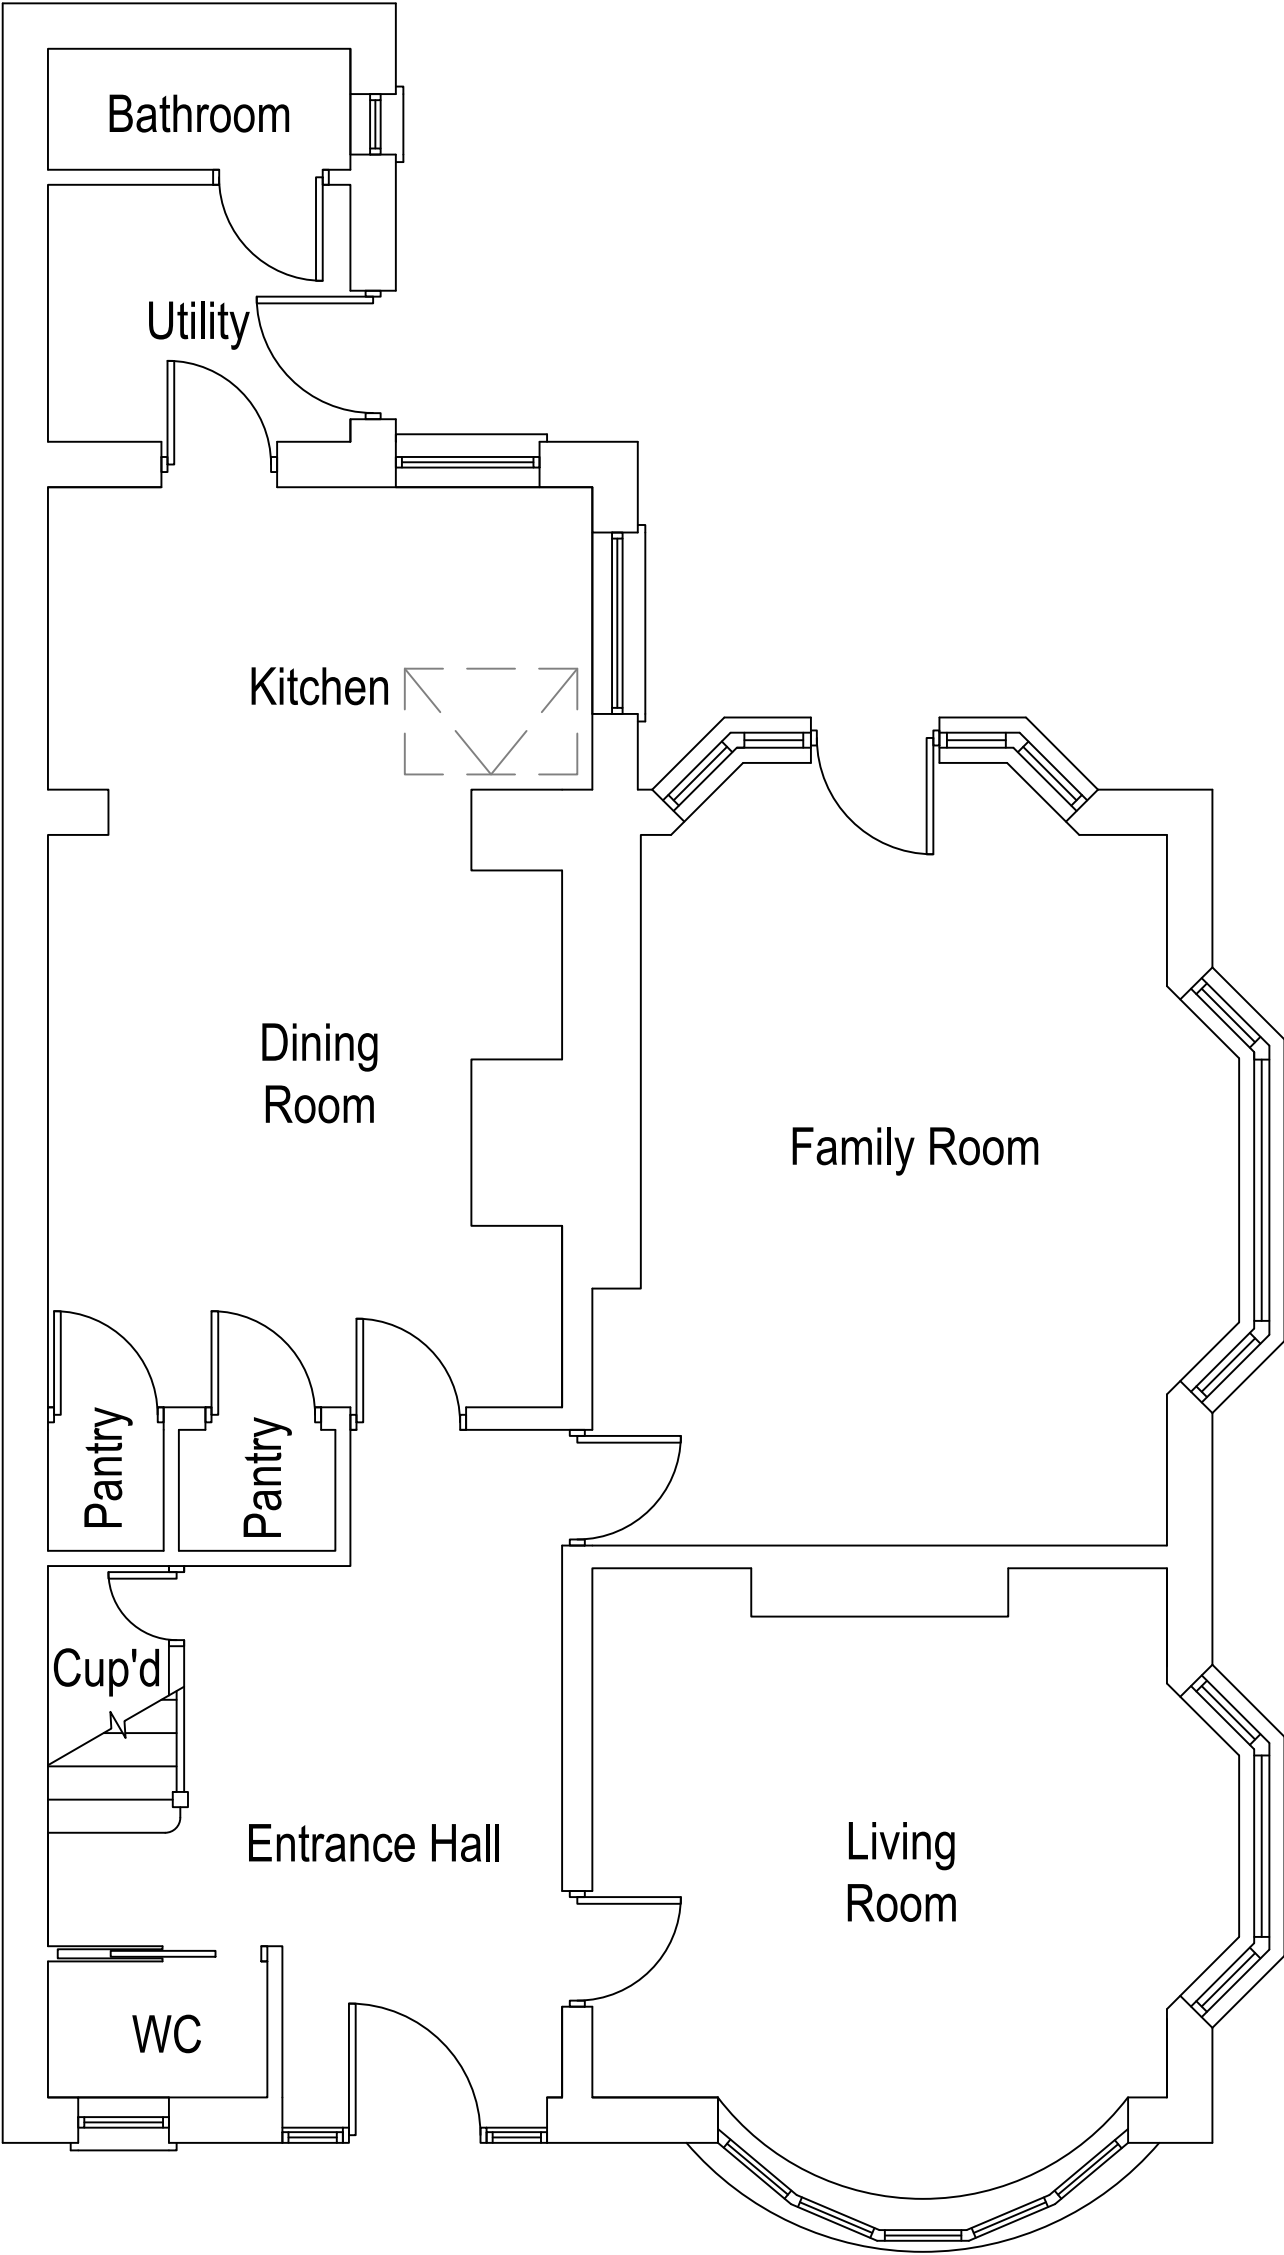


Existing Ground Floor Plan
Scale 1:50

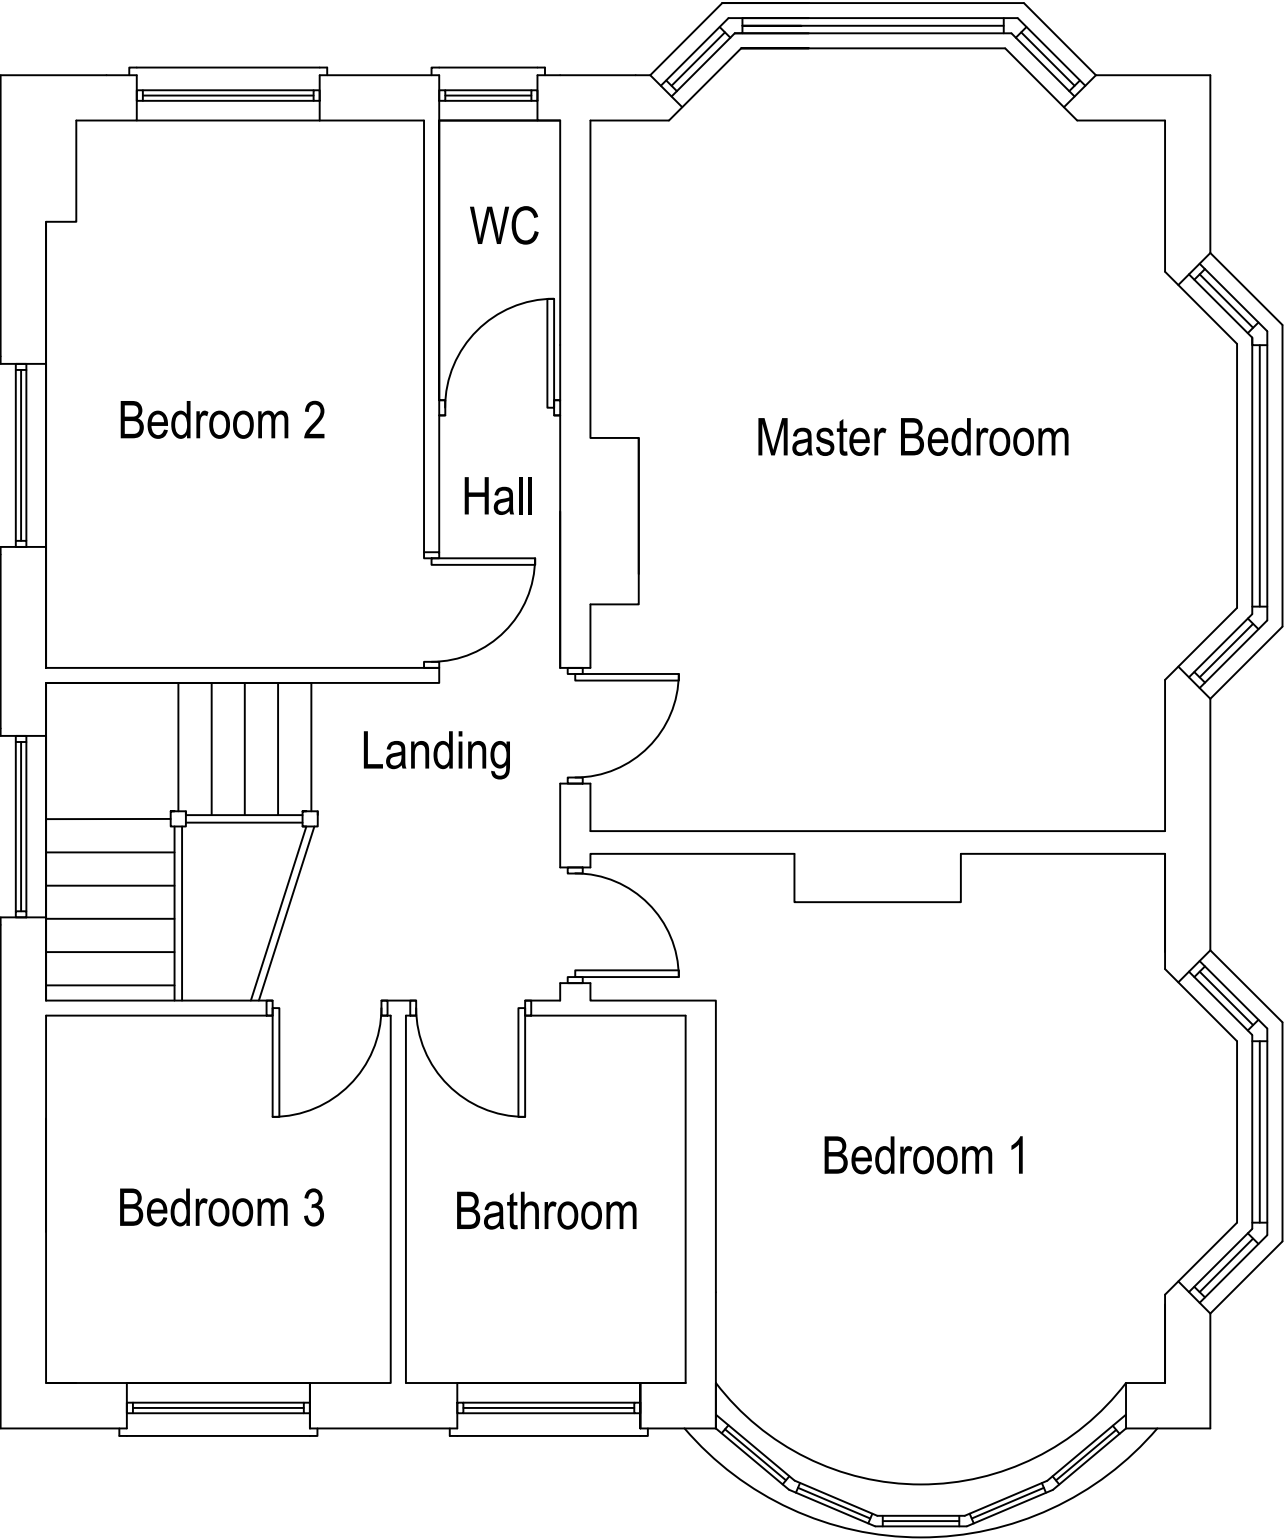


Existing First Floor Plan
Scale 1:50



Existing West Elevation
Scale 1:50

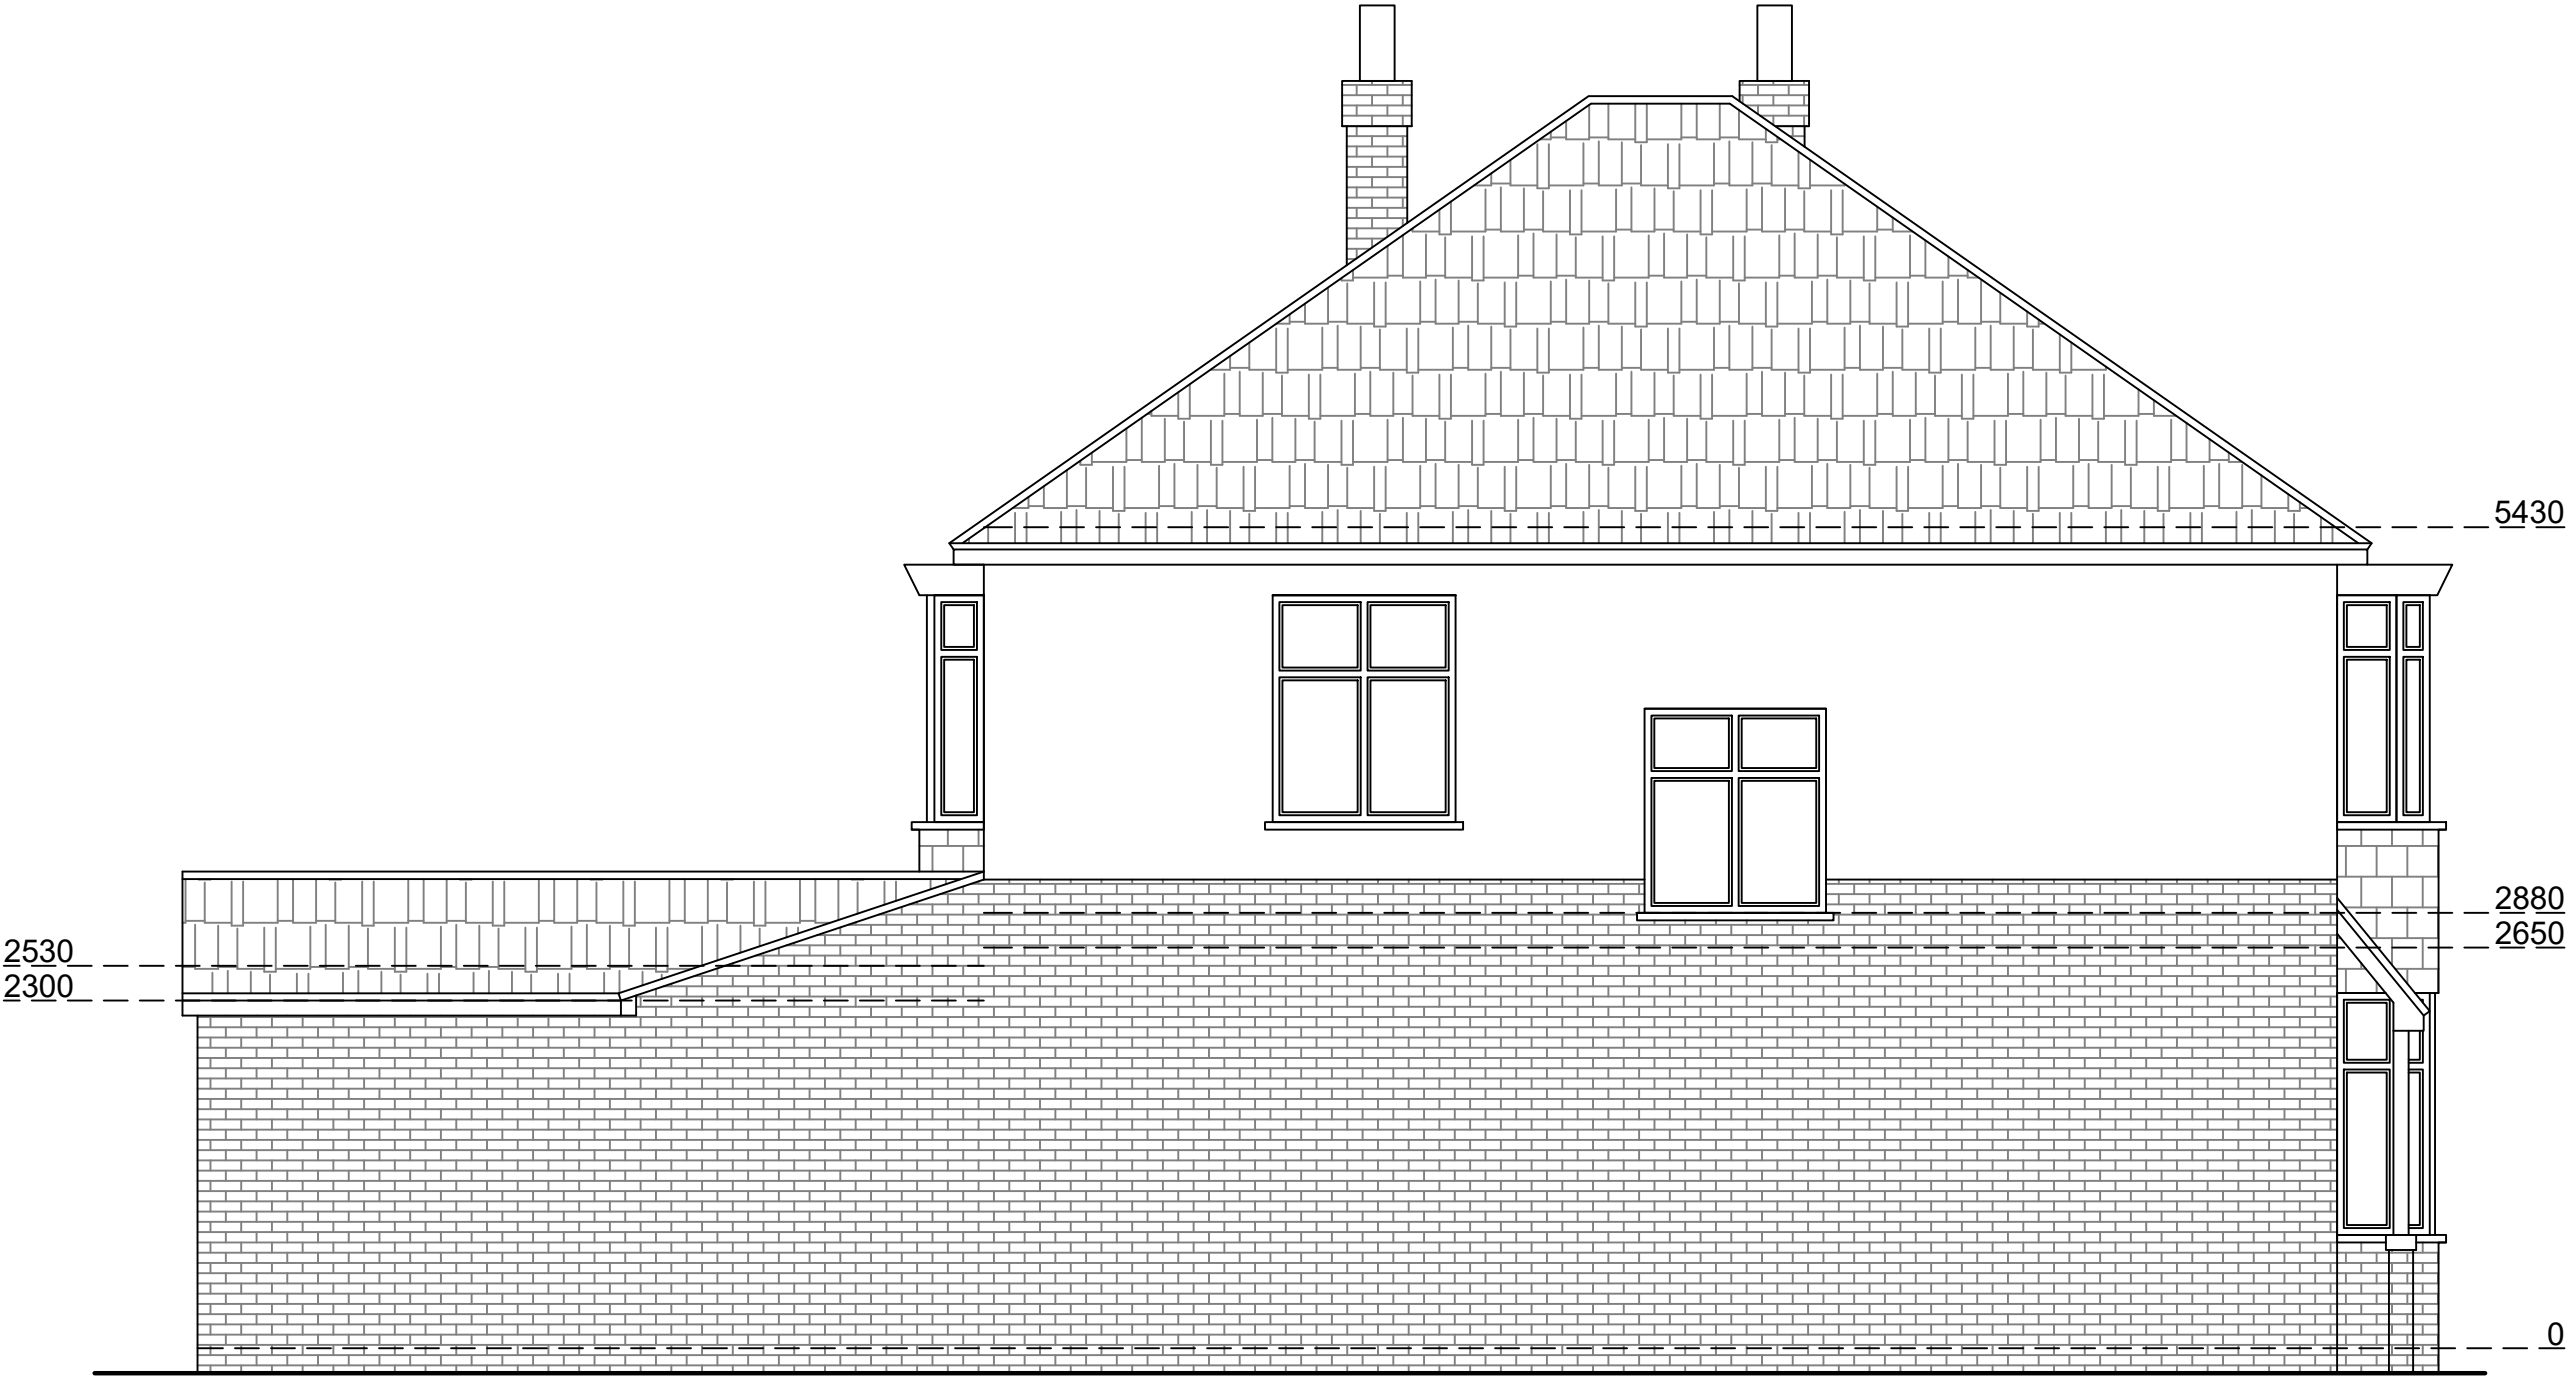

Existing East Elevation
Scale 1:50

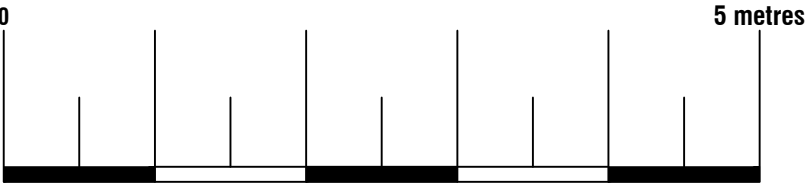

Arkiplan

74 Cardiff Road, CF15 7QE • Enquiries@ArkiPlan.co.uk

Site	161 Old hall lane, Manchester, Lancashire M14 6HJ	Date	22.11.2021
		Sheet	21-0304 D02 Rev 0
		Job	New Build House
		Scale	As Shown@A1
		Title	As Shown



159 Old Hall Lane

161 Old Hall Lane

Access land

Not surveyed 197 Old Hall Lane

Existing North Elevation
Scale 1:50



Not surveyed 197 Old Hall Lane

Access land

16 Old Hall Lane


159 Old Hall Lane

Existing South Elevation
Scale 1:50


Arkiplan

74 Cardiff Road, CF15 7QE • Enquiries@ArkiPlan.co.uk


Site	161 Old hall lane, Manchester, Lancashire M14 6HJ	Date	22.11.2021
		Sheet	21-0304 D03 Rev 0
		Job	New Build House
		Scale	As Shown@A1
		Title	As Shown

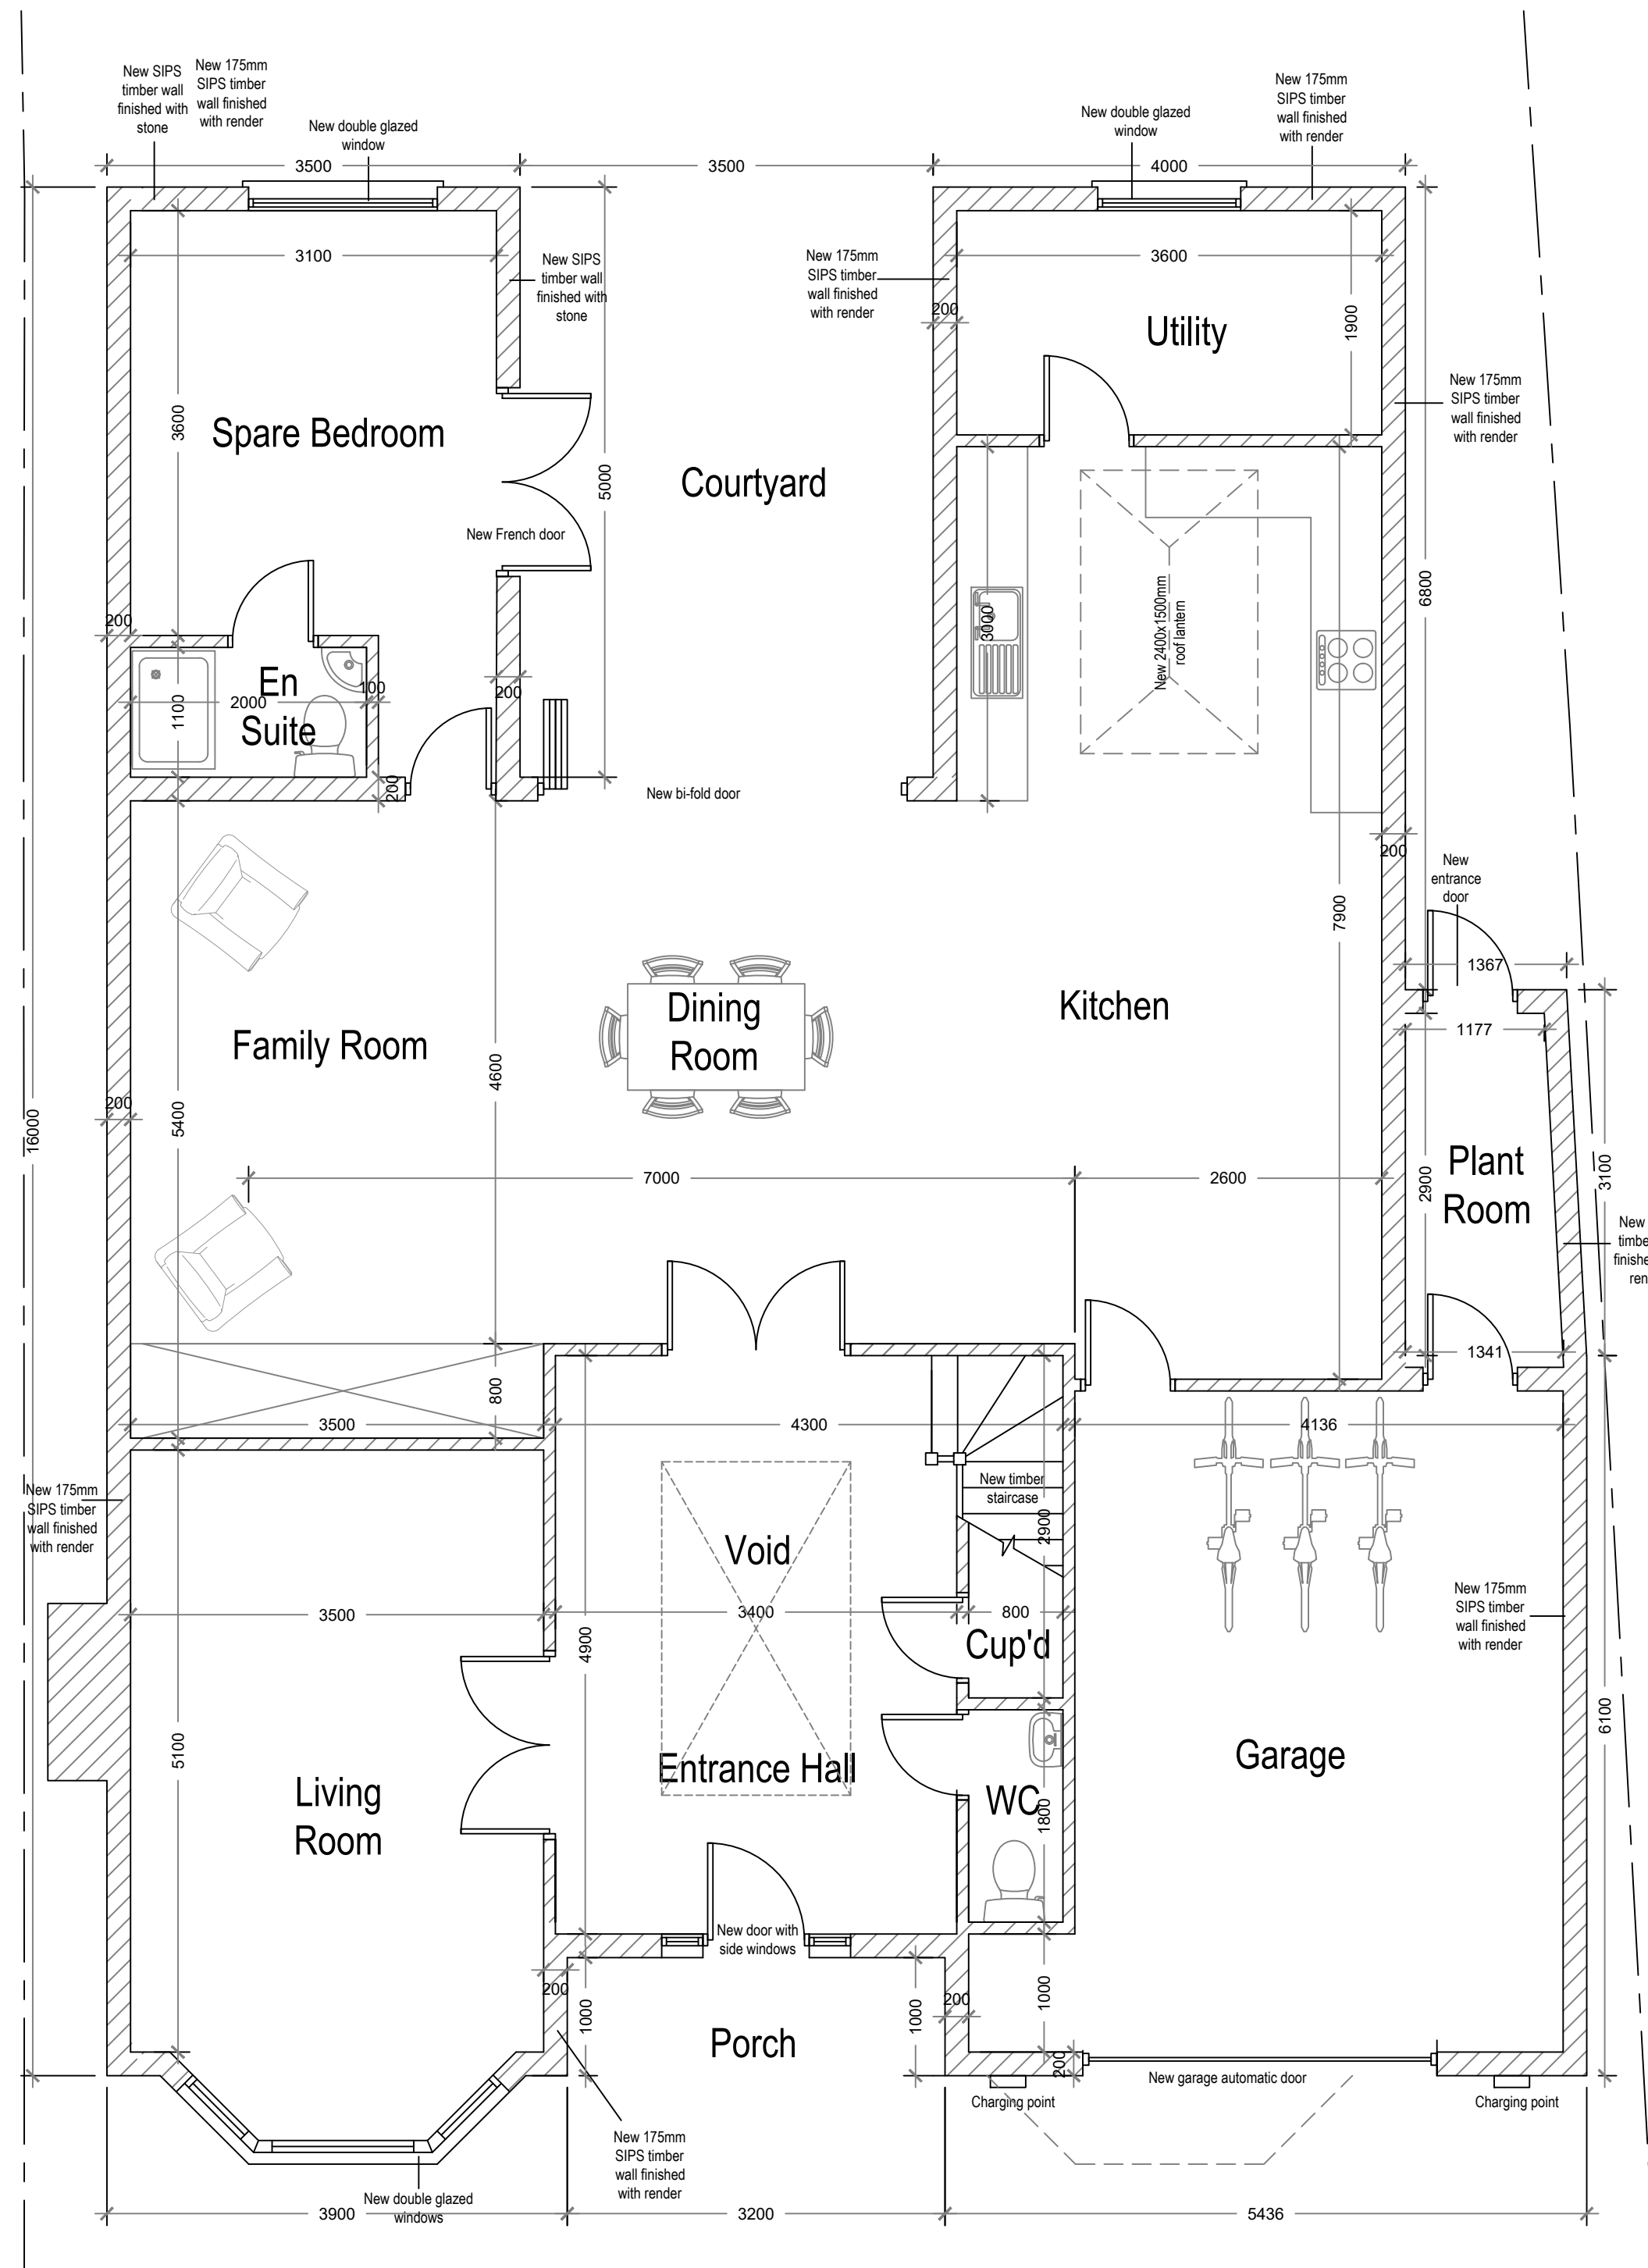

Proposed Ground Floor Plan
Scale 1:50

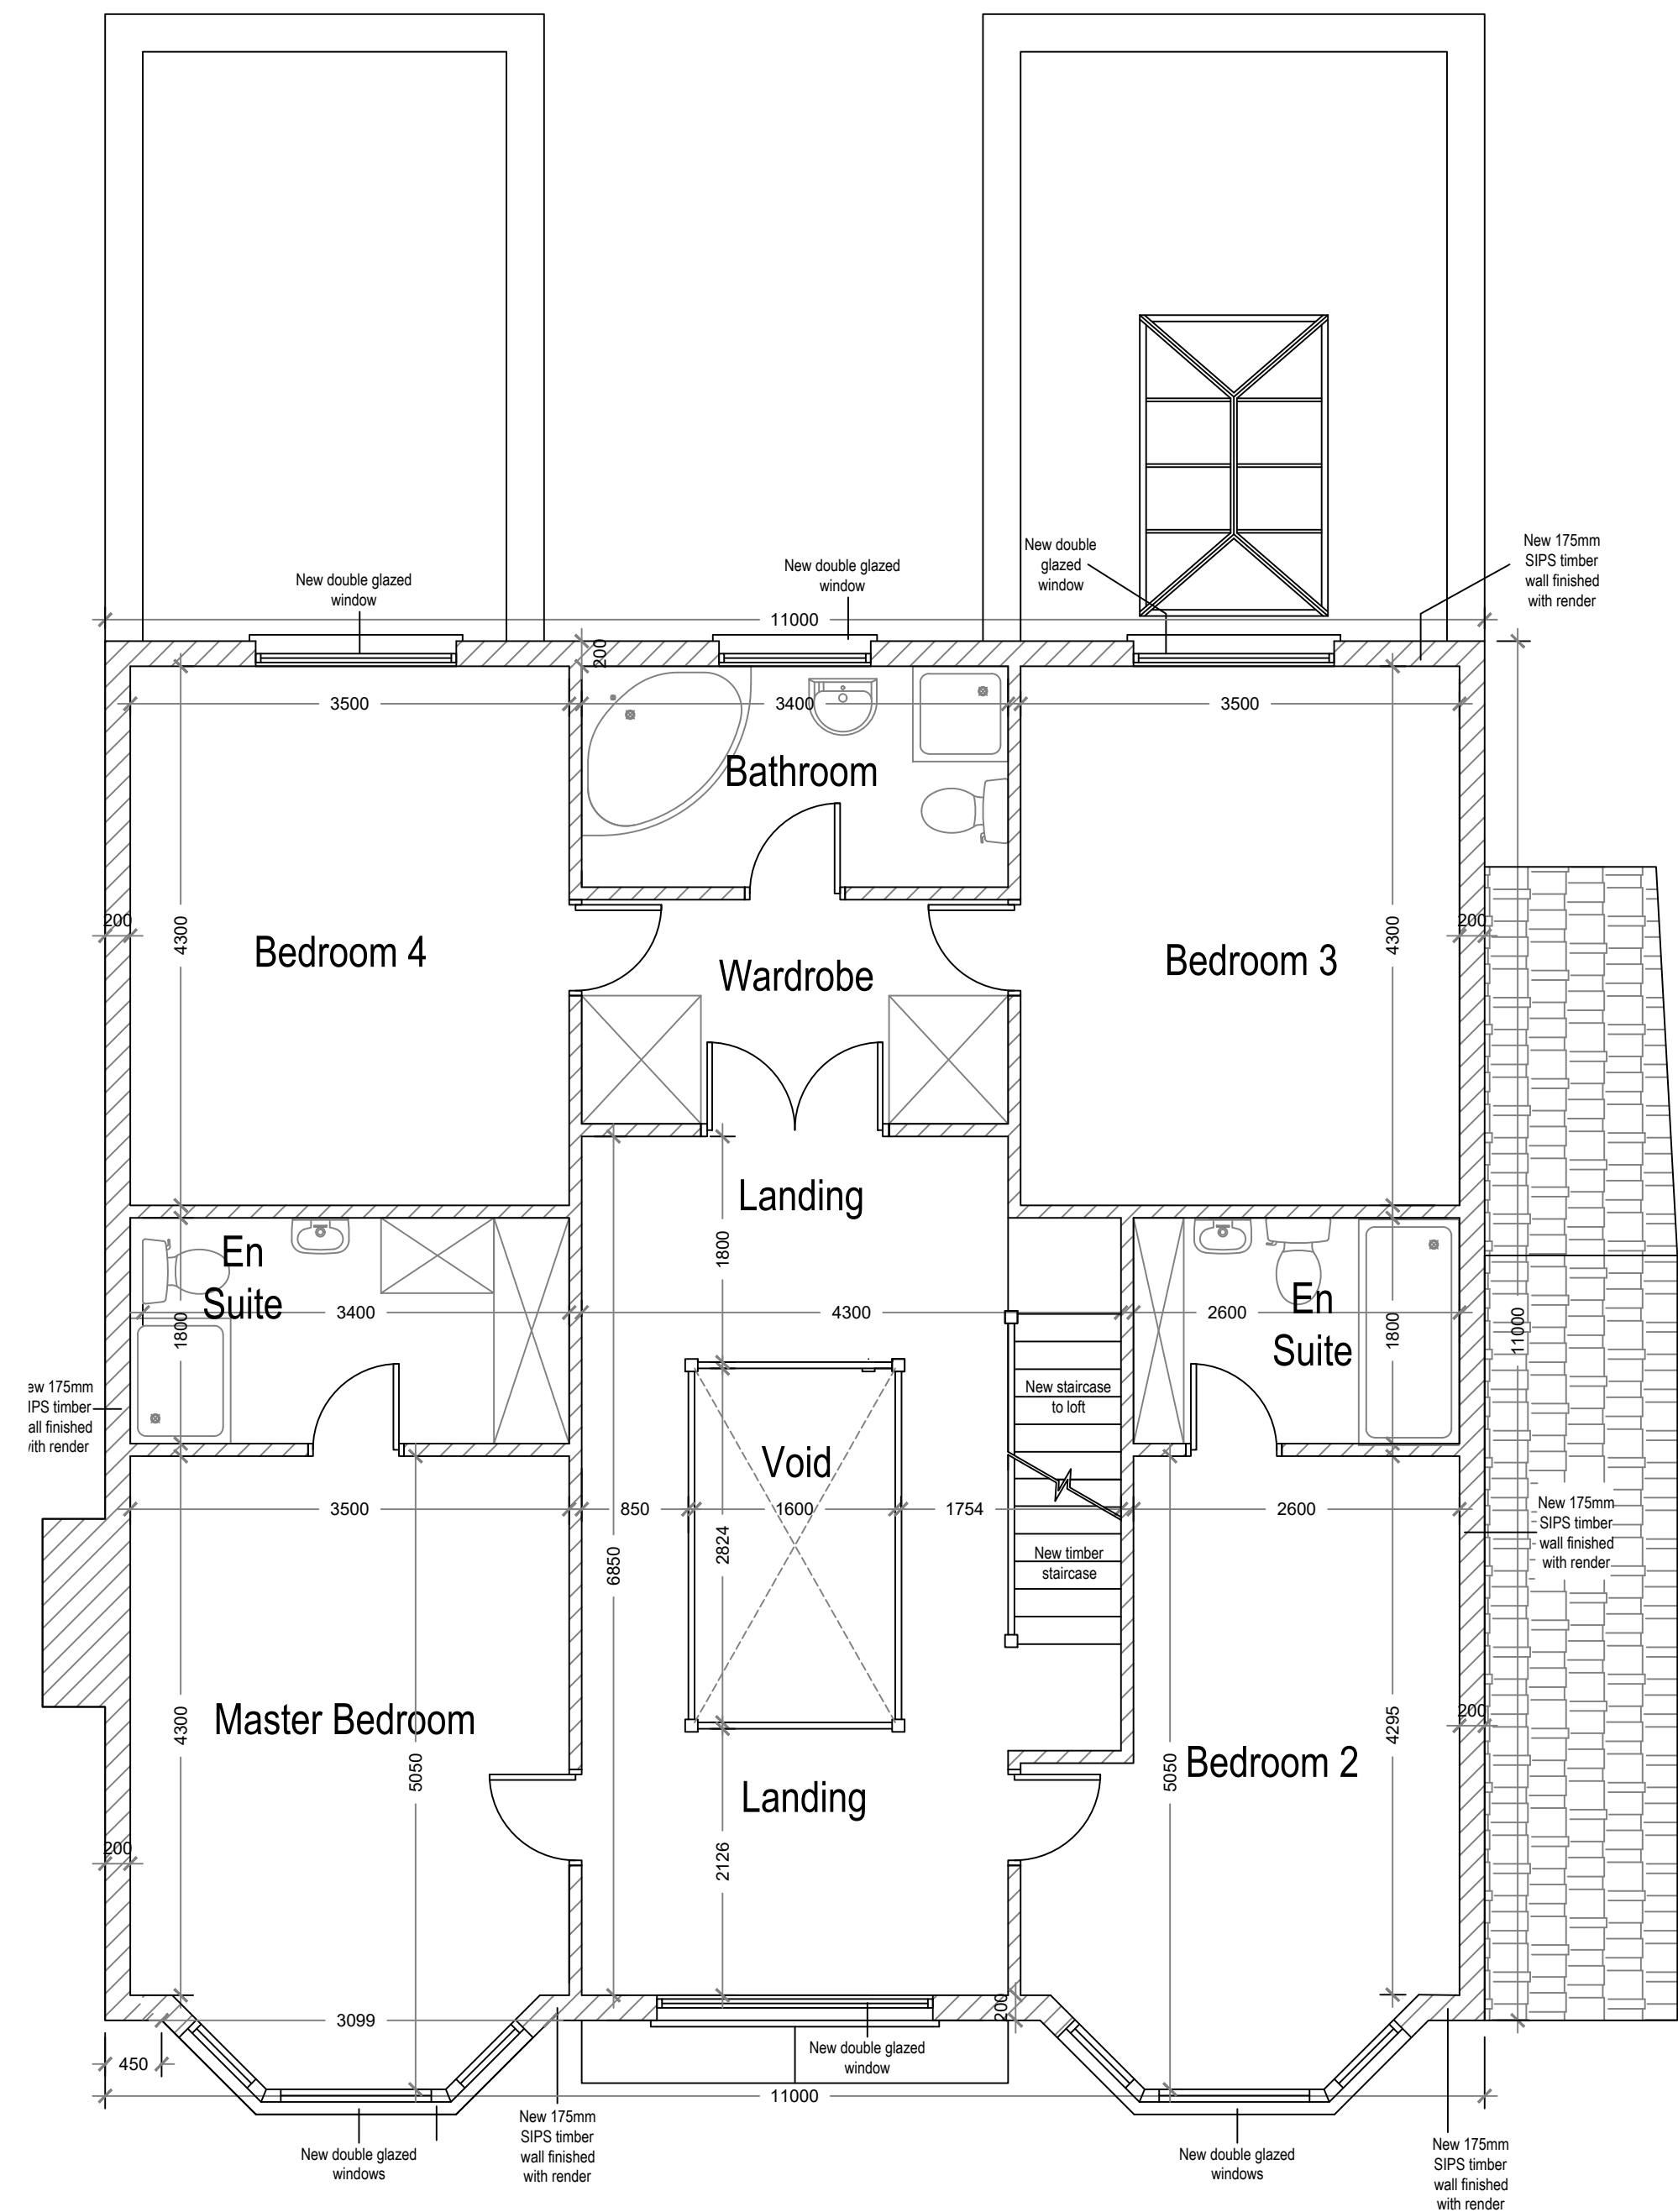




Proposed First Floor Plan
Scale 1:50

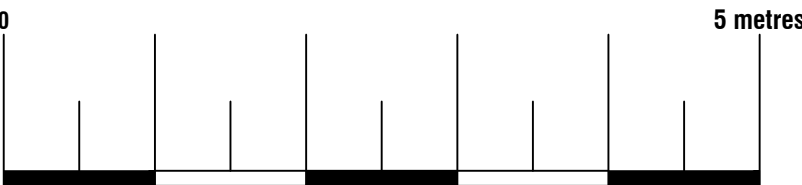





74 Cardiff Road, CF15 7QE • Enquiries@ArkiPlan.co.uk


Site	161 Old hall lane, Manchester, Lancashire M14 6HJ	Date	22.11.2021
		Sheet	21-0304 D04 Rev 0
		Job	New Build House
		Scale	As Shown@A1
		Title	As Shown

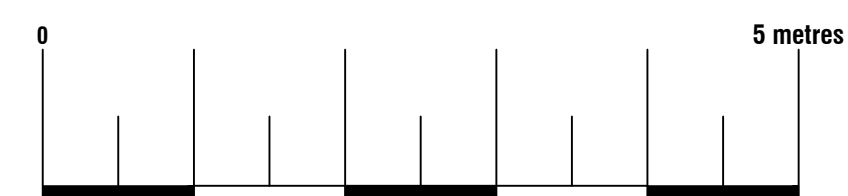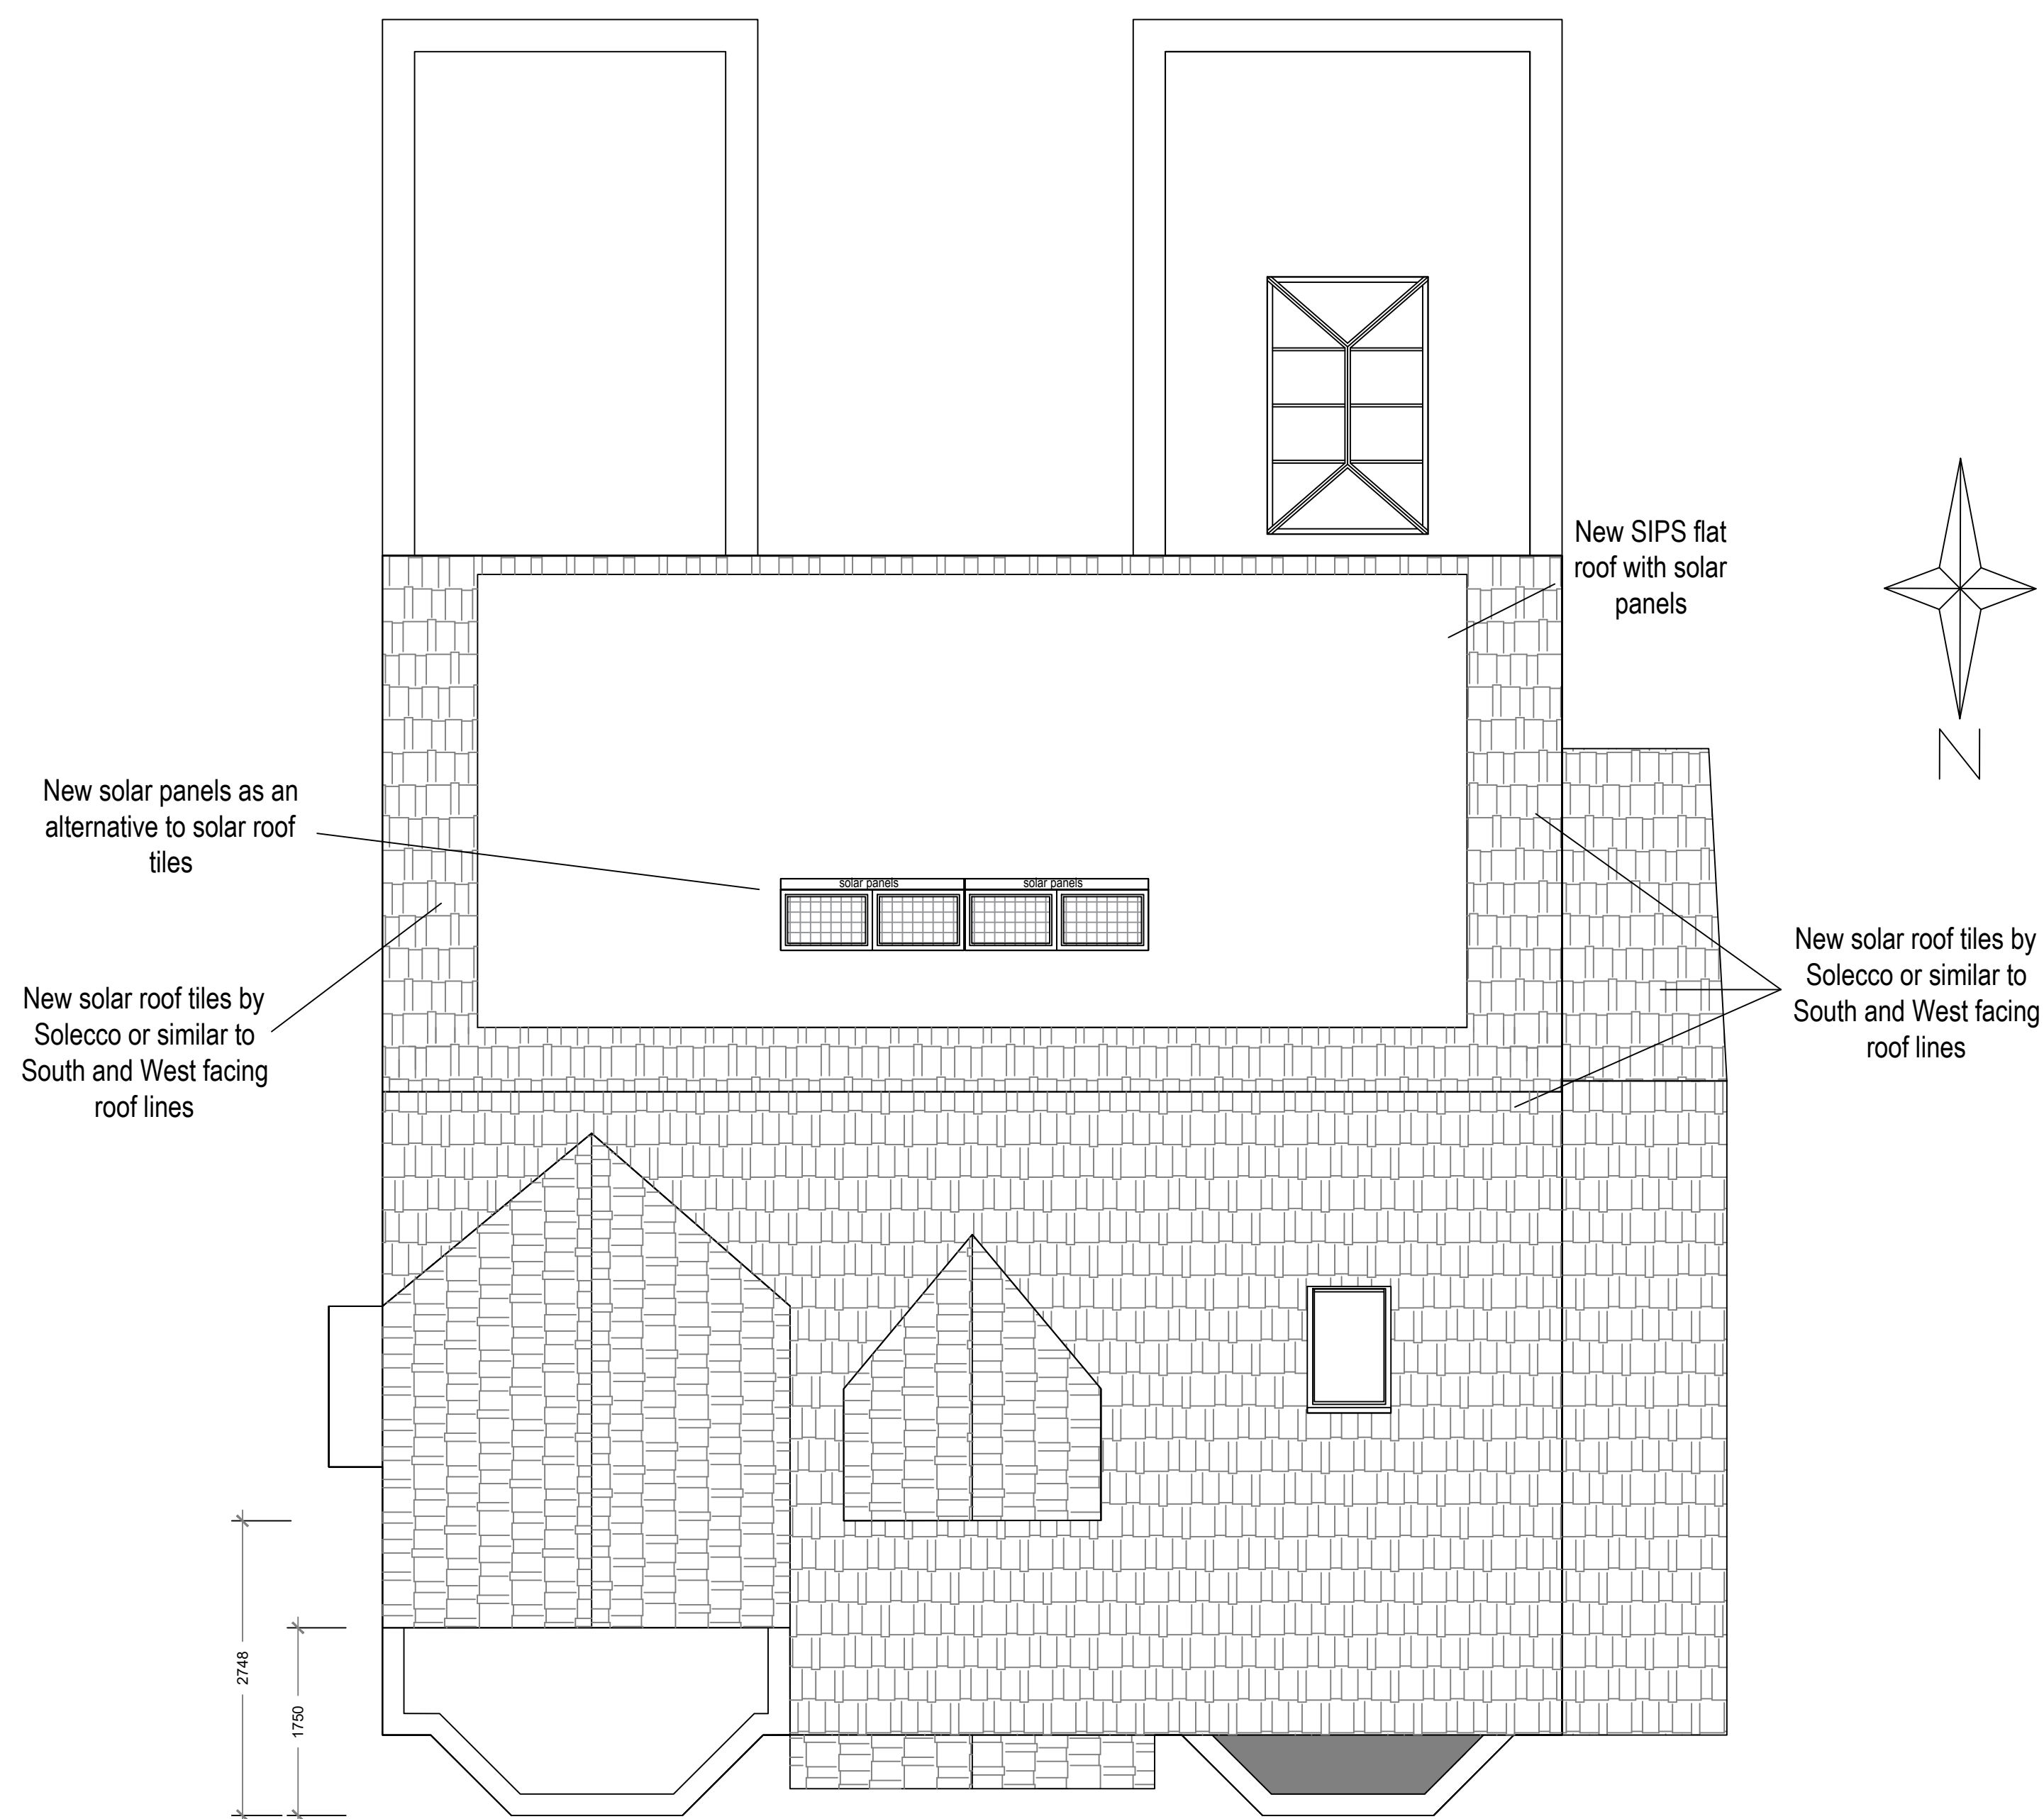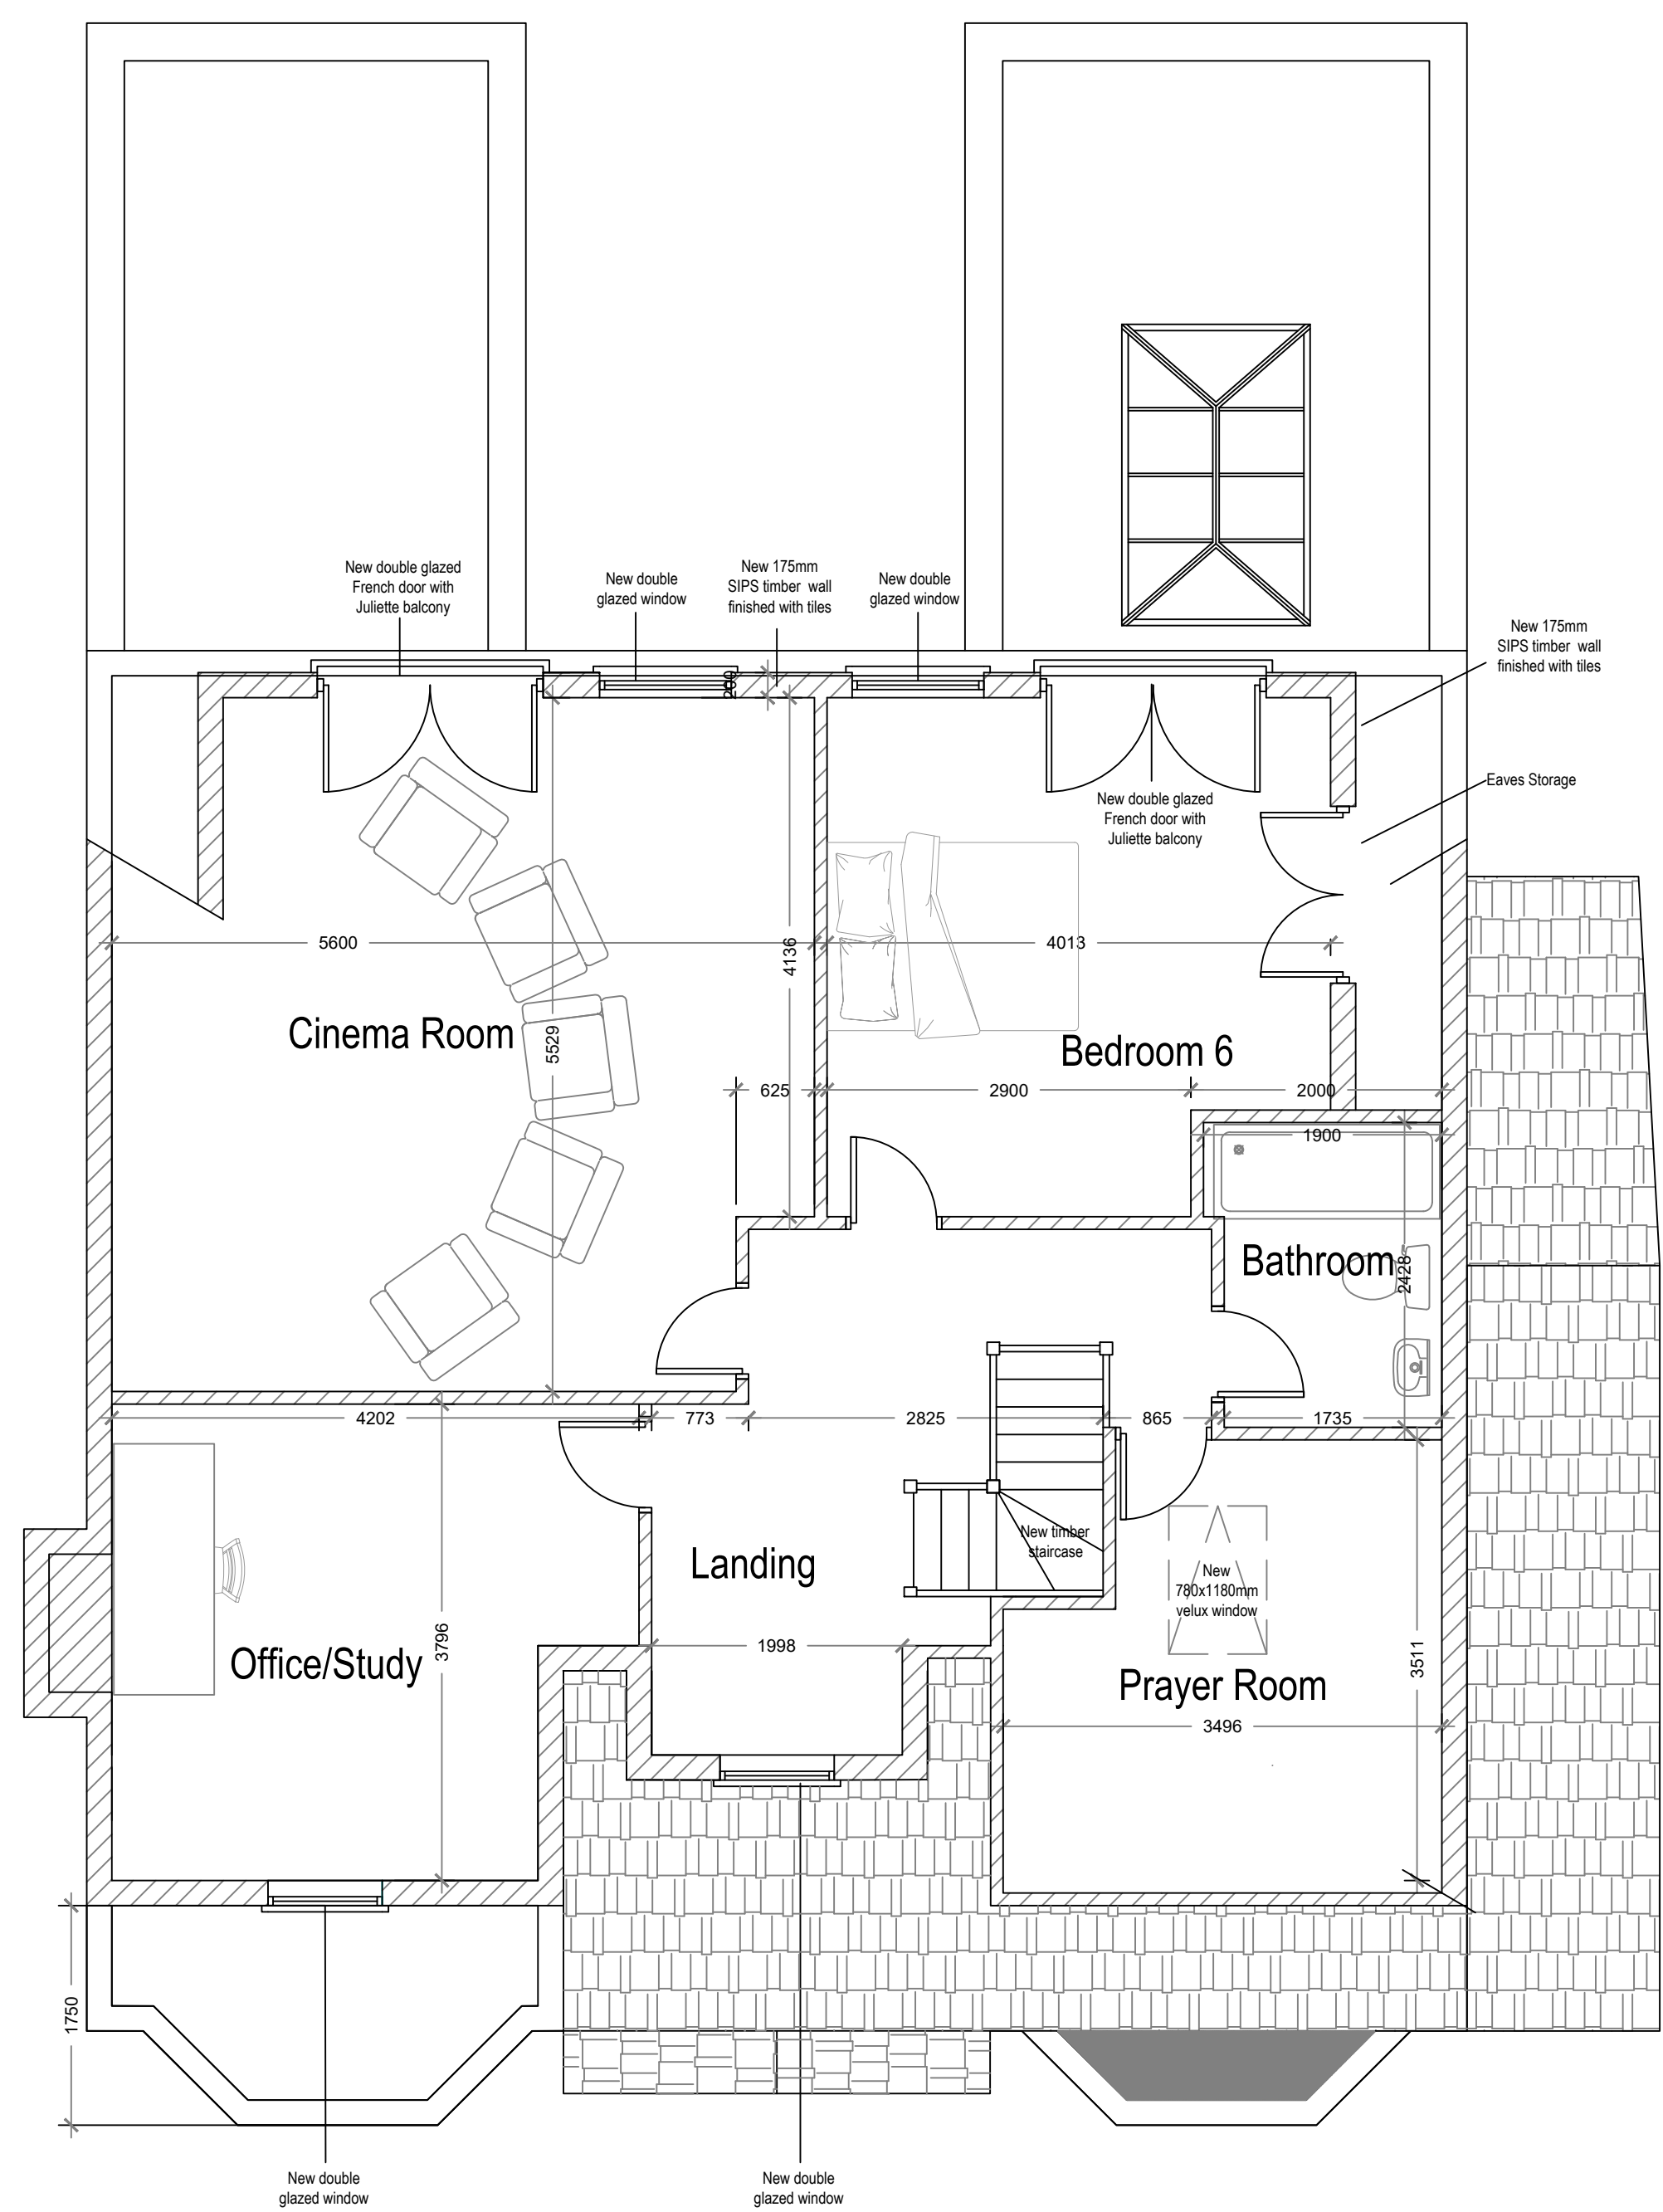

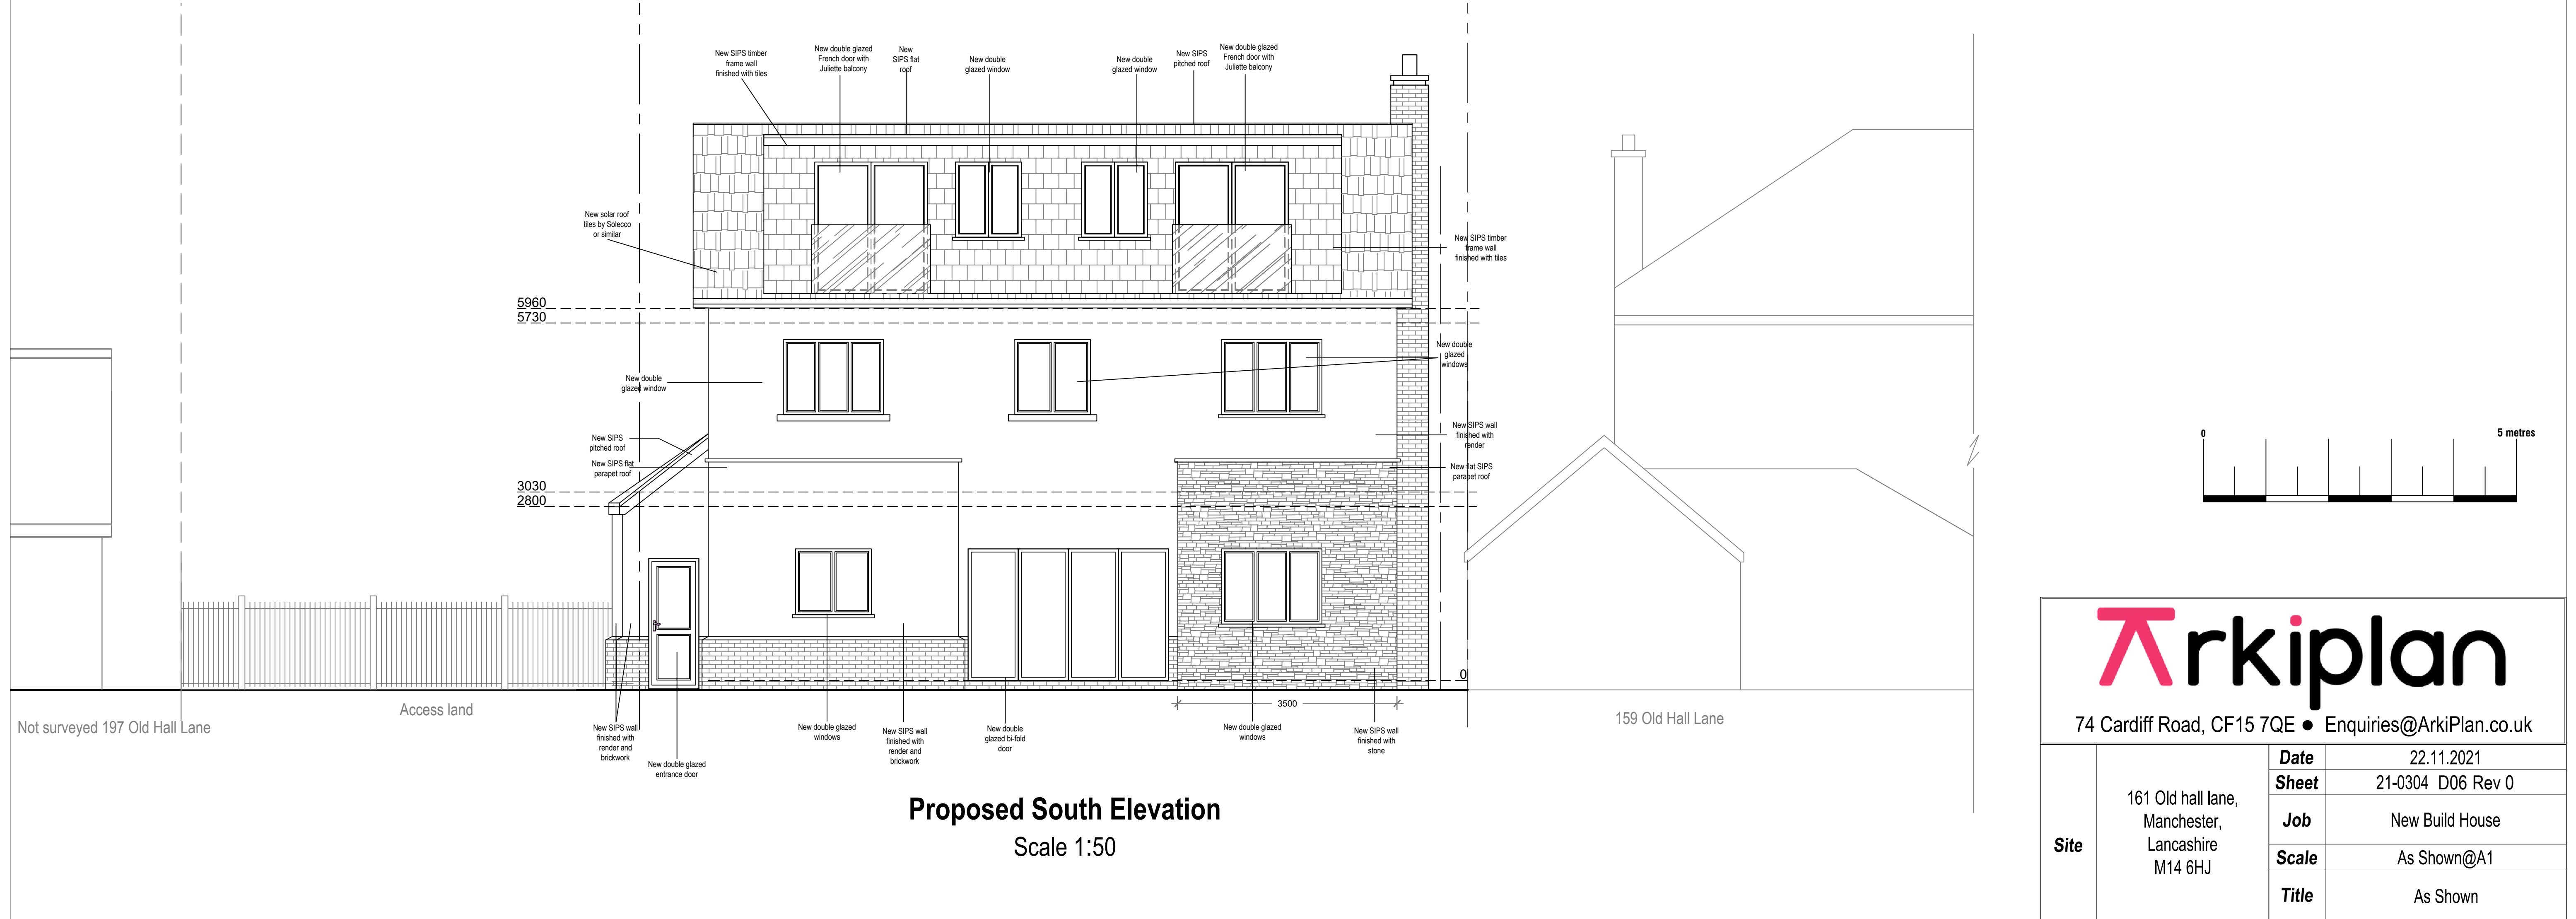


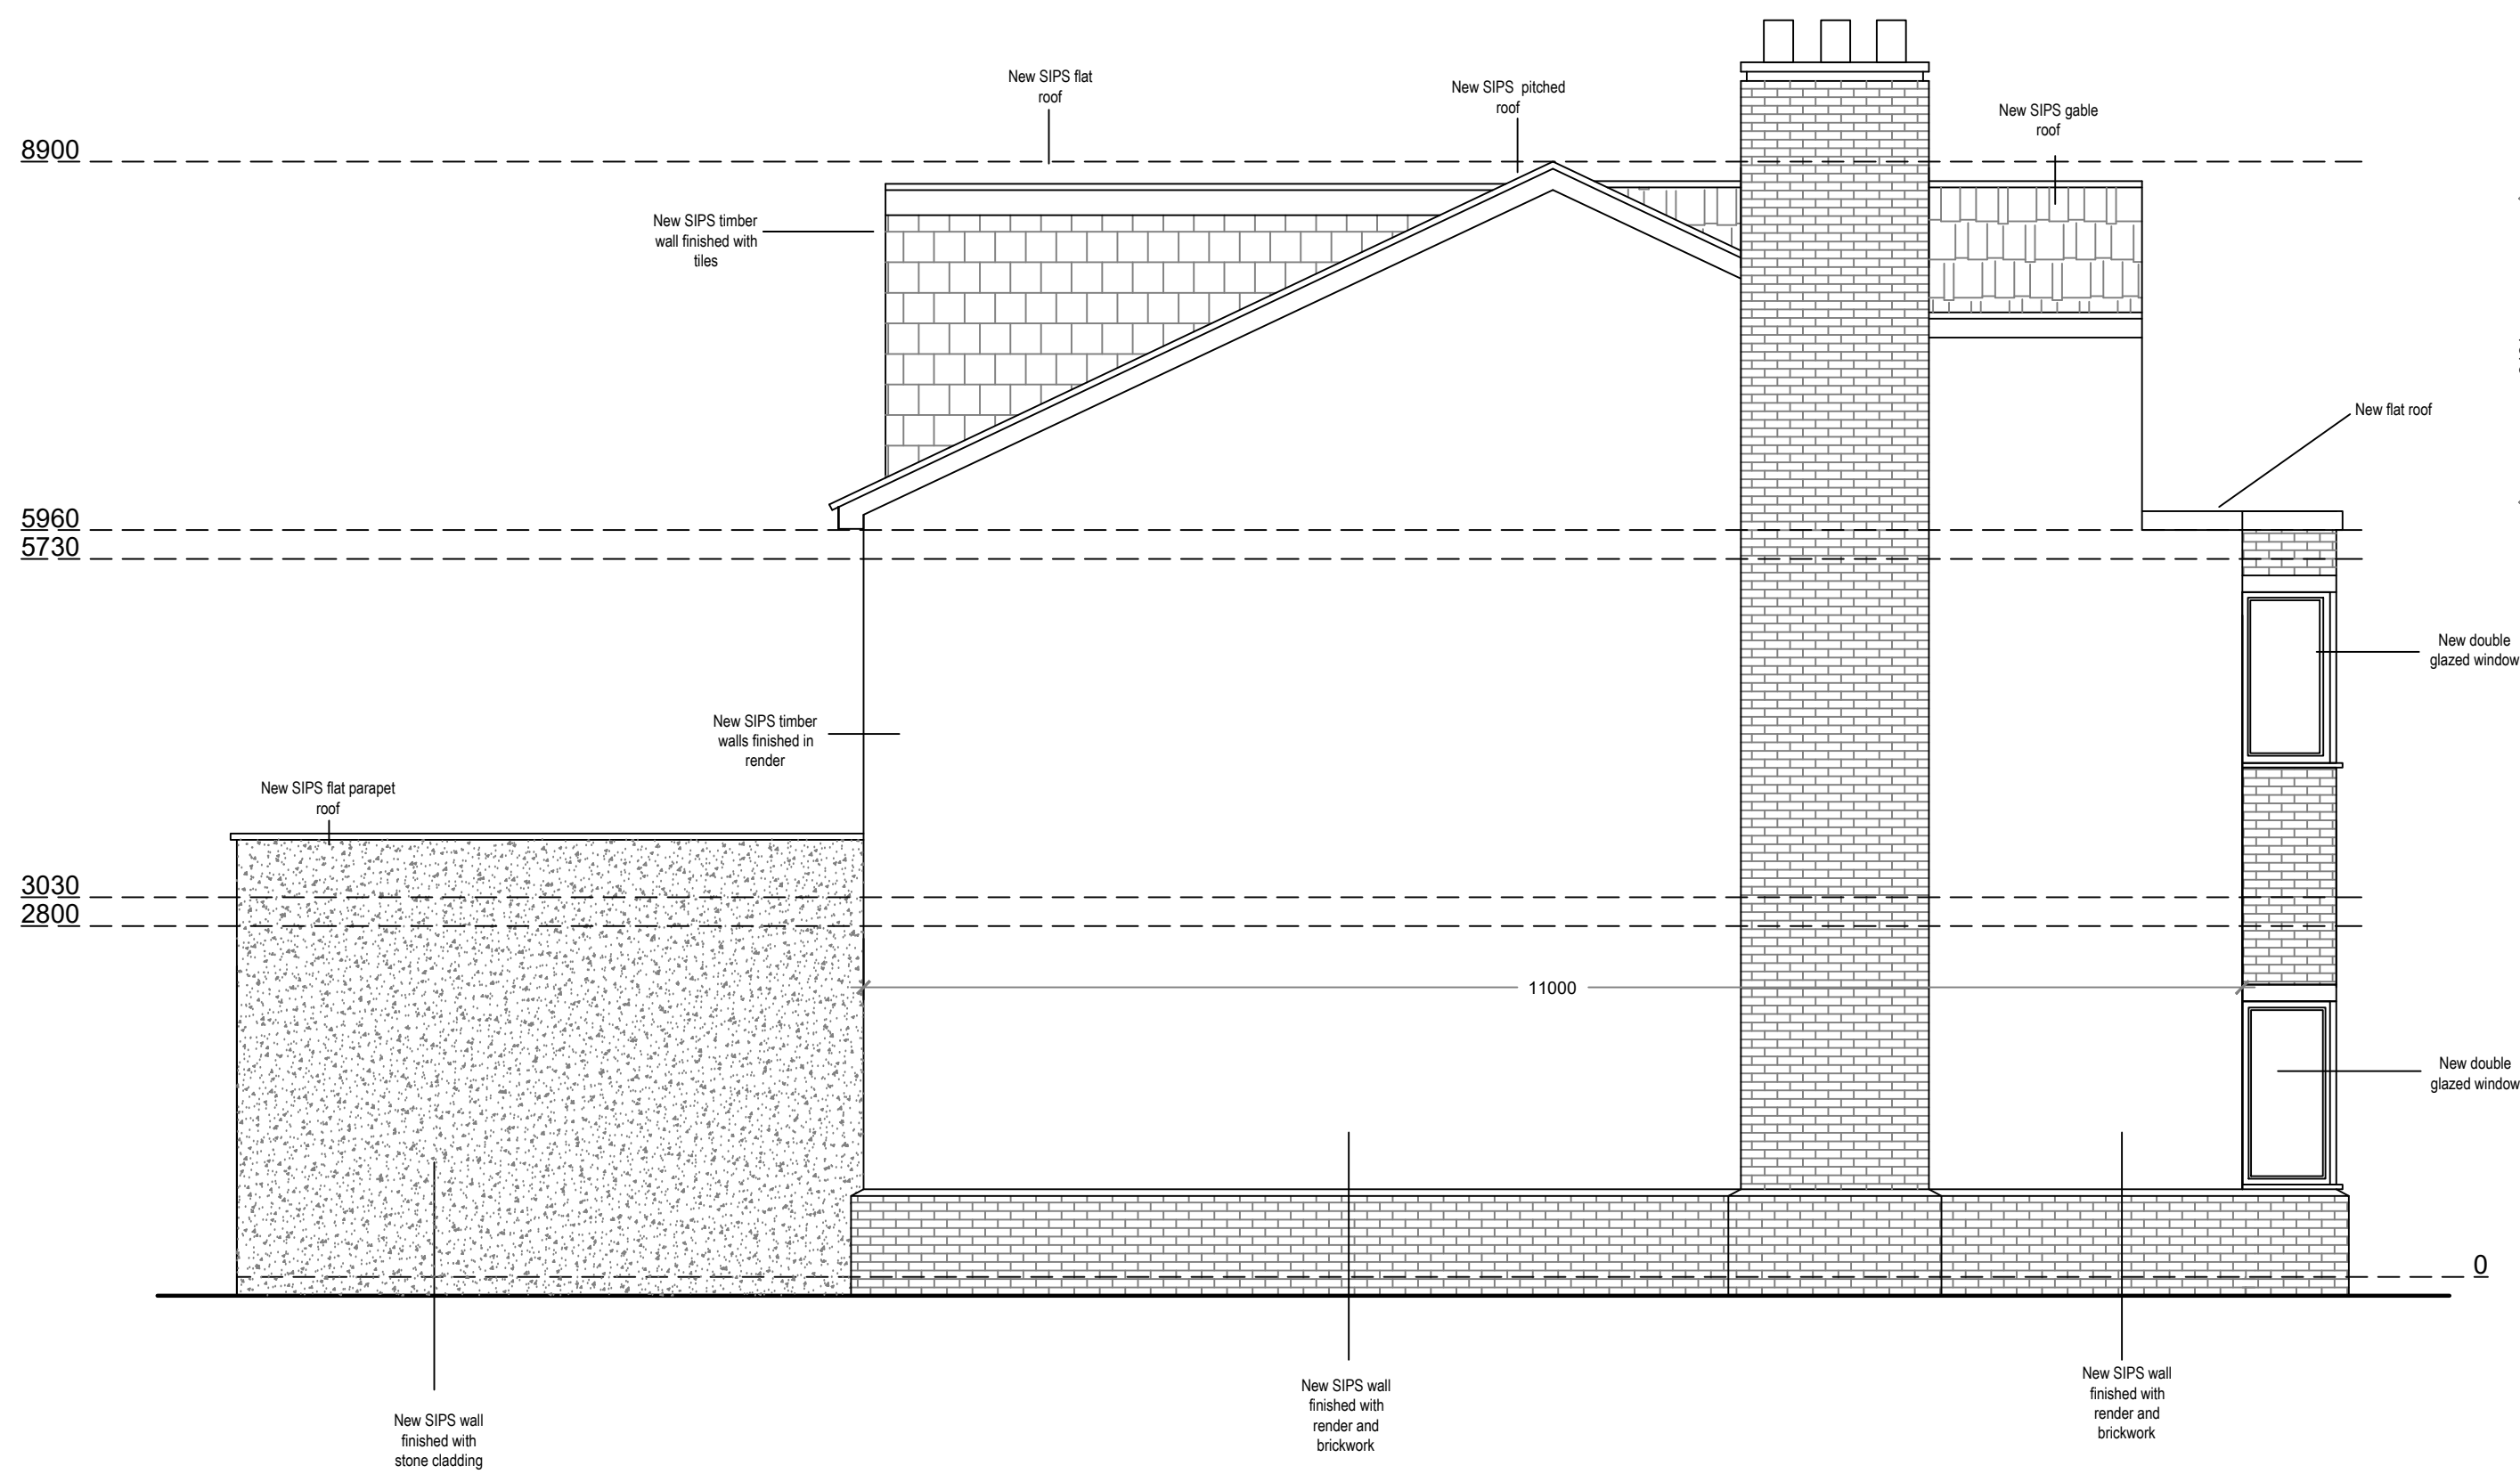

Proposed East Elevation
Scale 1:50

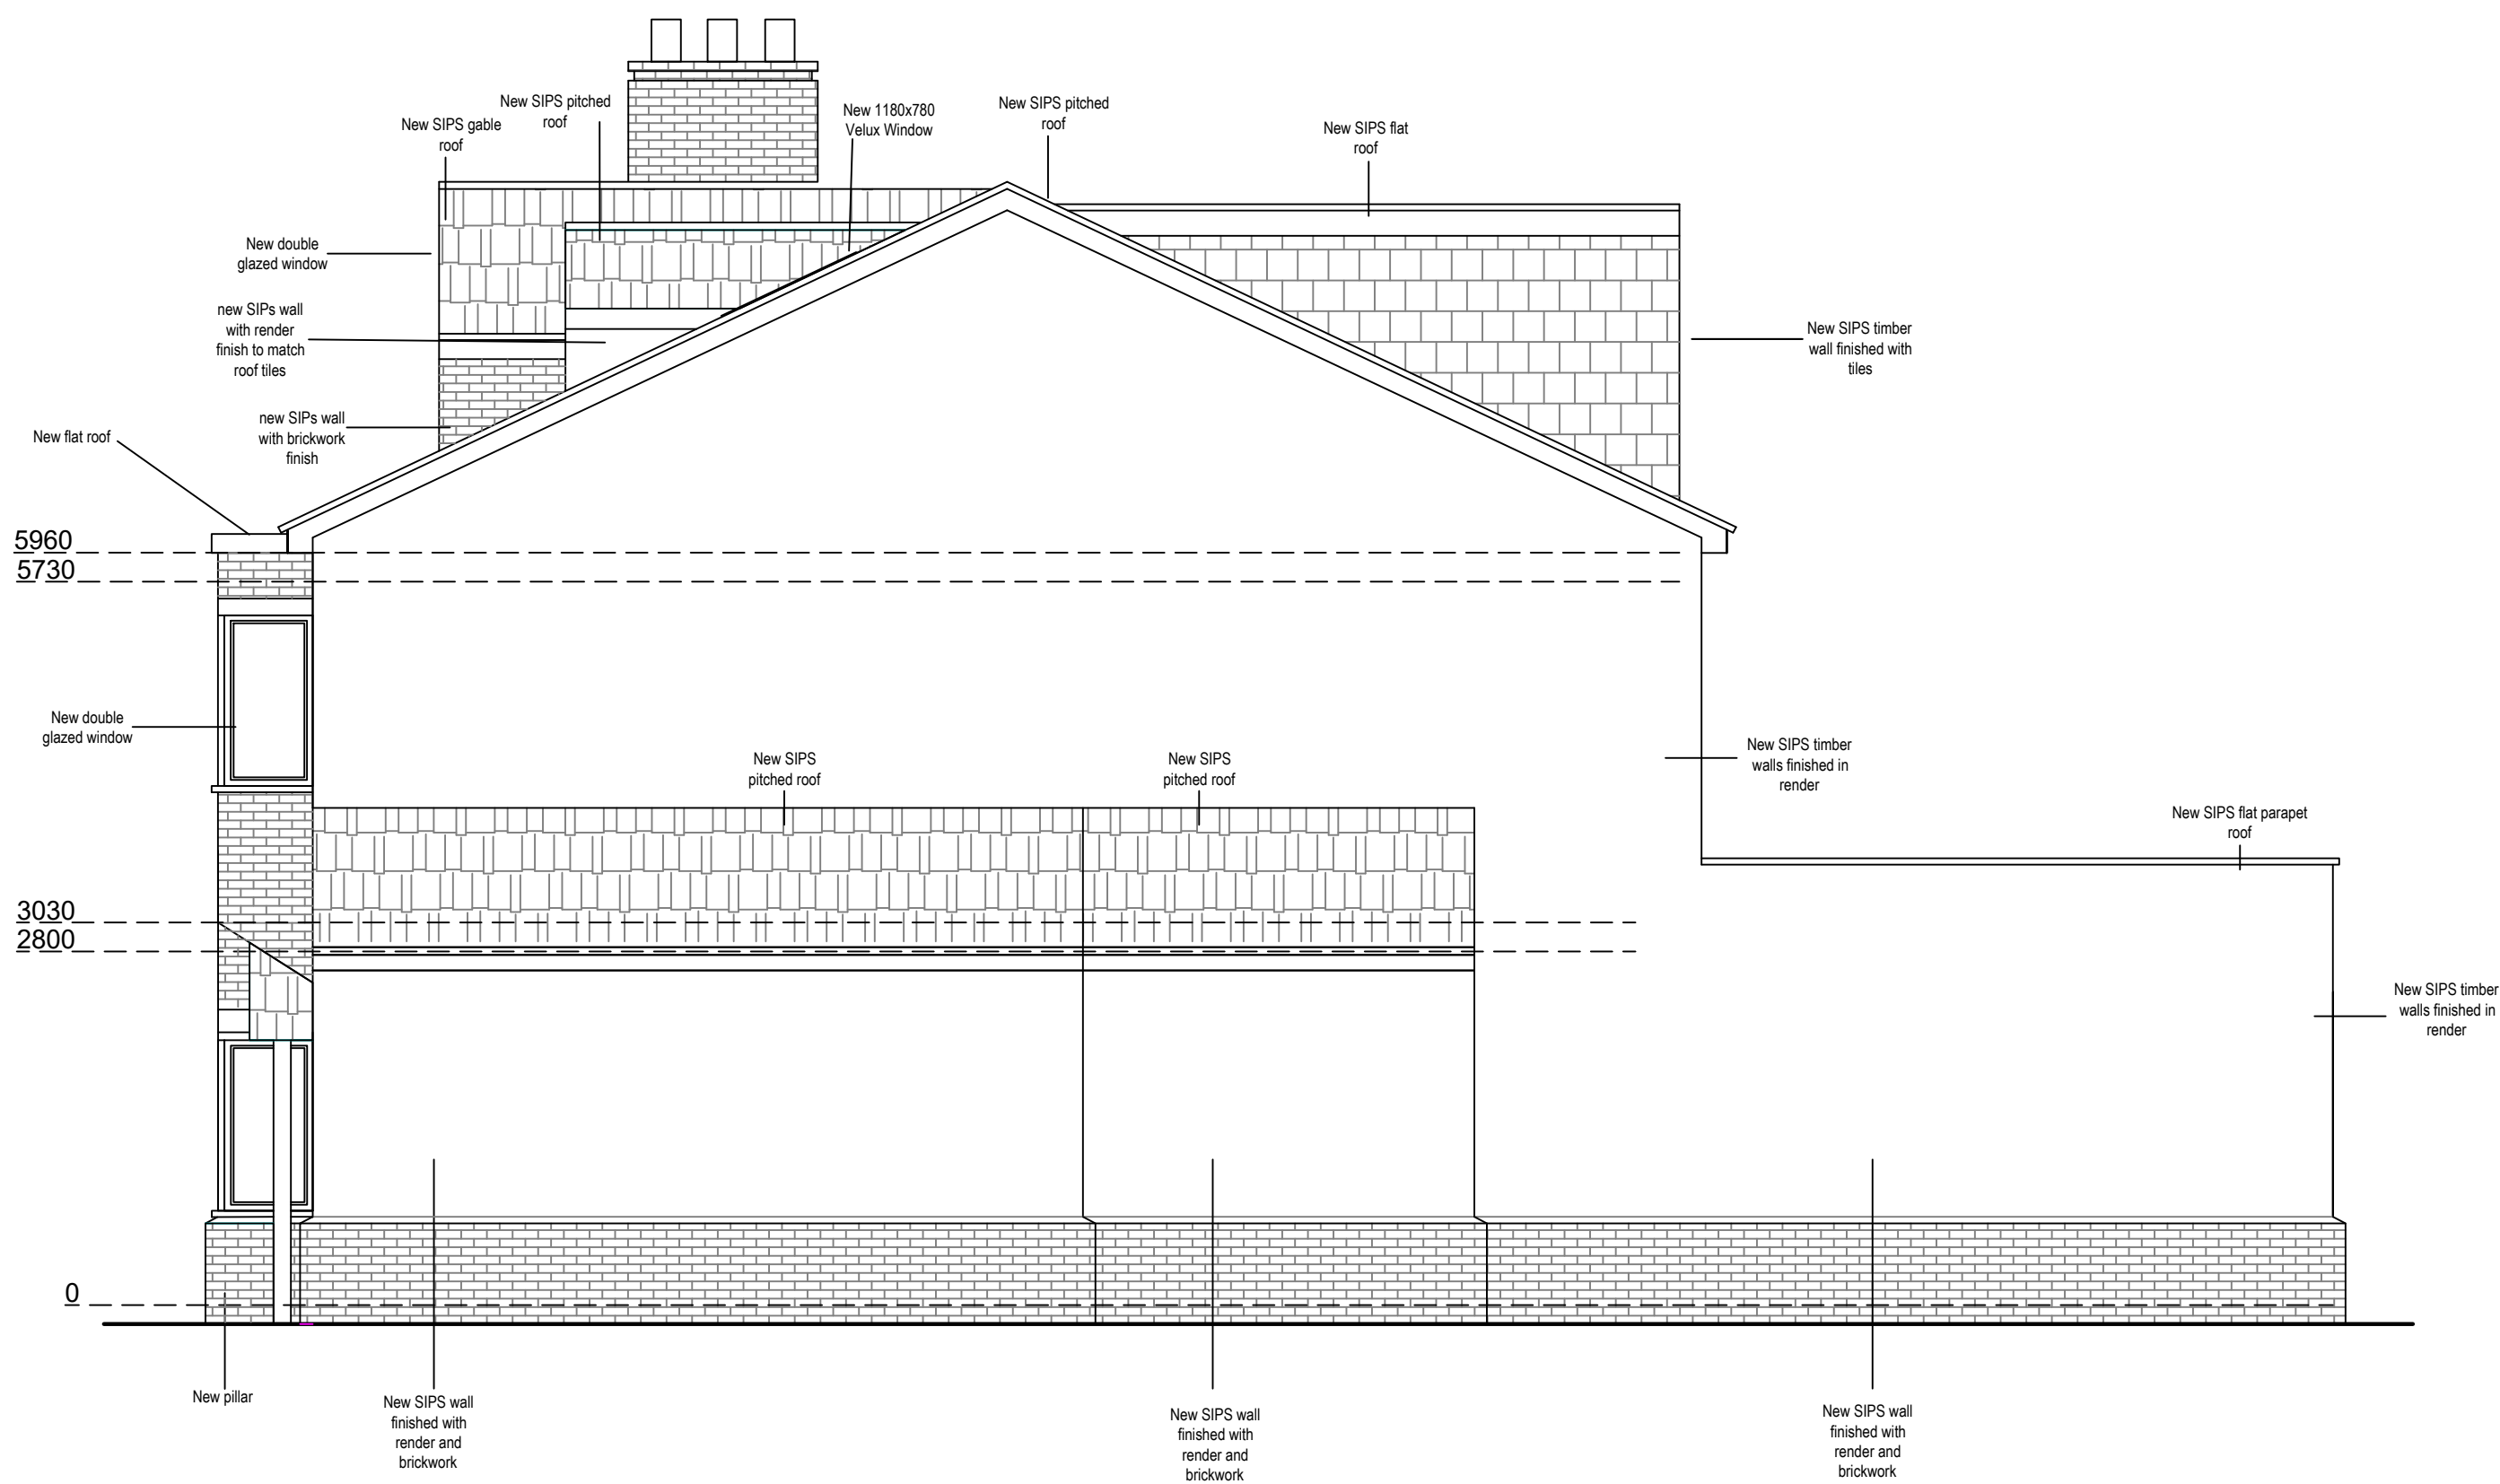

Proposed West Elevation
Scale 1:50

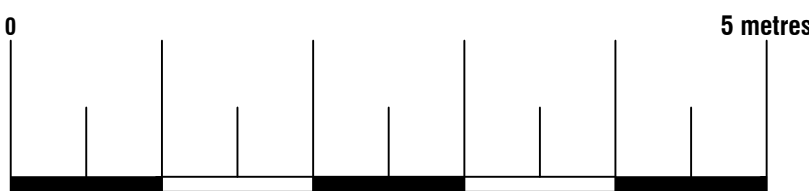



74 Cardiff Road, CF15 7QE • Enquiries@ArkiPlan.co.uk

Site 161 Old hall lane, Manchester, Lancashire M14 6HJ	Date	22.11.2021
	Sheet	21-0304 D05 Rev 0
	Job	New Build House
	Scale	As Shown@A1
	Title	As Shown