



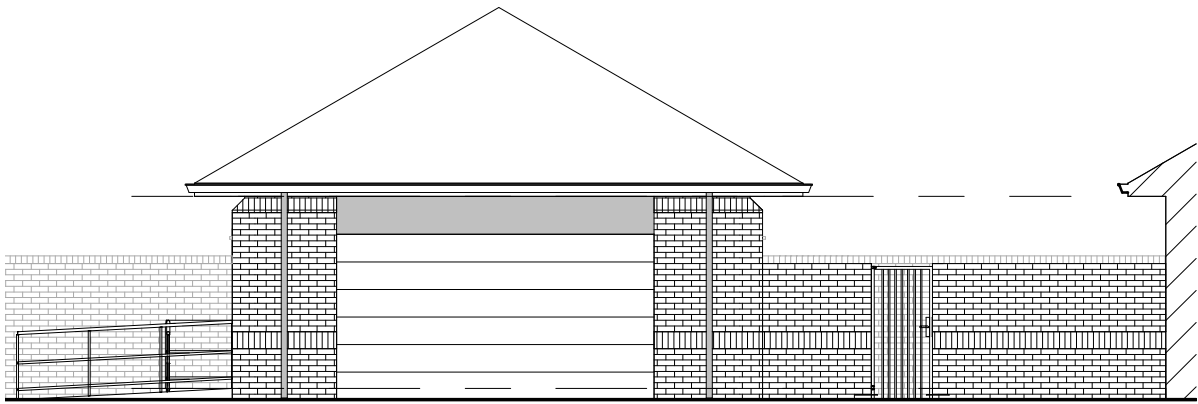


East Elevation Existing

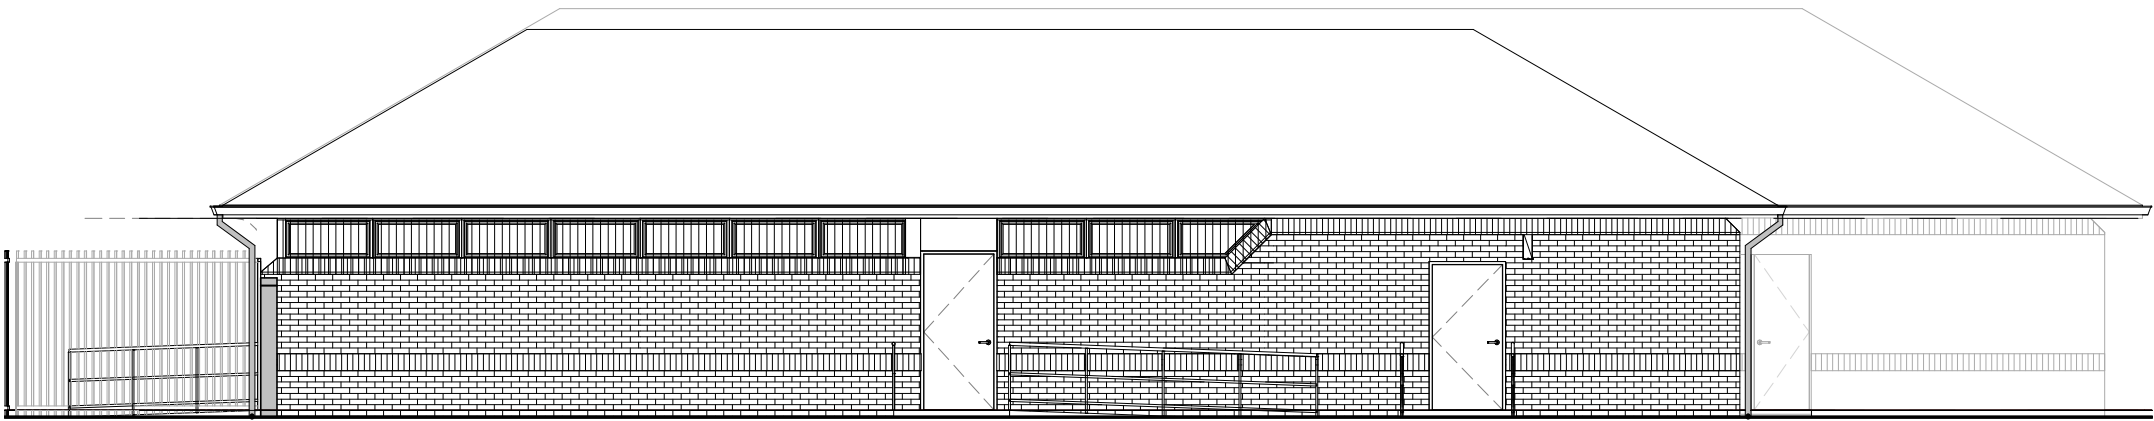

West Elevation Existing



South Elevation Existing

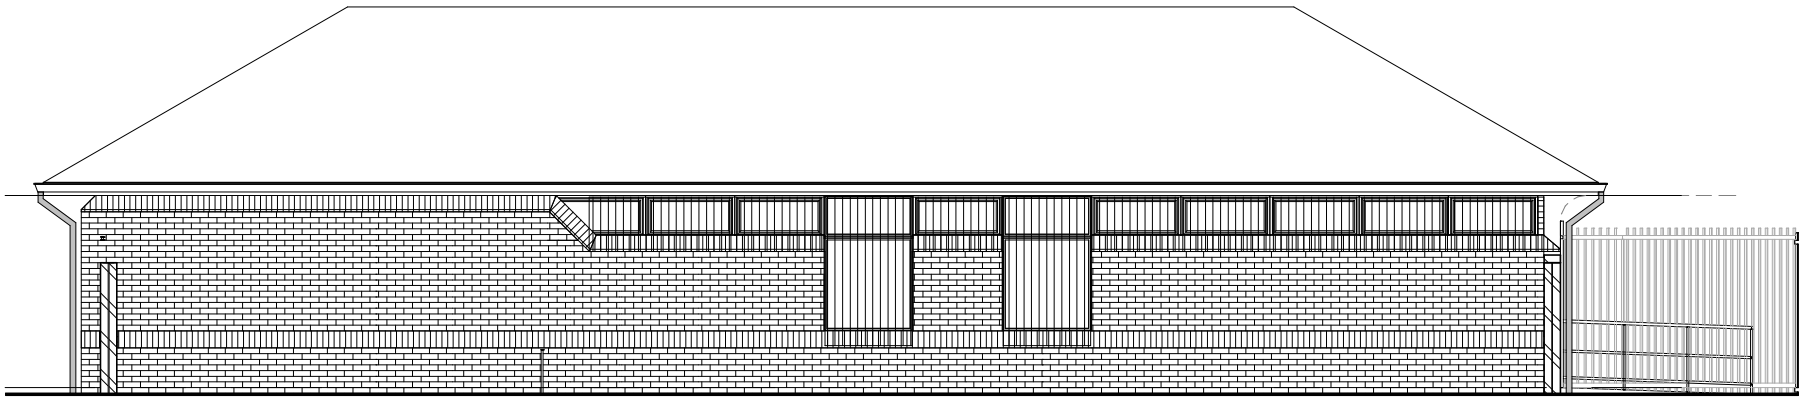

North Elevation Existing

Notes			
This drawing is property of Urban Design and Consult Ltd and copyright is reserved. This drawing is not to be copied or disclosed by or to any unauthorized persons without prior consent.			
All dimensions are to be checked on site prior to construction, manufacture of any components and ordering of materials and equipment.			
Revision	Description	Rev By	Date of Rev
-	Original Drawing	SHOWN	SHOWN

Works Notes & Details

North Point	Client Sign Off
	I have reviewed the Drawing & Notes & hereby give my approval to the proposed layout & content which has been duly explained to me.
	SIGNED:

Client			
NHS Property Services Limited			
Project			
Alexandra Park Pharmacy			
Drawing			
Elevations Existing			
Drawing Number		Issue Date	
J000392.P.03		3 Dec 2021	
Drawn By	Scale by @ A3	Drawing Type	
AJH	1 : 100	Planning	