

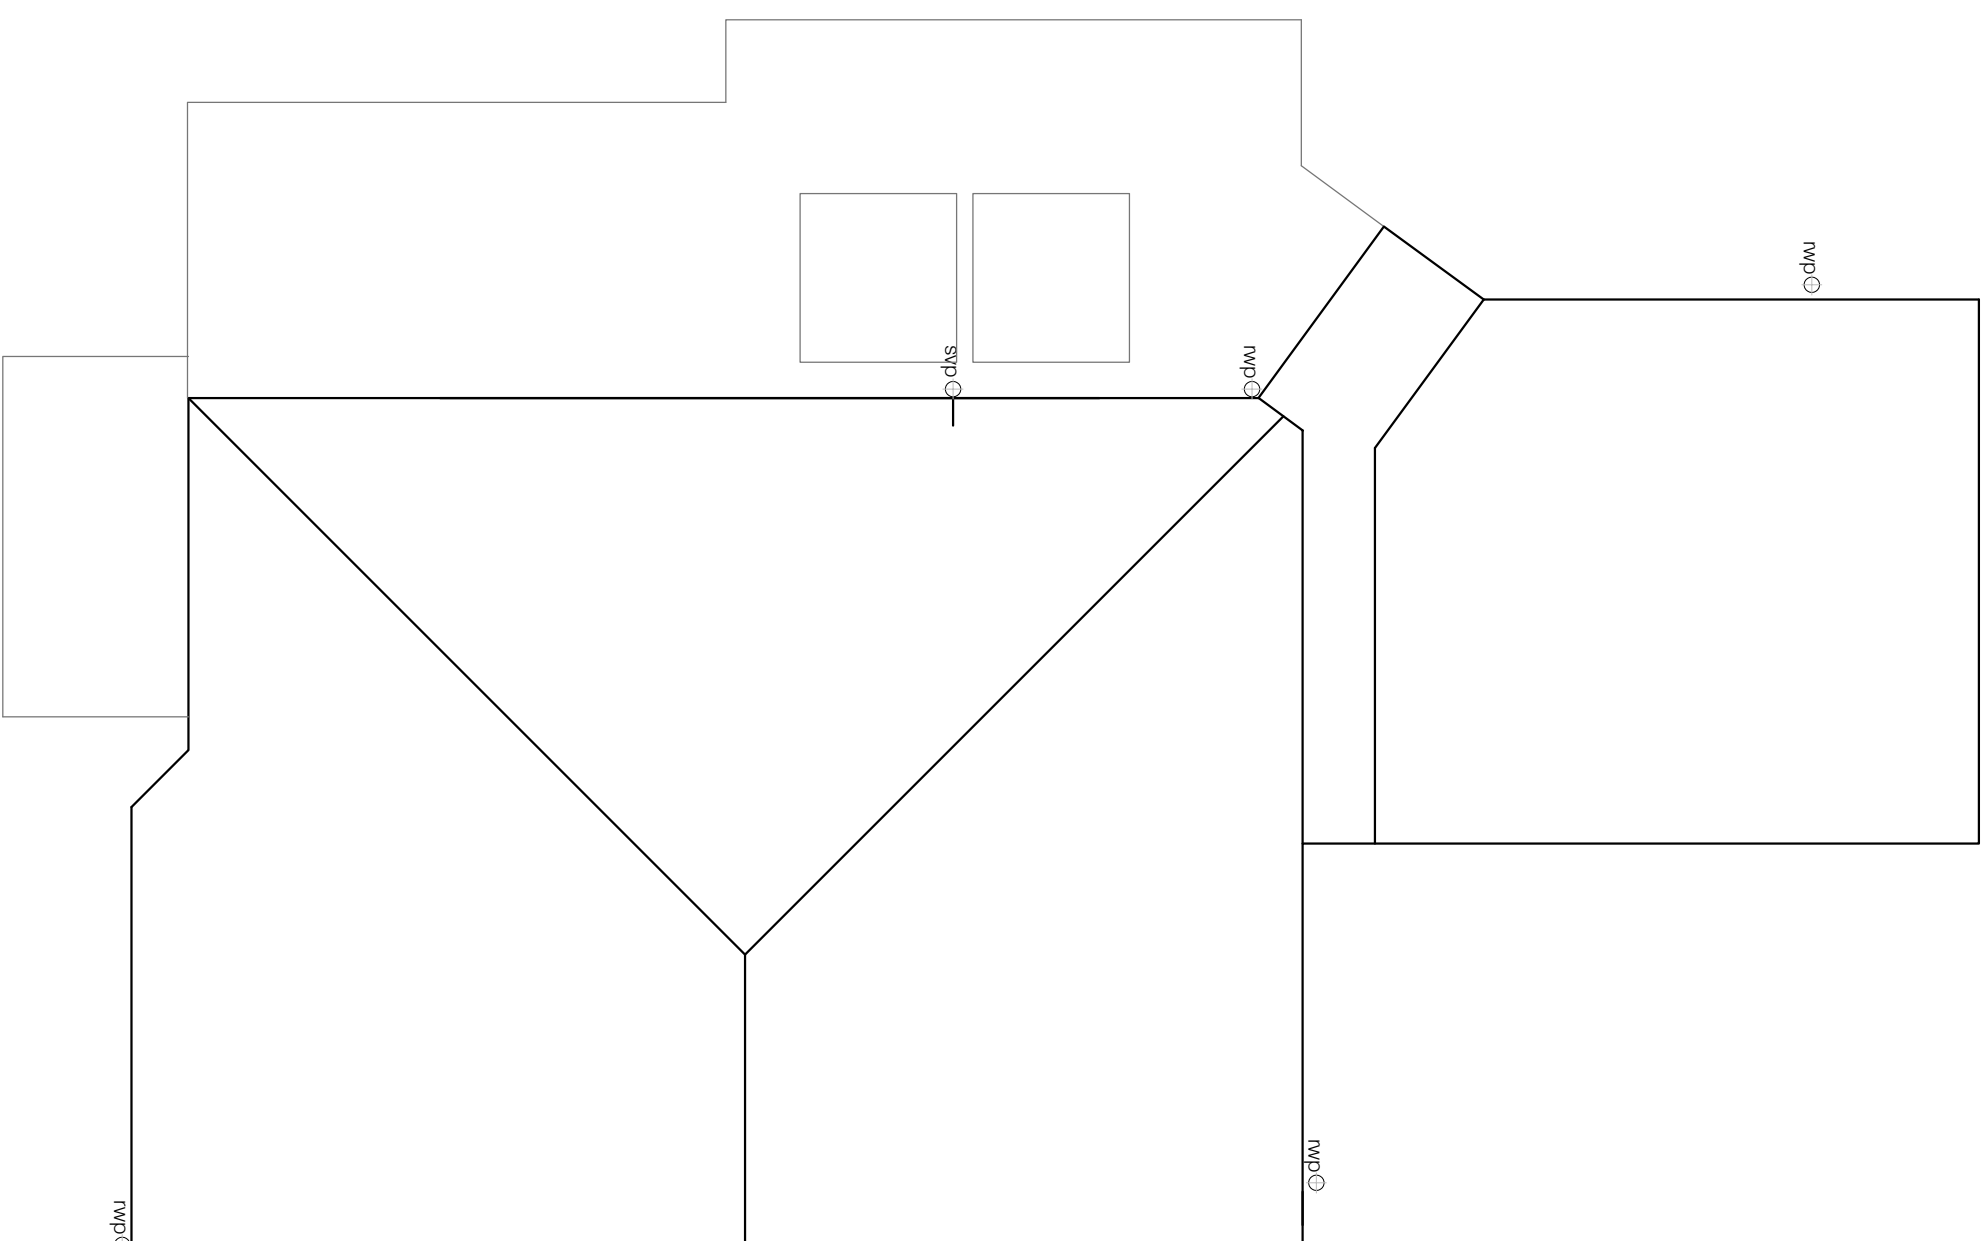
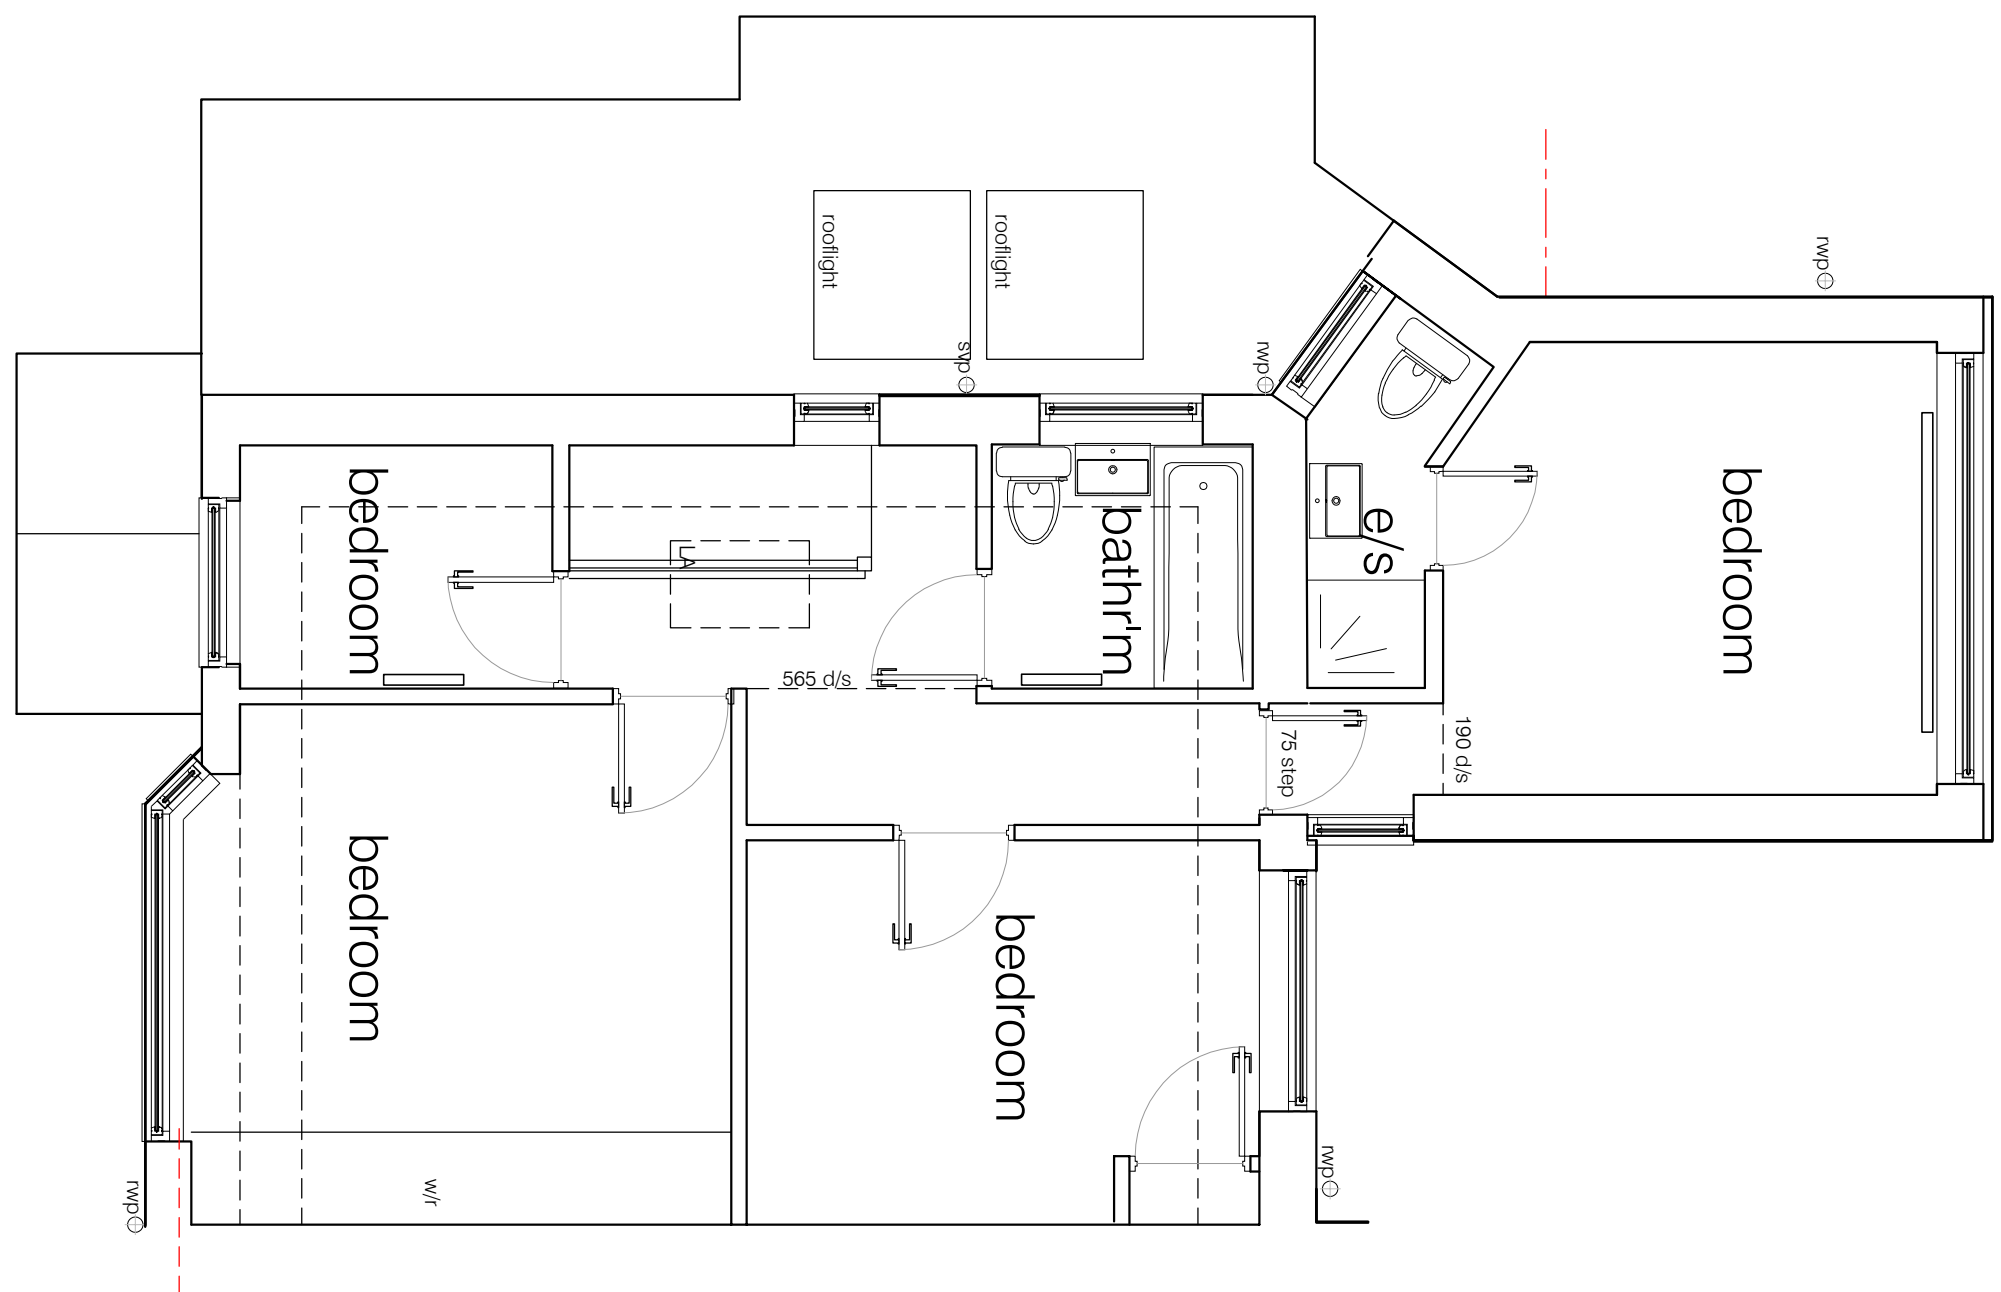
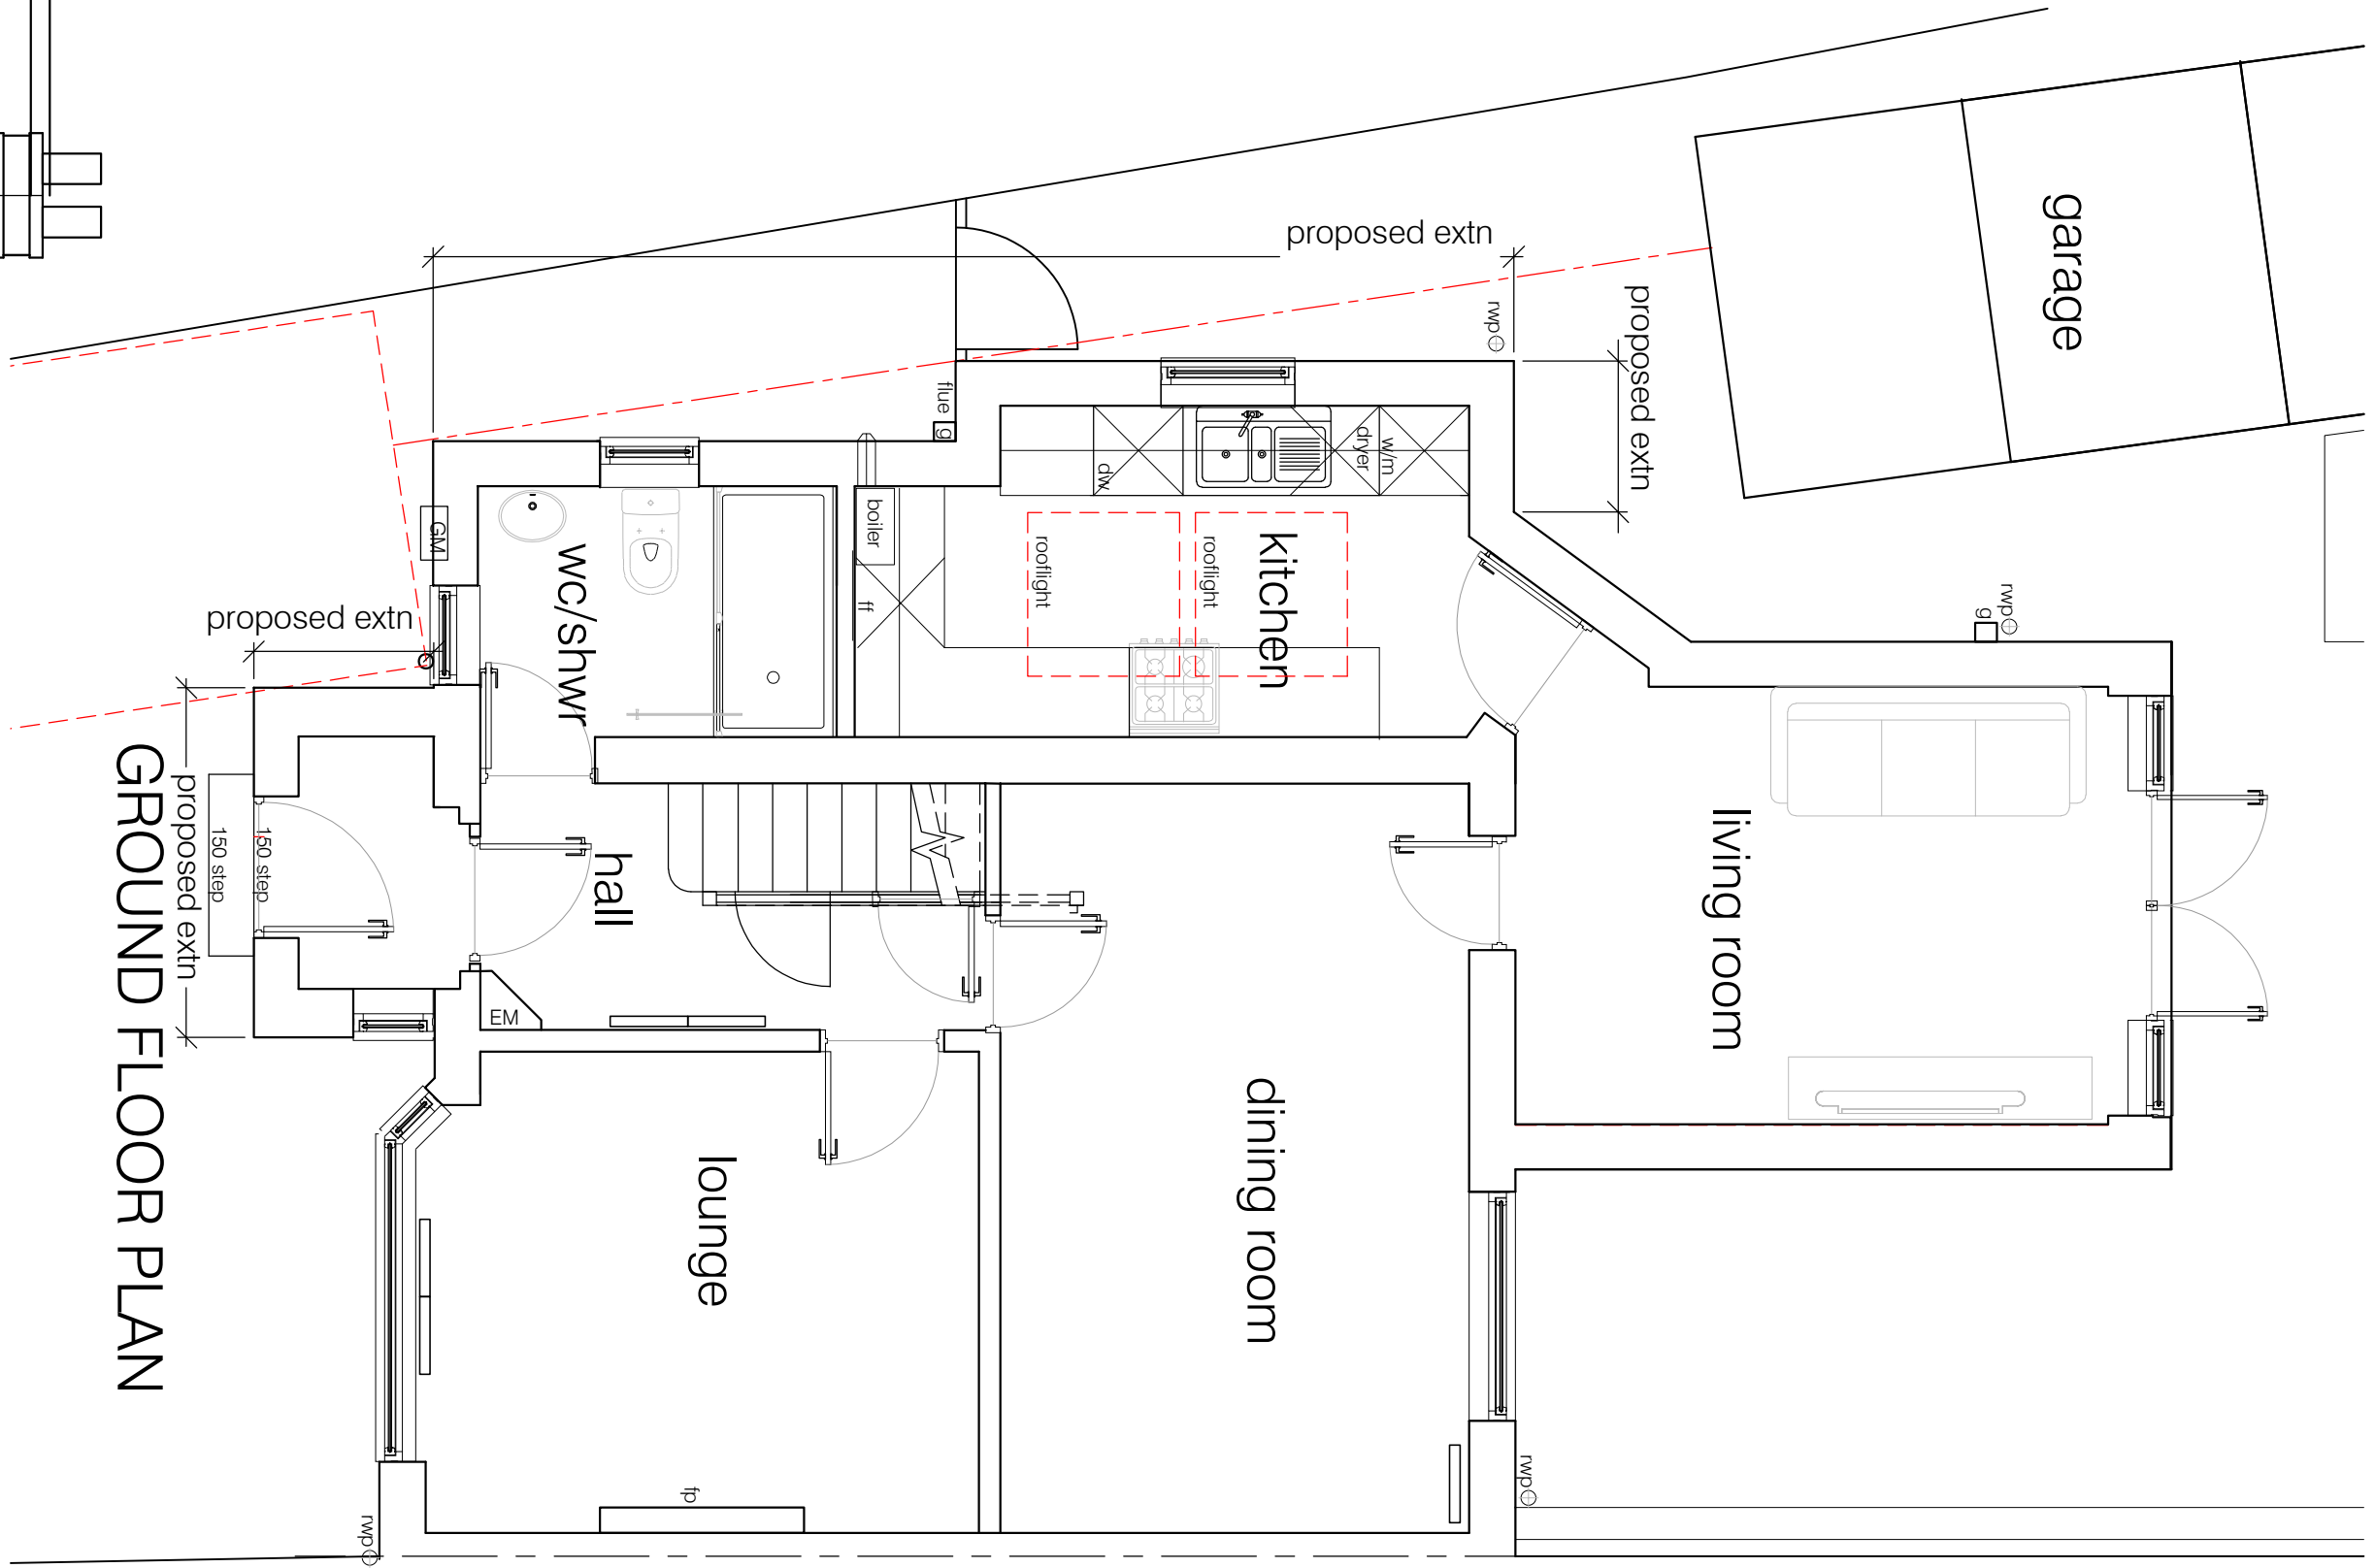
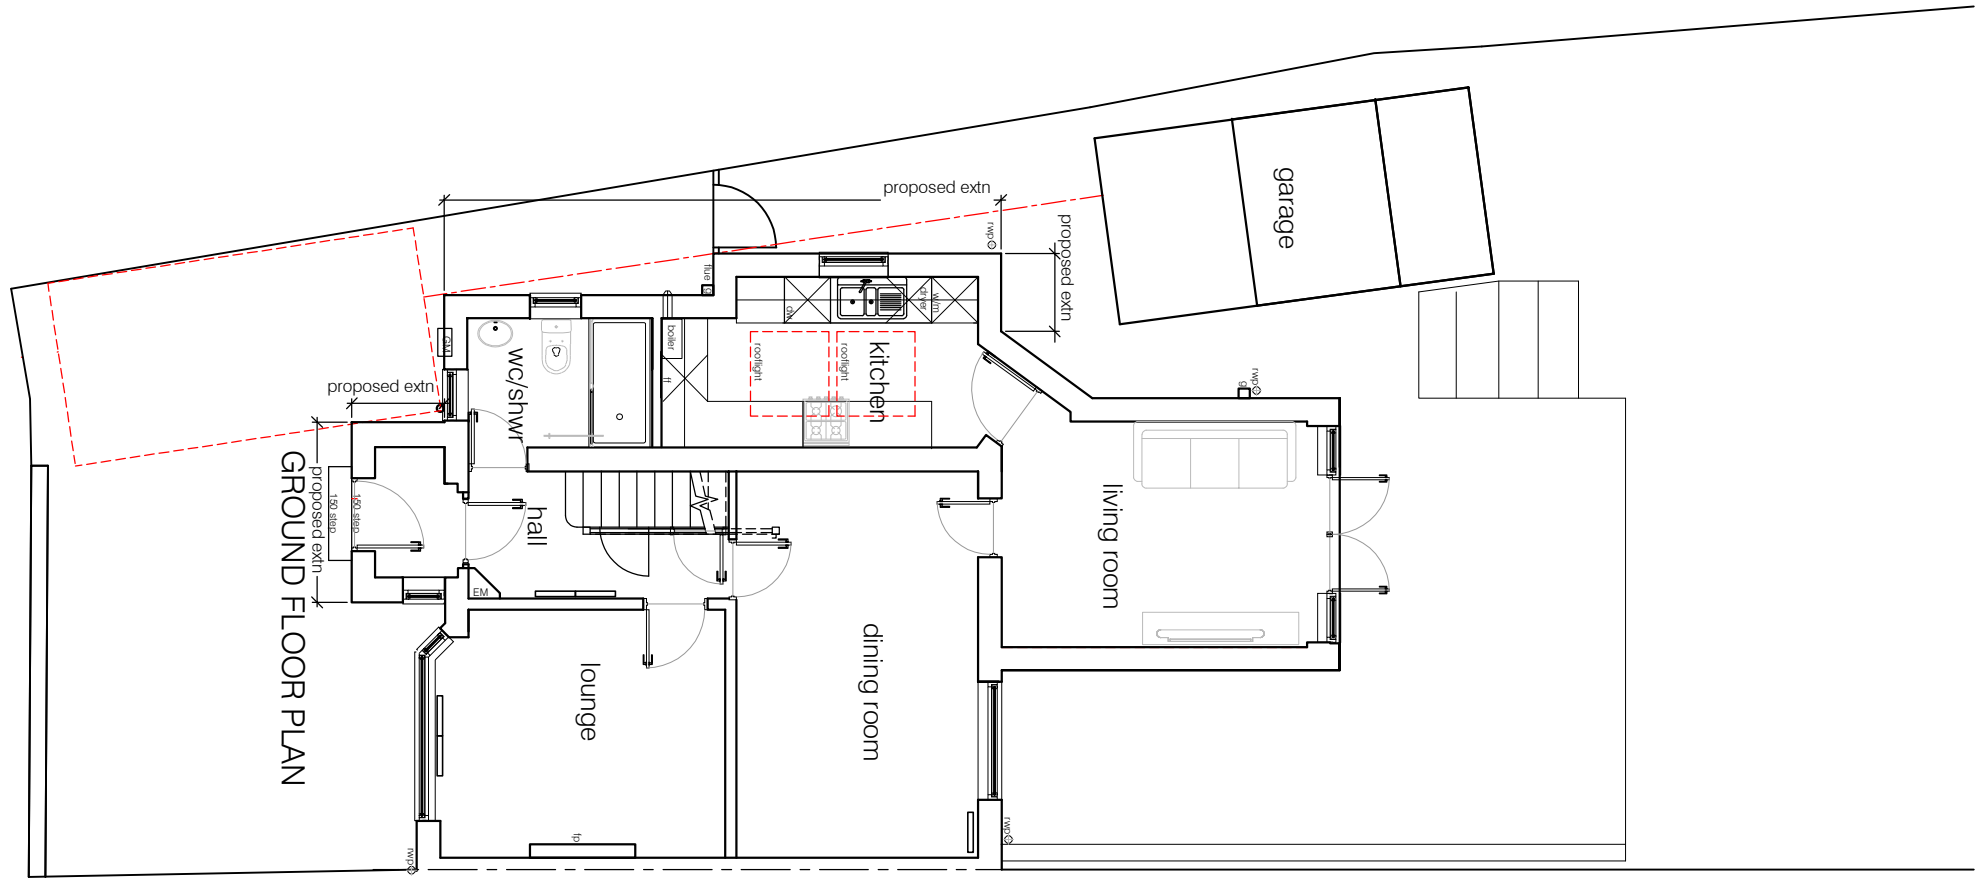
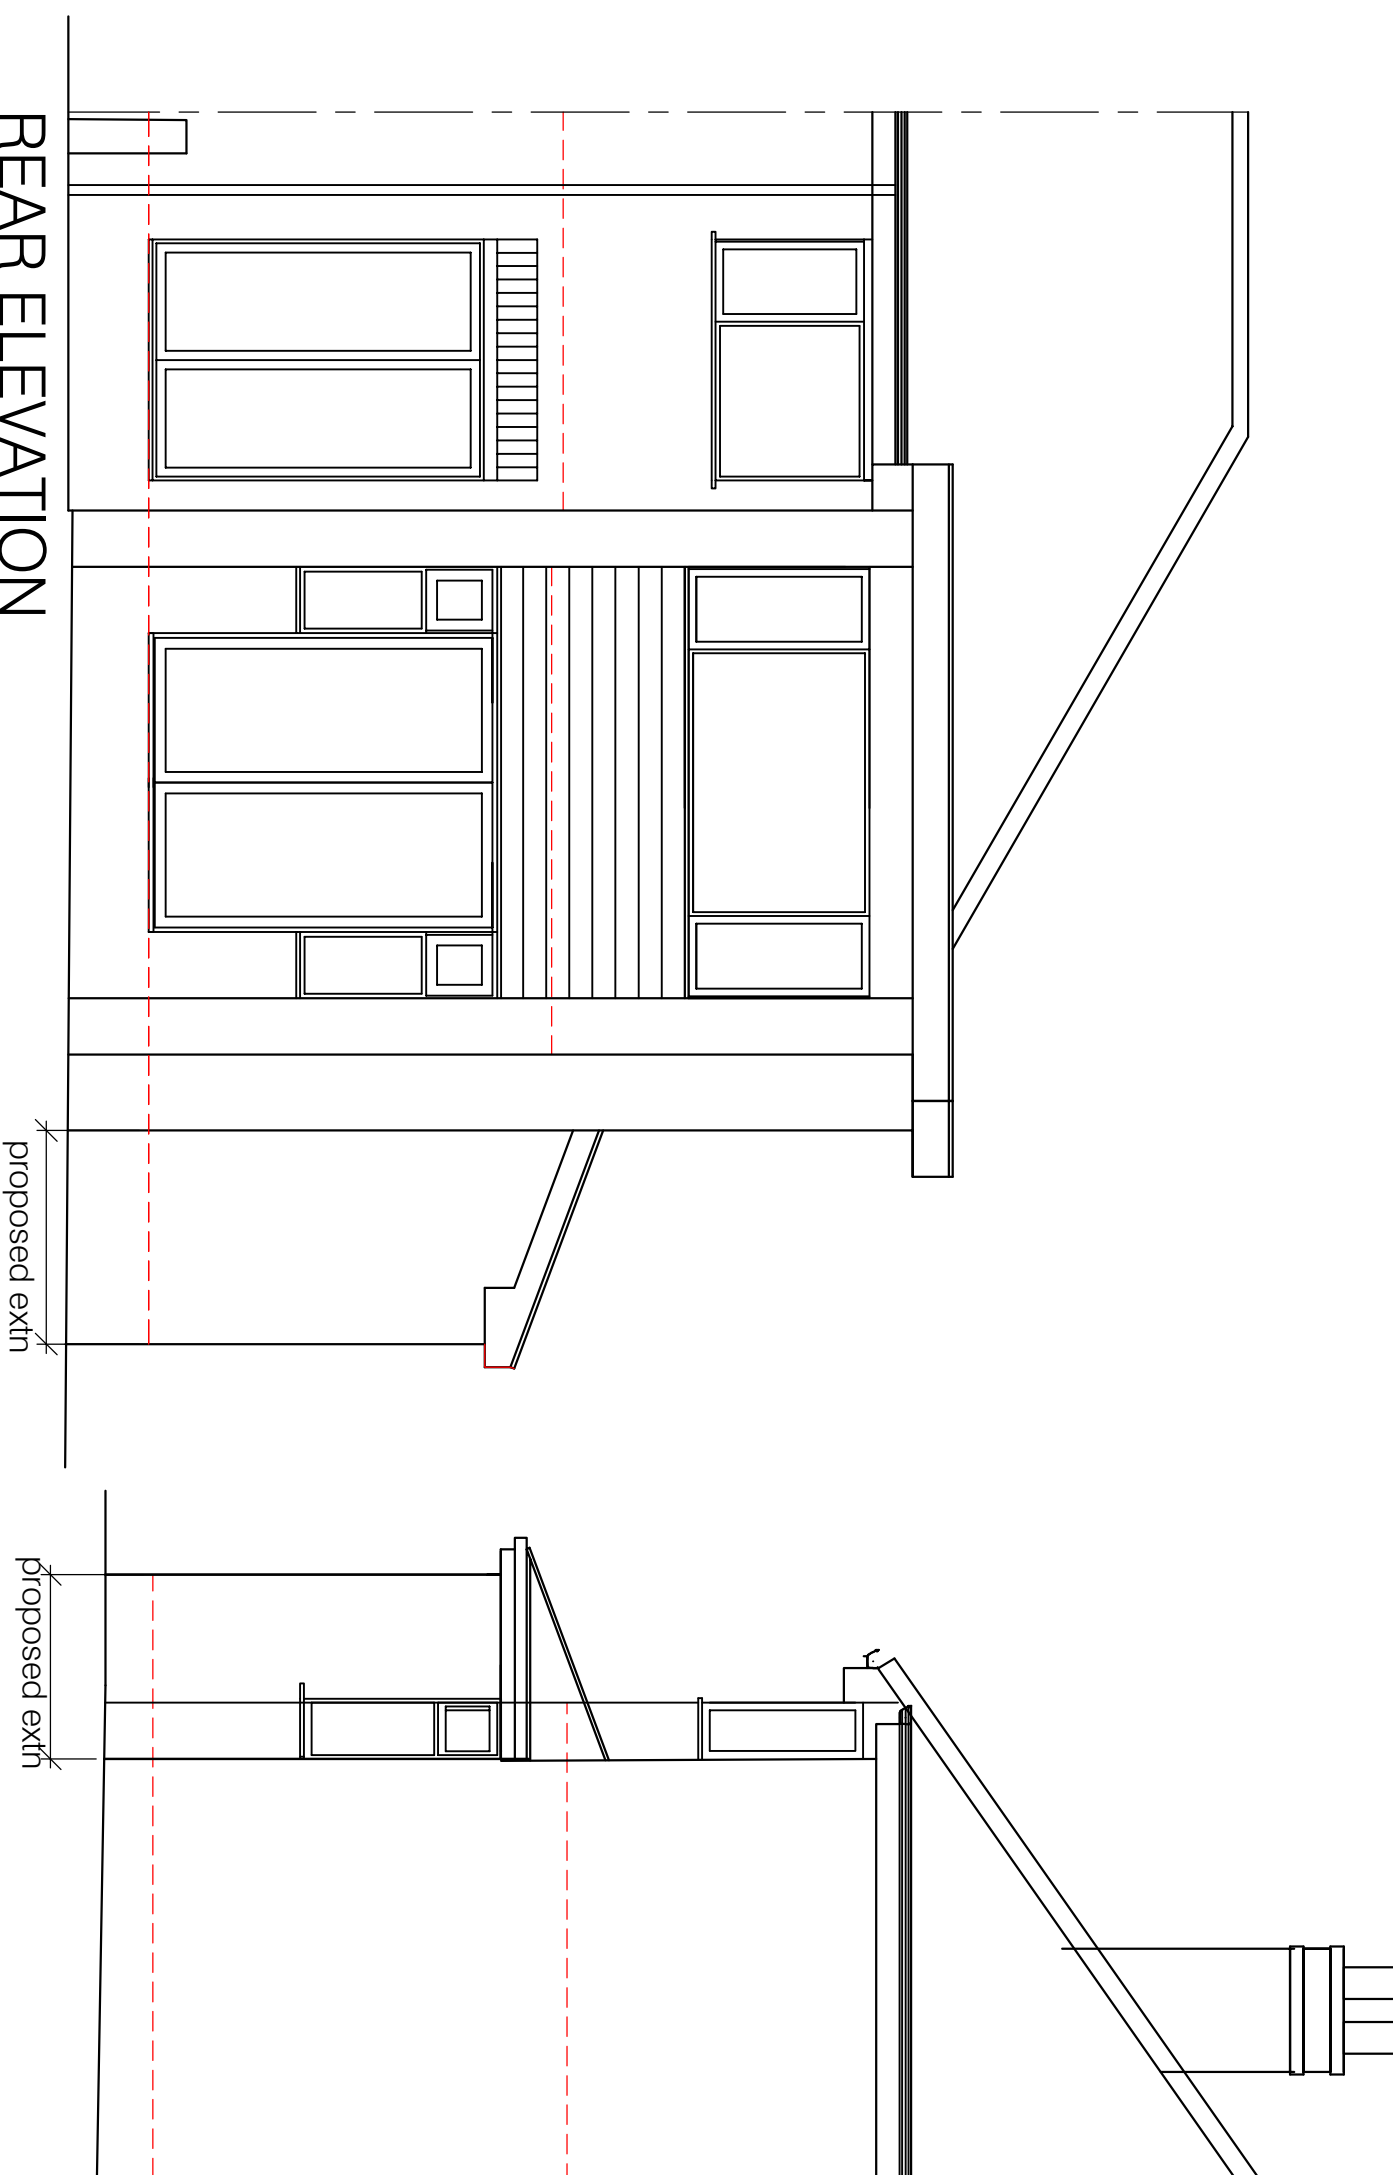


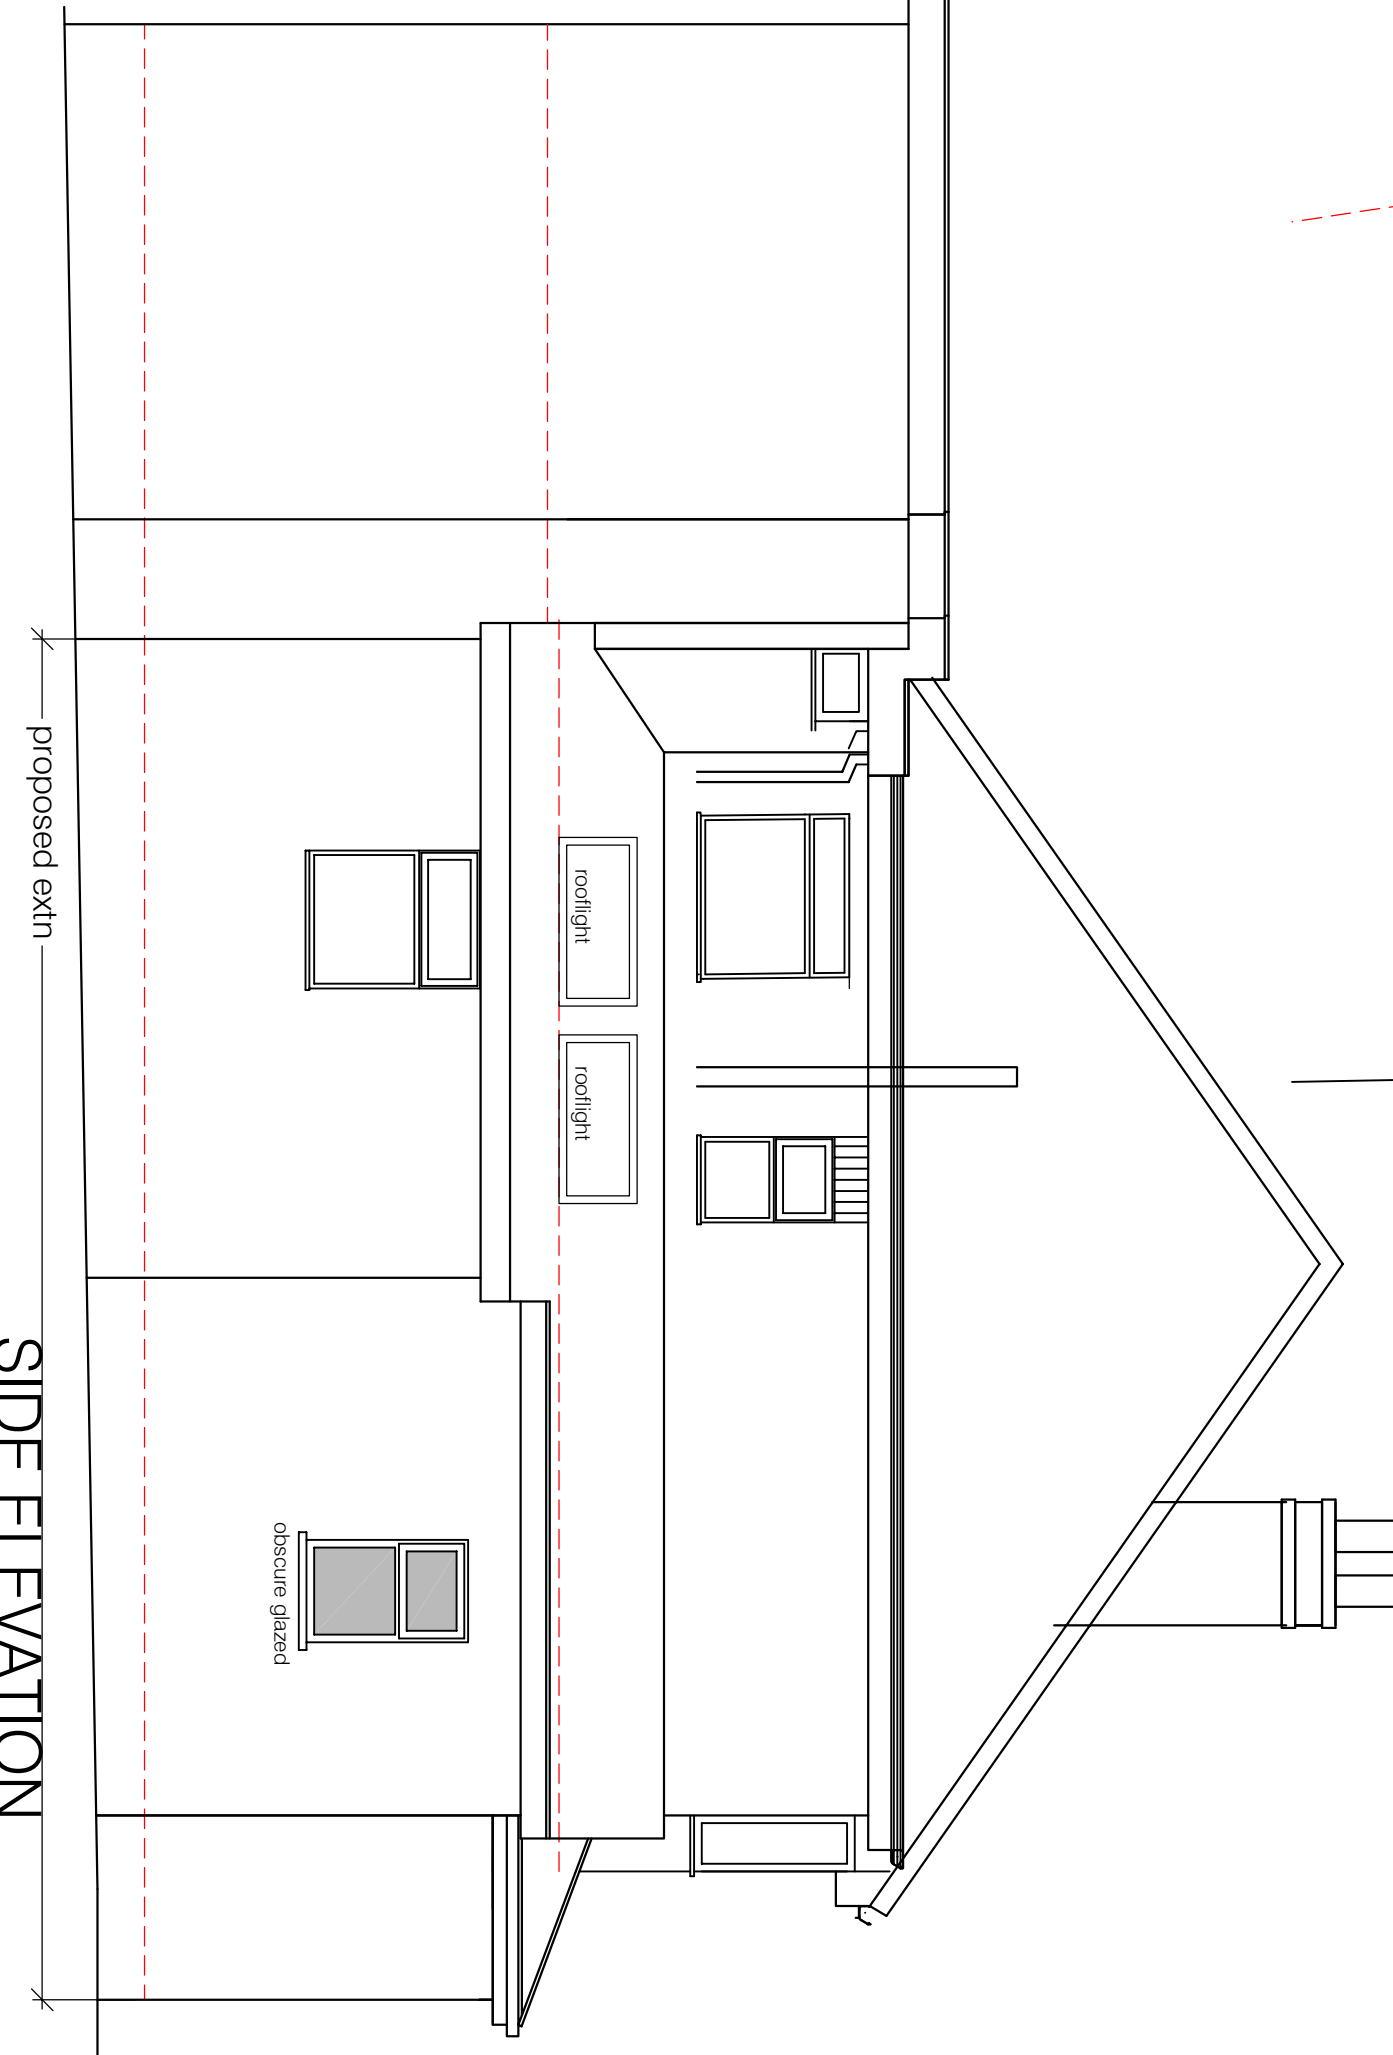

Extension external materials:
Clay tiled roof.
Red multi facing brick to front elevation,
Common brick to side and rear elevations
White upvc framed d/g windows
Black upvc rainwater goods
Black upvc soffits fascias and bargeboards

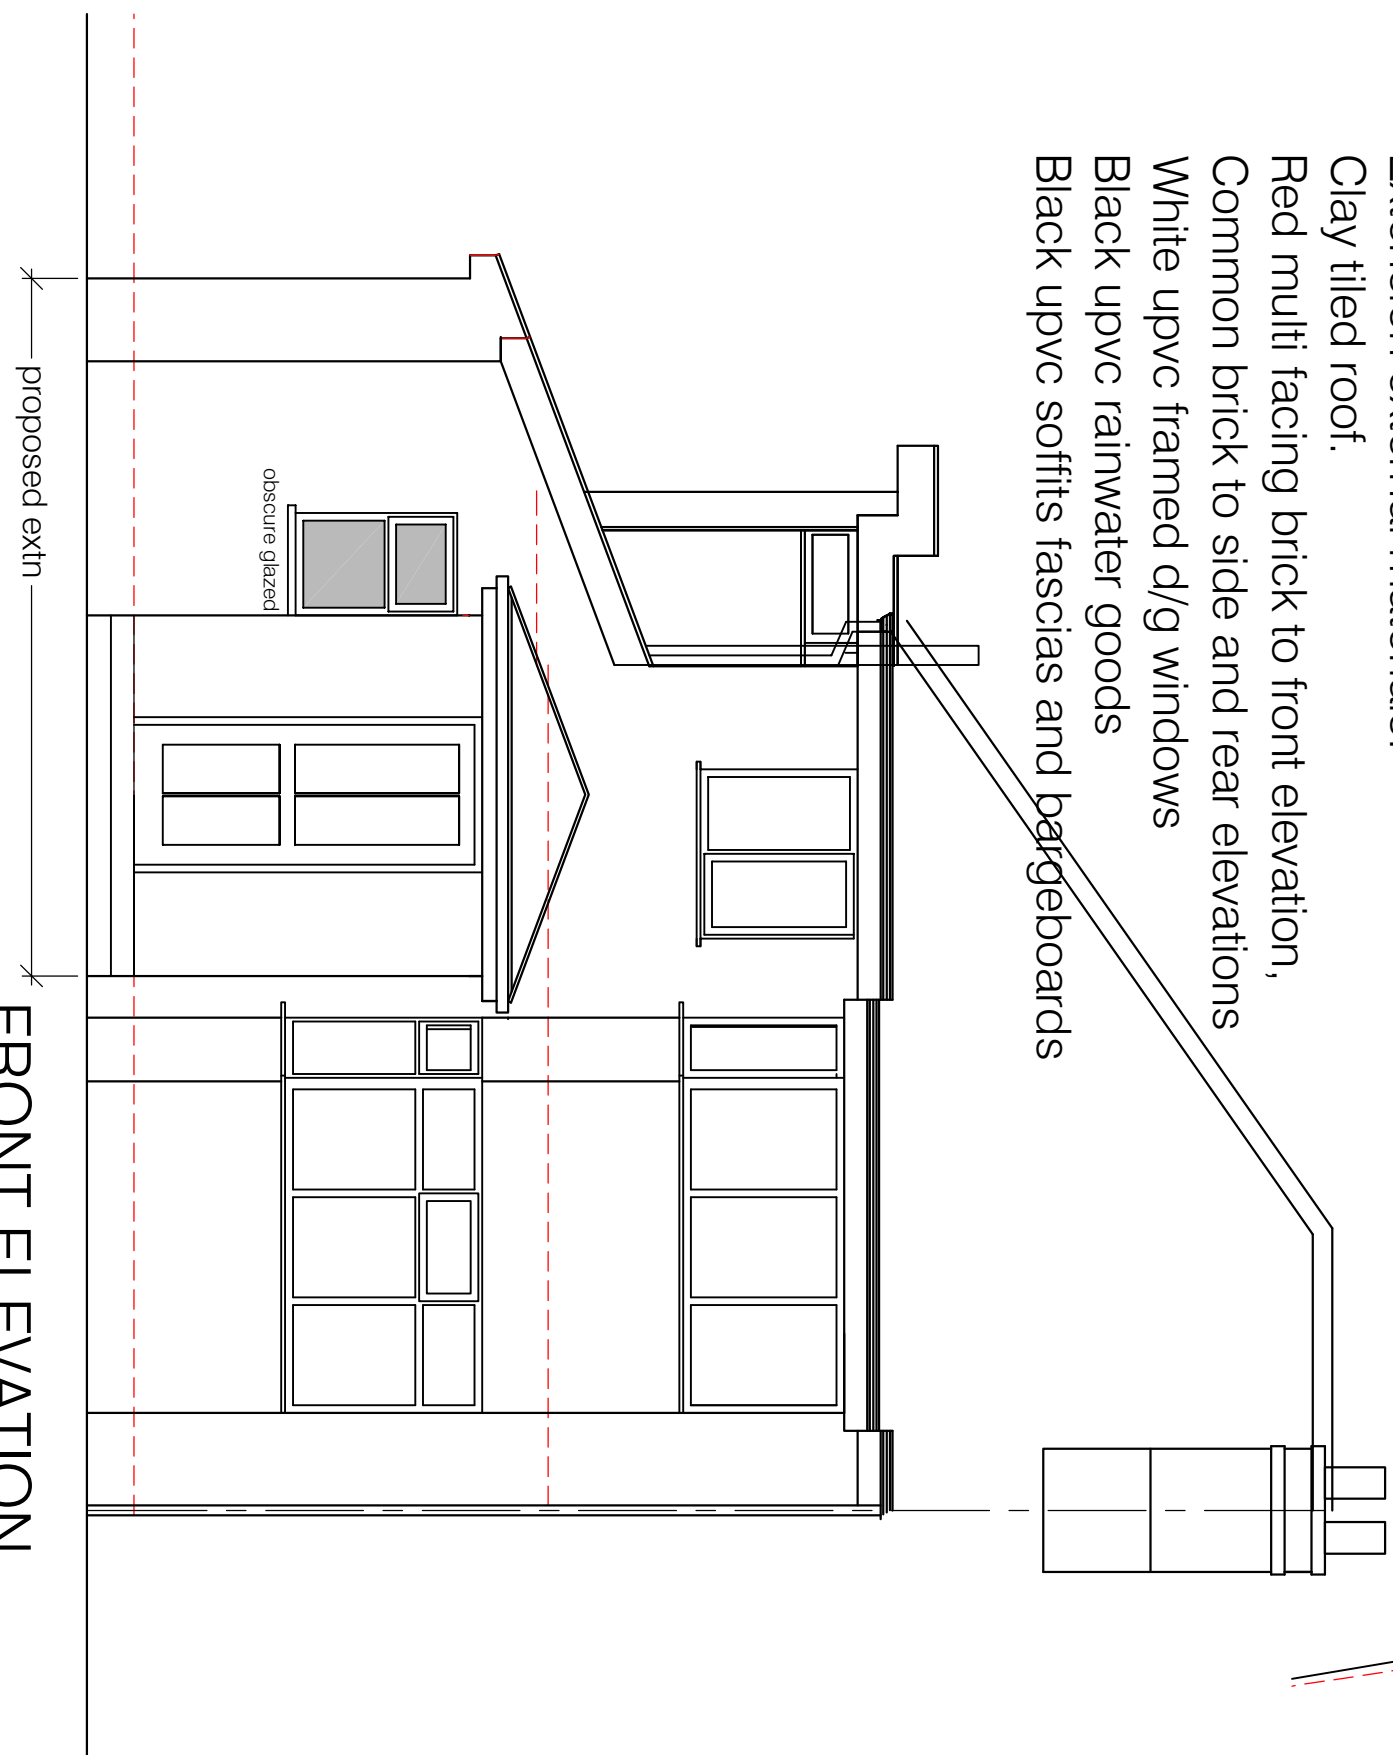

Project : 63 Tanfield Road Disbury
Title : Plans and elevations as proposed
Drawing number : 19.191 PL200
Issue :
Client : Mr & Mrs Evans
Scale : 1:50 or as noted @ A1
Date : 12.11.21
CAD Ref : PL100
Drawn by : SRM

Simon R Miles
Chartered Architect
Disbury
Manchester
T: 07778 137830
E: similesarchitect@gmail.com

Revision Date Revision note
Notes

SRM
Simon R Miles
Chartered Architect