


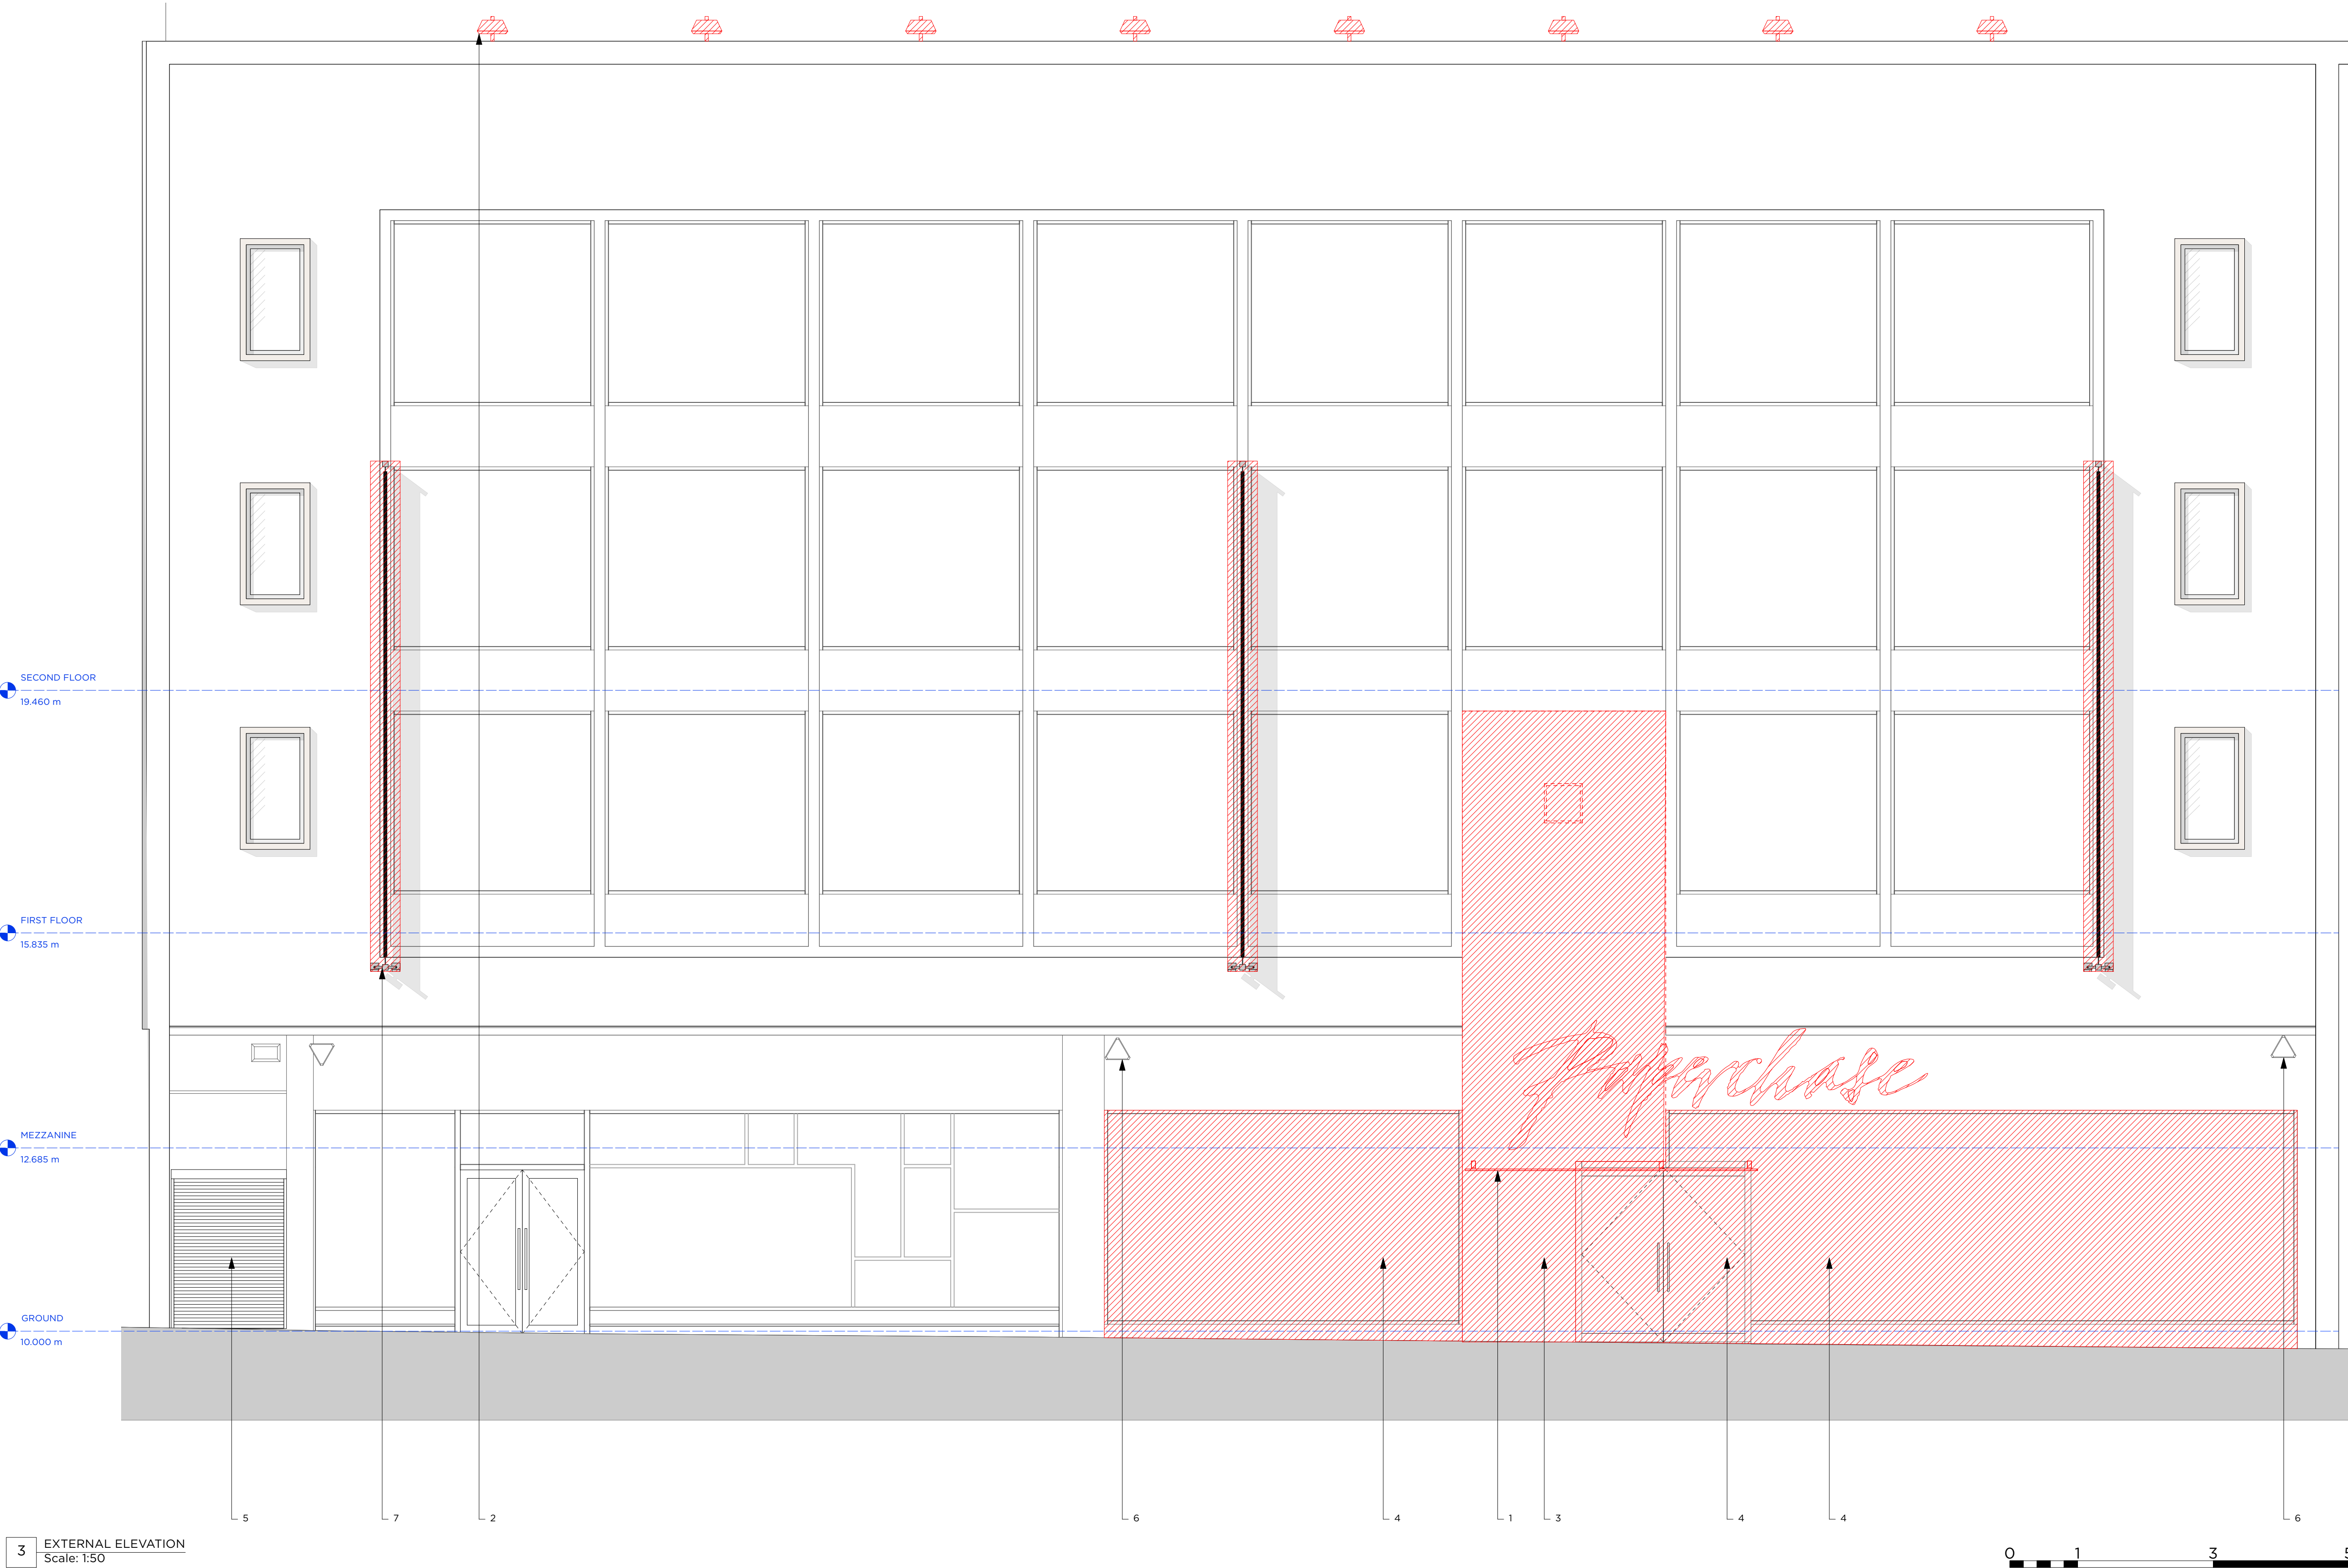

3 EXTERNAL ELEVATION
Scale: 1:50

NOTES

1. EXSITING GLAZED DOOR CANOPY TO BE REMOVED
2. EXSITING FACADE DOWNLIGHTS TO BE REMOVED
3. EXISTING TOTEM - CLADDING TO BE REMOVED AND STRIPPED BACK TO SHELL
4. EXISTING DOOR AND SHOPFRONT TO BE REMOVED
5. EXSITING ROLLER SHUTTER TO BE REPLACED FOR NEW
6. ALL EXSISTING SECURITY SYSTEMS / CAMERAS TO BE REMOVED AND REPLACED FOR NEW
7. 3NO. EXISTING BANNER SIGNS AND INTEGRAL LIGHTING REMOVED.



NOTES:

STATUS:

DETAIL

REVISION:

BRINKWORTH

PHONE +44 (0)20 7613 5341
INFO@BRINKWORTH.CO.UK
WWW.BRINKWORTH.CO.UK
4-6 ELLSWORTH ST, LONDON E2 0AX

All drawings within this package are the copyright of Brinkworth. They may not be copied or disclosed to any third party for any purpose except as authorised in writing by Brinkworth.

Do not scale from these drawings. Figured dimensions only are to be used. All critical dimensions are to be checked on site before work proceeds. If in doubt ask.

All drawings are to be read in conjunction with all other relevant consultants and/or specialists drawings or documents.

Inconsistencies, errors and omissions found within or between Brinkworth documents (and also in relation to other consultants/specialists documents) are to be notified immediately to Brinkworth.

CLIENT END

JOB MANCHESTER

TITLE Existing Shopfront Elevation

JOB NO. 3977 DWG. NO. P 5000

DRAWN BY AH/ZB CHECKED BY SC/GP

SCALE

DATE NOV 21 REV

© COPYRIGHT BRINKWORTH



3 EXTERNAL ELEVATION
Scale: 1:50

NOTES

- SHOPFRONT FASCIA TO BE RERENDERED TO MATCH FACADE STONEWORK COLOUR (ONCE FACADE CLEANED)
- NEW MARBLE TOTEM TO WITH ILLUMINATED RECESSED END LOGO
TOTEM TO BE ILLUMINATED FROM TOP WITH ARCHITECTURAL DOWNLIGHT - DETAILS BY IGUZZINI REFER TO DRAWING 3977/5101
- NEW STAINLESS STEEL SHOPFRONT WITH LOW IRON GLAZING.
- NEW STAINLESS STEEL FRAMED GLAZED DOUBLE DOORS WITH STAINLESS STEEL HINGES AND HANDLES.
- 2NO. NEW FLAGS TO SHOPFRONT, STAINLESS STEEL POLE AND FIXINGS.
- HALO ILLUMINATION TO WINDOWS
- N/A
- TWO LAYERS OF VINYL FILMS ON 1ST AND 2ND FLOOR WINDOWS TO PREVENT VIEWS INTO STOCKROOM AT NIGHT WHILST ALLOWING IN DAYLIGHT. 1. ONE WAY MIRROR FILM 2. CONTRAVISION FILM
- NEW STAINLESS STEEL SHOPFRONT WITH CLEAR GLAZING
- LED HALO ILLUMINATION TO INTERIOR EDGE OF FACADE
- ENTIRE FACADE STONEWORK CLEANED

NOTES:

STATUS:

DETAIL

REVISION:

BRINKWORTH

PHONE +44 (0)20 7613 5341
INFO@BRINKWORTH.CO.UK
WWW.BRINKWORTH.CO.UK
4-6 ELLSWORTH ST, LONDON E2 0AX

All drawings within this package are the copyright of Brinkworth. They may not be copied or disclosed to any third party for any purpose except as authorised in writing by Brinkworth.

Do not scale from these drawings. Figured dimensions only are to be used. All critical dimensions are to be checked on site before work proceeds.
If in doubt ask.

All drawings are to be read in conjunction with all other relevant consultants and/or specialists drawings or documents.

Inconsistencies, errors and omissions found within or between Brinkworth documents (and also in relation to other consultants/specialists documents) are to be notified immediately to Brinkworth.

CLIENT END

JOB MANCHESTER

TITLE Proposed Shopfront Elevation

JOB NO. 3977 DWG. NO. P 5100


DRAWN BY AH/ZB CHECKED BY SC/GP

SCALE

DATE NOV 21

REV

© COPYRIGHT BRINKWORTH

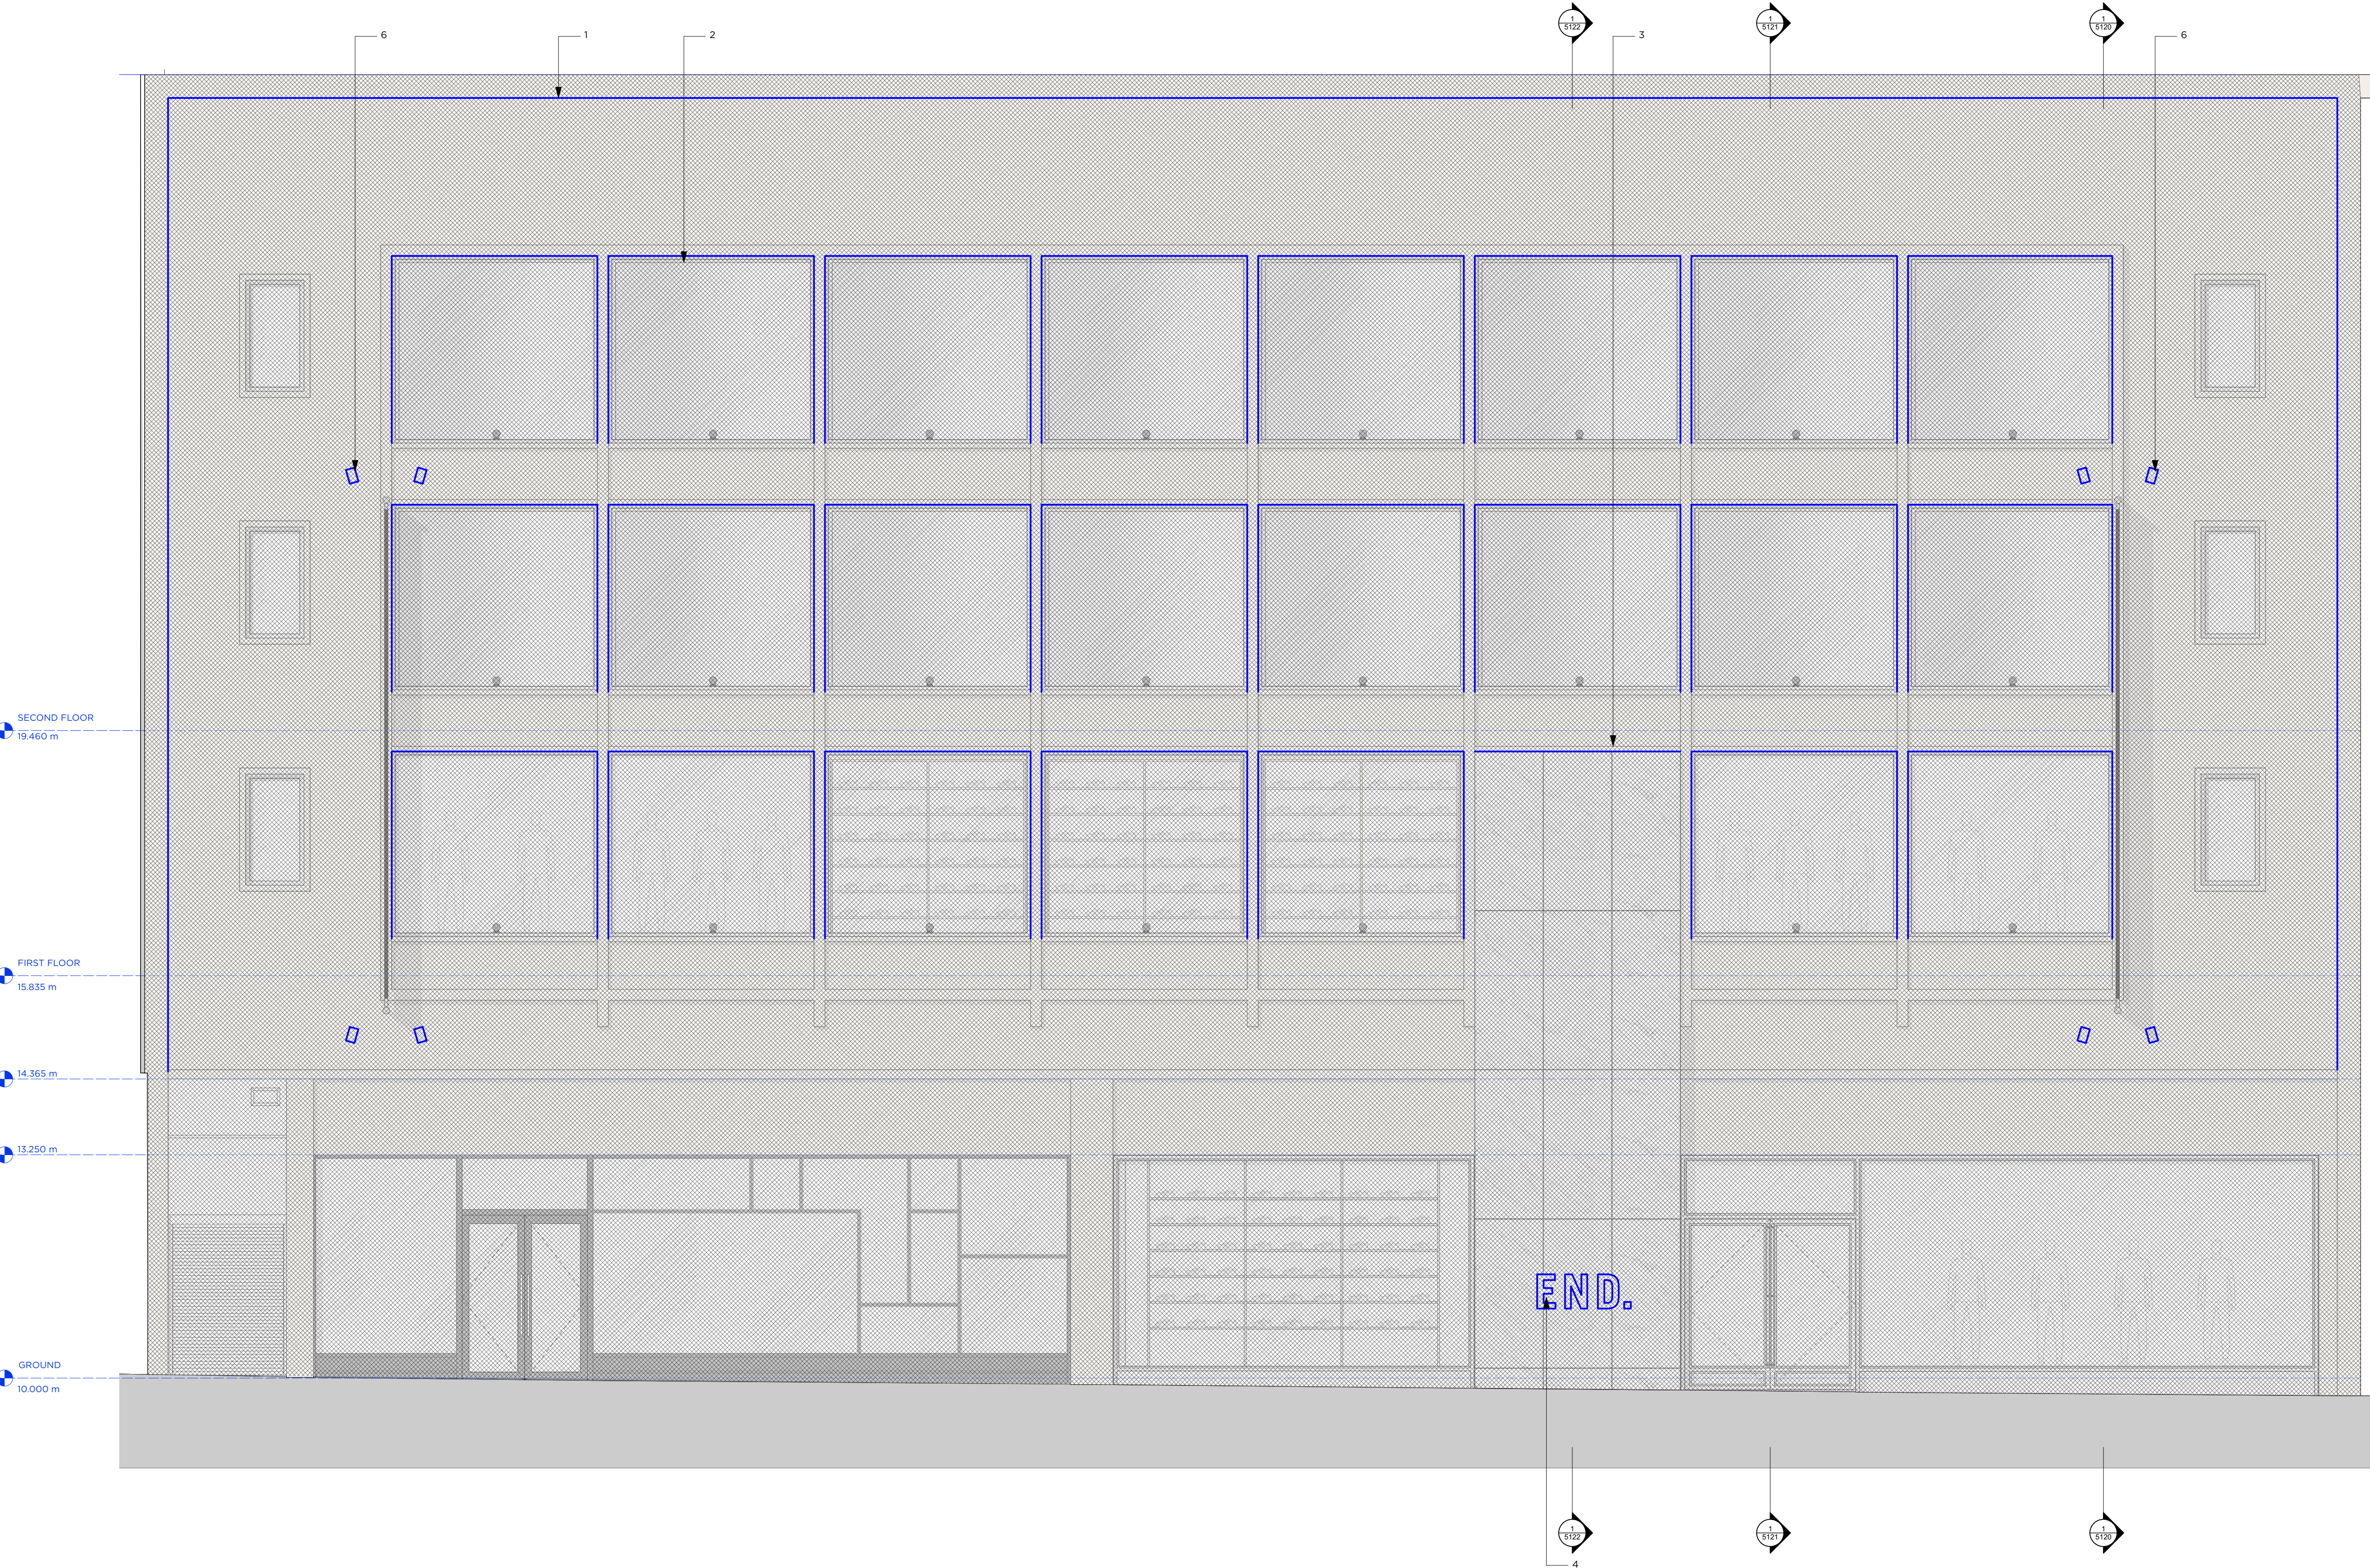

3 EXTERNAL ELEVATION
Scale: 1:50

NOTES

- IGUZZINI UNDERSCORE INOUT LED LIGHT TRACK AROUND PERIMETER OF FACADE. 3000K 300 lumens PER METER. 60m IN TOTAL.
- 23NO. IGUZZINI TRICK BU27. 3000K 810 lumens OUTPUT.
- IGUZZINI LINEALUCE. 3000K 5600 lumens OUTPUT. 3m LONG
- PERIMETER OF END. LOGO ILLUMINATED. LED STRIP IN ALUMINIUM EXTRUSION WITH DIFFUSER FRONT. 3000K
- N/A
- 8NO. IGUZZINI PALCO INOUT E103, 3000k 2050 lumens. TO ILLUMINATED FLAG SIGNS.

NOTES:

EXTERNAL LIGHTING

Image	Name	No.
	IGUZZINI LINEALUCE	3m
	IGUZZINI PALCO INOUT	8
	IGUZZINI INTERIOR EDGE	60m
	IGUZZINI BU27	23

STATUS:

DETAIL

REVISION:

BRINKWORTH

PHONE +44 (0)20 7613 5341
INFO@BRINKWORTH.CO.UK
WWW.BRINKWORTH.CO.UK
4-6 ELLSWORTH ST, LONDON E2 0AX

All drawings within this package are the copyright of Brinkworth. They may not be copied or disclosed to any third party for any purpose except as authorised in writing by Brinkworth.

Do not scale from these drawings. Figured dimensions only are to be used. All critical dimensions are to be checked on site before work proceeds. If in doubt ask.

All drawings are to be read in conjunction with all other relevant consultants and/or specialists drawings or documents.

Inconsistencies, errors and omissions found within or between Brinkworth documents (and also in relation to other consultants/specialists documents) are to be notified immediately to Brinkworth.

CLIENT END

JOB MANCHESTER

TITLE Proposed Shopfront Elevation Illumination


JOB NO. 3977 DWG. NO. P 5101

DRAWN BY AH/ZB CHECKED BY SC/GP


SCALE

DATE NOV 21 REV

© COPYRIGHT BRINKWORTH

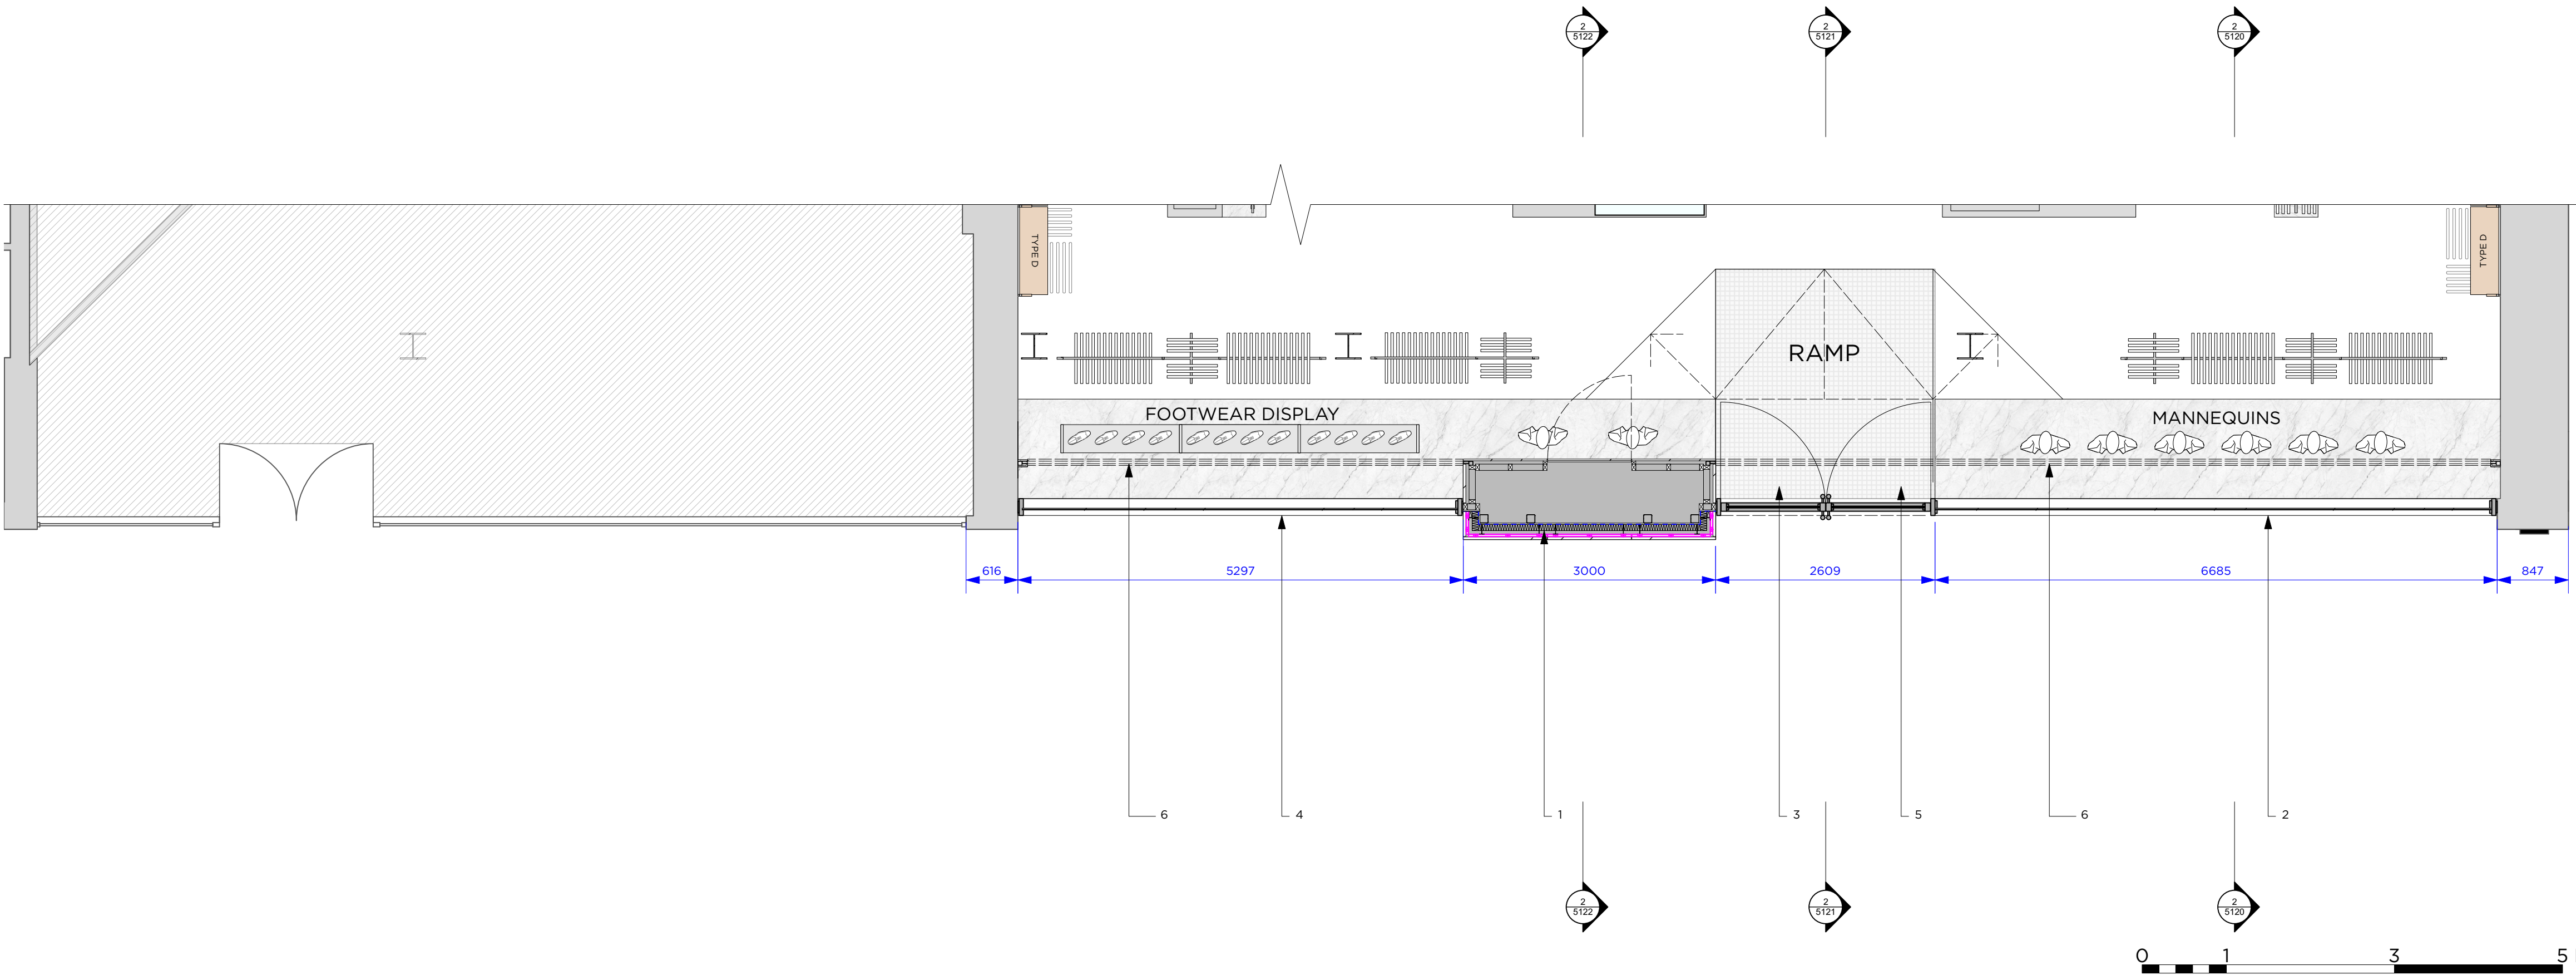

1 GROUND FLOOR PLAN
Scale: 1:50

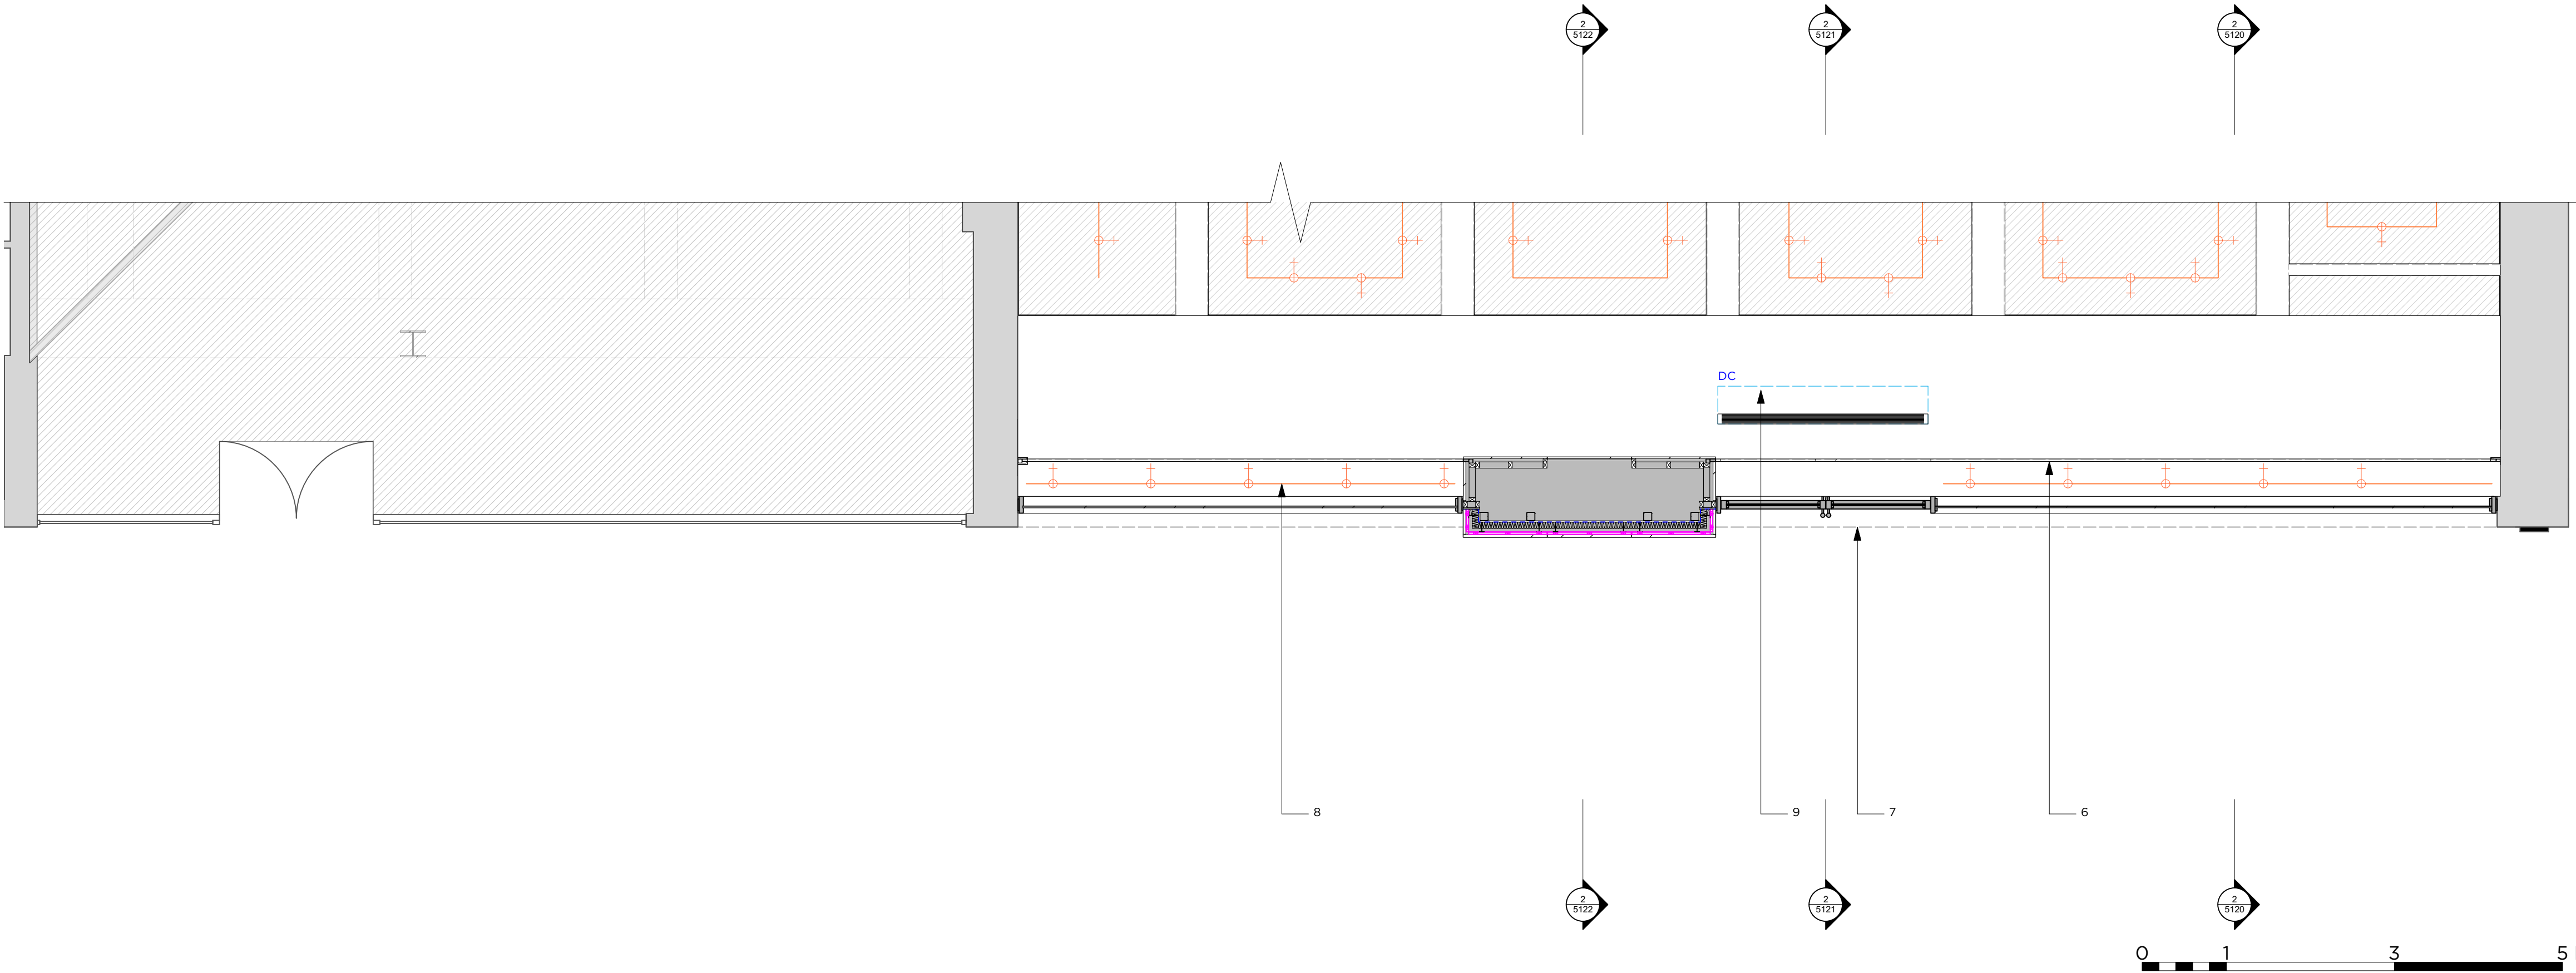

2 GROUND FLOOR RCP
Scale: 1:50

NOTES

- NEW MARBLE TOTEM TO WITH ILLUMINATED RECESSED END LOGO - TOTEM TO BE ILLUMINATED FROM TOP WITH ARCHITECTURAL DOWNLIGHT
- NEW STAINLESS STEEL SHOPFRONT WITH CLEAR GLAZING
- NEW STAINLESS STEEL GLAZED DOUBLE DOORS WITH STAINLESS STEEL HINGES AND HANDLES.
- NEW STAINLESS STEEL SHOPFRONT WITH CLEAR GLAZING.
- NEW ENTRANCE MAT AND CONCEALED TAGMAX SECURITY SYSTEM
- PERFORATED METAL ROLLER SHUTTER. FINISH WHITE POWDER COAT
- SHOPFRONT FASCIA TO BE RERENDERED TO MATCH FACADE STONEWORK COLOUR (ONCE FACADE CLEANED)
- SURFACE MOUNTED SPOT LIGHTS TO WINDOW BED. TRACK TO BE RECESSED INTO CEILING.
- OVERDOOR HEATER. SPEC TBC. GRILLES TO BE WHITE TO MATCH PLASTERBOARD CEILING INSTALLED.

NOTES:

STATUS:

DETAIL

REVISION:

BRINKWORTH

PHONE +44 (0)20 7613 5341
INFO@BRINKWORTH.CO.UK
WWW.BRINKWORTH.CO.UK
4-6 ELLSWORTH ST, LONDON E2 0AX

All drawings within this package are the copyright of Brinkworth. They may not be copied or disclosed to any third party for any purpose except as authorised in writing by Brinkworth.

Do not scale from these drawings. Figured dimensions only are to be used. All critical dimensions are to be checked on site before work proceeds. If in doubt ask.

All drawings are to be read in conjunction with all other relevant consultants and/or specialists drawings or documents.

Inconsistencies, errors and omissions found within or between Brinkworth documents (and also in relation to other consultants/specialists documents) are to be notified immediately to Brinkworth.

CLIENT END

JOB MANCHESTER

TITLE Proposed Shopfront Plans


JOB NO. 3977 DWG. NO. P 5110

DRAWN BY AH/ZB CHECKED BY SC/GP


SCALE

DATE NOV 21 REV

© COPYRIGHT BRINKWORTH

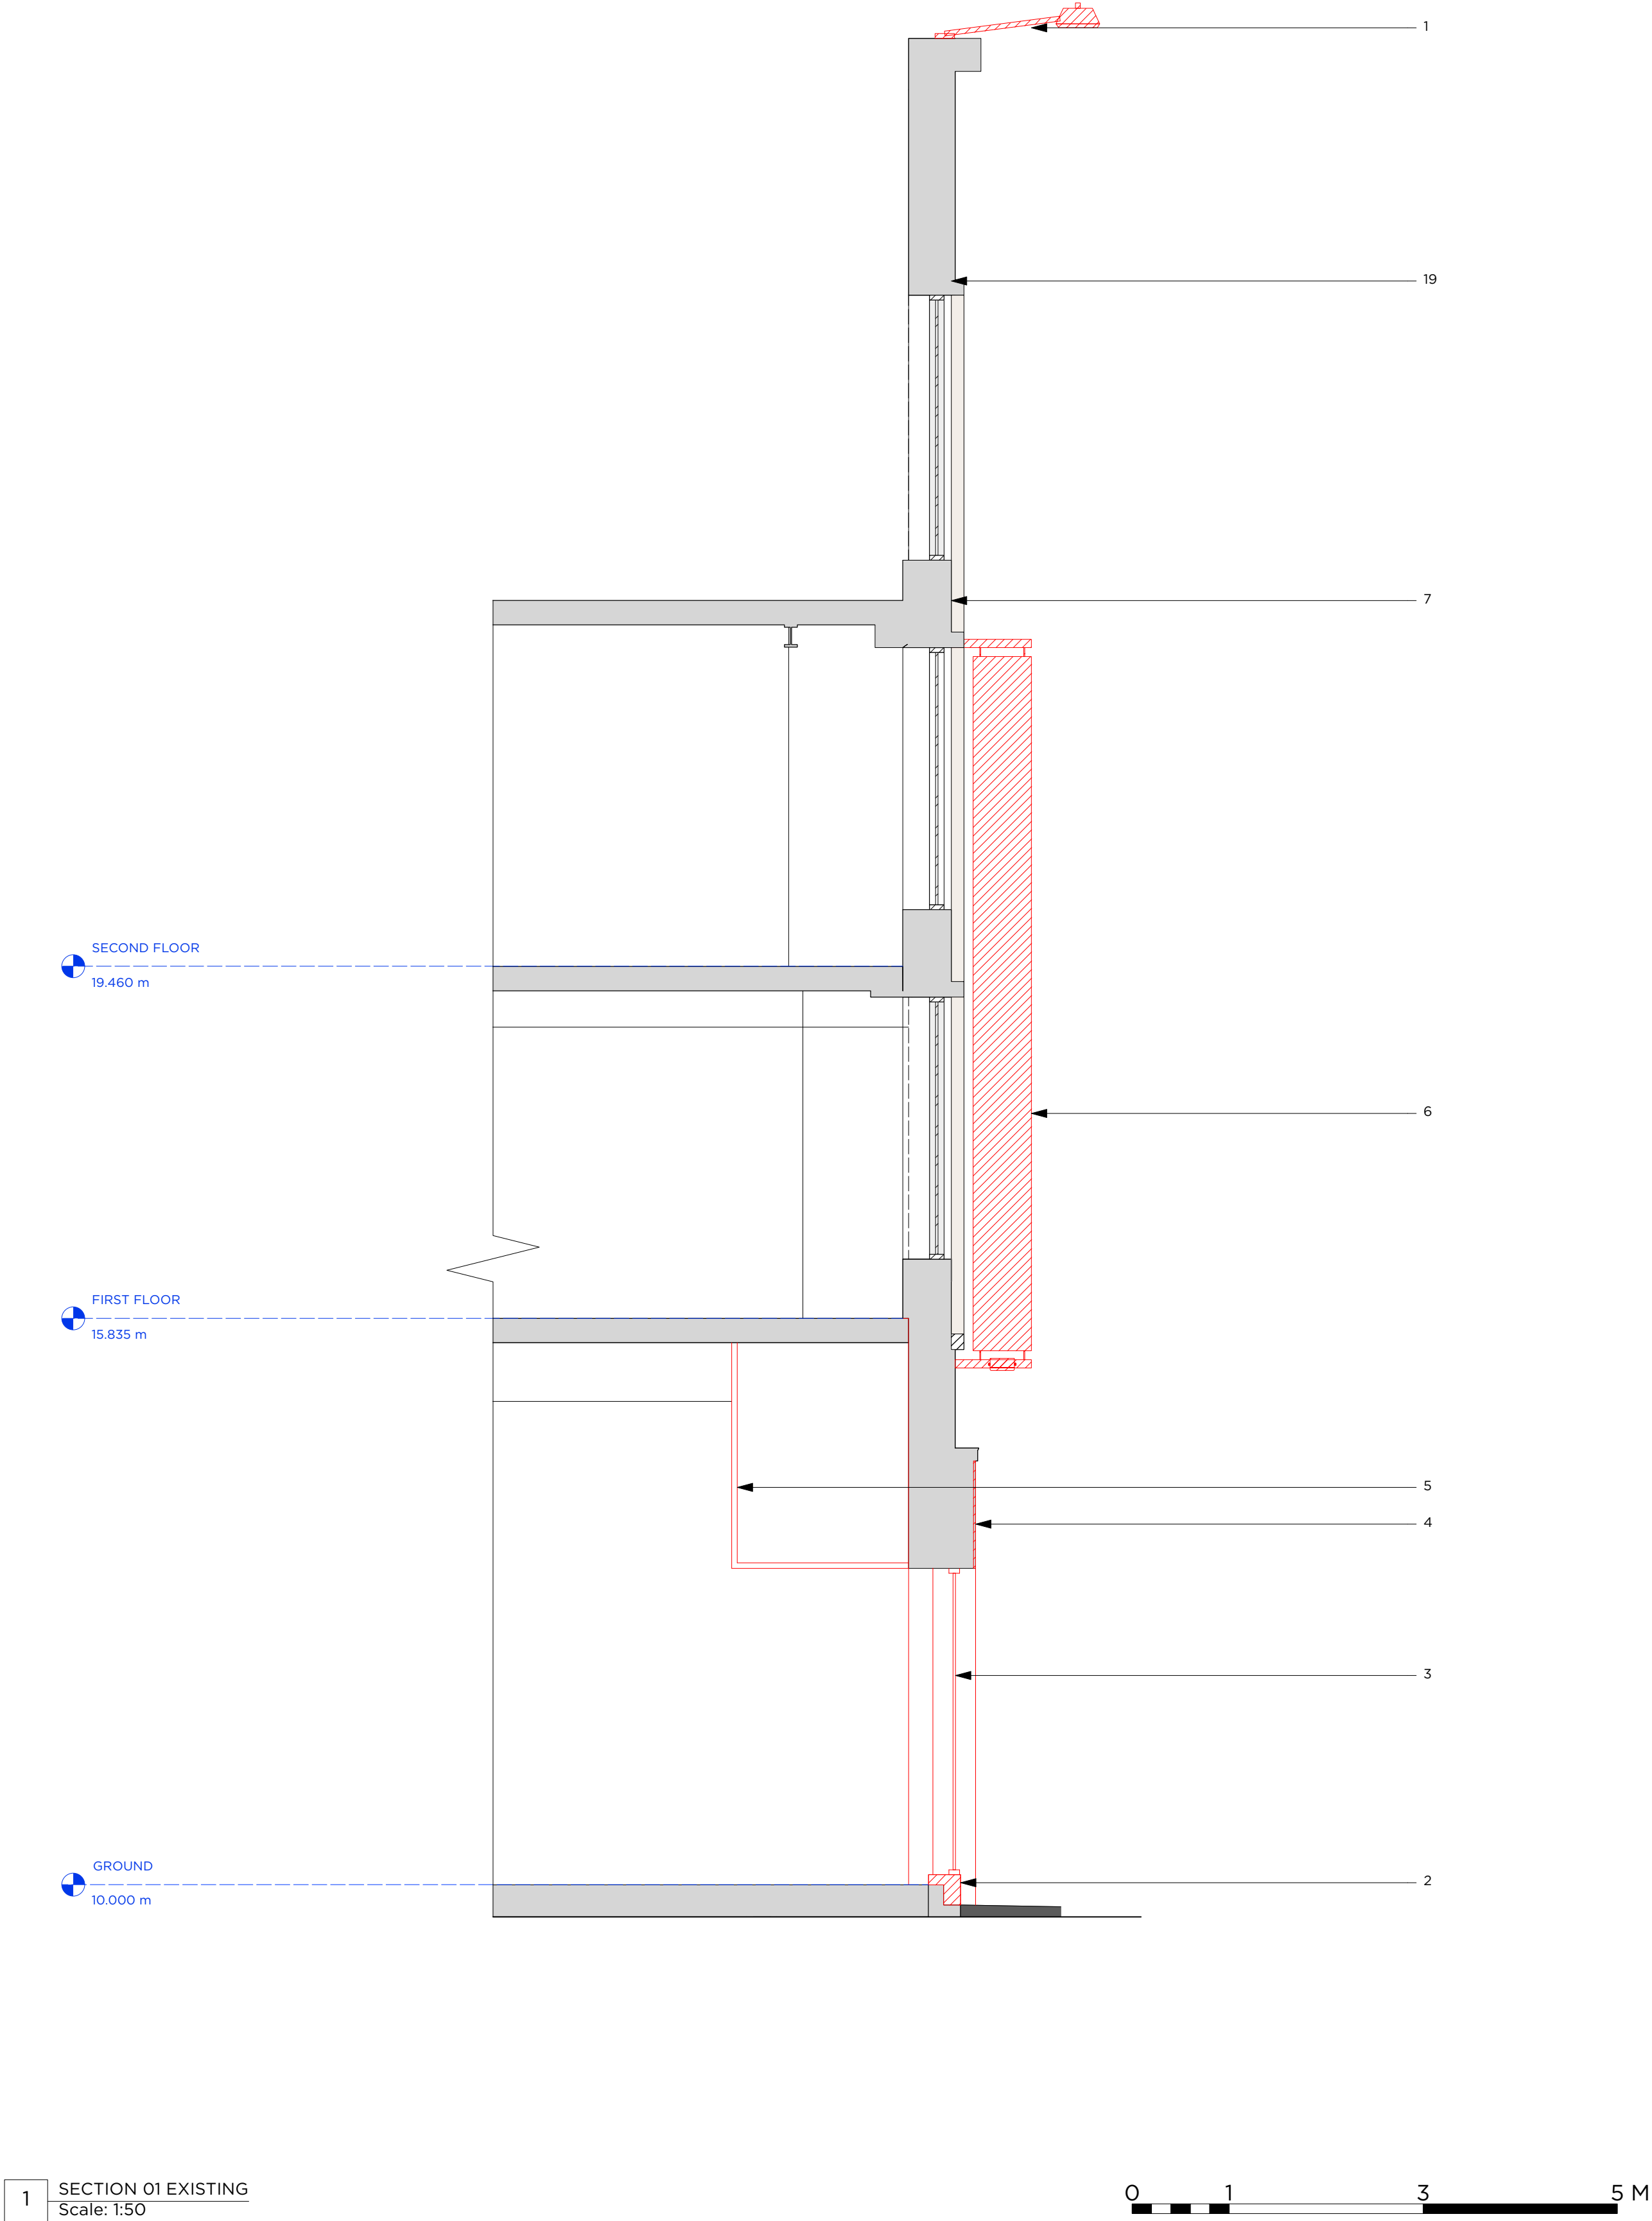

1 SECTION 01 EXISTING
Scale: 1:50

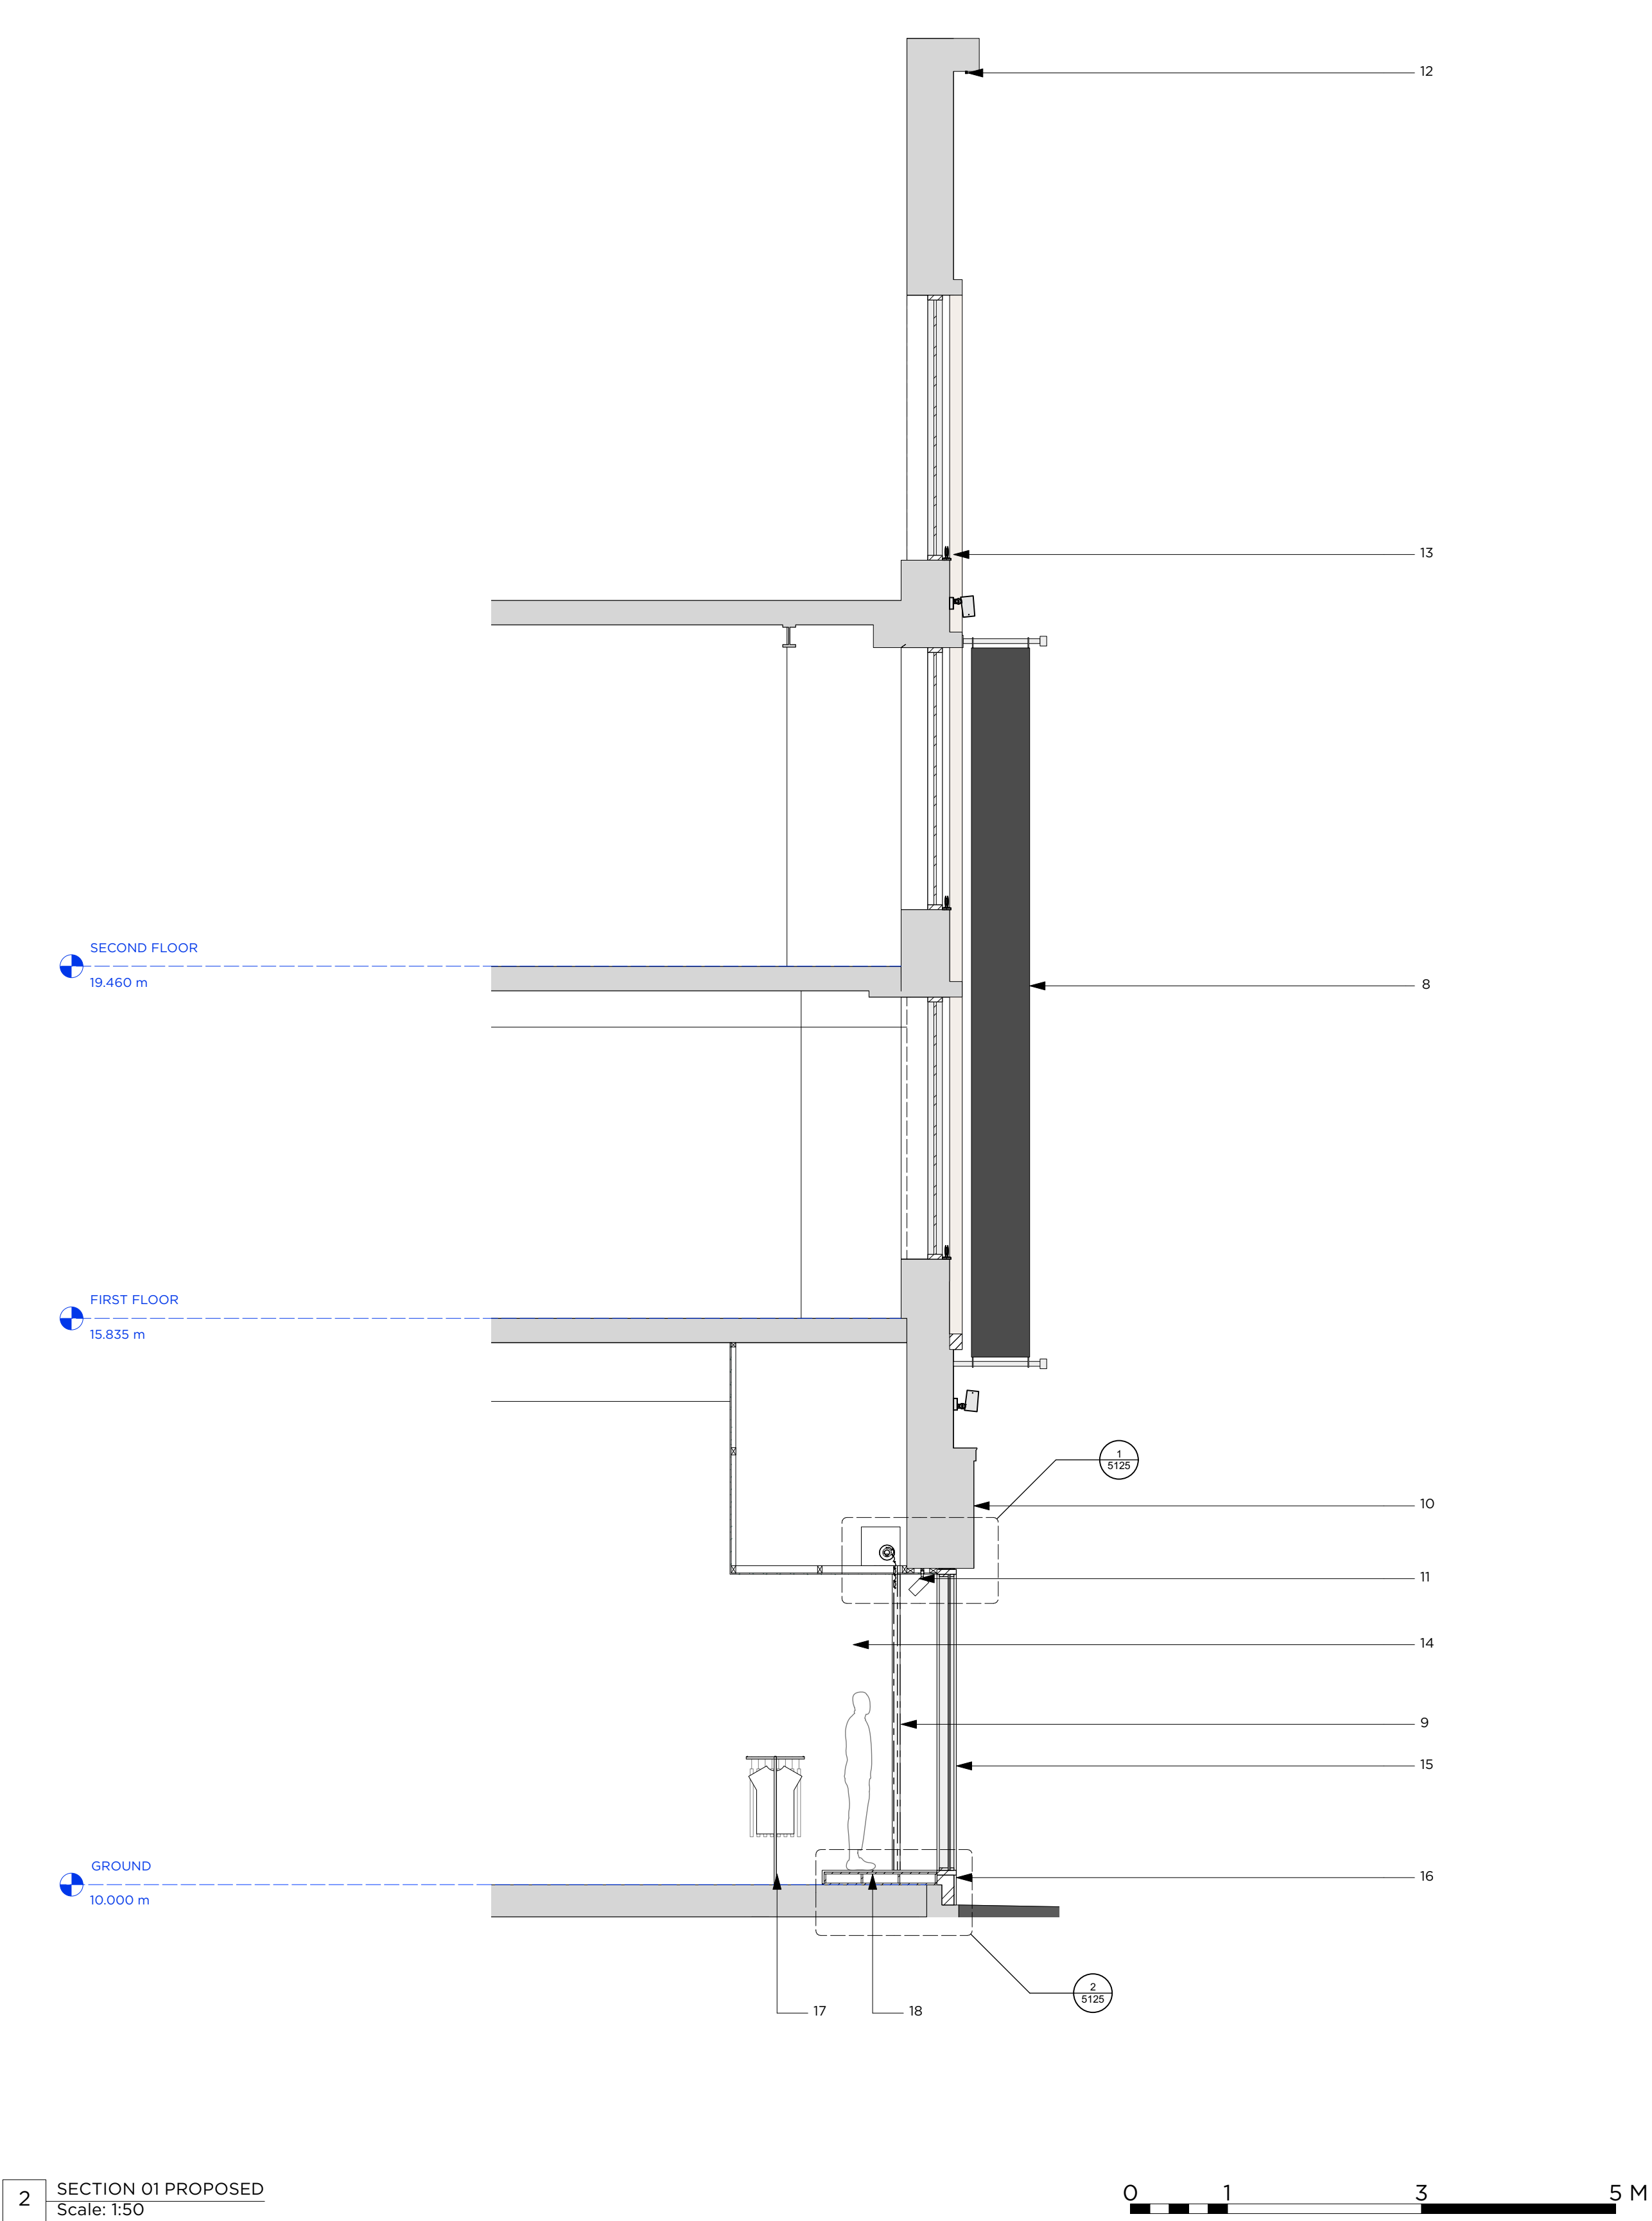

2 SECTION 01 PROPOSED
Scale: 1:50

NOTES

- EXISTING FACADE DOWNLIGHTS TO BE REMOVED
- EXISTING STALL RISER DEMOLISHED
- EXISTING WINDOWS AND FRAMES REMOVED
- EXISTING RENDER OVER WINDOWS REMOVED.
- EXISTING BULKHEAD TO REAR OF SHOP FRONT REMOVED
- EXISTING HANGING BANNER, FIXINGS AND LIGHTING REMOVED.
- ENTIRE LIMESTONE FACADE CLEANED.

- NEW SUSPENDED FLAGS TO SHOPFRONT - STAINLESS STEEL POLE AND FIXINGS
- PERFORATED METAL ROLLER SHUTTER, FINISH WHITE POWDERCOAT
- RENDER ABOVE WINDOWS REPLACED TO MATCH CLEANED FACADE.
- SURFACE MOUNTED SPOT LIGHTS TO WINDOW BED. TRACK TO BE RECESSED INTO CEILING.
- IGUZZINI UNDERScore INOUT LED LIGHT TRACK AROUND PERIMETER OF FACADE. 3000K 300lm PER METER.
- IGUZZINI TRICK BU27, 3000K 810lm OUTPUT
- STAINLESS STEEL WRAP TO CHEEKS AND UNDERSIDE OF BULKHEAD OF WINDOW DISPLAY

- NEW STAINLESS STEEL SHOPFRONT WITH LOW IRON GLAZING.
- NEW STAINLESS STEEL STALL RISER.
- MIDFLOOR UNIT_J48 RAIL WITH NO PLINTH. REFER TO DRAWING 3977/8142
- MARBLE CLAD MANNEQUIN PLINTH TO REAR OF WINDOW BED.
- ALLOW FOR LOCAL REPAIRS TO FLASHINGS ON TOP OF CORNICES
- EXISTING RAMP INFILLED LOCALLY

NOTES:

STATUS:

DETAIL

REVISION:

BRINKWORTH

PHONE +44 (0)20 7613 5341
INFO@BRINKWORTH.CO.UK
WWW.BRINKWORTH.CO.UK
4-6 ELLSWORTH ST, LONDON E2 0AX

All drawings within this package are the copyright of Brinkworth. They may not be copied or disclosed to any third party for any purpose except as authorised in writing by Brinkworth.

Do not scale from these drawings. Figured dimensions only are to be used. All critical dimensions are to be checked on site before work proceeds. If in doubt ask.

All drawings are to be read in conjunction with all other relevant consultants and/or specialists drawings or documents.

Inconsistencies, errors and omissions found within or between Brinkworth documents (and also in relation to other consultants/specialists documents) are to be notified immediately to Brinkworth.

CLIENT END

JOB MANCHESTER

TITLE Shopfront Section 01


JOB NO. 3977 DWG. NO. P 5120

DRAWN BY AH/ZB CHECKED BY SC/GP


SCALE 1:50

DATE NOV 21 REV

© COPYRIGHT BRINKWORTH

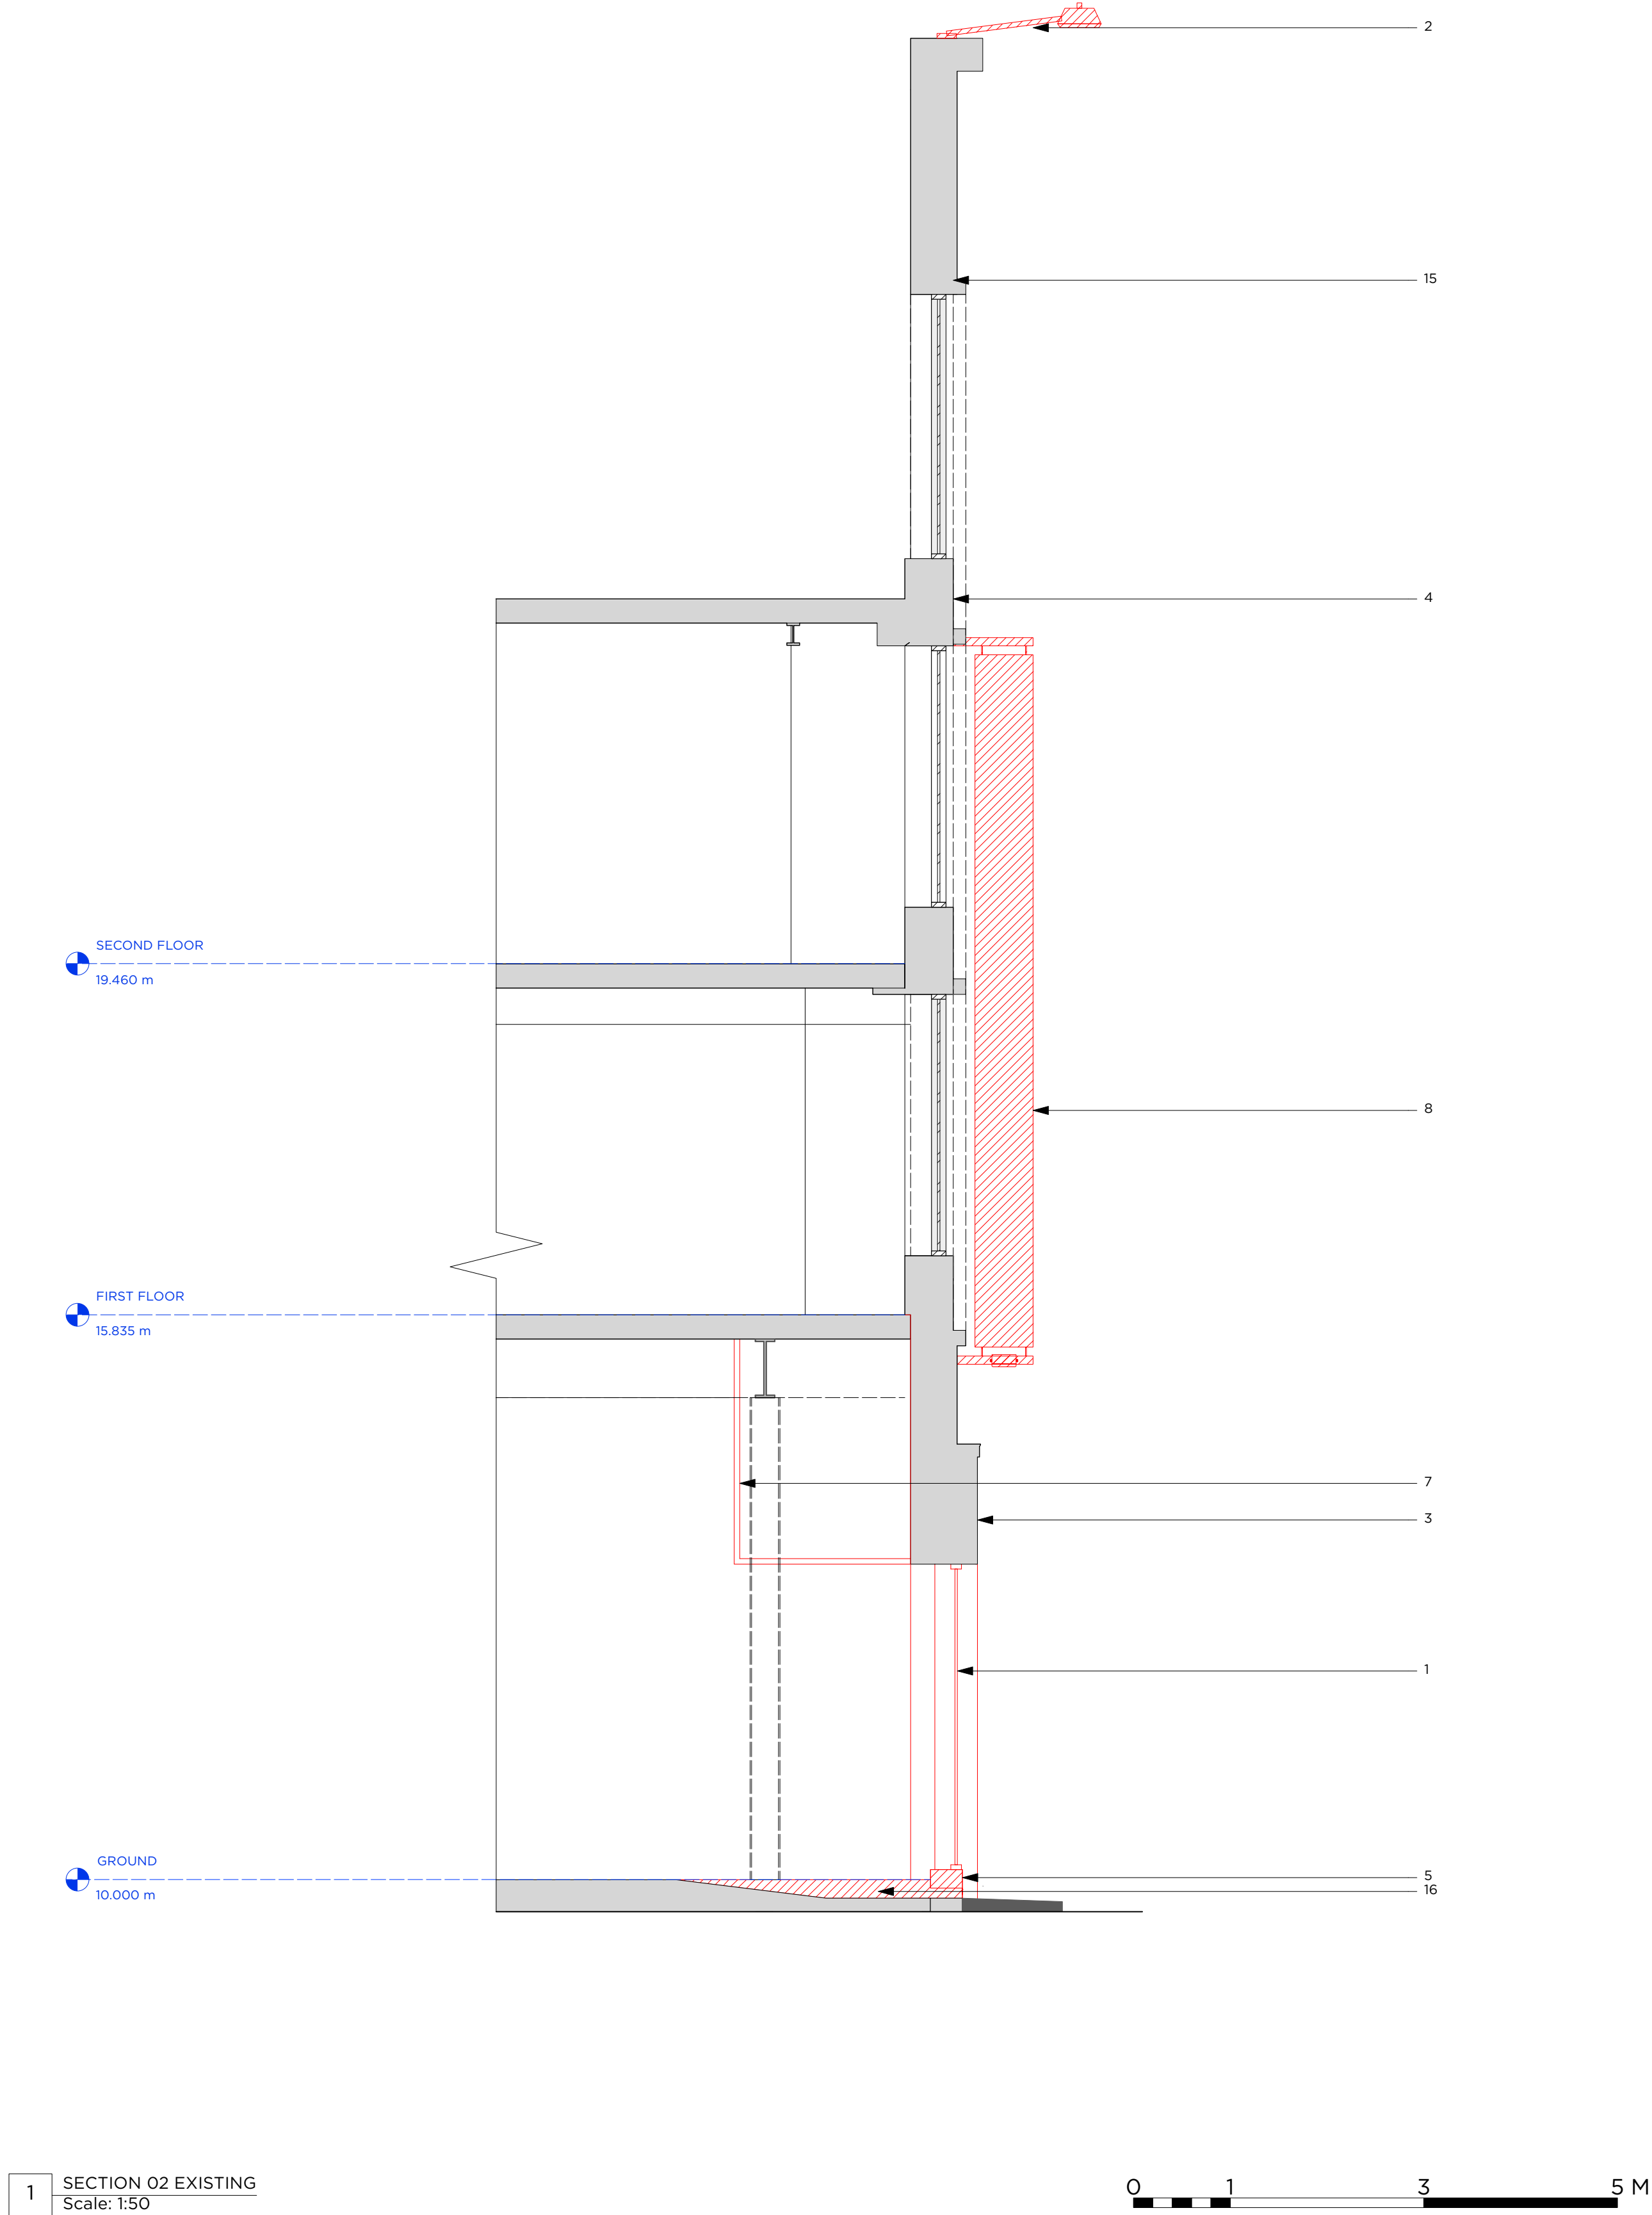

1 SECTION 02 EXISTING
Scale: 1:50

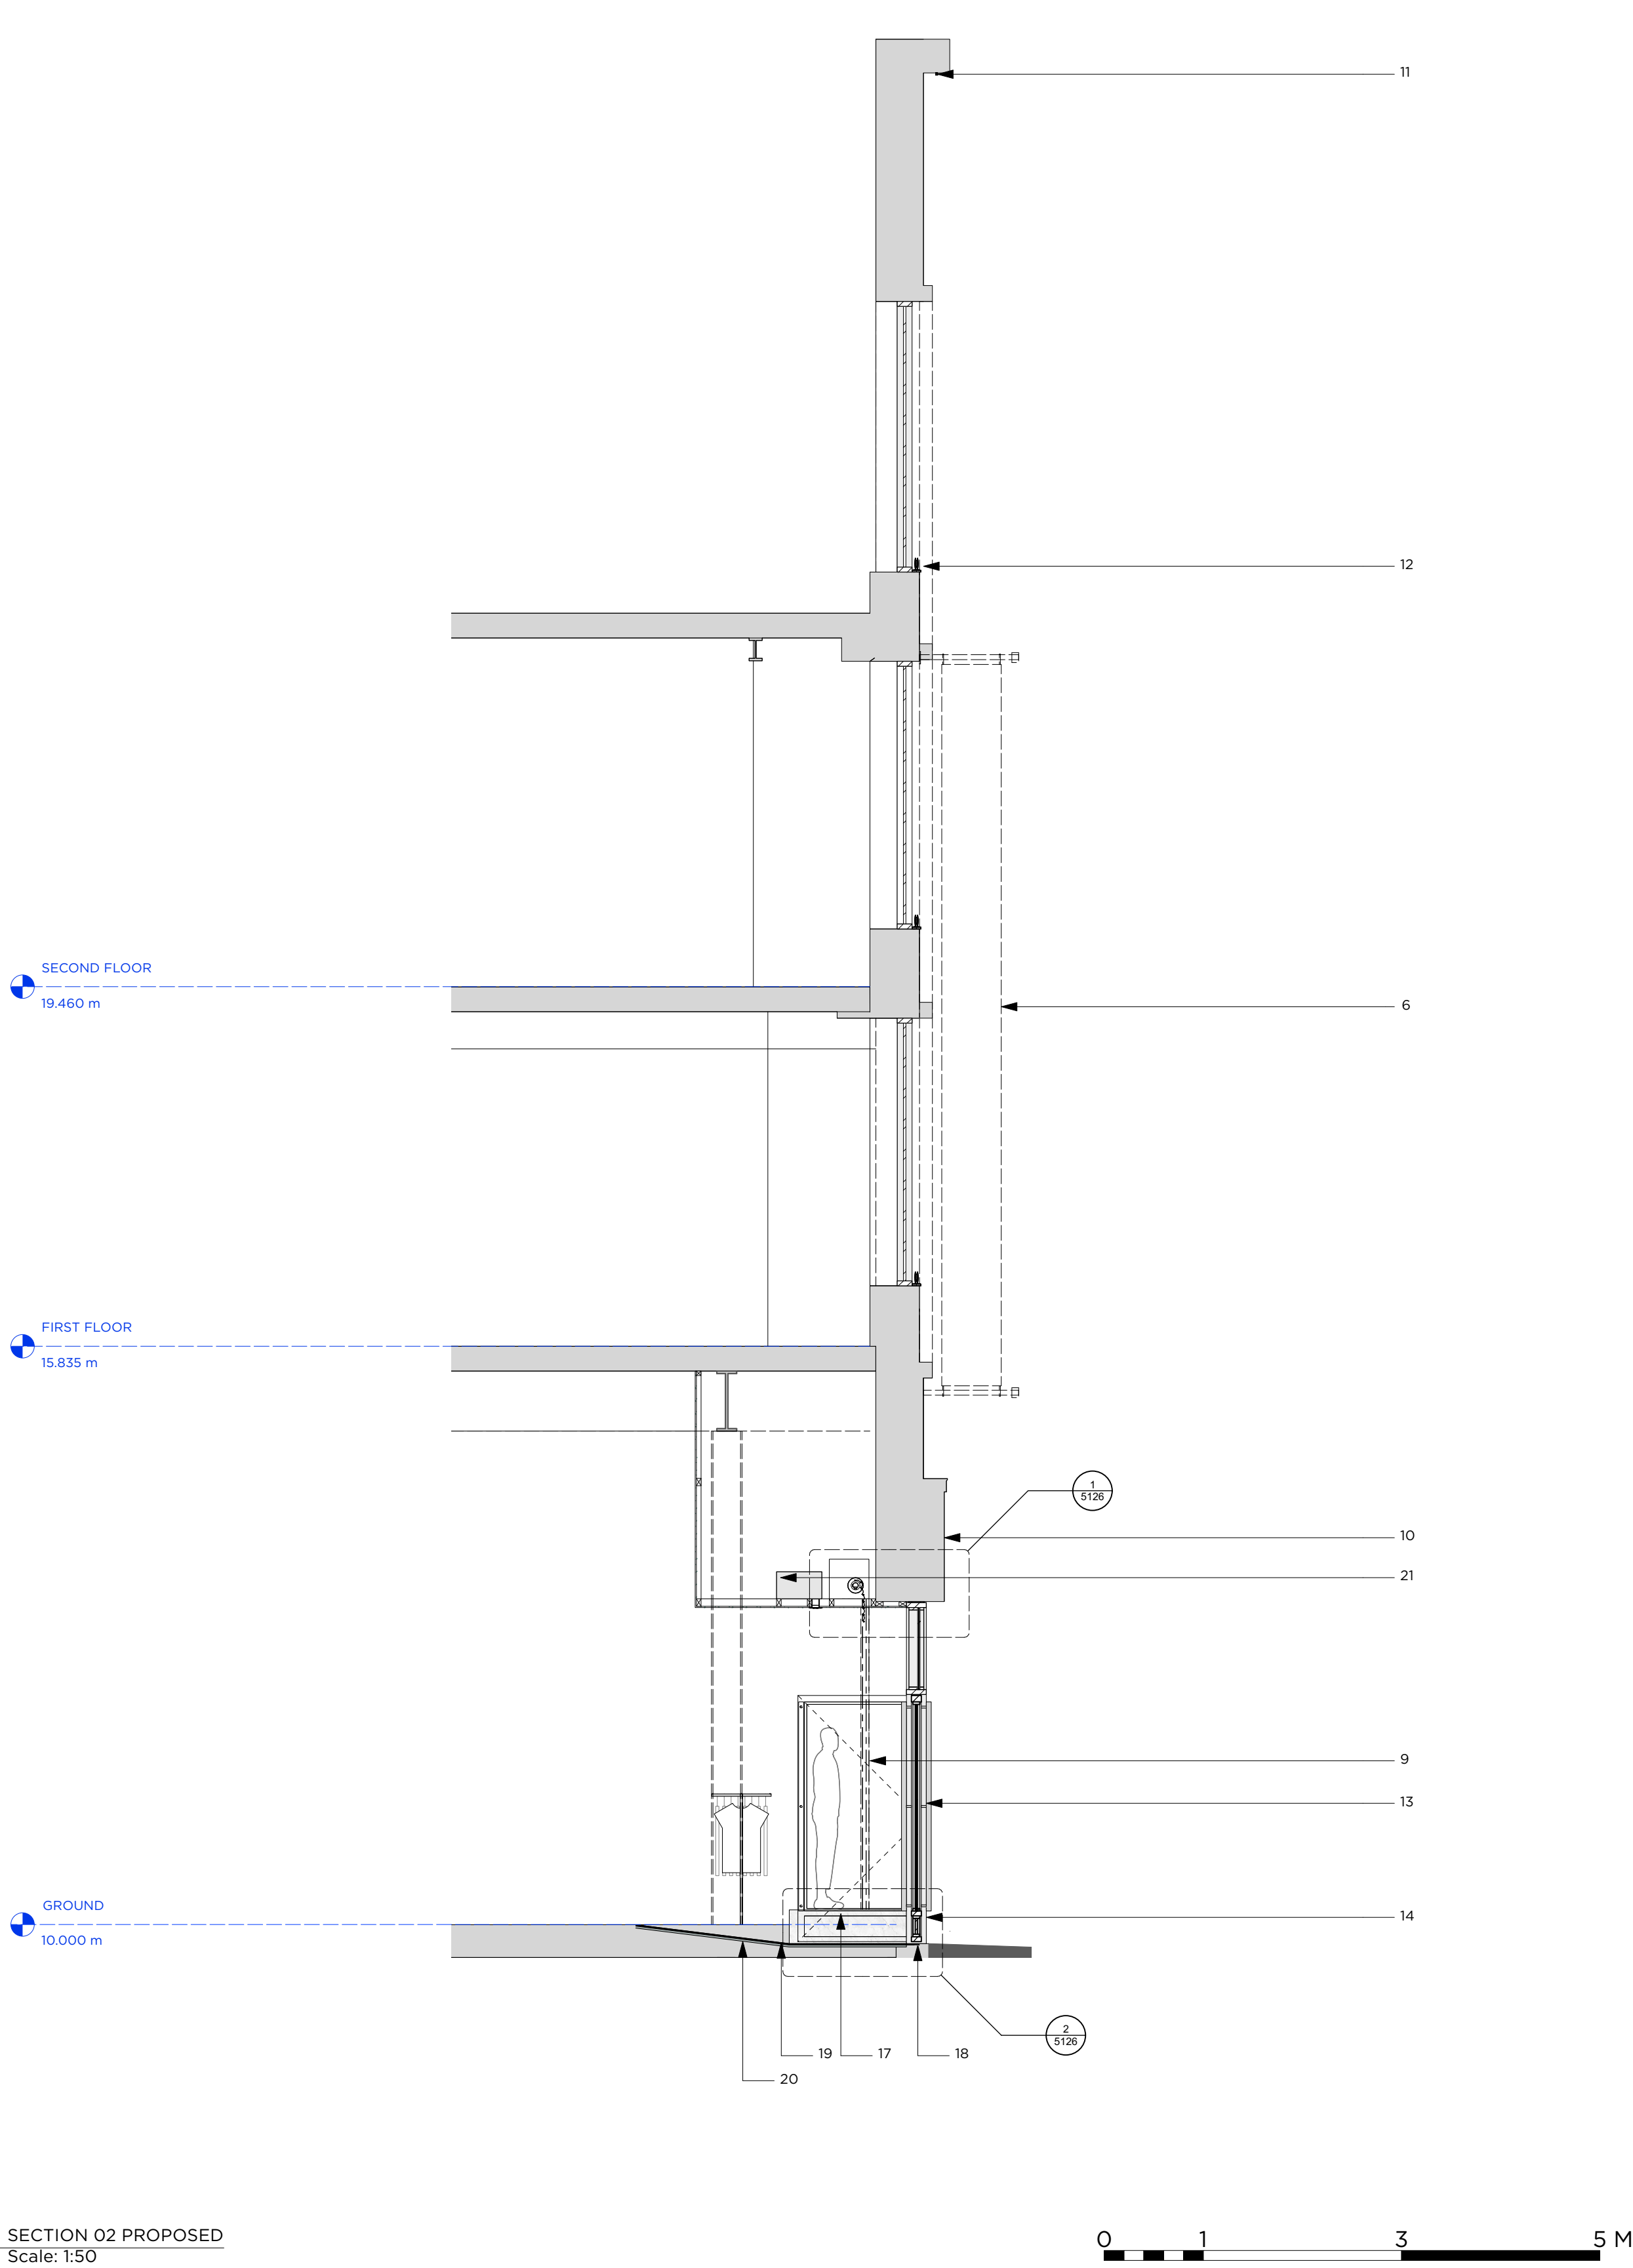

2 SECTION 02 PROPOSED
Scale: 1:50

NOTES

- EXISTING WINDOWS AND FRAMES REMOVED
- EXISTING FACADE DOWNLIGHTS TO BE REMOVED
- EXISTING RENDER OVER WINDOWS REMOVED.
- ENTIRE LIMESTONE FACADE CLEANED.
- EXISTING STALL RISER DEMOLISHED
- NEW BLACK SUSPENDED FLAGS TO SHOPFRONT - STAINLESS STEEL POLE AND FIXINGS BEHIND.
- EXISTING BULKHEAD TO REAR OF SHOP FRONT REMOVED
- EXISTING HANGING BANNER, FIXINGS AND LIGHTING REMOVED.
- PERFORATED METAL ROLLER SHUTTER, GALVANISED FINISH
- RENDER ABOVE WINDOWS REPLACED TO MATCH CLEANED FACADE.
- iGUZZINI UNDERScore INOUT LED LIGHT TRACK AROUND PERIMETER OF FACADE. 3000K 300lm PER METER.
- iGUZZINI TRICK BU27, 3000K 810lm OUTPUT
- NEW STAINLESS STEEL FRAMED DOOR WITH CLEAR GLAZING, STAINLESS STEEL CYLINDRICAL HANDRAIL. CLIENT TO ADVISE ON SECURITY REQUIREMENTS.
- NEW STAINLESS STEEL STALL RISER.

- ALLOW FOR LOCAL REPAIRS TO FLASHINGS ON TOP OF CORNICES
- SLAB SCABBLED BACK LOCALLY TO ALLOW FOR NEW RAMP, ENTRANCE MAT AND SECURITY MAT SYSTEM.
- MARBLE CLAD MANNEQUIN PLINTH TO REAR OF WINDOW BED.
- ALUMINIUM THRESHOLD STRIP TO SHED WATER ONTO PAVEMENT.
- FIBER PILE ENTRANCE MAT. INSTALLED TO MANUFACTURERS DETAILS.
- MAXTAG MAT CONCEALED SECURITY SYSTEM.
- OVERDOOR HEATER. SPEC TBC. GRILLES TO BE WHITE TO MATCH PLASTERBOARD CEILING INSTALLED.

NOTES:

STATUS:

DETAIL

REVISION:

BRINKWORTH

PHONE +44 (0)20 7613 5341
INFO@BRINKWORTH.CO.UK
WWW.BRINKWORTH.CO.UK
4-6 ELLSWORTH ST, LONDON E2 0AX

All drawings within this package are the copyright of Brinkworth. They may not be copied or disclosed to any third party for any purpose except as authorised in writing by Brinkworth.

Do not scale from these drawings. Figured dimensions only are to be used. All critical dimensions are to be checked on site before work proceeds. If in doubt ask.

All drawings are to be read in conjunction with all other relevant consultants and/or specialists drawings or documents.

Inconsistencies, errors and omissions found within or between Brinkworth documents (and also in relation to other consultants/specialists documents) are to be notified immediately to Brinkworth.

CLIENT END

JOB MANCHESTER

TITLE Shopfront Section 02


JOB NO. 3977 DWG. NO. P 5121

DRAWN BY AH/ZB CHECKED BY SC/GP


SCALE 1:50

DATE NOV 21 REV

© COPYRIGHT BRINKWORTH

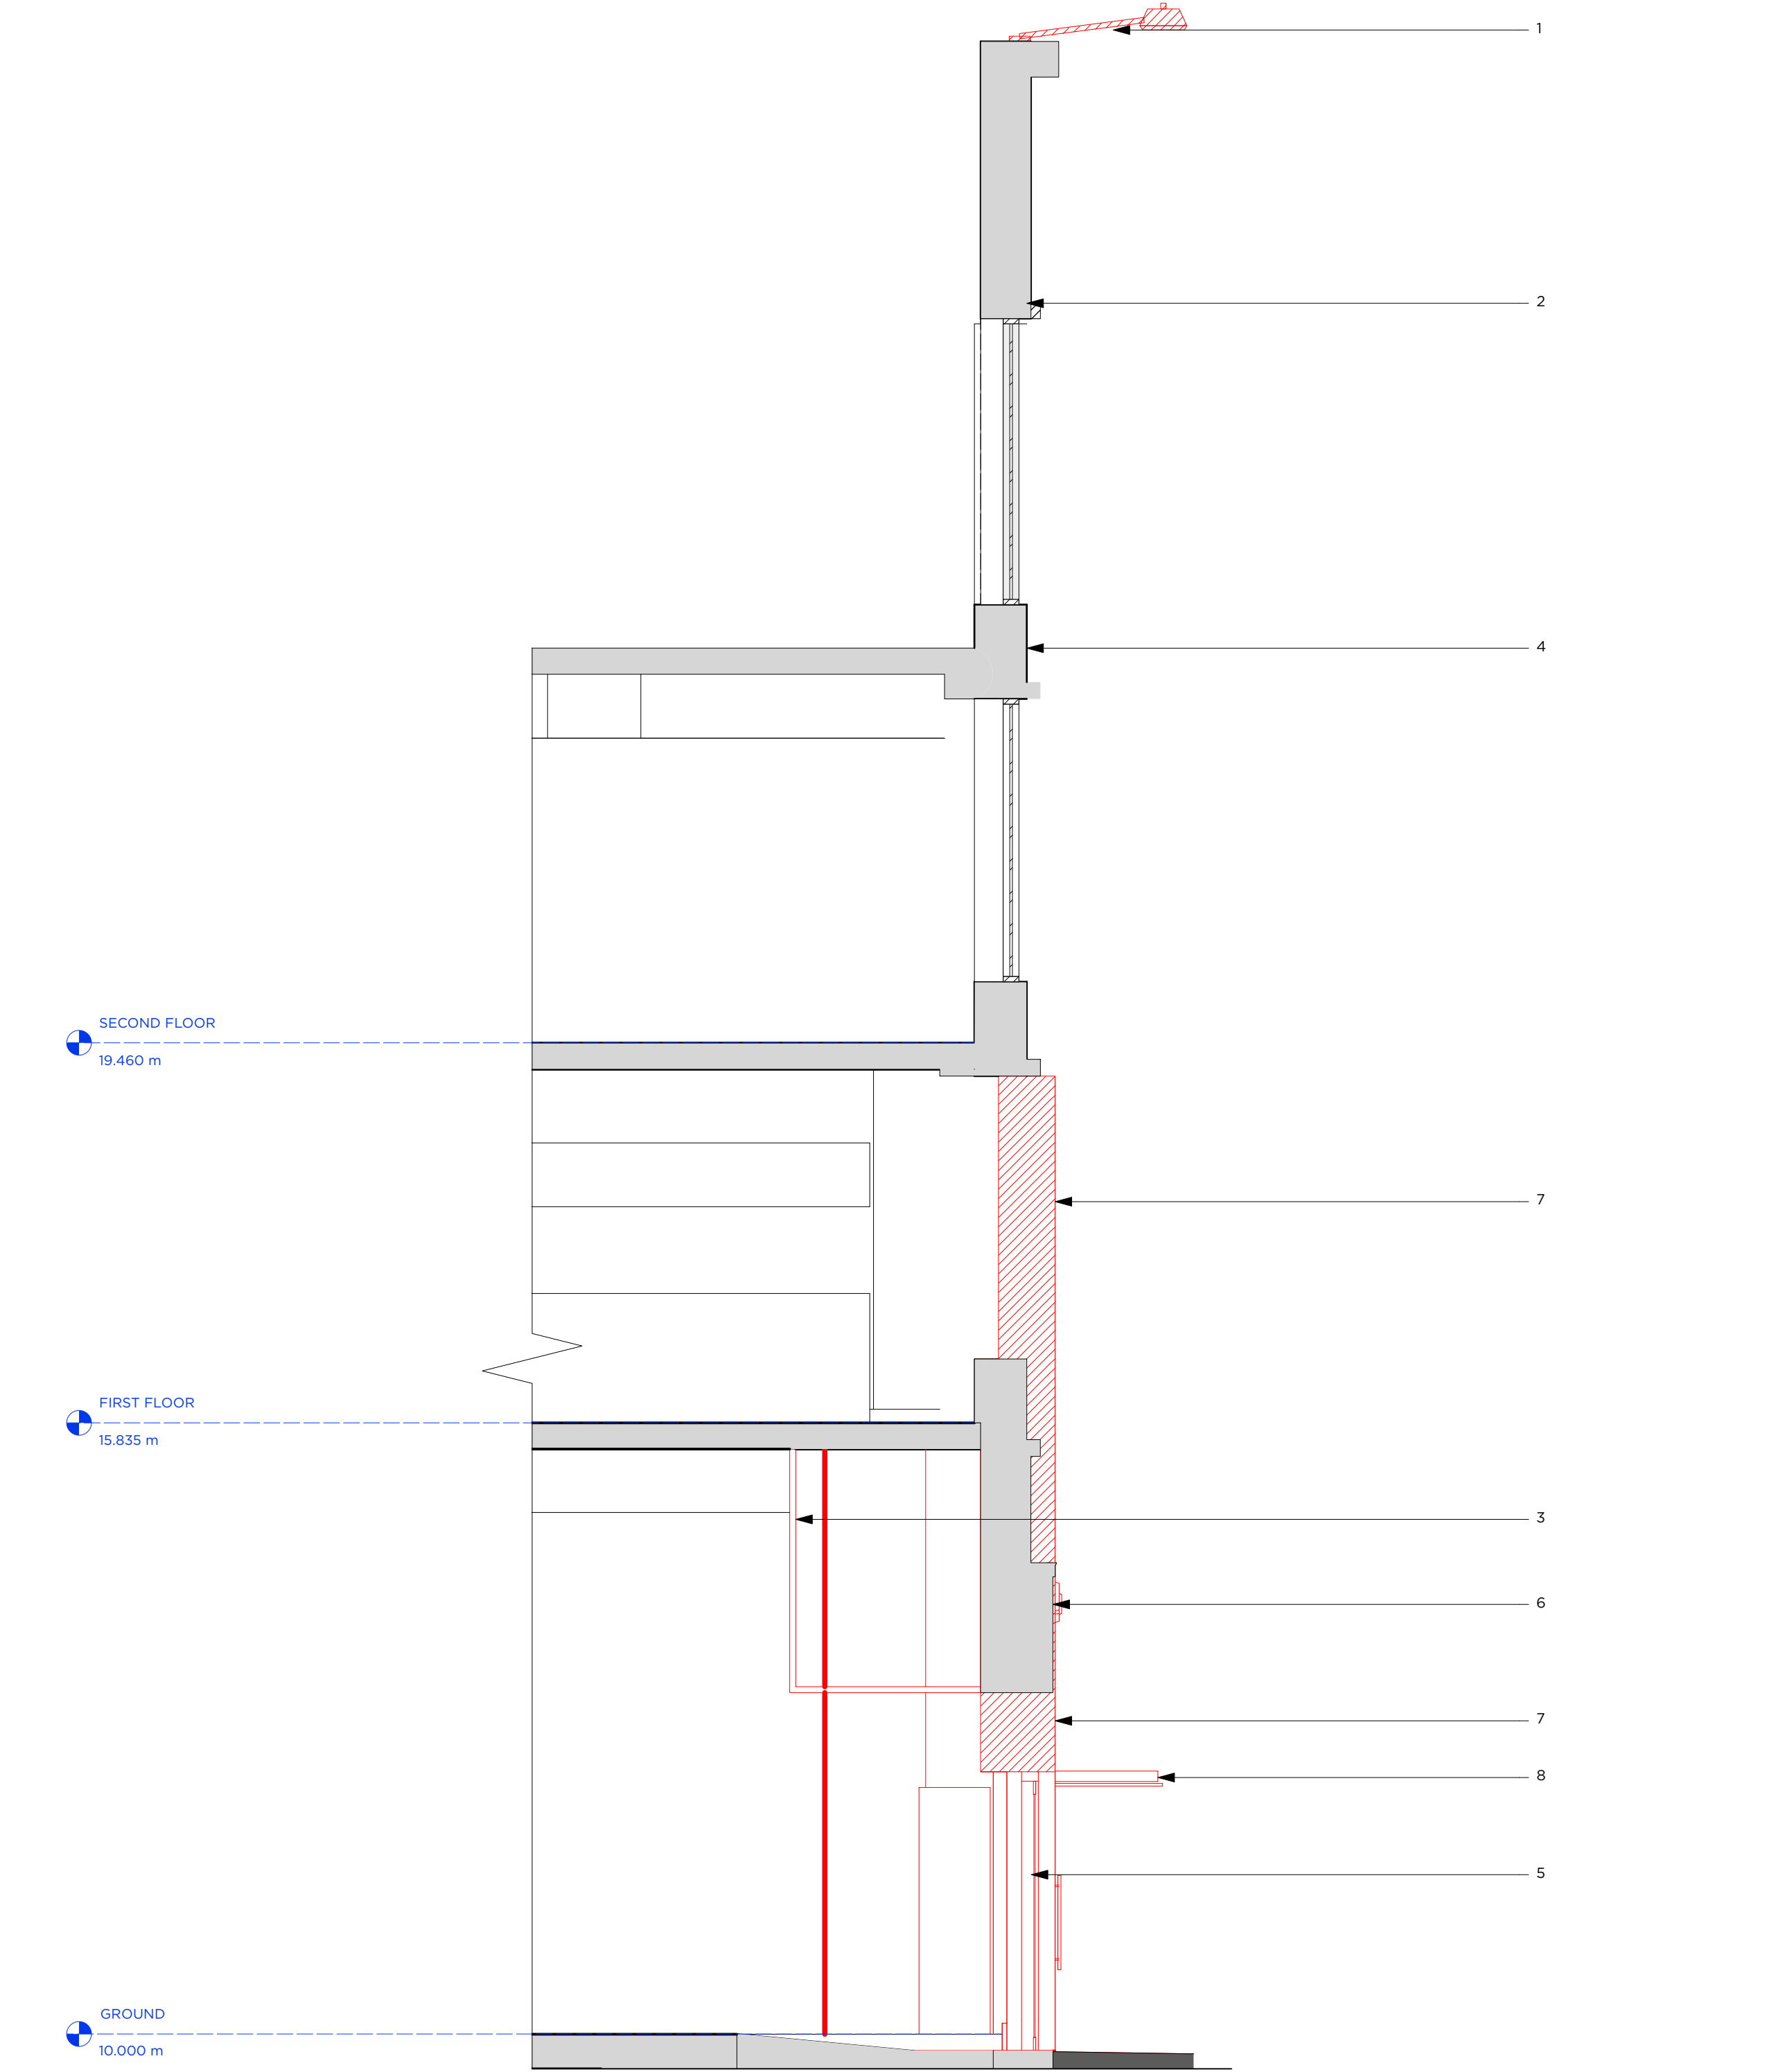

1 SECTION 03 EXISTING
Scale: 1:50

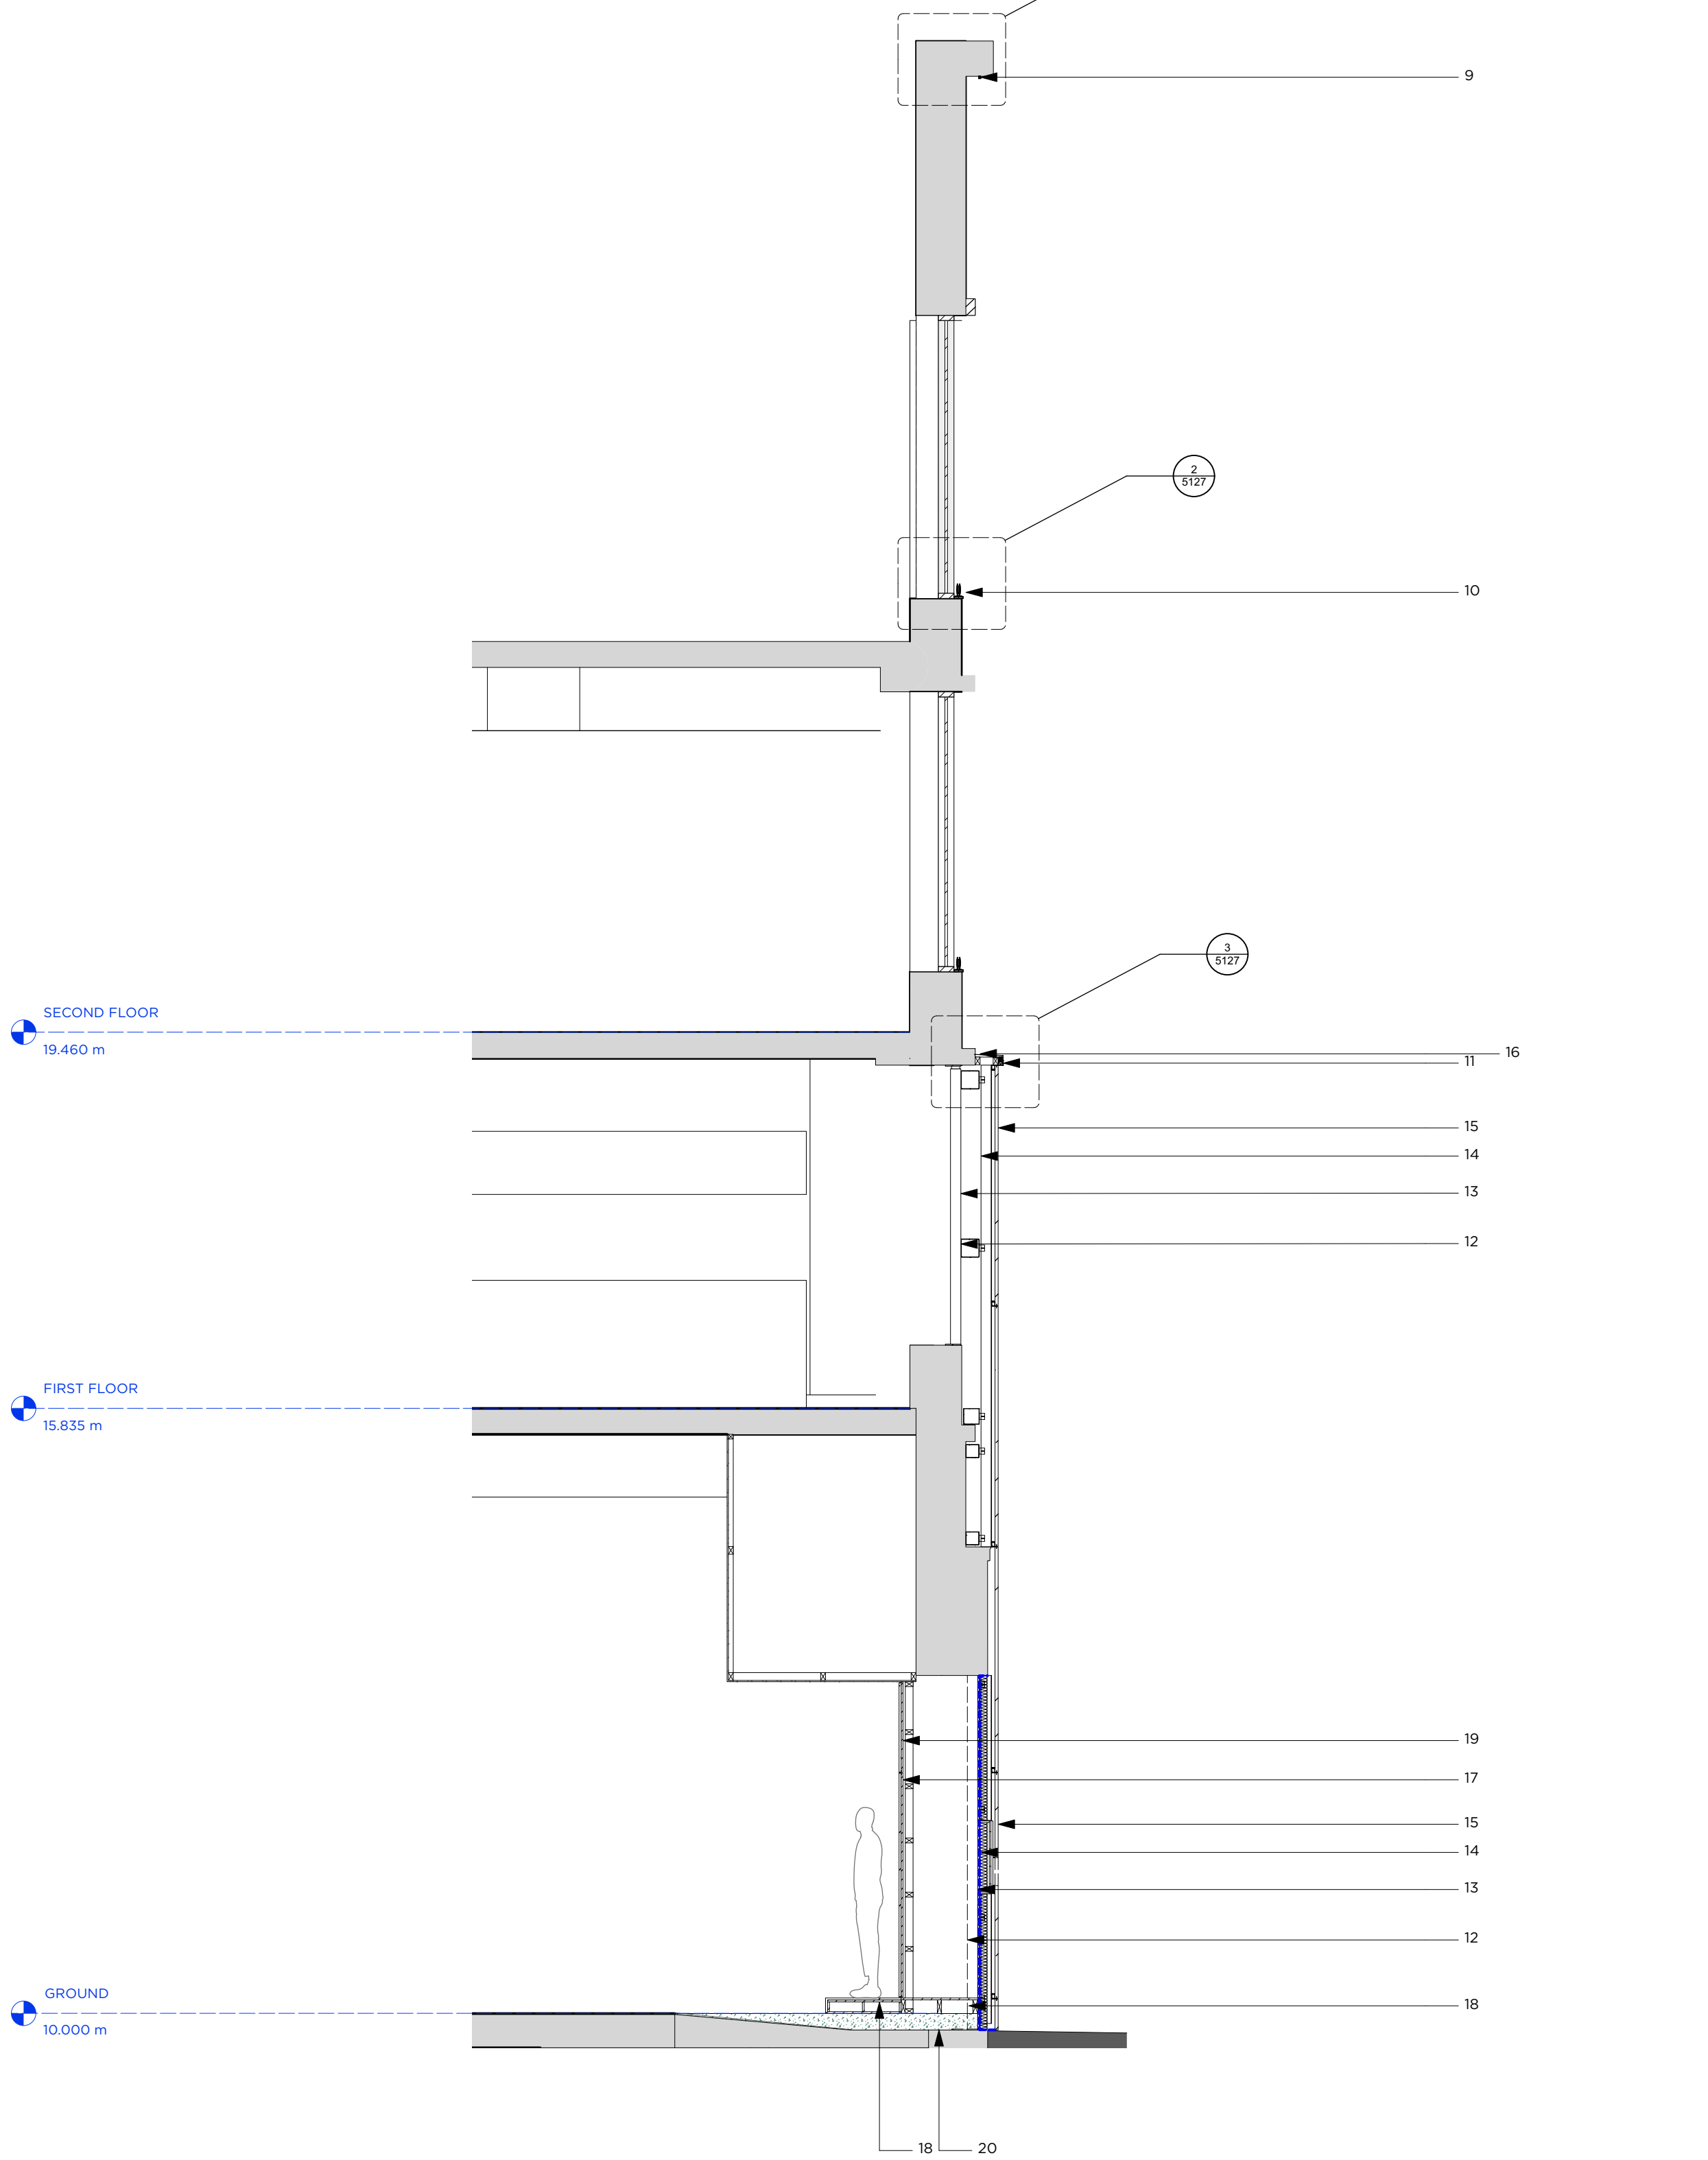

2 SECTION 03 PROPOSED
Scale: 1:50

NOTES

1. EXSITING FACADE DOWNLIGHTS TO BE REMOVED
2. ALLOW FOR LOCAL REPAIRS TO FLASHINGS ON TOP OF CORNICES
3. EXISTING BULKHEAD TO REAR OF SHOP FRONT REMOVED
4. ENTIRE LIMESTONE FACADE CLEANED.
5. EXISTING DOOR AND SHOPFRONT TO BE REMOVED
6. ALL EXSISTING SECURITY SYSTEMS / CAMERAS TO BE REMOVED AND REPLACED FOR NEW
7. EXISTING TOTEM - CLADDING TO BE REMOVED AND STRIPPED BACK TO SHELL
8. EXSITING GLAZED DOOR CANOPY TO BE REMOVED
9. iGUZZINI UNDERScore INOUT LED LIGHT TRACK AROUND PERIMETER OF FACADE. 3000K 300lm PER METER.
10. iGUZZINI TRICK BU27. 3000K 810lm OUTPUT
11. iGUZZINI LINEALUCE. 3000K 5600lm OUTPUT
12. SECONDARY STEELWORK SUPPORT AT UPPER FLOOR LEVEL BY STRUCTRUAL ENGINEER.
13. INSULATION AND WATERPROOFING SHOWN INDICATIVELY CONTRACTOR TO DEVELOP DETAILS DEPENDING ON SITE CONDITIONS.
14. CLADDING UPRIGHTS AND RAIL SYSTEM TO SUPPORT MARBLE CLADDING.

15. MARBLE CLADDING
16. LEAD FLASHING OVER TOP OF TOTUM AND LIGHTING. CONTRACTOR TO INVESTIGATE EXISTING CONDITION. IF NOT ALLOW FOR SAW CUTTING OF FACADE TO ALLOW INSTALLATION OF FLASHING.
17. CENTRAL PANEL TO BE A DOOR TO ACCESS INTO REAR OF TOTUM.
18. NEW STAINLESS STEEL STALL RISER.
19. MARBLE CLAD REAR OF TOTUM. JOINTS IN MARBLE TO MATCH THROUGH TO THOSE ON SHOPFRONT

NOTES:

STATUS:

DETAIL

REVISION:

BRINKWORTH

PHONE +44 (0)20 7613 5341
INFO@BRINKWORTH.CO.UK
WWW.BRINKWORTH.CO.UK
4-6 ELLSWORTH ST, LONDON E2 0AX

All drawings within this package are the copyright of Brinkworth. They may not be copied or disclosed to any third party for any purpose except as authorised in writing by Brinkworth.

Do not scale from these drawings. Figured dimensions only are to be used. All critical dimensions are to be checked on site before work proceeds. If in doubt ask.

All drawings are to be read in conjunction with all other relevant consultants and/or specialists drawings or documents.

Inconsistencies, errors and omissions found within or between Brinkworth documents (and also in relation to other consultants/specialists documents) are to be notified immediately to Brinkworth.

CLIENT END

JOB MANCHESTER

TITLE Shopfront Section 03


JOB NO. 3977 DWG. NO. P 5122

DRAWN BY DB CHECKED BY SC/GP


SCALE 1:50

DATE NOV 21 REV


© COPYRIGHT BRINKWORTH

 


1. NEW STAINLESS STEEL FRAME TO WINDOWS	7. EXTENTS OF EXISTING STRUCTURE SHOWN INDICATIVELY. CONTRACTOR TO ALLOW FOR SITE OPENING UP WORK PRIOR TO DEVELOPING FINAL DETAILS AND FIXING REQUIREMENTS.
2. SHOP LIGHT TITAN G TRACK AND SPOT LIGHT INSTALLED INTO WINDOW BE CEILING. TRACK RECESSED WITHIN CEILING	8. BULK HEAD FRAMED OUT USING TIMBER STUDDING SHOWN INDICATIVELY. CONTRACTOR TO DEVELOP DETAILS.
3. ROLLER SHUTTER GUIDES	9. MARBLE CLAD WINDOW BED PLINTH. INTERNAL CARCASSING SHOWN INDICATIVELY.
4. ROLLER SHUTTER SUPPORT STRUCTURE BEHIND. CLAD IN STAINLESS STEEL.	10. NEW STAINLESS STEEL CLAD STALL RISER.
5. PERFORATED METAL ROLLER SHUTTER. GALVANISED FINISH	11. EXISTING PAVEMENT LINE
6. LOW IRON GLAZING STRUCTURAL ENGINEER TO ADVISE ON THICKNESS.	

 

COPYRIGHT BRINKWORTH

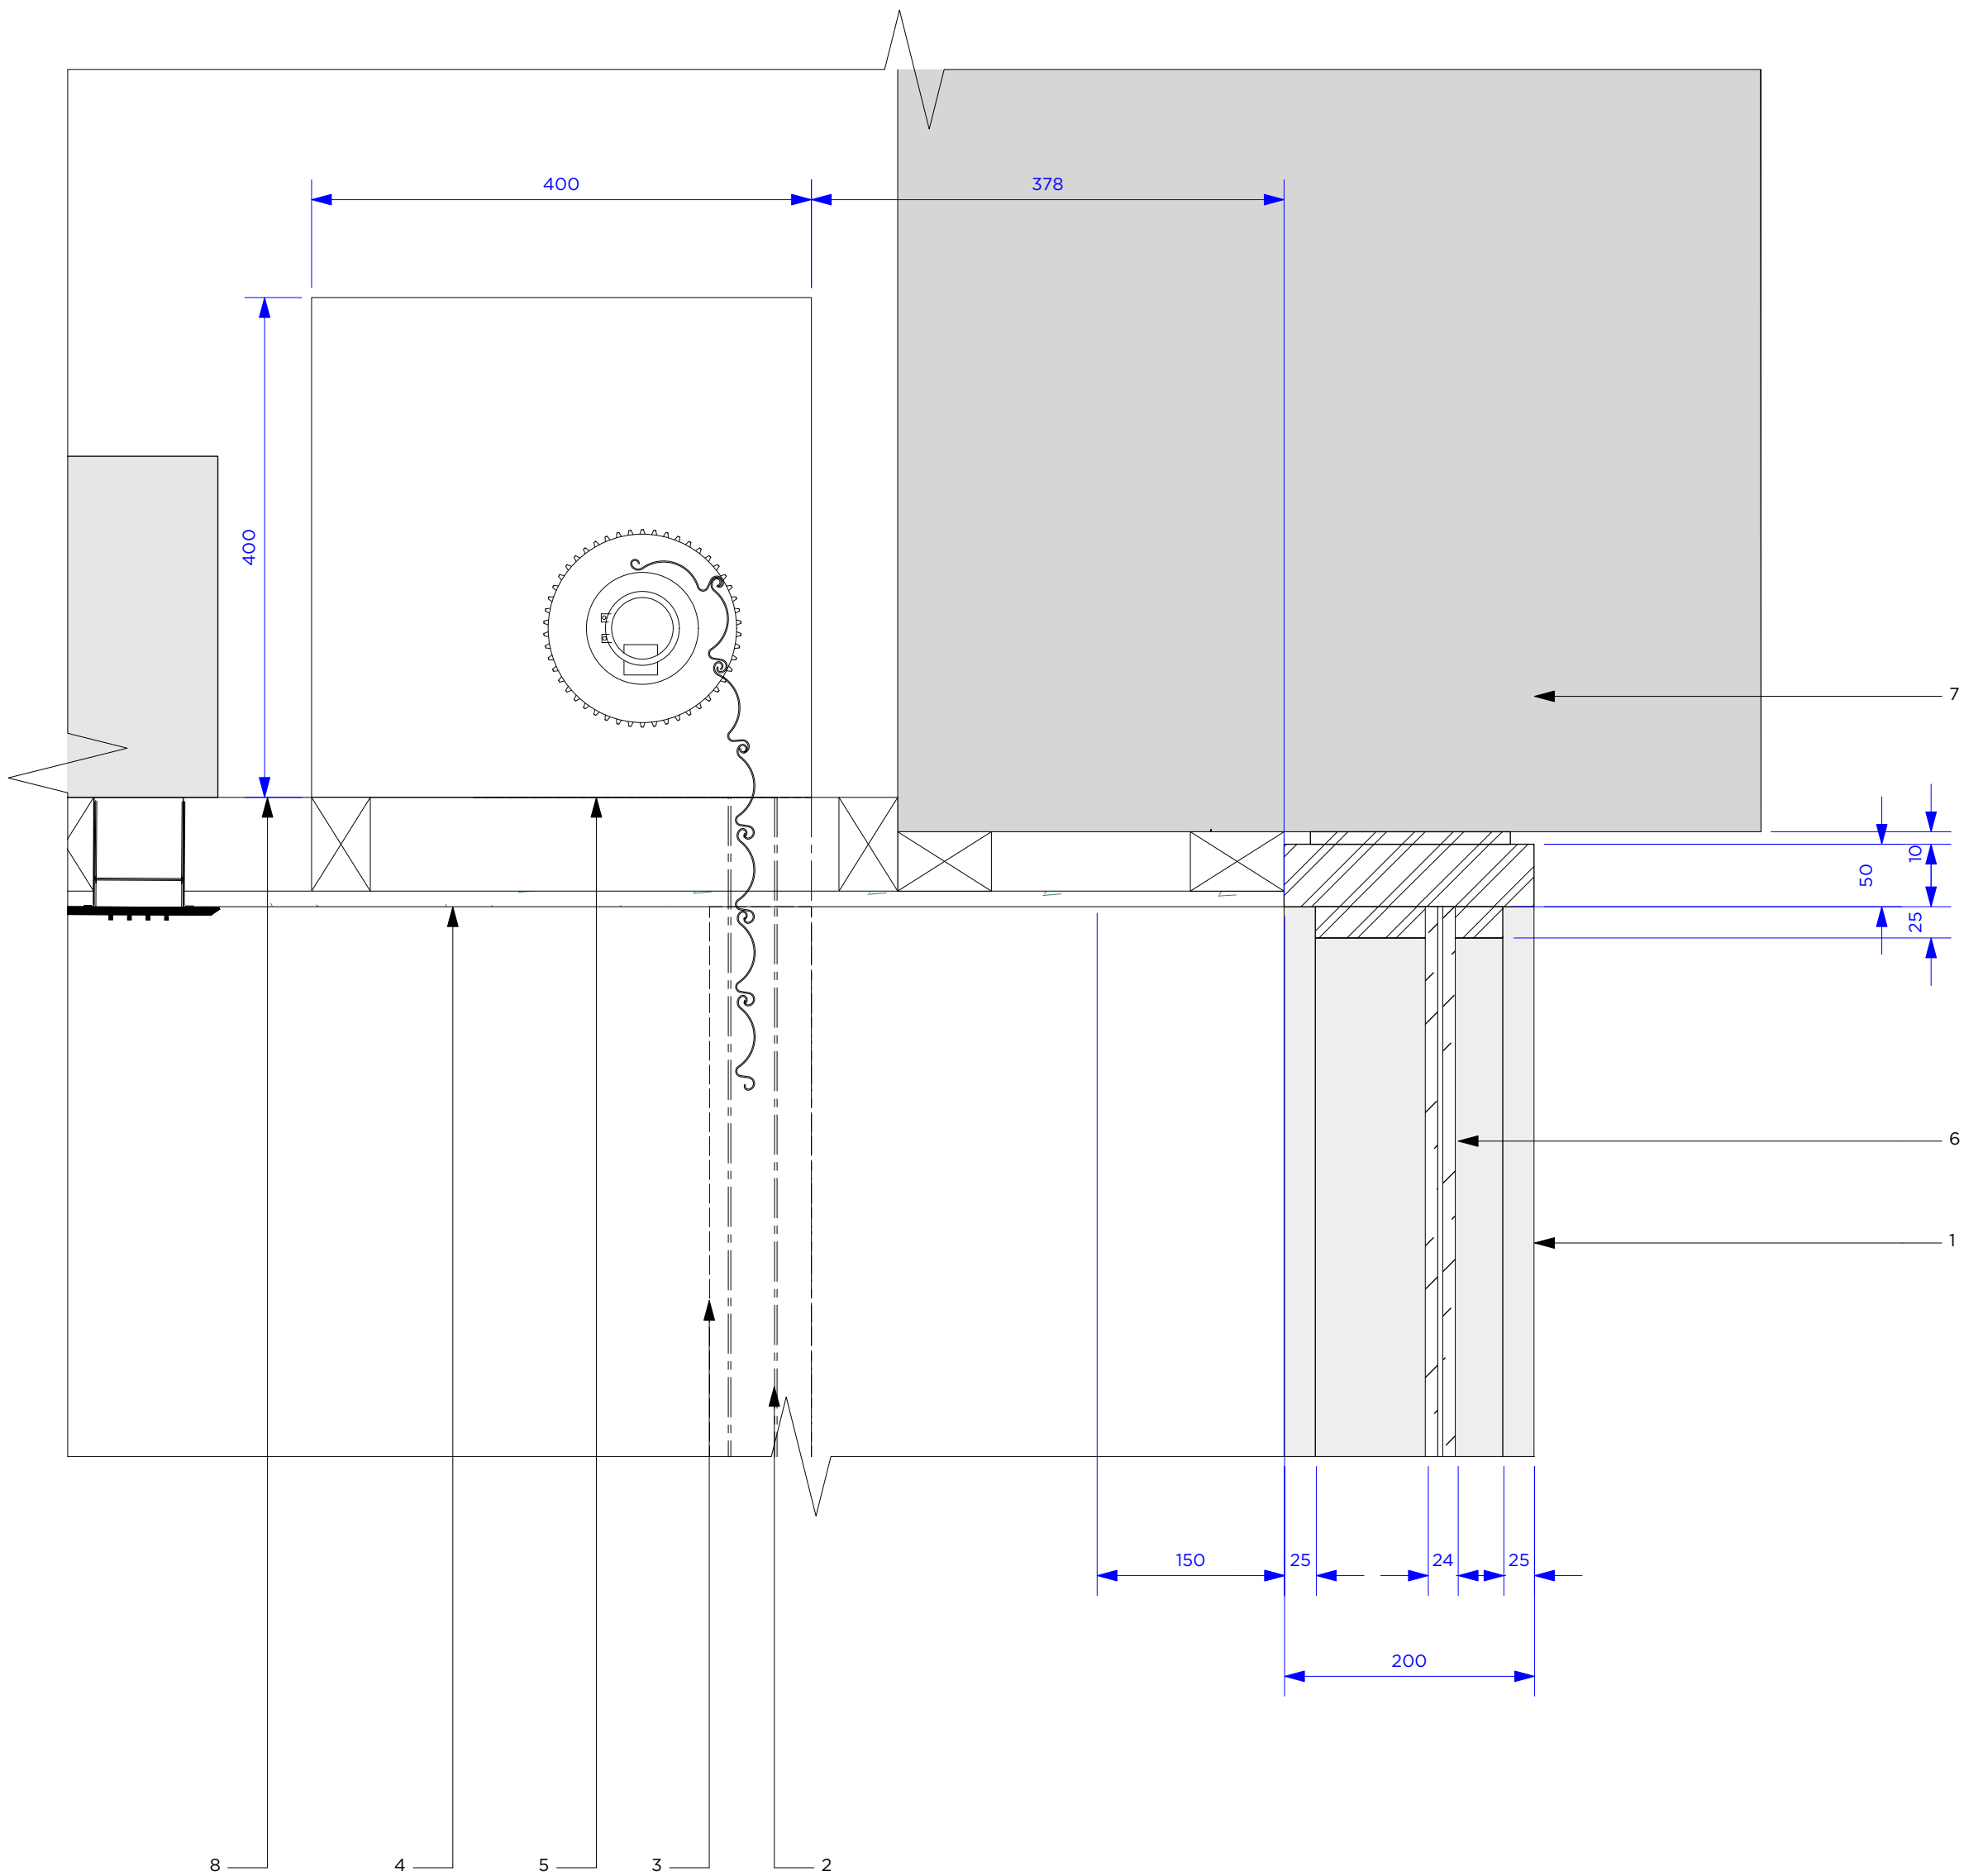

1 DETAIL 01 - GF WINDOW HEAD DETAIL
Scale: 1:5

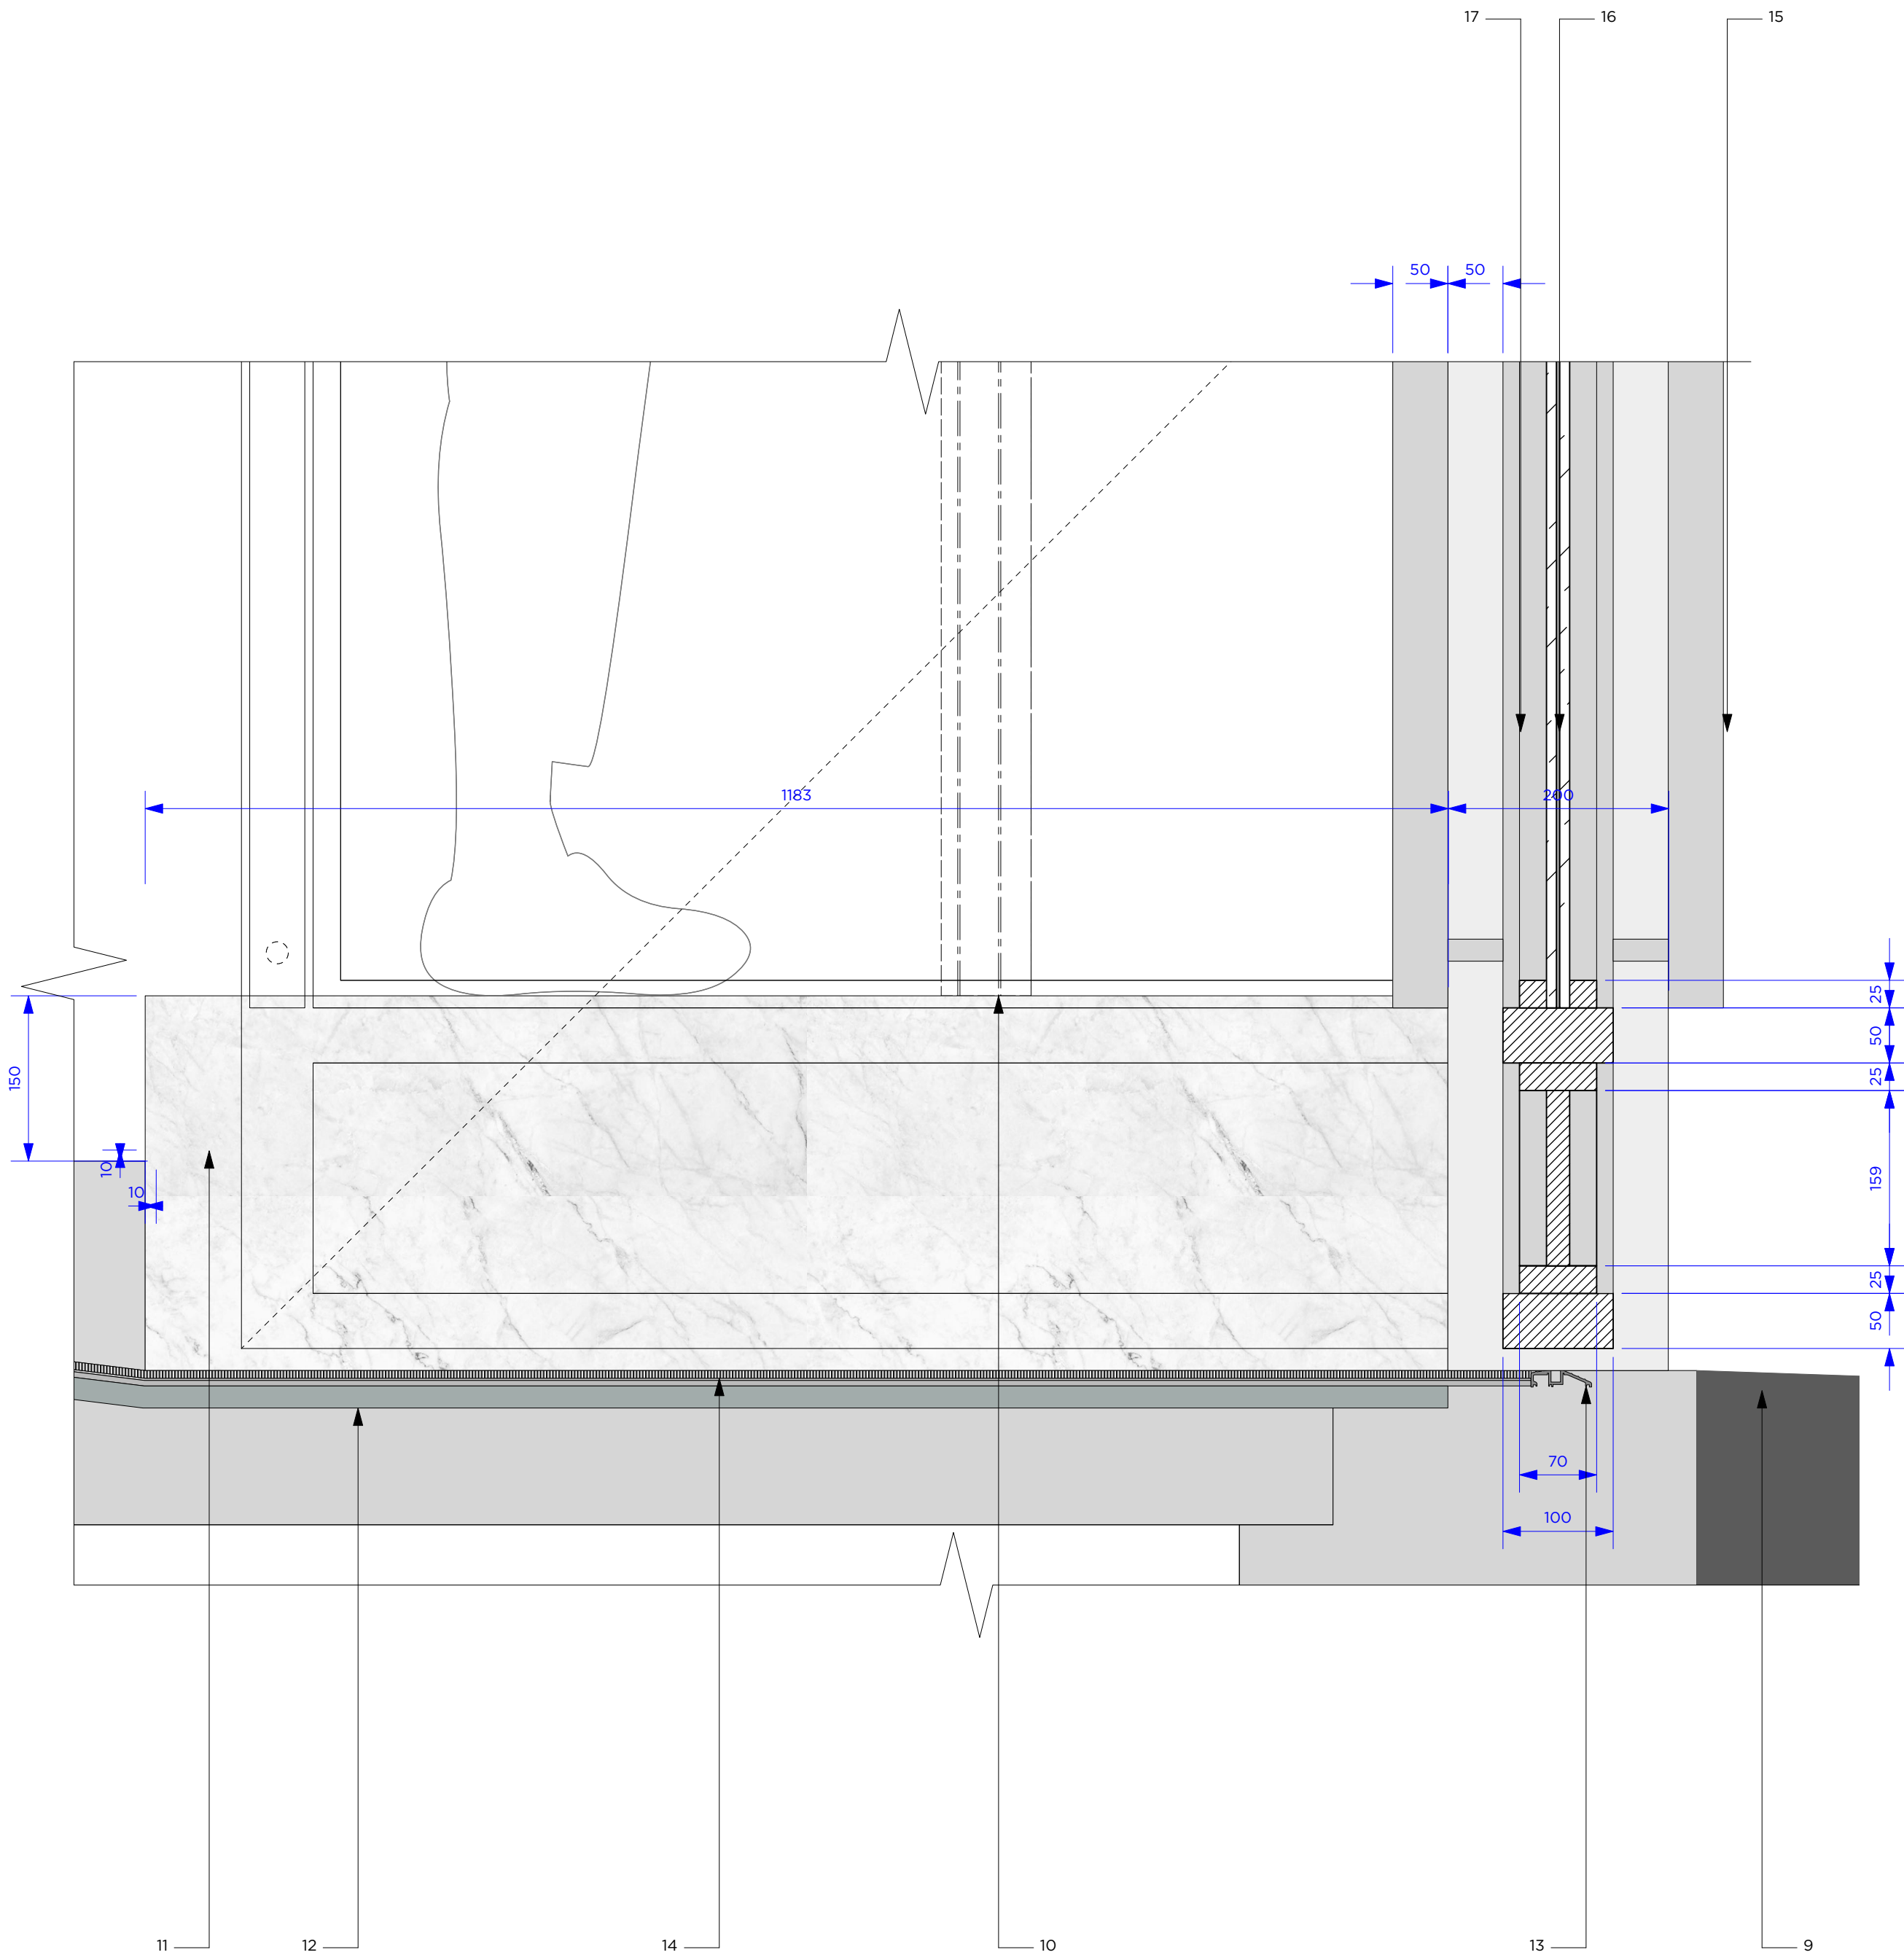

2 DETAIL 01 - GF WINDOW FOOT DETAIL
Scale: 1:5

NOTES

- NEW STAINLESS STEEL FRAME TO WINDOWS
- ROLLER SHUTTER GUIDES
- ROLLER SHUTTER SUPPORT STRUCTURE BEHIND. CLAD IN STAINLESS STEEL.
- STAINLESS STEEL WRAP TO CHEEKS AND UNDERSIDE OF BULKHEAD OF WINDOW DISPLAY
- PERFORATED METAL ROLLER SHUTTER. GALVANISED FINISH
- LOW IRON GLAZING STRUCTURAL ENGINEER TO ADVISE ON THICKNESS.
- EXTENTS OF EXISTING STRUCTURE SHOWN INDICATIVELY. CONTRACTOR TO ALLOW FOR SITE OPENING UP WORKS PRIOR TO DEVELOPING FINAL DETAILS AND FIXING REQUIREMENTS.
- BULK HEAD FRAMED OUT USING TIMBER STUDDING SHOWN INDICATIVELY. CONTRACTOR TO DEVELOP DETAILS.
- EXISTING PAVEMENT LINE
- ACROSS DOOR ROLLER SHUTTER TO EXTEND DOWN TO LOWER LEVEL AND STEP UP TO PLINTH LEVEL.
- MARBLE CLAD SIDE TO PLINTH AND RAMP.
- MAXTAG MAT CONCEALED SECURITY SYSTEM.
- ALUMINIUM THRESHOLD STRIP TO SHED WATER ONTO PAVEMENT.
- FIBER PILE ENTRANCE MAT. INSTALLED TO MANUFACTURERS DETAILS.
- STAINLESS STEEL HANDLES
- LOW IRON GLASS TO DOOR
- STAINLESS STEEL CLAD DOOR FRAME.

NOTES:

STATUS:

DETAIL

REVISION:

BRINKWORTH

PHONE +44 (0)20 7613 5341
INFO@BRINKWORTH.CO.UK
WWW.BRINKWORTH.CO.UK
4-6 ELLSWORTH ST, LONDON E2 0AX

All drawings within this package are the copyright of Brinkworth. They may not be copied or disclosed to any third party for any purpose except as authorised in writing by Brinkworth.

Do not scale from these drawings. Figured dimensions only are to be used. All critical dimensions are to be checked on site before work proceeds. If in doubt ask.

All drawings are to be read in conjunction with all other relevant consultants and/or specialists drawings or documents.

Inconsistencies, errors and omissions found within or between Brinkworth documents (and also in relation to other consultants/specialists documents) are to be notified immediately to Brinkworth.

CLIENT END

JOB MANCHESTER

TITLE Proposed Shopfront Details 02


JOB NO. 3977 DWG. NO. P 5126

DRAWN BY DB CHECKED BY SC/GP


SCALE

DATE NOV 21 REV


© COPYRIGHT BRINKWORTH

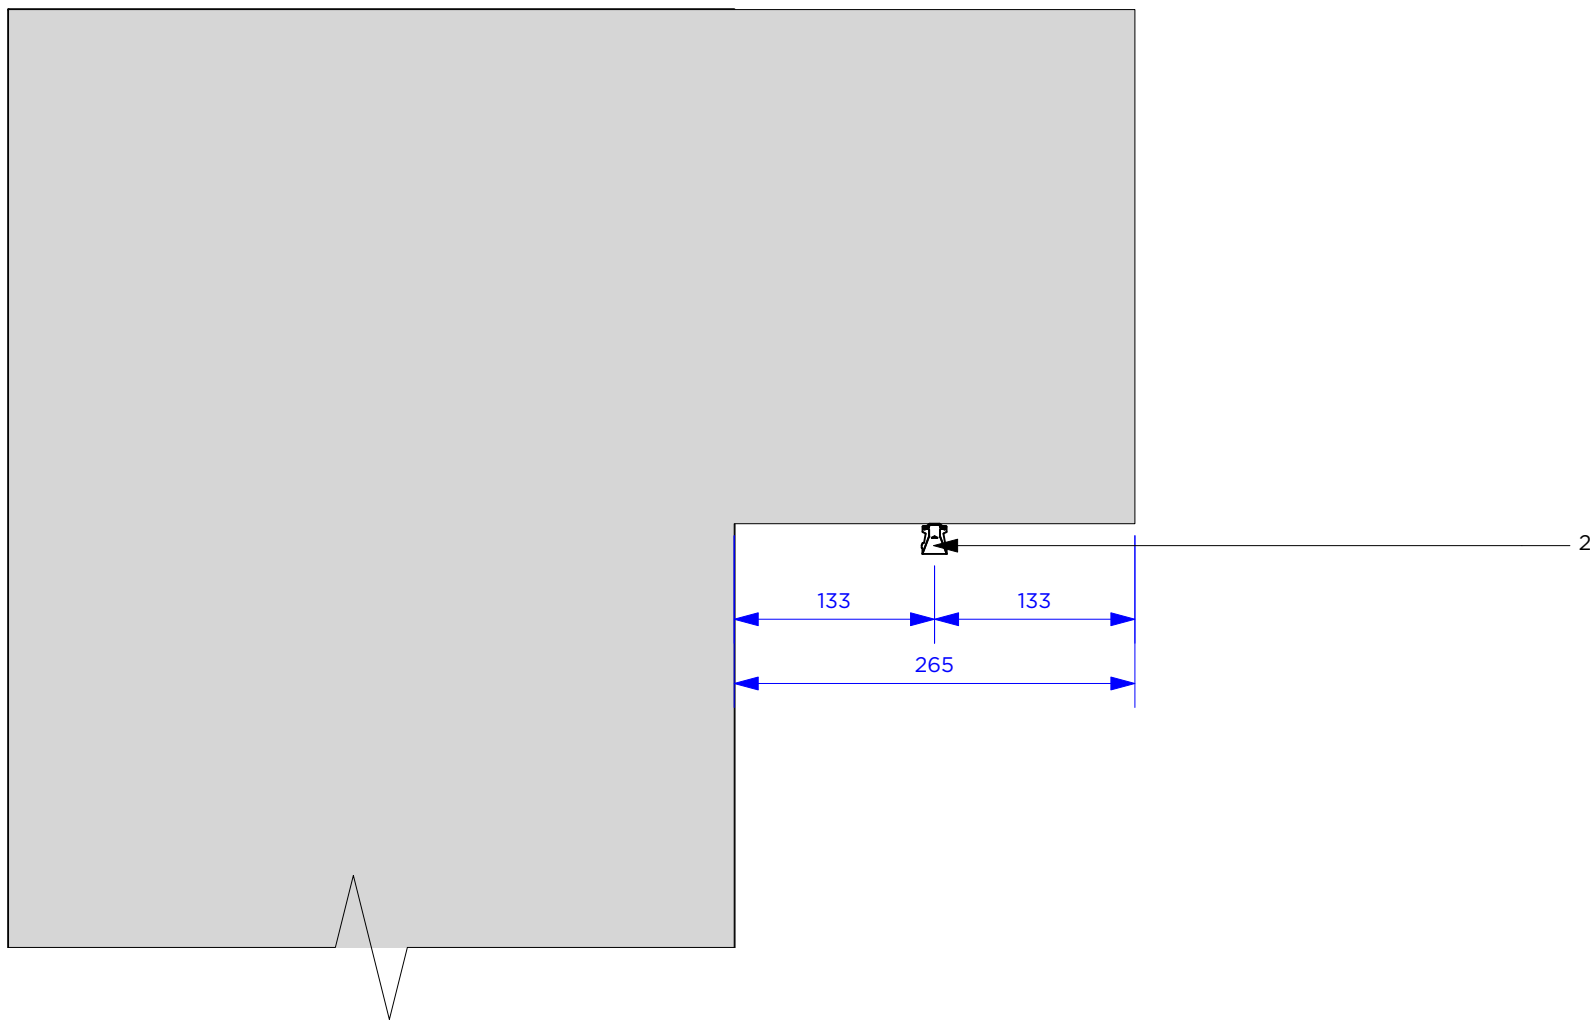

1 LIGHTING DETAIL - FACADE HIGH LEVEL
Scale: 1:5

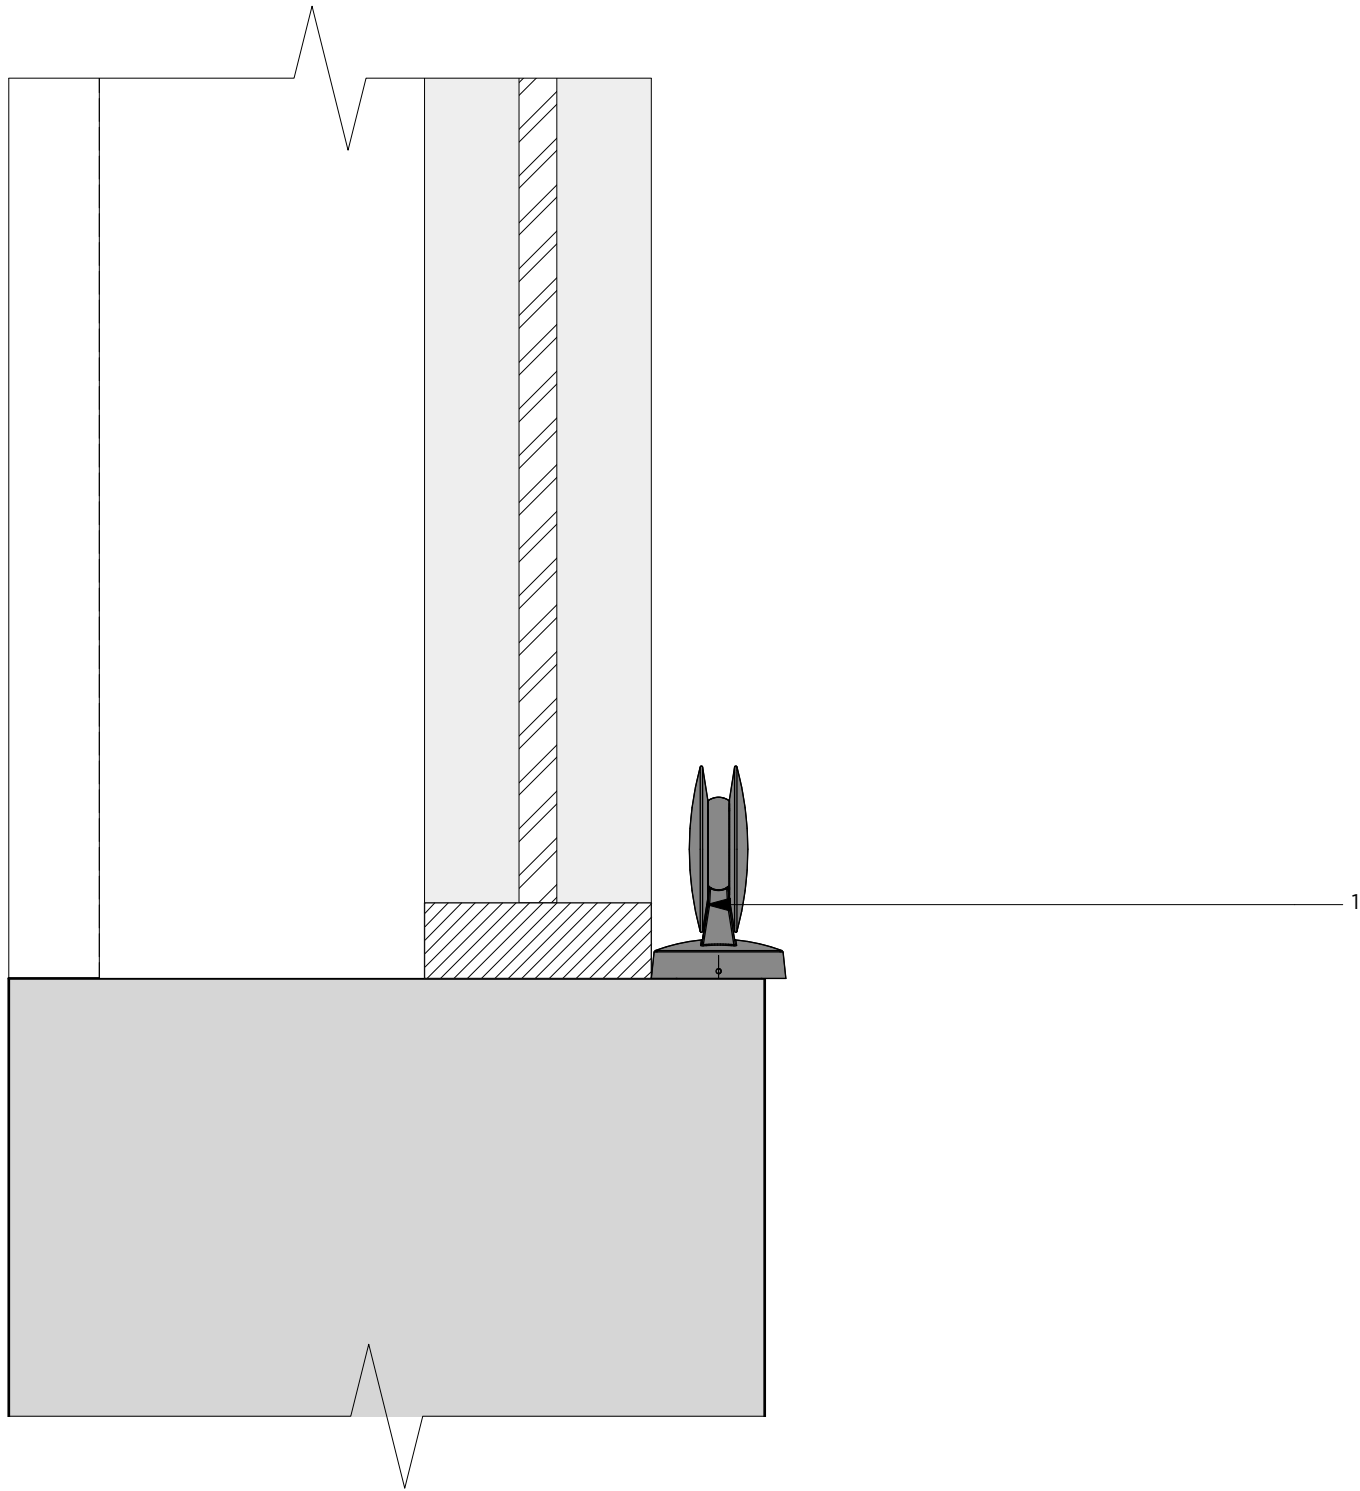

2 LIGHTING DETAIL - WINDOW CILLS
Scale: 1:5

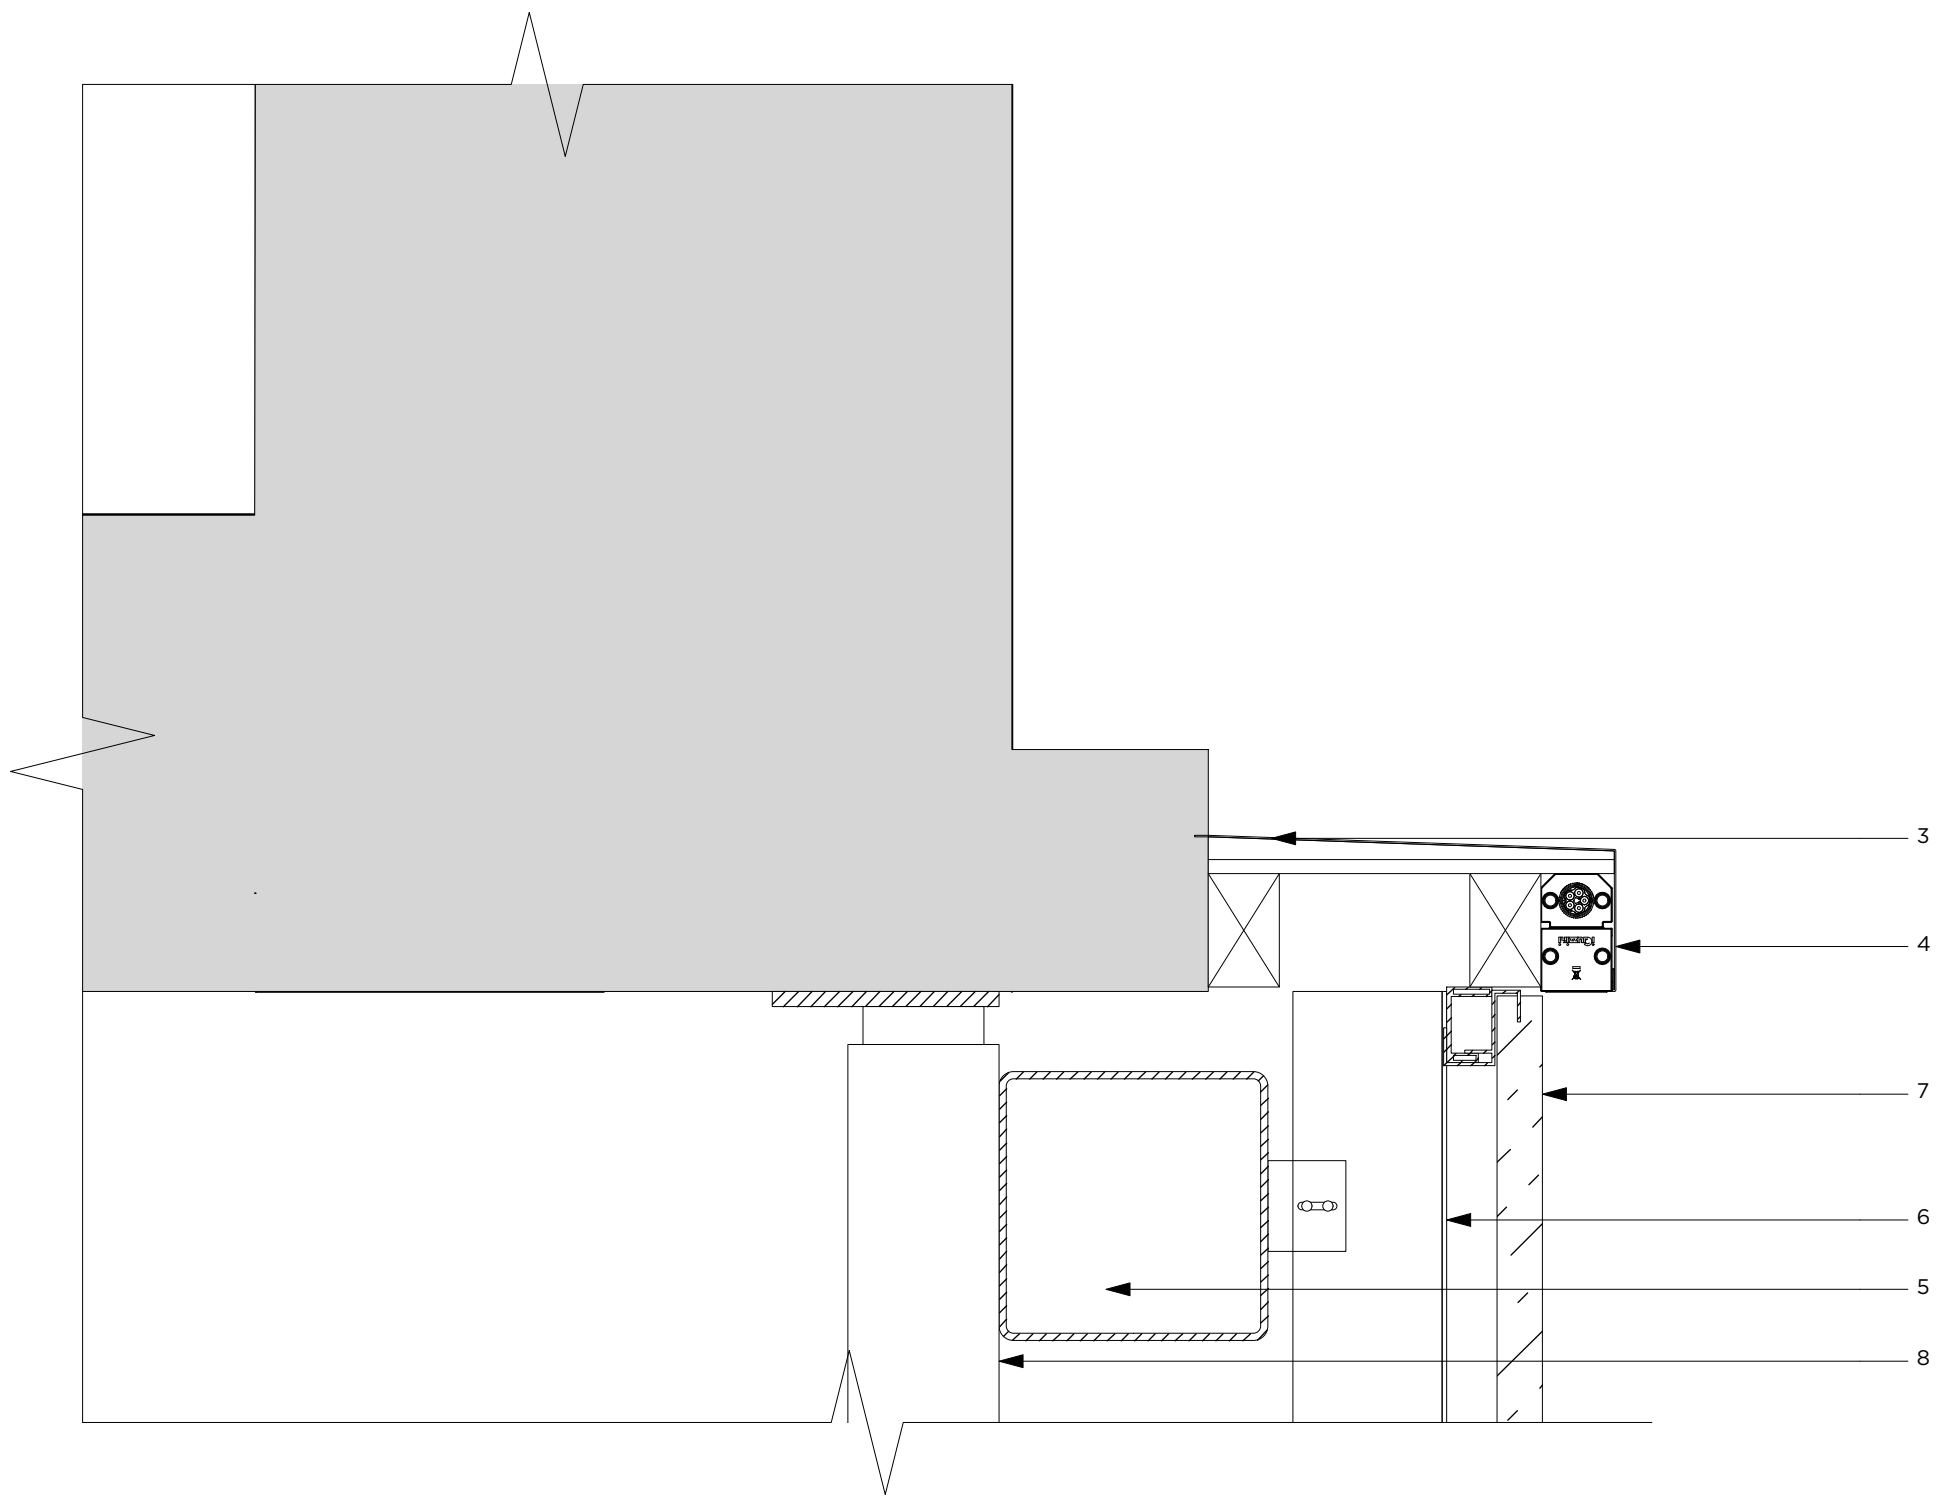

3 LIGHTING DETAIL - MARBLE TOTUM HIGH
Scale: 1:5

Notes

- IGUZZINI TRICK BU27. 3000K 810lm OUTPUT
- IGUZZINI UNDERScore INOUT LED LIGHT TRACK AROUND PERIMETER OF FACADE. 3000K 300lm PER METER.
- LEAD FLASHING OVER TOP OF TOTUM AND LIGHTING. CONTRACTOR TO INVESTIGATE EXISTING CONDITION. IF NOT ALLOW FOR SAW CUTTING OF FACADE TO ALLOW INSTALLATION OF FLASHING.
- IGUZZINI LINEALUCE. 3000K 5600lm OUTPUT
- INSULATION AND WATERPROOFING SHOWN INDICATIVELY CONTRACTOR TO DEVELOP DETAILS DEPENDING ON SITE CONDITIONS.
- CLADDING UPRIGHTS AND RAIL SYSTEM TO SUPPORT MARBLE CLADDING.
- MARBLE CLADDING
- SECONDARY STEELWORK SUPPORT AT UPPER FLOOR LEVEL BY STRUCTURAL ENGINEER.

NOTES:

STATUS:

DETAIL

REVISION:

BRINKWORTH

PHONE +44 (0)20 7613 5341
INFO@BRINKWORTH.CO.UK
WWW.BRINKWORTH.CO.UK
4-6 ELLSWORTH ST, LONDON E2 0AX

All drawings within this package are the copyright of Brinkworth. They may not be copied or disclosed to any third party for any purpose except as authorised in writing by Brinkworth.

Do not scale from these drawings. Figured dimensions only are to be used. All critical dimensions are to be checked on site before work proceeds.
If in doubt ask.

All drawings are to be read in conjunction with all other relevant consultants and/or specialists drawings or documents.

Inconsistencies, errors and omissions found within or between Brinkworth documents (and also in relation to other consultants/specialists documents) are to be notified immediately to Brinkworth.

CLIENT END

JOB MANCHESTER

TITLE Proposed Shopfront Details 03


JOB NO. 3977 DWG. NO. P 5127

DRAWN BY DB CHECKED BY SC/GP


SCALE

DATE NOV 21 REV


© COPYRIGHT BRINKWORTH

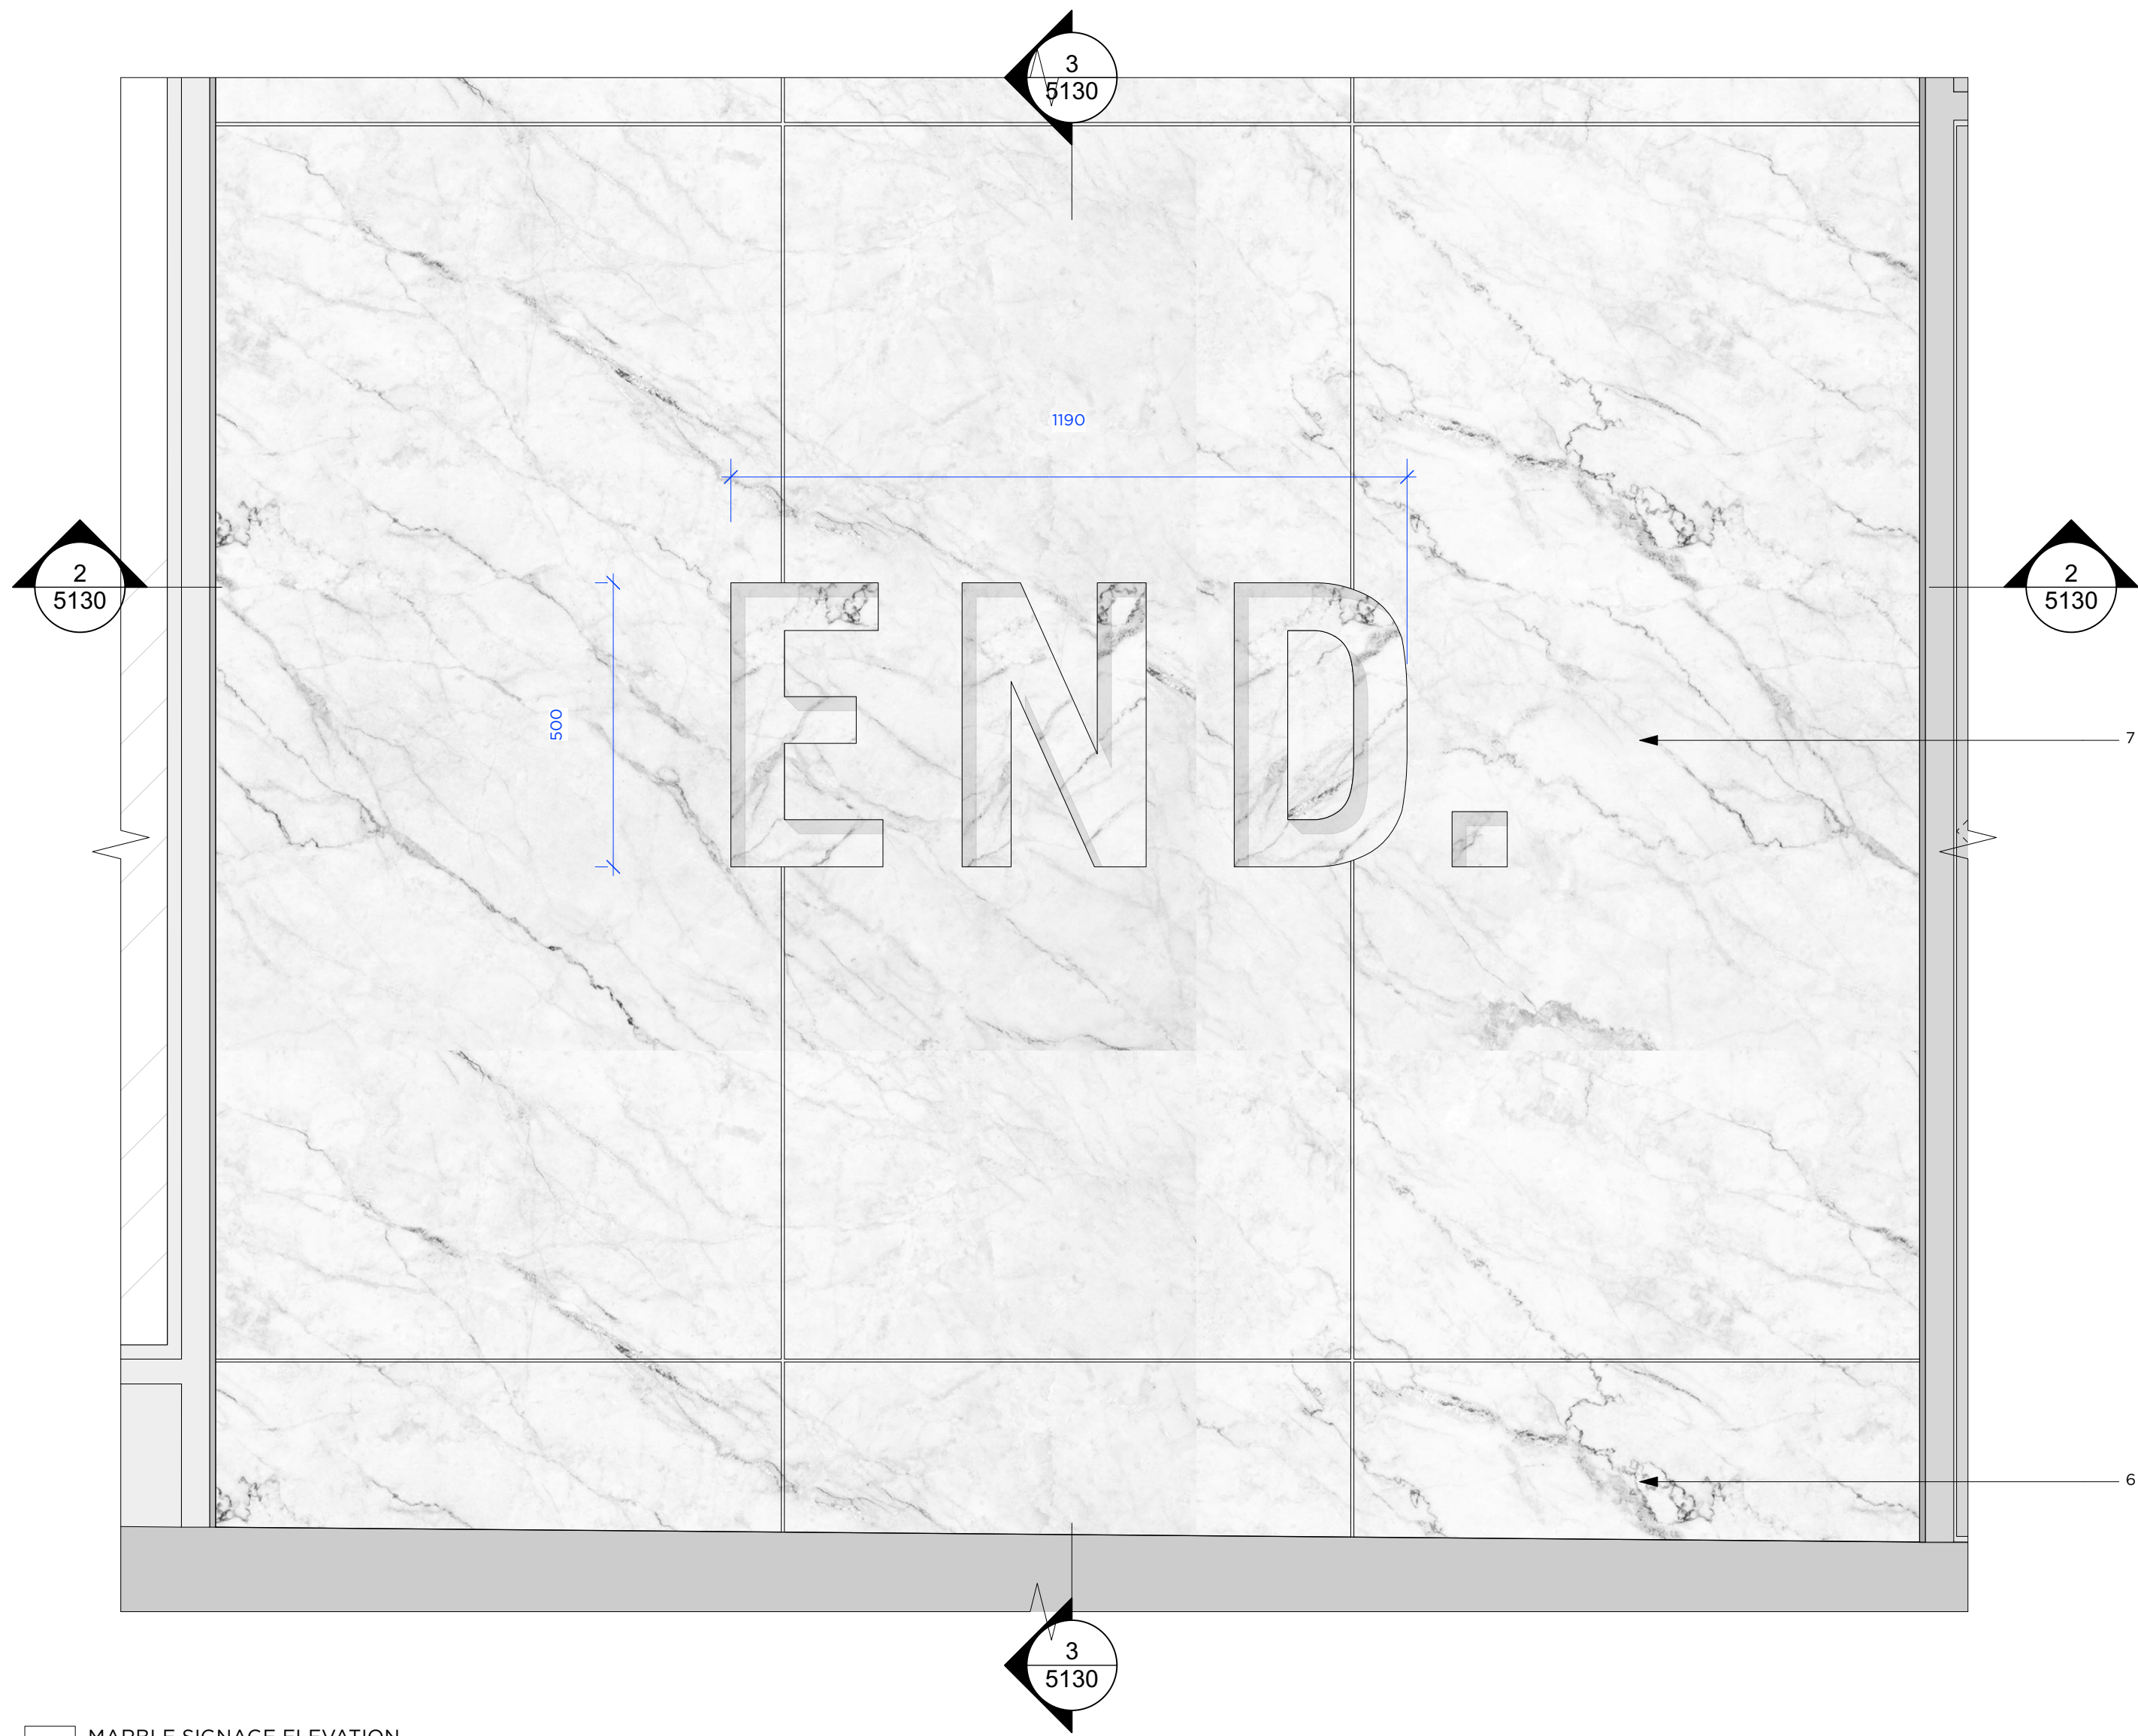

1 MARBLE SIGNAGE ELEVATION
Scale: 1:10

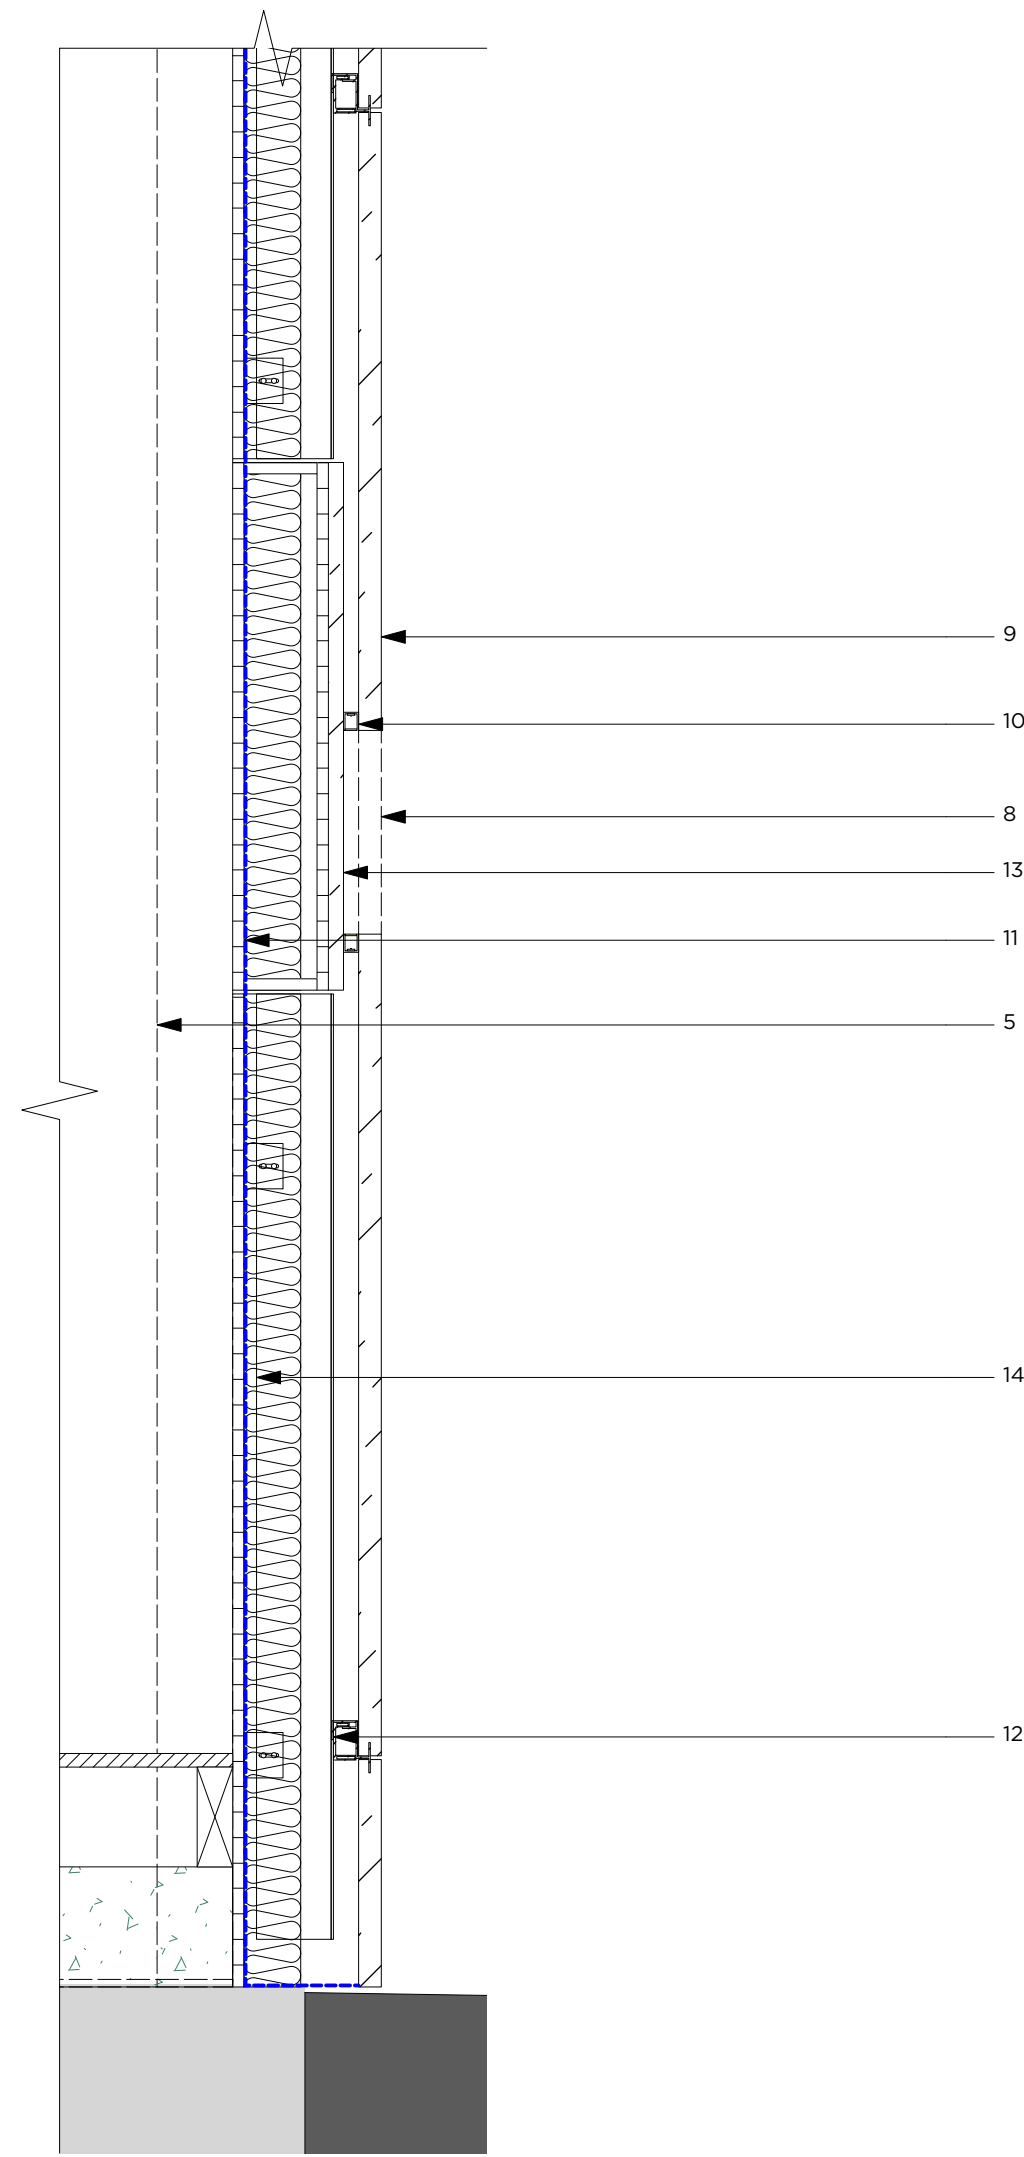

3 SECTION 03 PROPOSED
Scale: 1:10

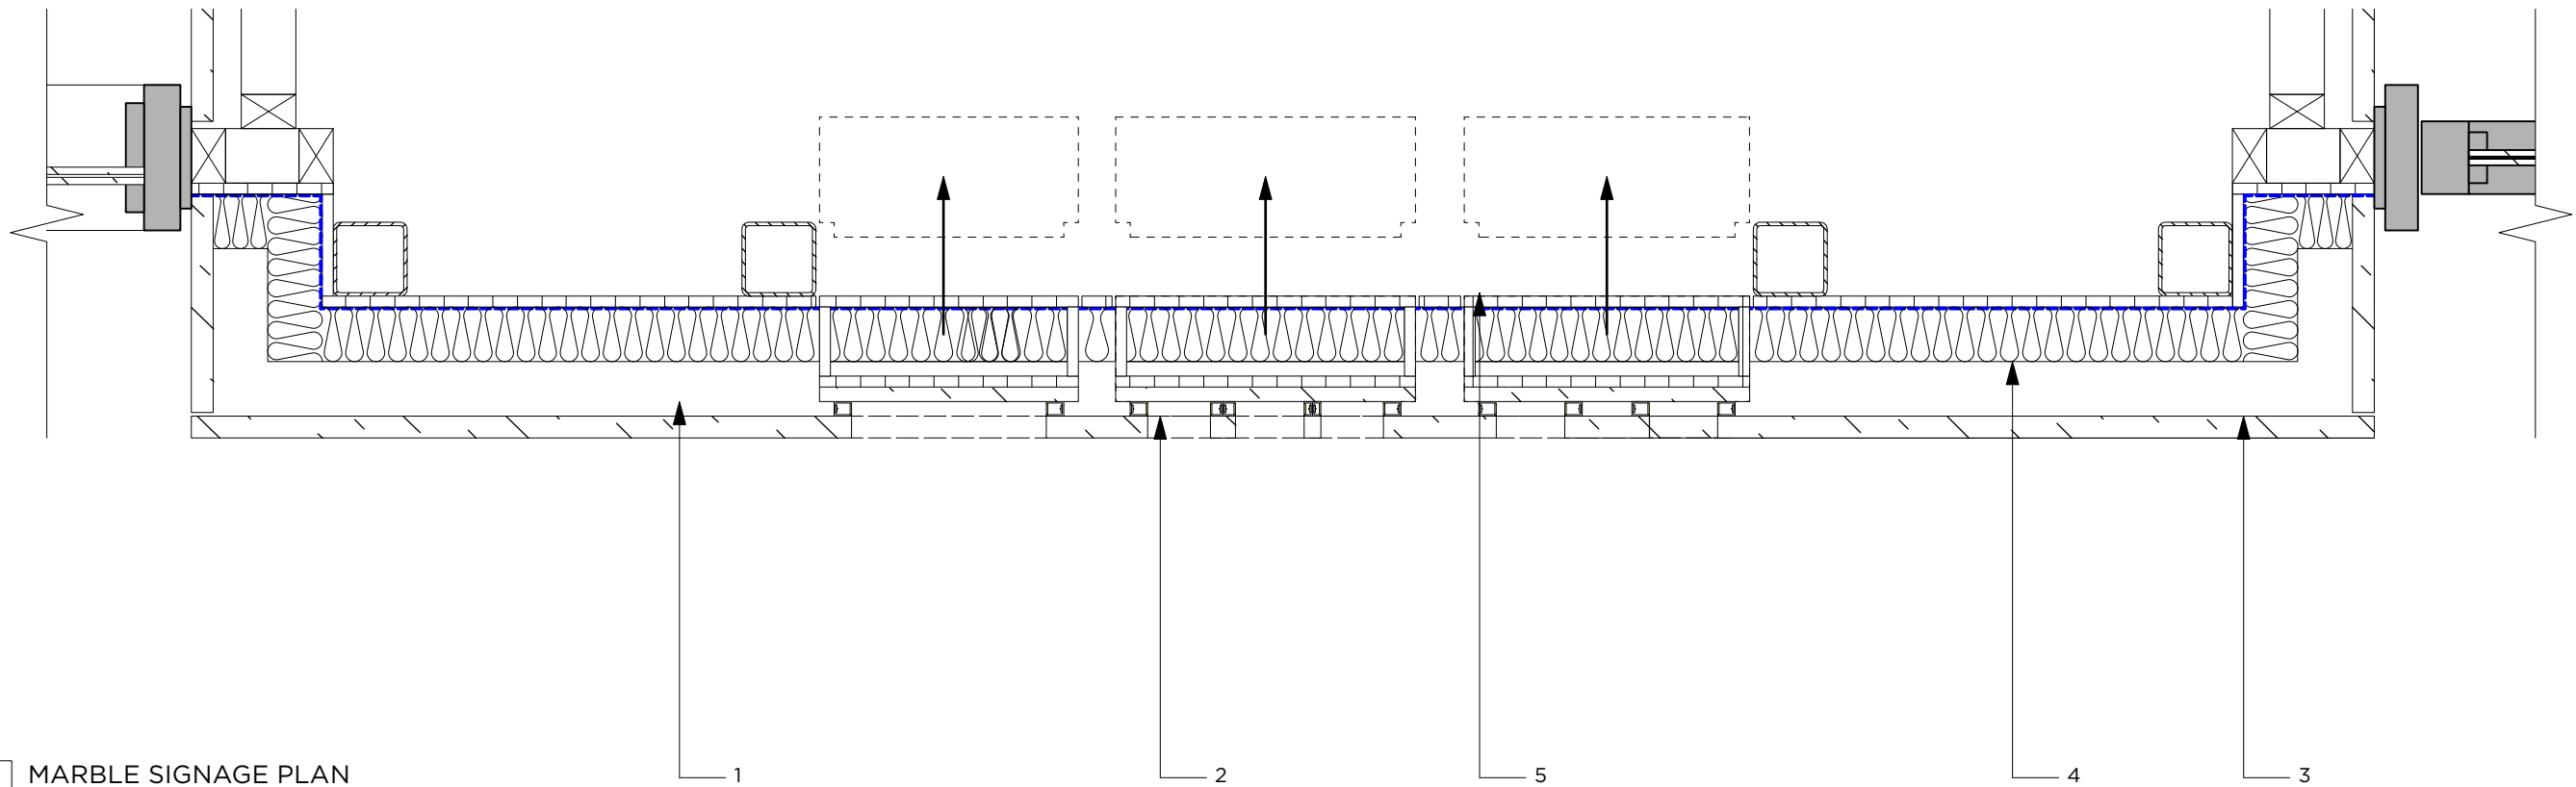

2 MARBLE SIGNAGE PLAN
Scale: 1:10

NOTES

- REAR ASSEMBLY REMOVEABLE FROM INSIDE OF TOTUM TO ACCESS LIGHTING FOR MAINTENANCE. CONTRACTOR TO DESIGN INSULATION AND WATERPROOFING TO ALLOW FOR THIS.
- PERIMETER OF END LOGO ILLUMINATED. LED STRIP IN ALUMINIUM EXTRUSION WITH DIFFUSER FRONT. 4000k
- NEW MARBLE TOTEM
- INSULATION AND WATERPROOFING SHOWN INDICATIVELY. CONTRACTOR TO DEVELOP INSULATION AND WATERPROOFING DETAILS BASED UPON SUPPORT SYSTEM SELECTED.
- SECONDARY STEELWORK SUPPORT AT GROUND FLOOR LEVEL BY STRUCTURAL ENGINEER.
- MARBLE STALL RISER TO MATCH HEIGHT OF ADJACENT STAINLESS STEEL STALL RISERS AND SCRIBED IN TO FOLLOW LINE OF PAVEMENT
- END LOGO CNC CUT FROM FRONT FACE OF MARBLE CLADDING. REAR FACE OF LOGO TO BE MARBLE. PERIMETER OF END LOGO ILLUMINATED. LED STRIP IN ALUMINIUM EXTRUSION WITH DIFFUSER FRONT SANDWICHED BETWEEN FRONT AND REAR MARBLE FACES. REAR ASSEMBLY REMOVEABLE FOR MAINTENANCE.
- END LOGO CNC CUT FROM FRONT FACE OF MARBLE CLADDING
- MARBLE FRONT FACE OF TOTUM
- PERIMETER OF END LOGO ILLUMINATED. LED STRIP IN ALUMINIUM EXTRUSION WITH DIFFUSER FRONT SANDWICHED BETWEEN FRONT AND REAR MARBLE FACES.
- REAR ASSEMBLY REMOVEABLE FOR MAINTENANCE.
- CLADDING UPRIGHTS AND RAIL SYSTEM TO SUPPORT MARBLE CLADDING.
- MARBLE REAR FACE OF LOGO
- SECONDARY STEELWORK SUPPORT AT GROUND FLOOR LEVEL BY STRUCTURAL ENGINEER. INSULATION AND WATERPROOFING SHOWN INDICATIVELY. CONTRACTOR TO DEVELOP INSULATION AND WATERPROOFING DETAILS BASED UPON SUPPORT SYSTEM SELECTED.

NOTES:

STATUS:
DETAIL

REVISION:

BRINKWORTH

PHONE +44 (0)20 7613 5341
INFO@BRINKWORTH.CO.UK
WWW.BRINKWORTH.CO.UK
4-6 ELLSWORTH ST, LONDON E2 0AX

All drawings within this package are the copyright of Brinkworth. They may not be copied or disclosed to any third party for any purpose except as authorised in writing by Brinkworth.

Do not scale from these drawings. Figured dimensions only are to be used. All critical dimensions are to be checked on site before work proceeds. If in doubt ask.

All drawings are to be read in conjunction with all other relevant consultants and/or specialists drawings or documents.

Inconsistencies, errors and omissions found within or between Brinkworth documents (and also in relation to other consultants/specialists documents) are to be notified immediately to Brinkworth.

CLIENT END

JOB MANCHESTER

TITLE Proposed Shopfront Signage Details 01

JOB NO. 3977 DWG. NO. P 5130

DRAWN BY DB CHECKED BY SC/GP

SCALE

DATE NOV 21 REV

© COPYRIGHT BRINKWORTH