
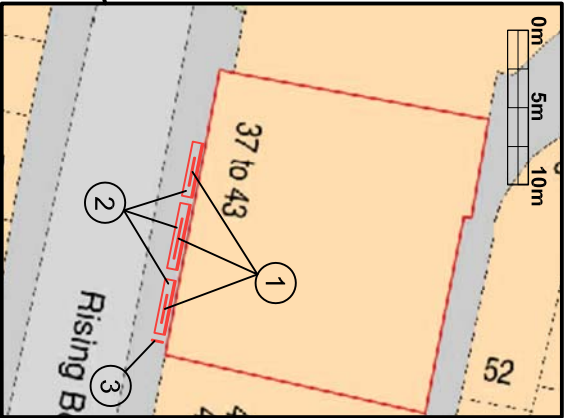


Plan

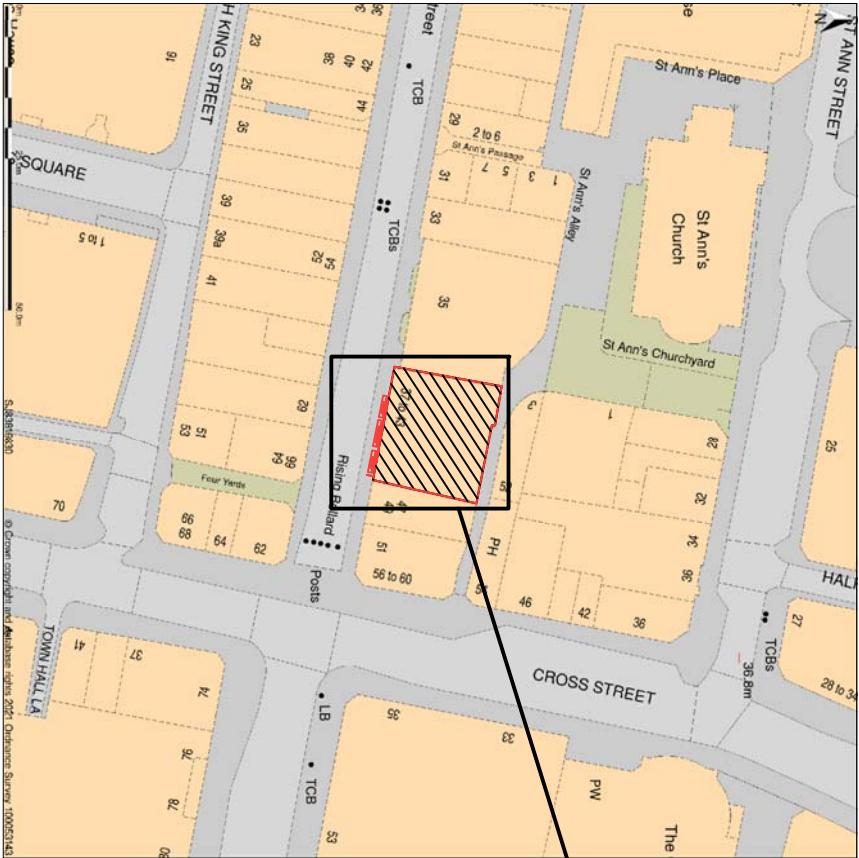

Block Plan
Scale 1:500

- 1 Text & trough light x3
- 2 Awning x3
- 3 Projecting sign

Site Plan
Scale 1:1250



Technical Signs
Floor 1 - Unit 3
Hille Business Centre
132 St Albans Road
Watford, Herts, WD24 4AE
Tel: 01923 811999
Fax: 01923 811998
E-mail: info@technicalsigns.co.uk

Client: Franco Manca

Address/Job details
37-43 King St
Manchester
M2 7AT

Site Plan

Job No -

Drawn by DN	Date 05/08/21
Scale As specified (A3)	Drawing No 596423-4
	Rev