

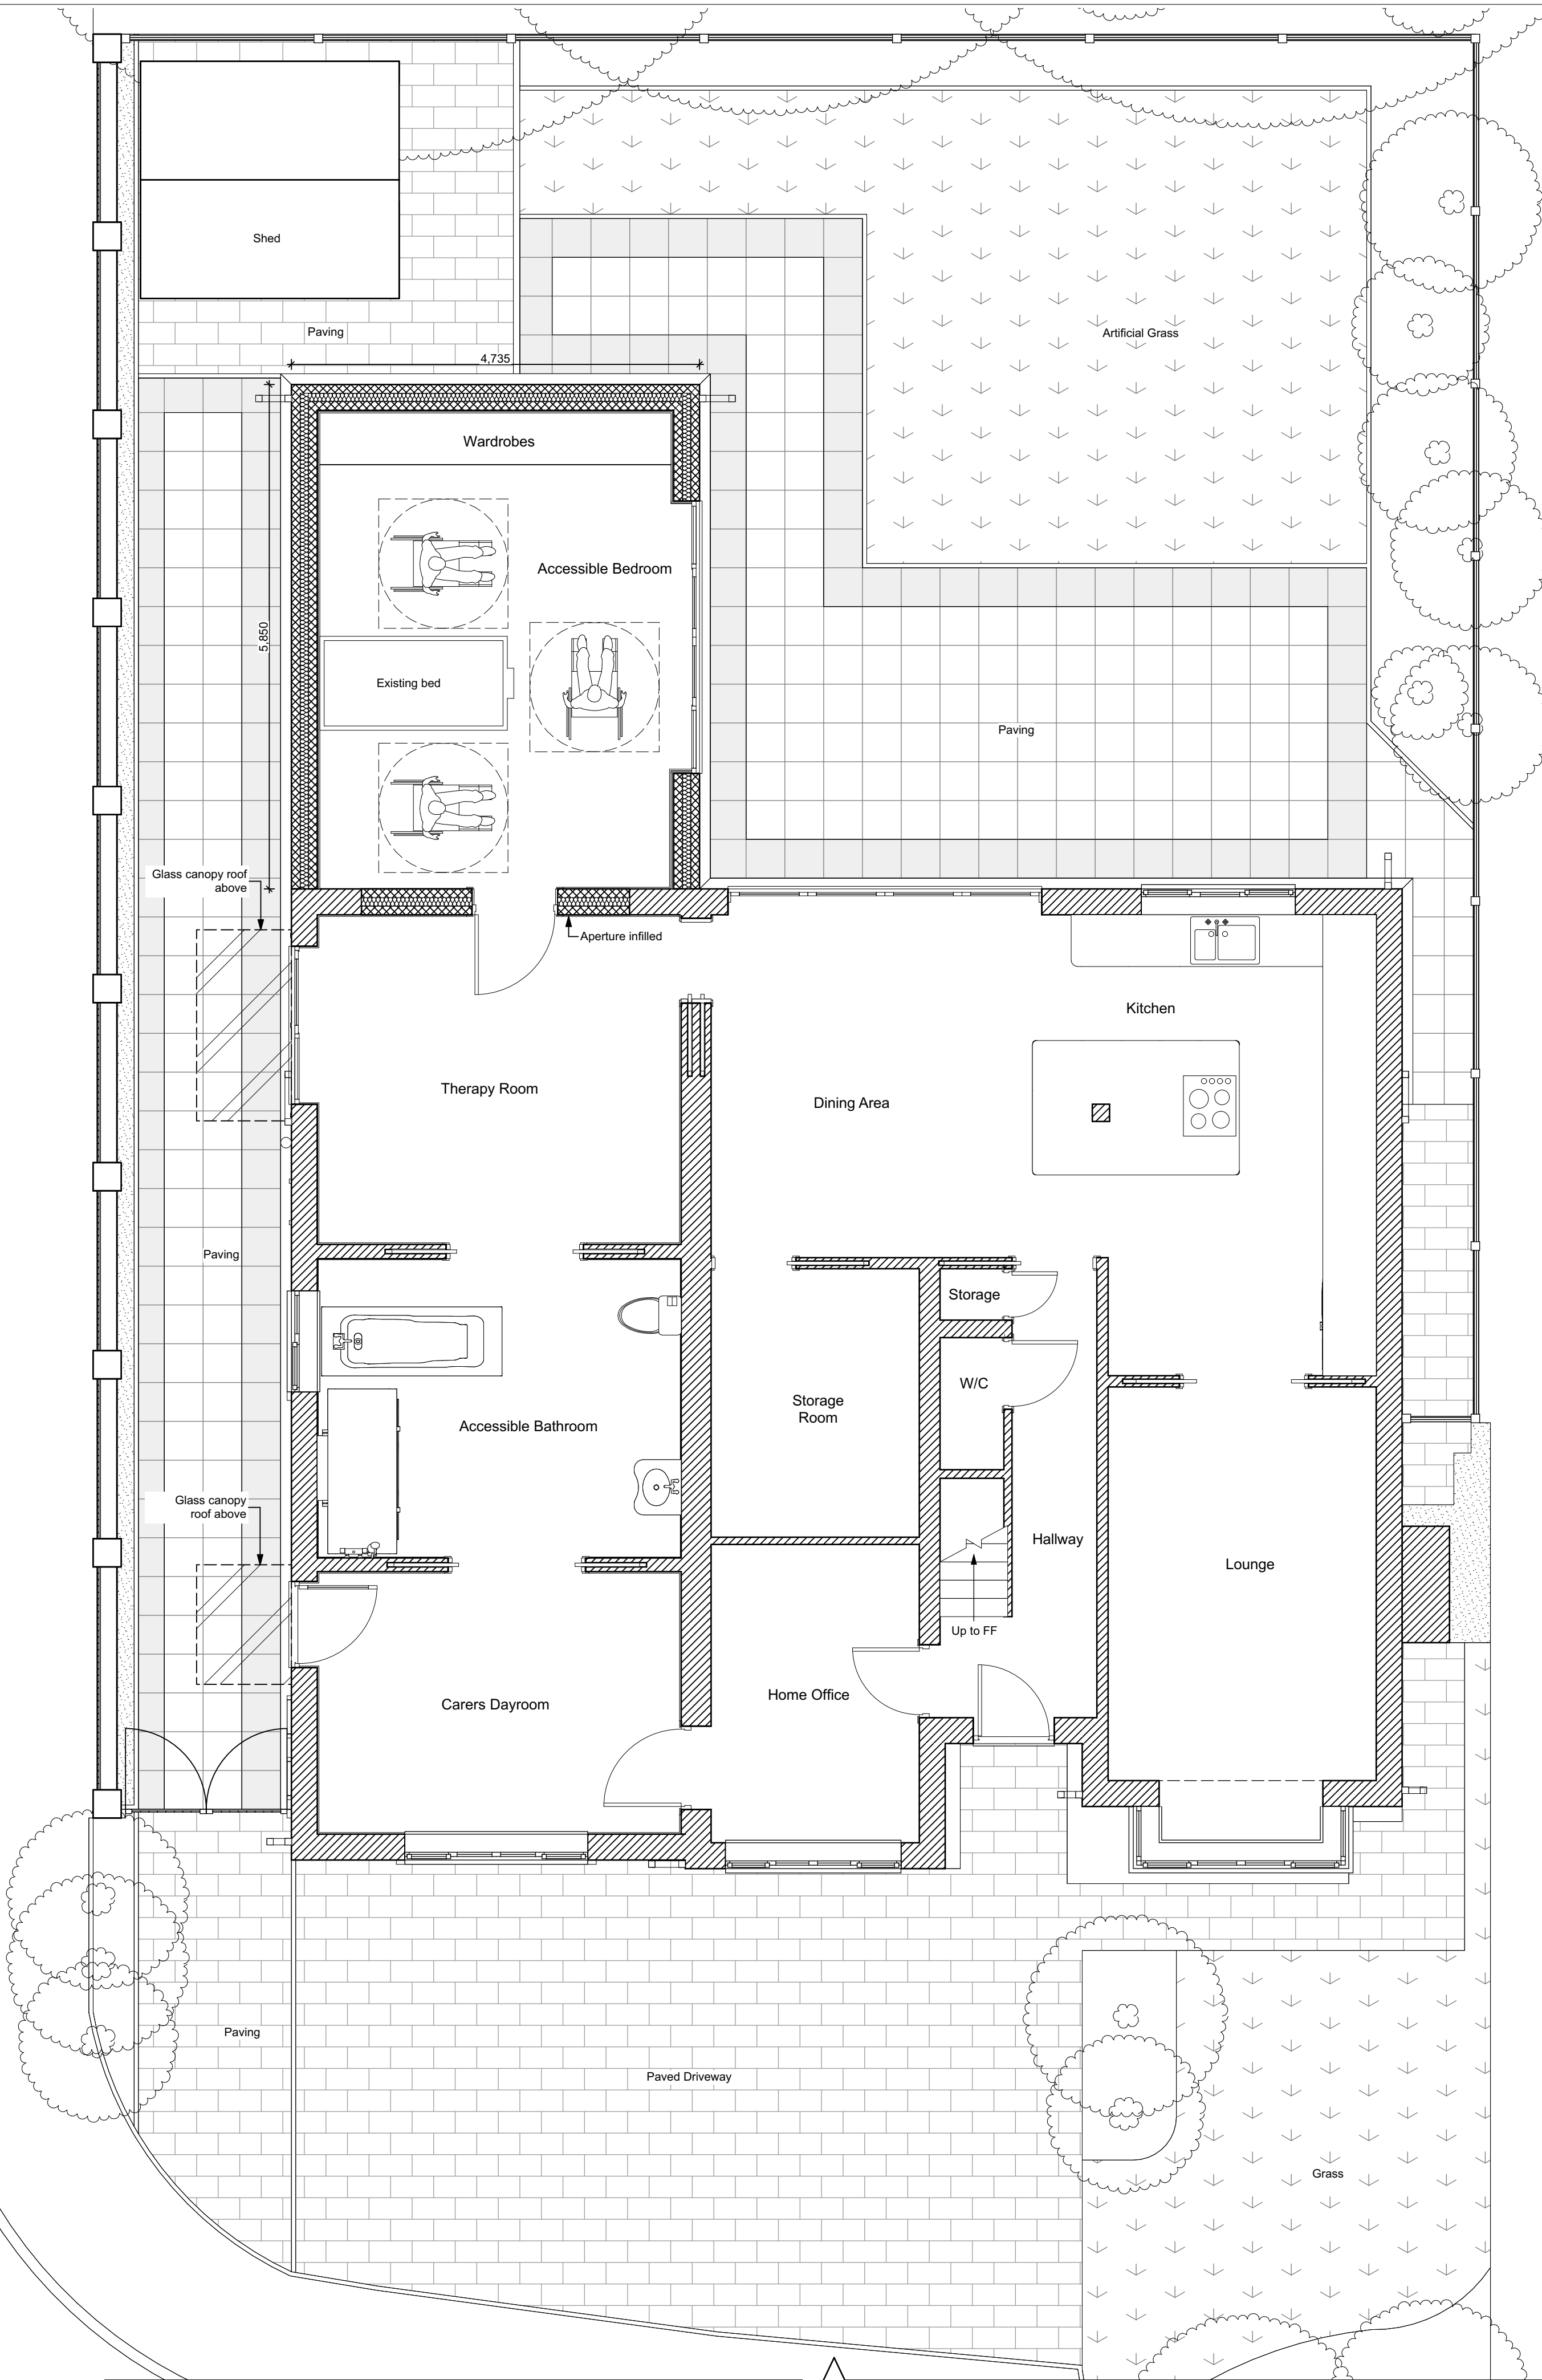


Contractor must verify all dimensions on site before commencing any work or shop drawings. If this drawing exceeds the quantities taken in any way, the building designers are to be informed before the work is initiated. Only figured dimensions to be taken from this drawing. Do not scale off this drawing. Drawing based on Ordnance Survey and/or existing record drawings - design and drawing content subject to Site Survey, Structural Survey, Site Investigations, Planning and Statutory Requirements and Approvals. All drainage layouts are schematic and invert levels must be established prior to construction.

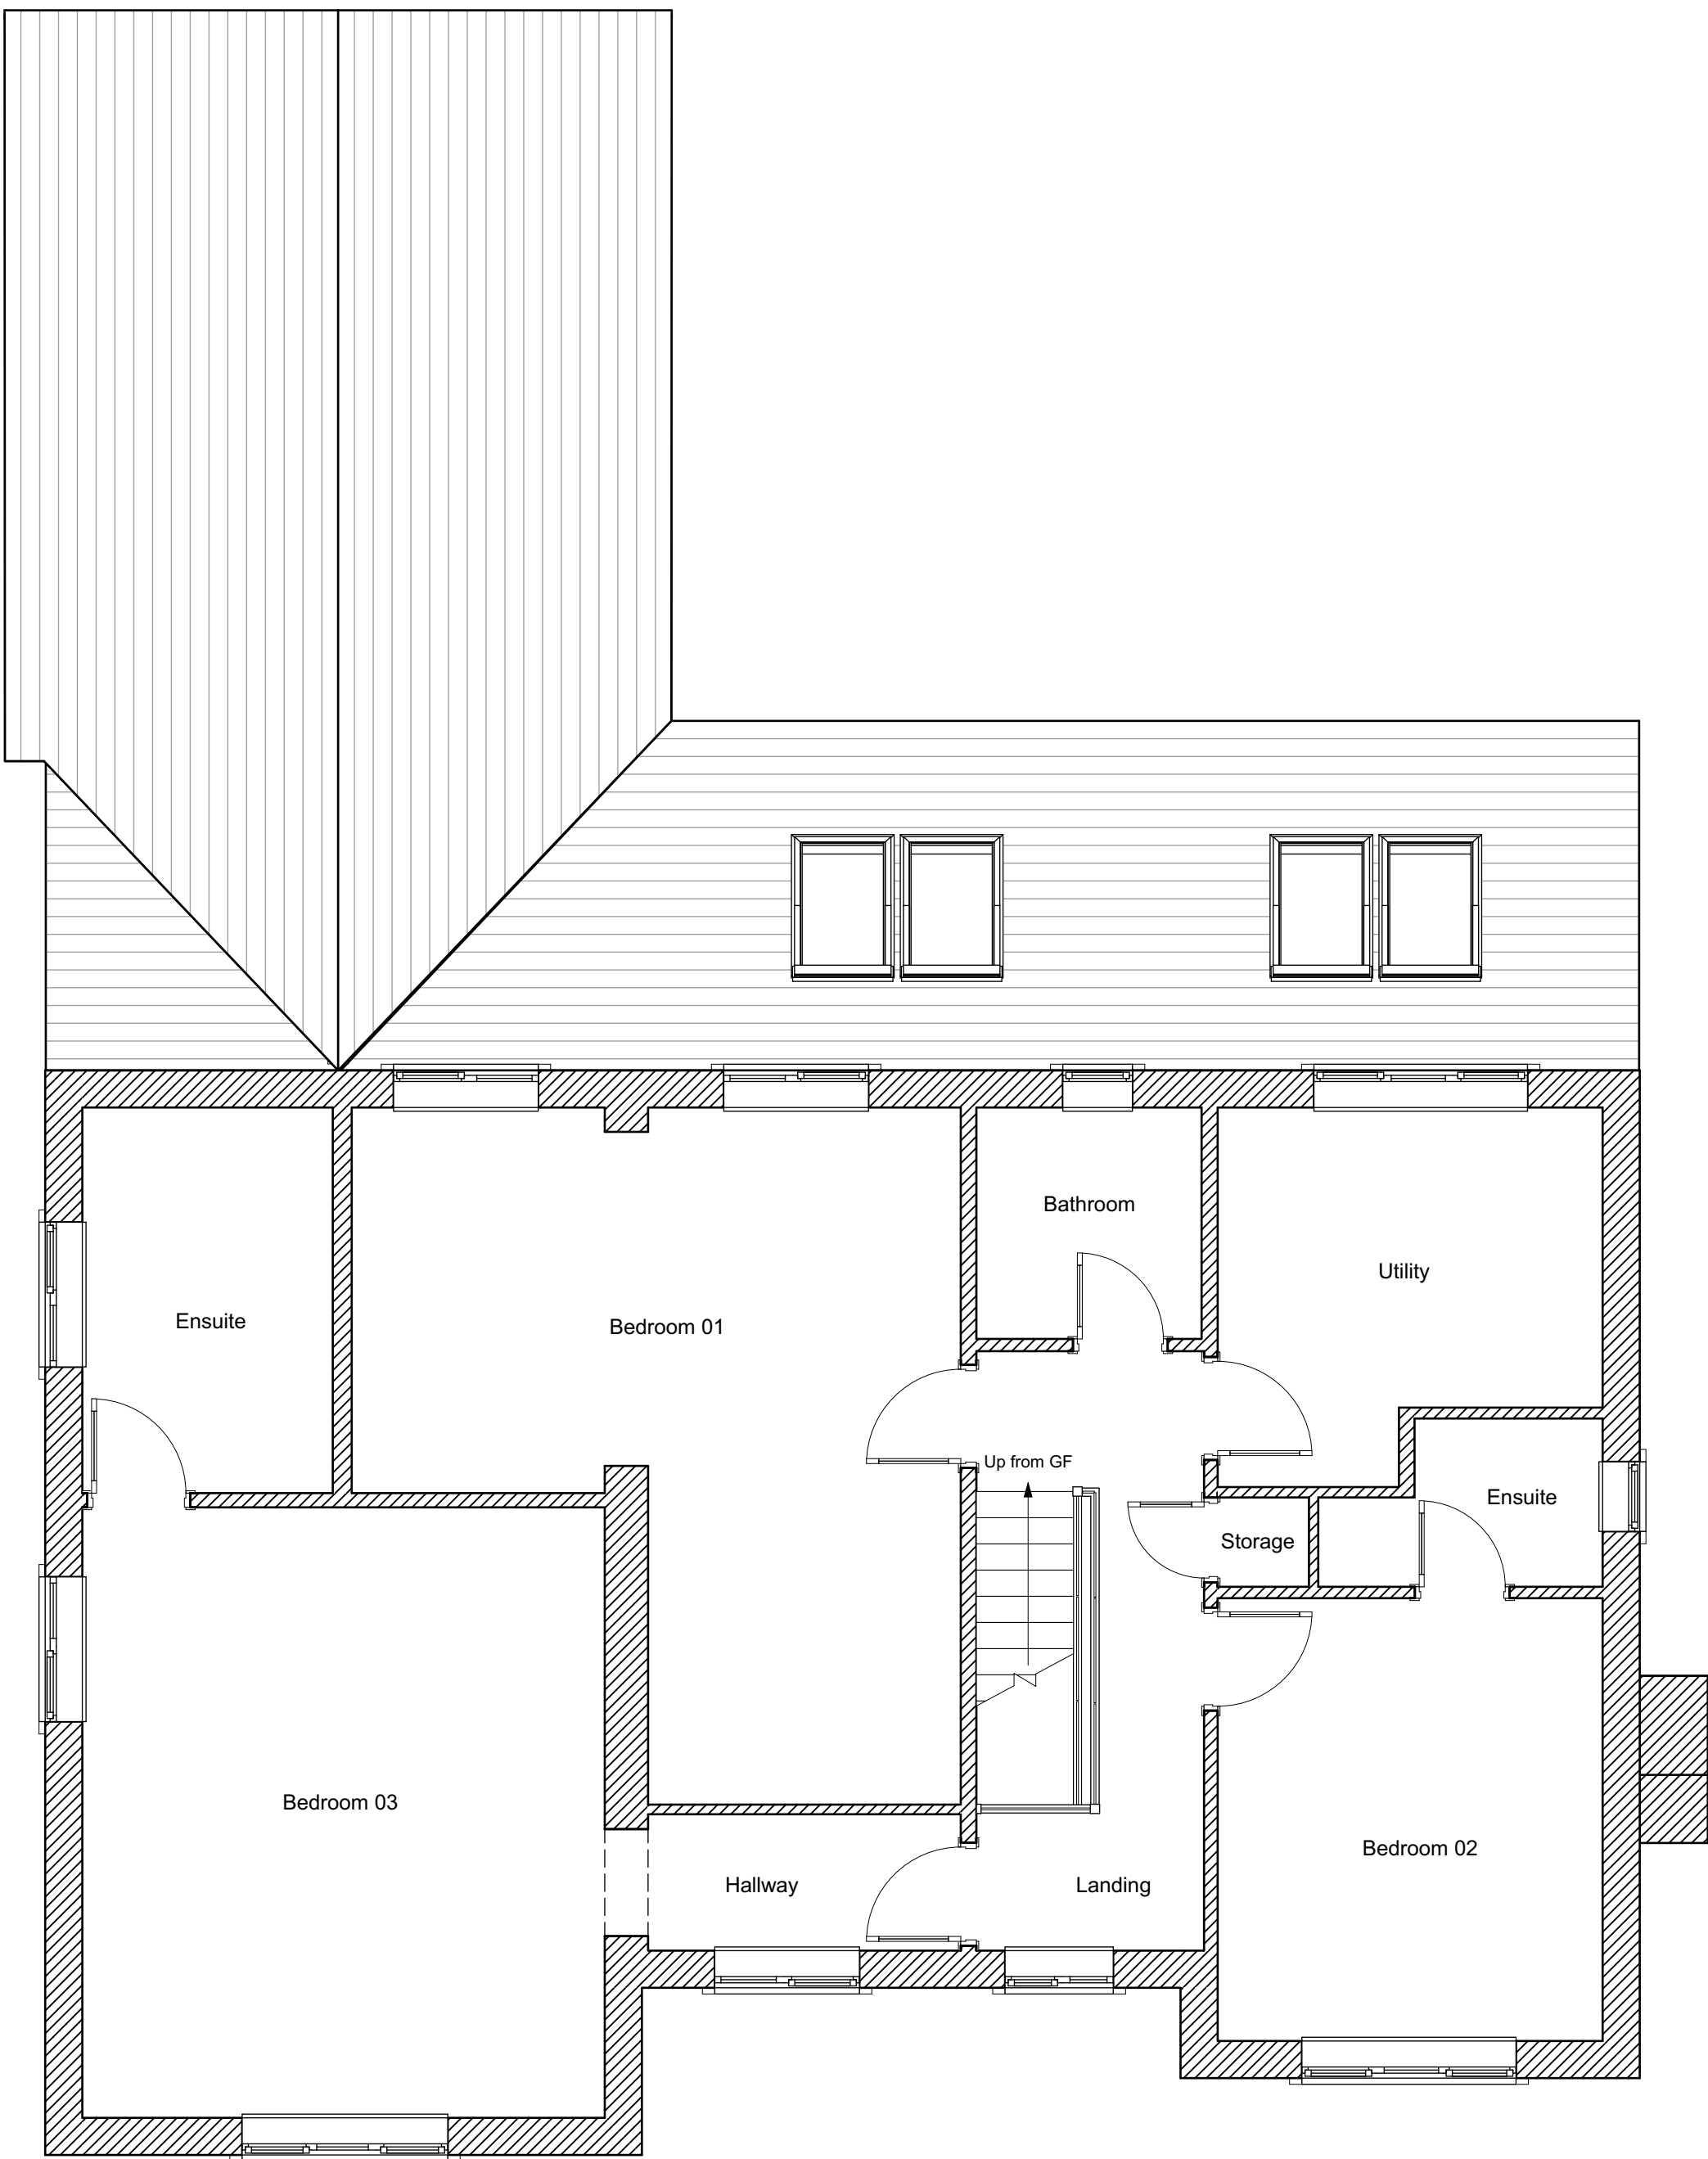

Proposed Ground Floor Plan 1:50

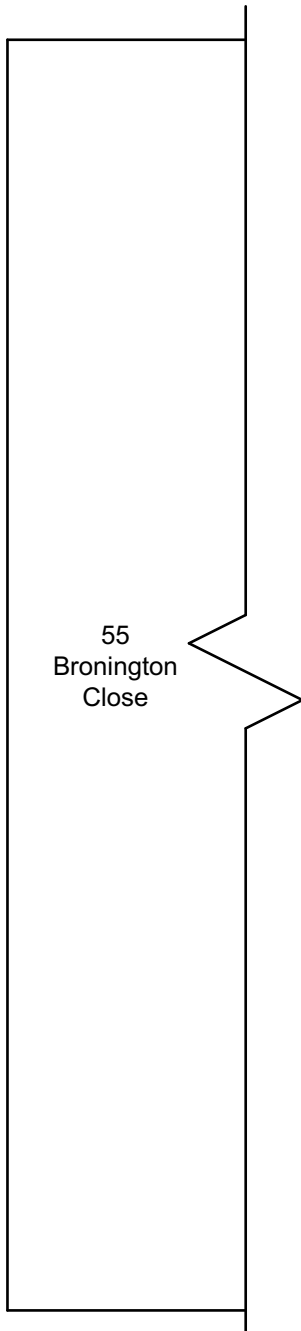

Proposed First Floor Floor Plan 1:50

Project Status:	PLANNING ONLY
	
4 Rushmead Court, Ossett, WF5 0NZ tel: 01924 275 594 web: www.transformarchitects.co.uk email: info@transformarchitects.co.uk	
Project Address:	53 Bronington Close, Northenden, Manchester, M22 4ZQ
Client:	Miss Scarlett Harris
Drawing Title:	Proposed Ground Floor Plan A1
Scale:	1:50
Date:	06/10/2021
Drawn By:	MNB
Drawing Number:	T1144 - PL04
Revision:	Nil