




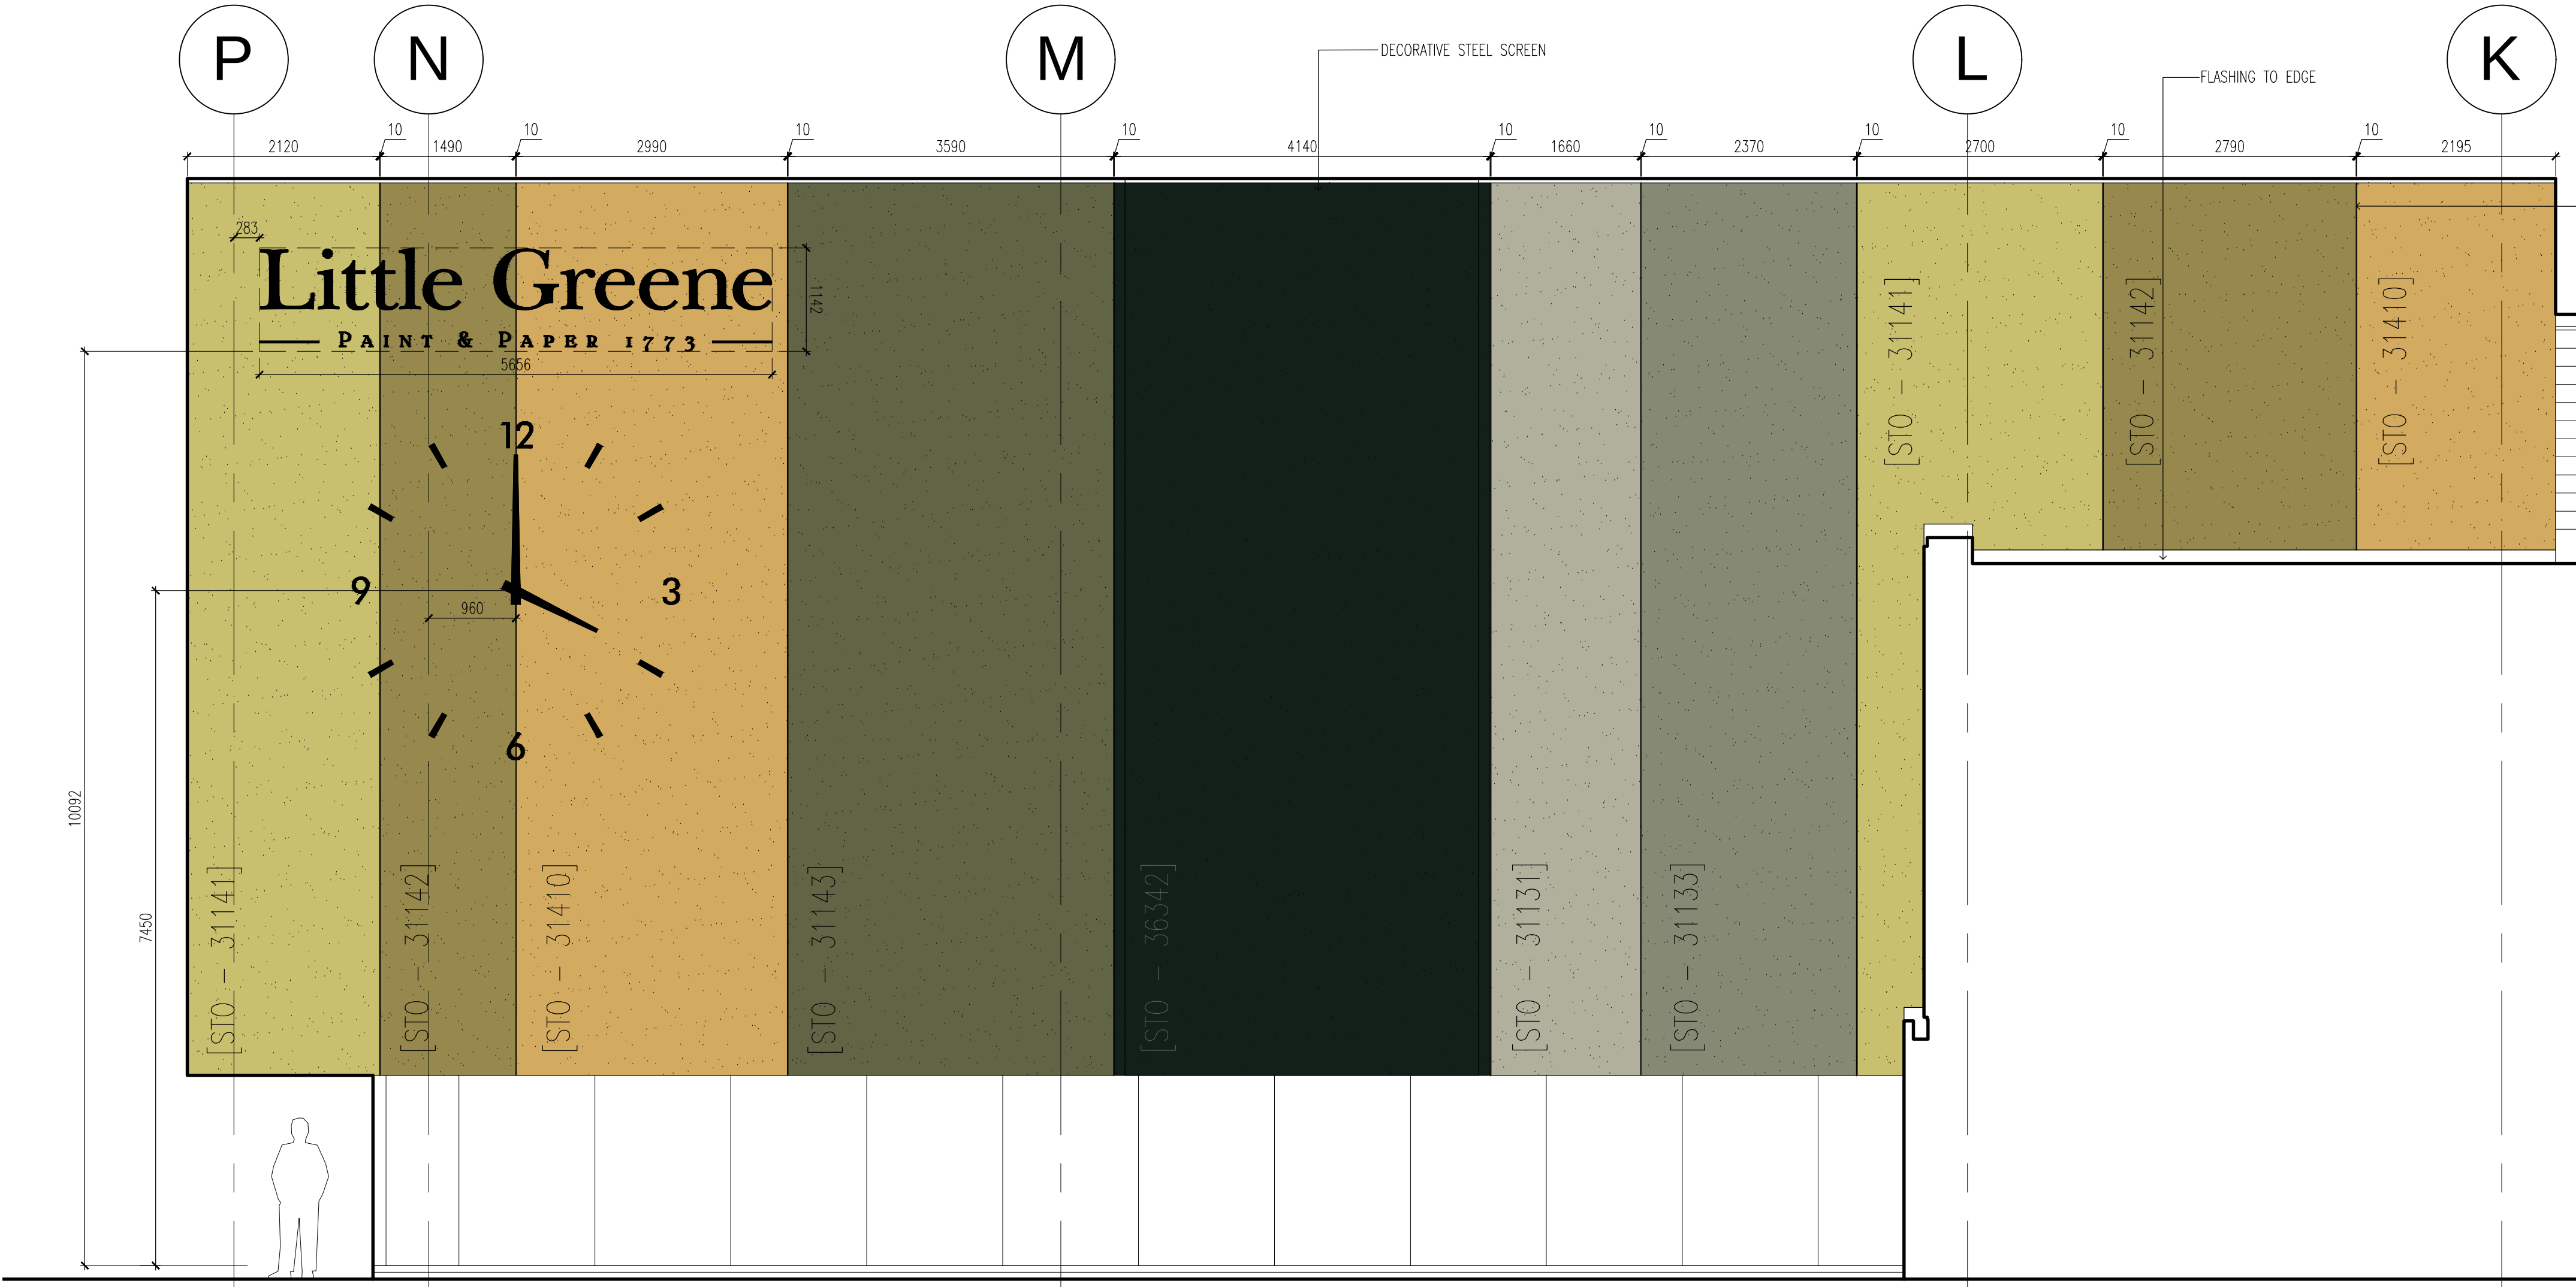


NORTH ELEVATION, 1:50

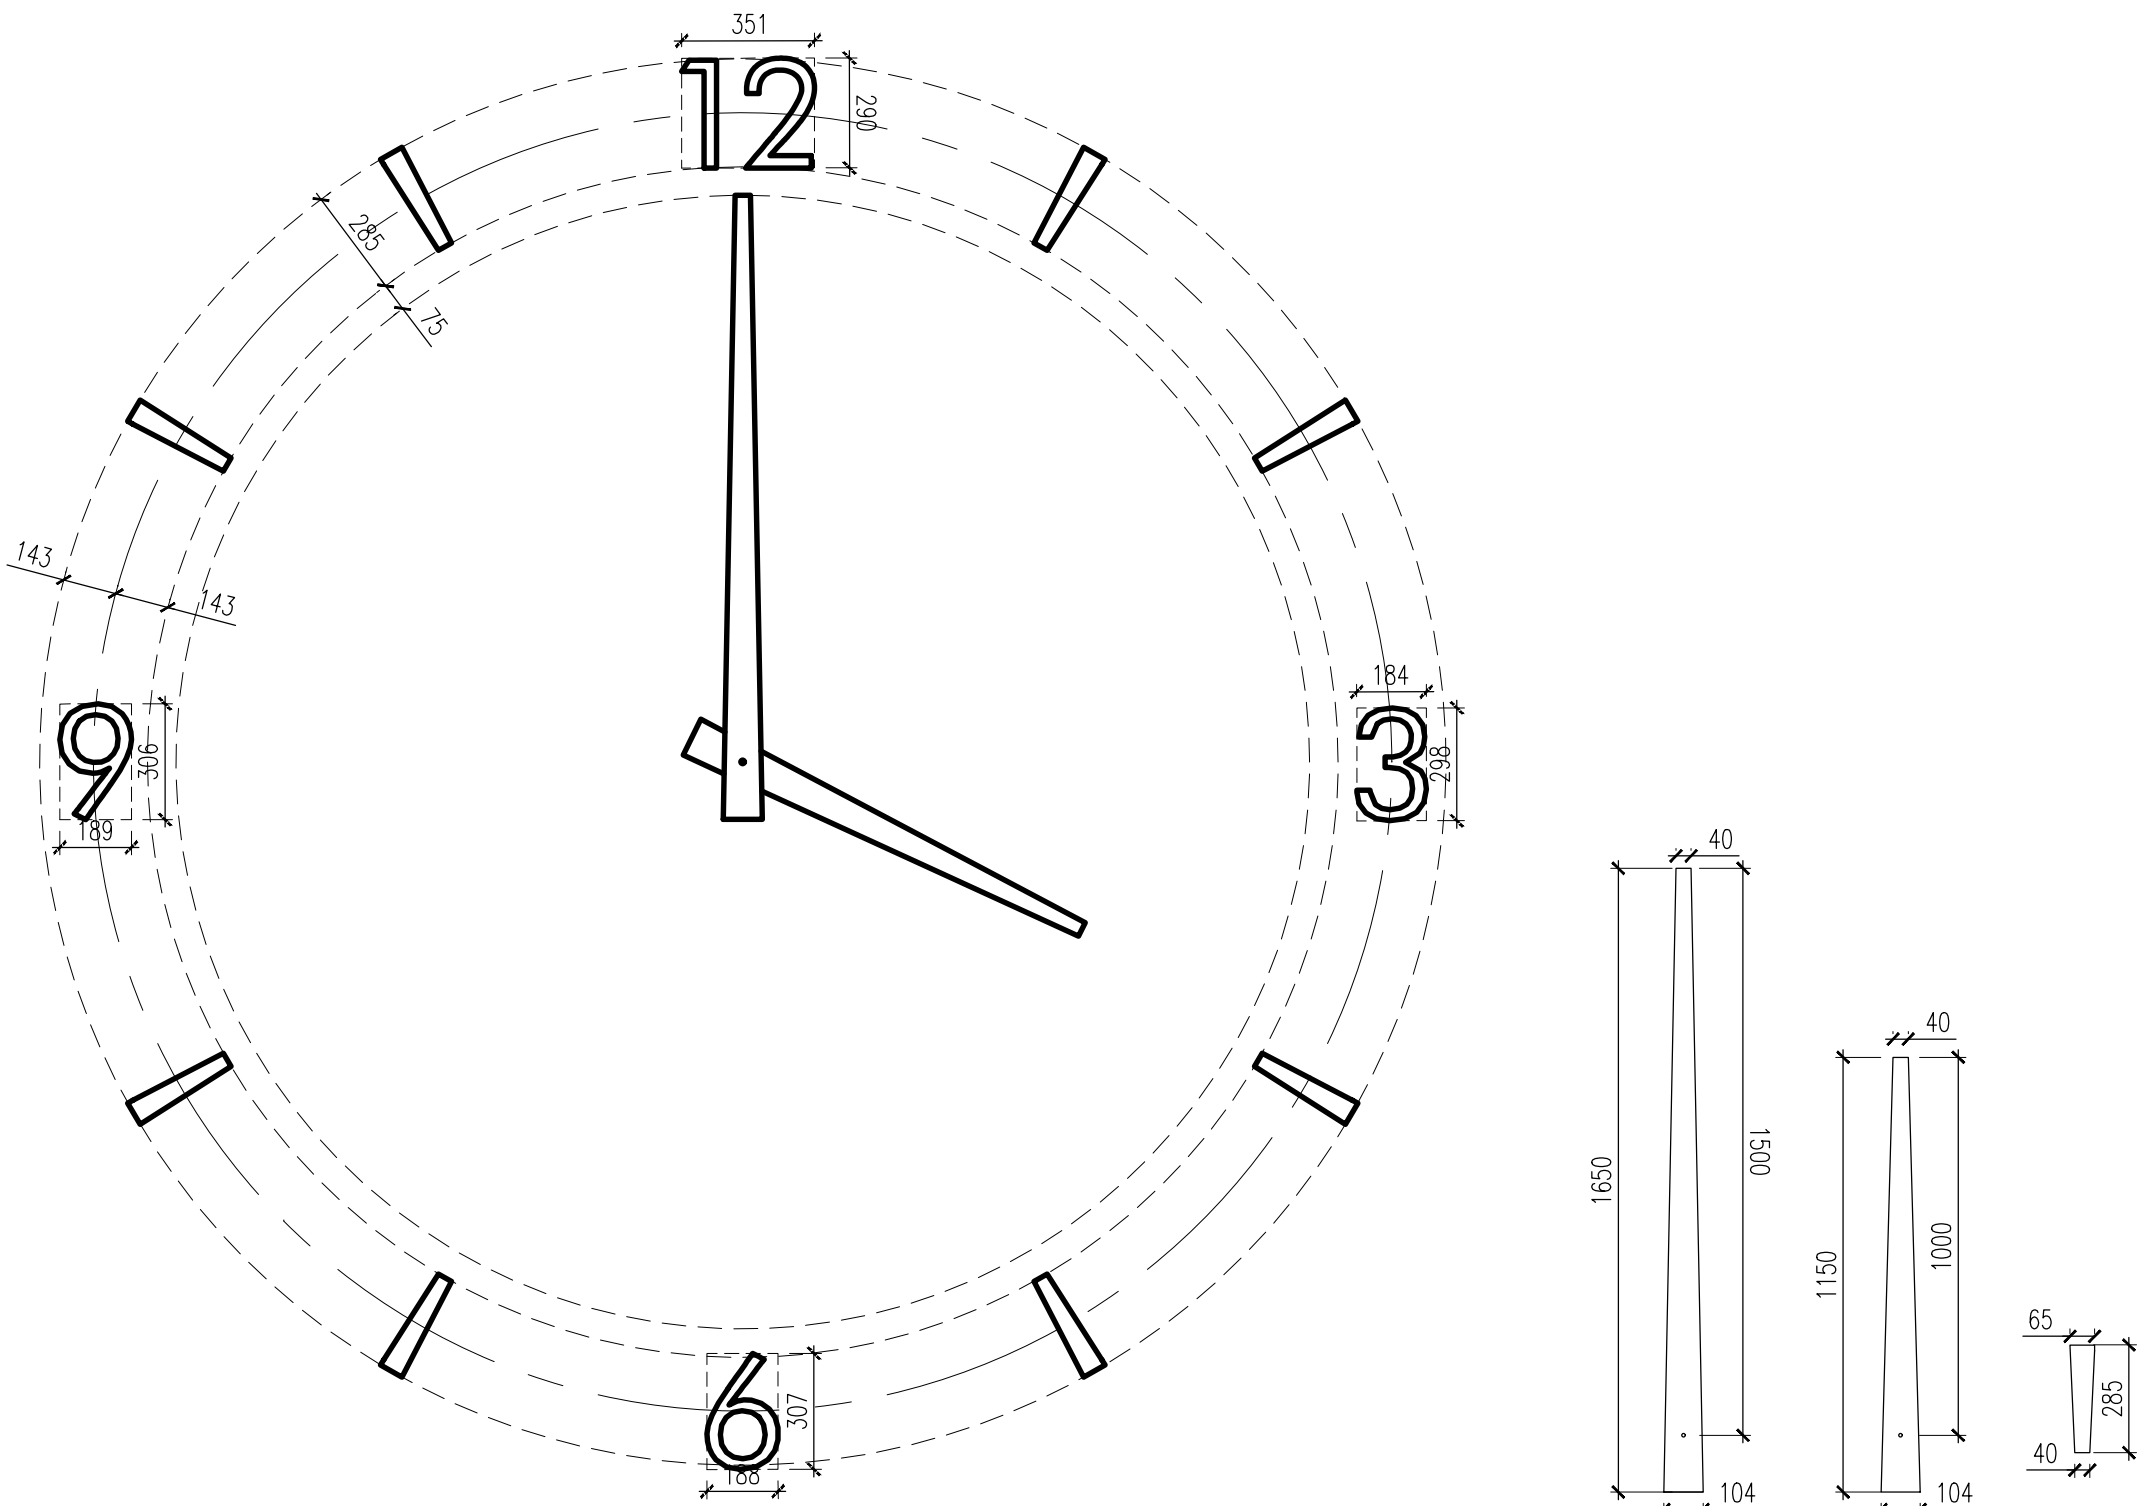

CLOCK FACE DETAILS, 1:20

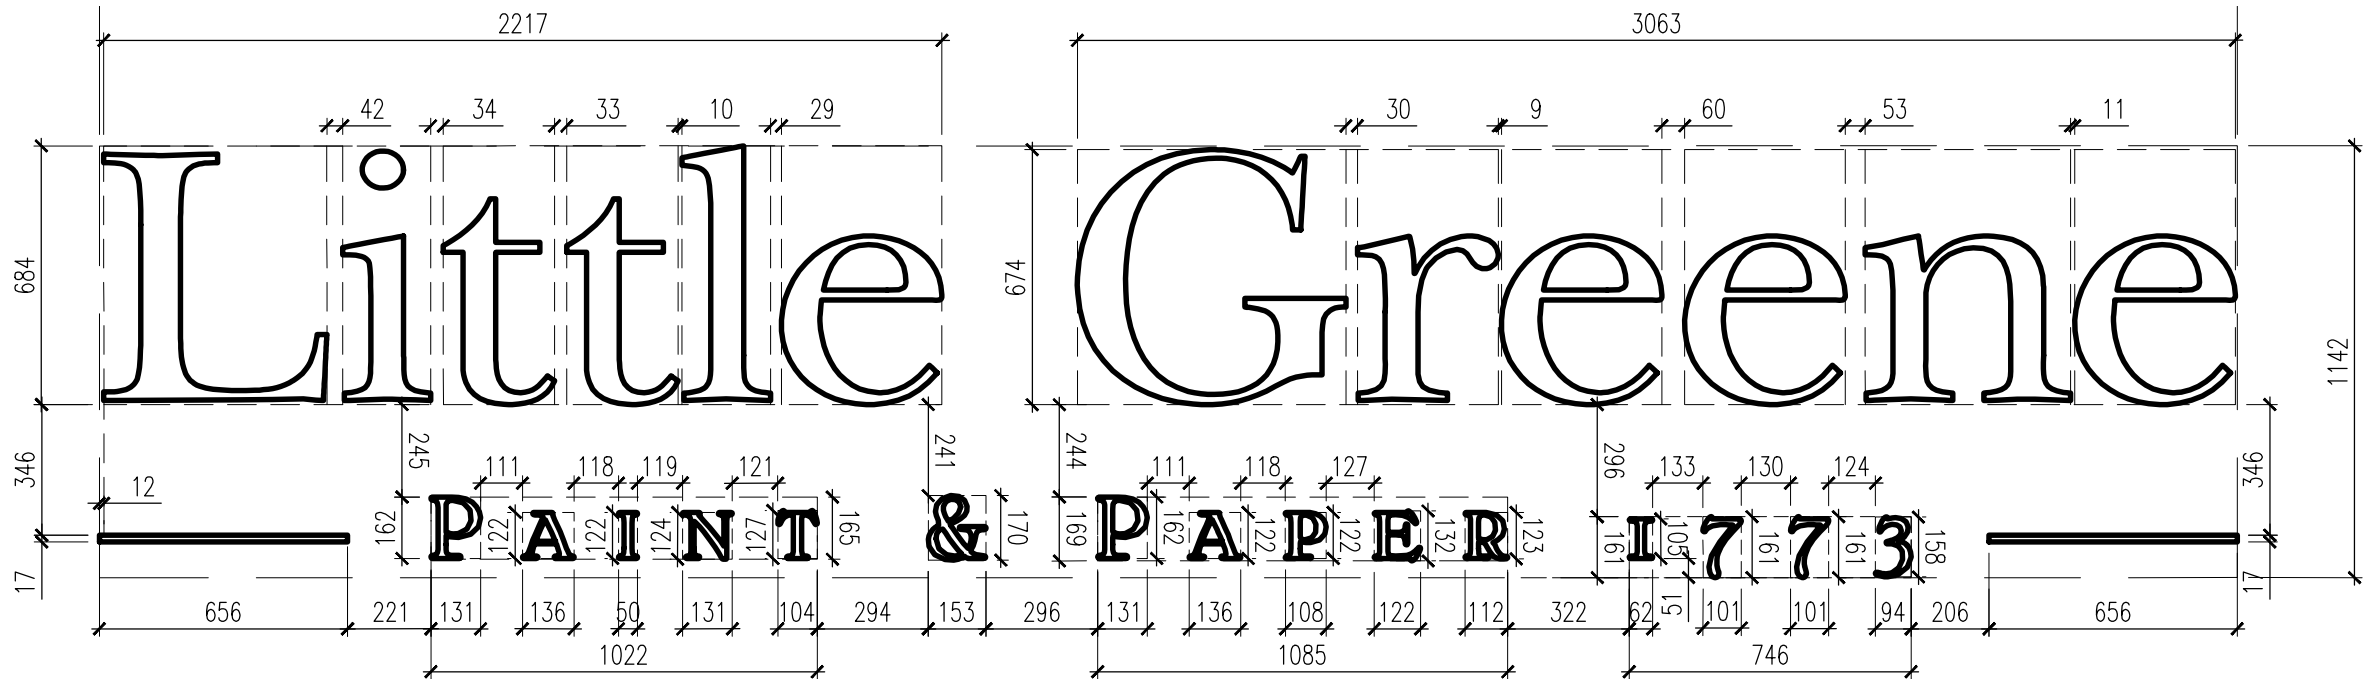

SIGNAGE DIMENSIONS: GENERAL AND SPACING, 1:20

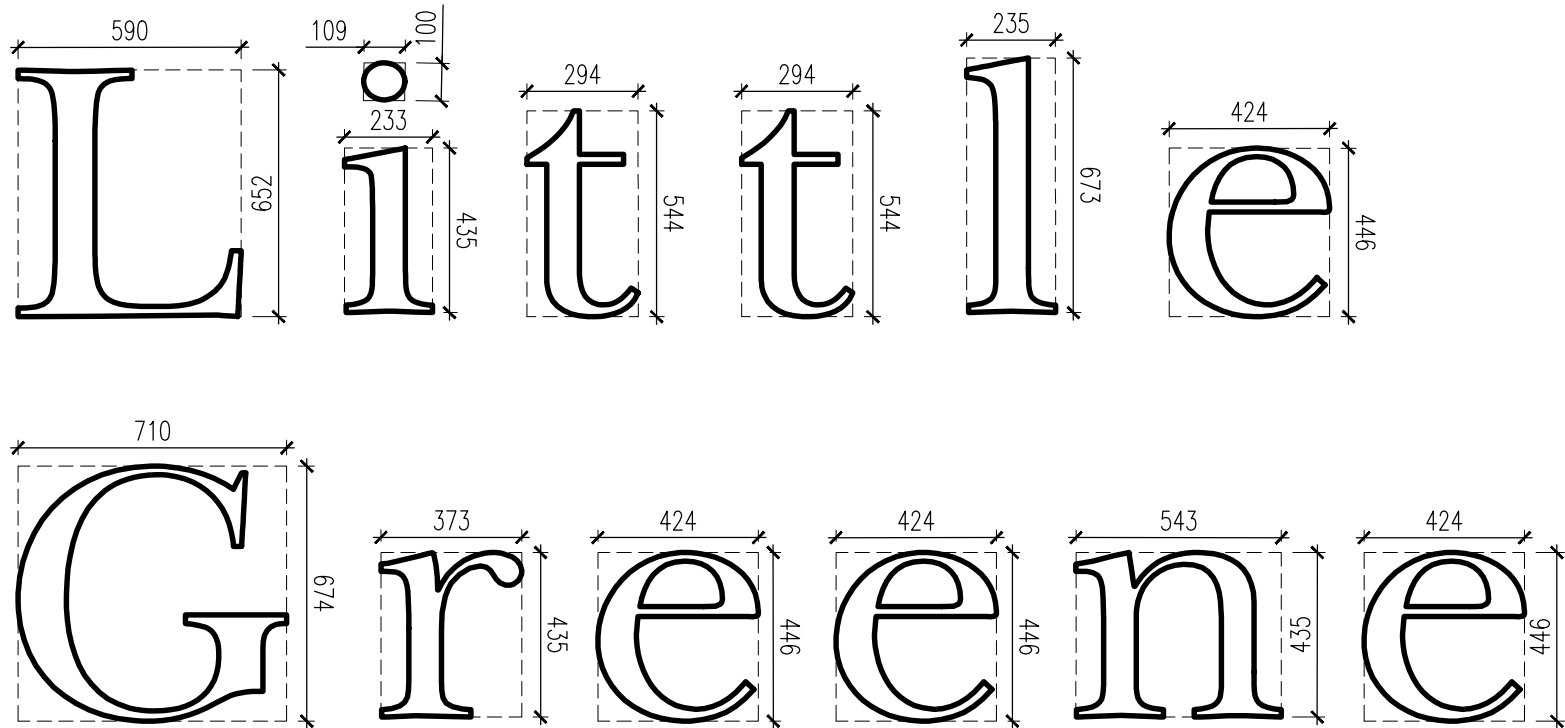

SIGNAGE DIMENSIONS 2: LOGO LETTERS, 1:20

status

CONSTRUCTION

This drawing is ©Bradshaw Gass & Hope LLP and is not to be copied, reproduced or re-distributed either in whole or in part without the prior written permission of the originator.

The originator shall have no responsibility for any liability, loss, cost, damage or expense arising from or relating to any use of this document other than for its intended purpose on this project.

This drawing shall be read in conjunction with all other relevant drawings, specifications and associated documentation. Any discrepancies, errors or omissions are to be reported to the originator before proceeding with work.

All dimensions are to be checked on site by the contractor prior to proceeding with any work.

Hazard Identification

ref

hazard

date

DETAILS SHOWN ARE INDICATIVE AND FULL FABRICATION DRAWINGS ARE TO BE PREPARED BY SUBCONTRACTOR FOR APPROVAL BY ARCHITECT.

ALL EXPOSED CUT EDGES TO STEEL ARE TO BE DEBURRED, GROUND AND SANDED SMOOTH.

SURFACE OF LOGO AND CLOCK TO PPC MILD STEEL. RAL 9011 GRAPHITE BLACK

FABRICATOR TO PROVIDE STRUCTURAL CALCULATIONS

FABRICATOR IS TO PROVIDE 1NO CLOCK (INCLUDING HANDS AND NUMBERS) AND 1NO SERIES OF INDIVIDUAL SIGN LETTERS, ALL TO DETAILS PROVIDED.

COLOUR LEGEND

[STO - 31141]

[STO - 31142]

[STO - 31410]

[STO- 31143]

[STO - 36342]

[STO - 31131]

[STO - 31133]

N.B.

ALL COLOURS STATED ABOVE TO BE CONVERTED TO NEAREST MATCHING STO RENDER STANDARD COLOUR FOR APPROVAL BY ARCHITECT

C2	COLOUR REFERENCES ADDED	DJH	18.09.17
C1	CONSTRUCTION ISSUE	CB	19.09.17
ref	revision	by	date

21 Silvenwell Street
Bolton
BL1 5PR
t: 01204 525321
email@bghbolton.co.uk
www.bghbolton.co.uk

BGH

Architects
Consulting Engineers
Quantity Surveyors

client

LITTLE GREENE PAINT COMPANY

project

NEW OFFICE & WAREHOUSE

drawing

EXTERNAL FACTORY DECORATIVE
DETAILS - SHEET 1 OF 2

drawn by

CSB

date

04.07.17

checked by

date

scale

SEE DRAWING

A1

dwg no

2039.01.624

rev

C2