
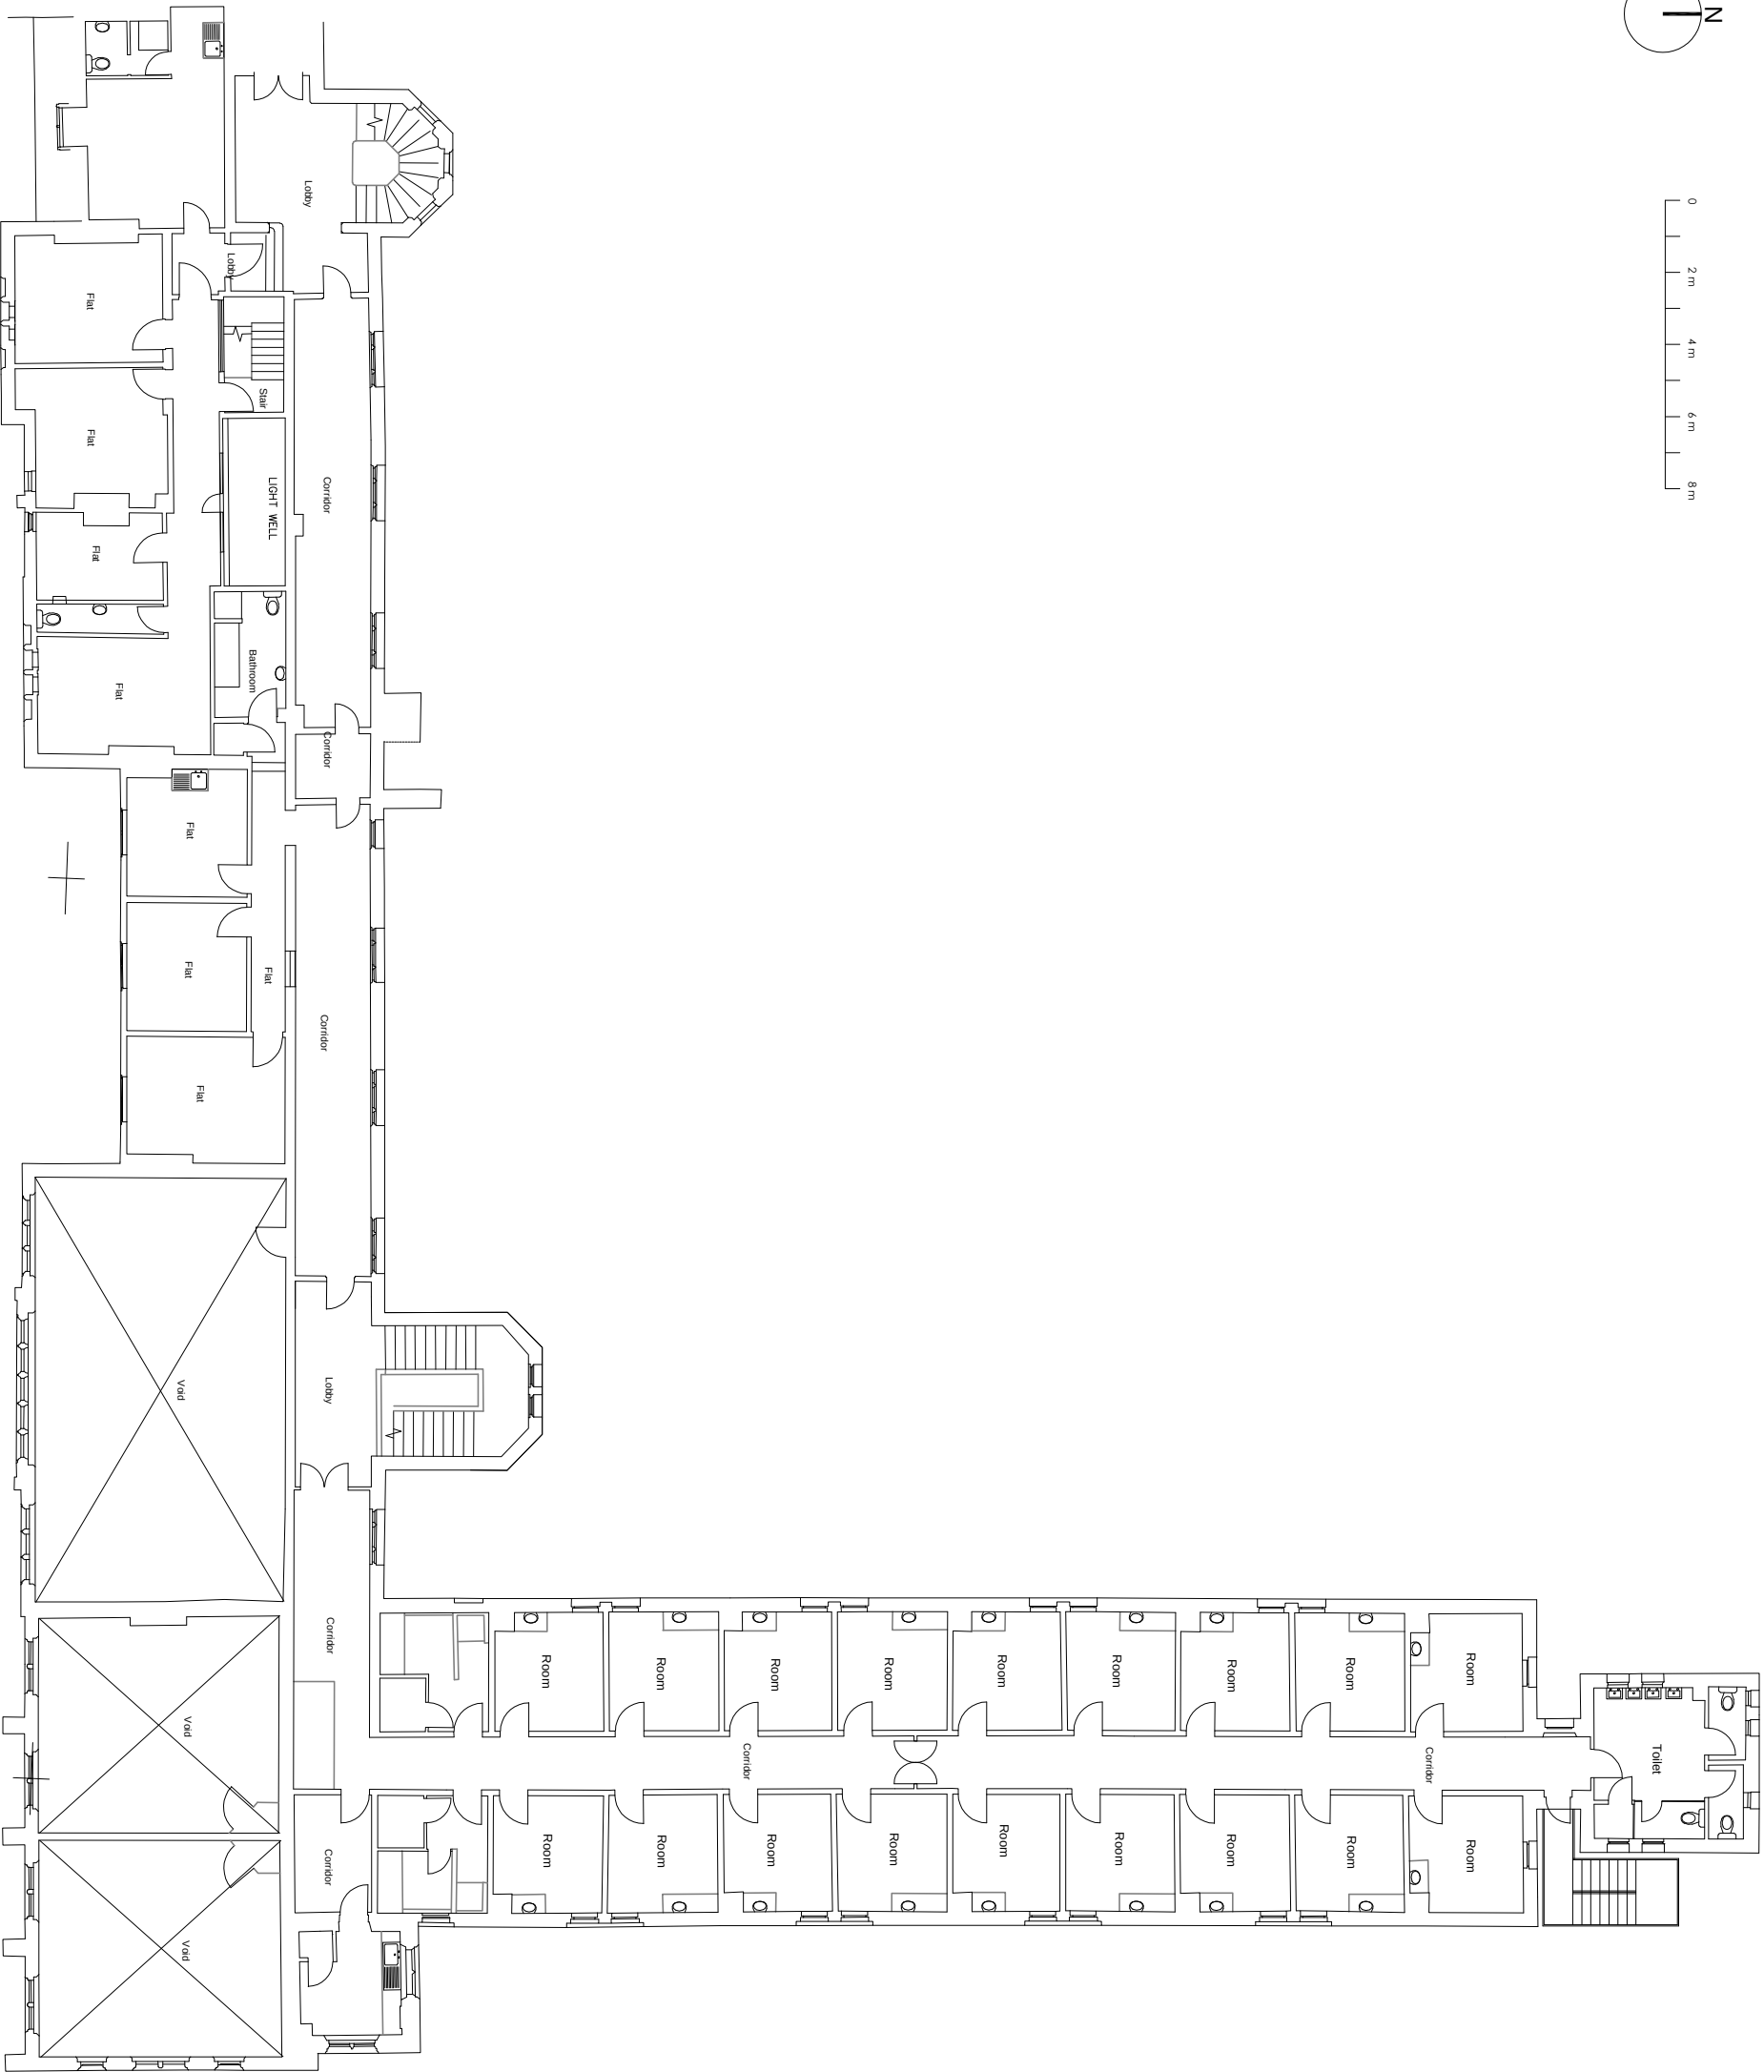
 


 

Key Plan

Existing Second Floor Plan - North Wing 1:200 @ A3

JOB INFORMATION:		DRAWING TITLE:		REVISIONS:	
HARTLEY HALL SCHOOL IMPROVEMENT		Existing Second Floor Plan		..	
ALL DIMENSIONS ARE GIVEN IN MILLIMETERS. MEASUREMENT SCALING OF THIS DRAWING SHALL ONLY BE PERMITTED IN ITS DIGITAL FORM.		DATE: 09th 2021	SCALE: AS SHOWN	DRAWING REF: KDC-038-PL-06	