



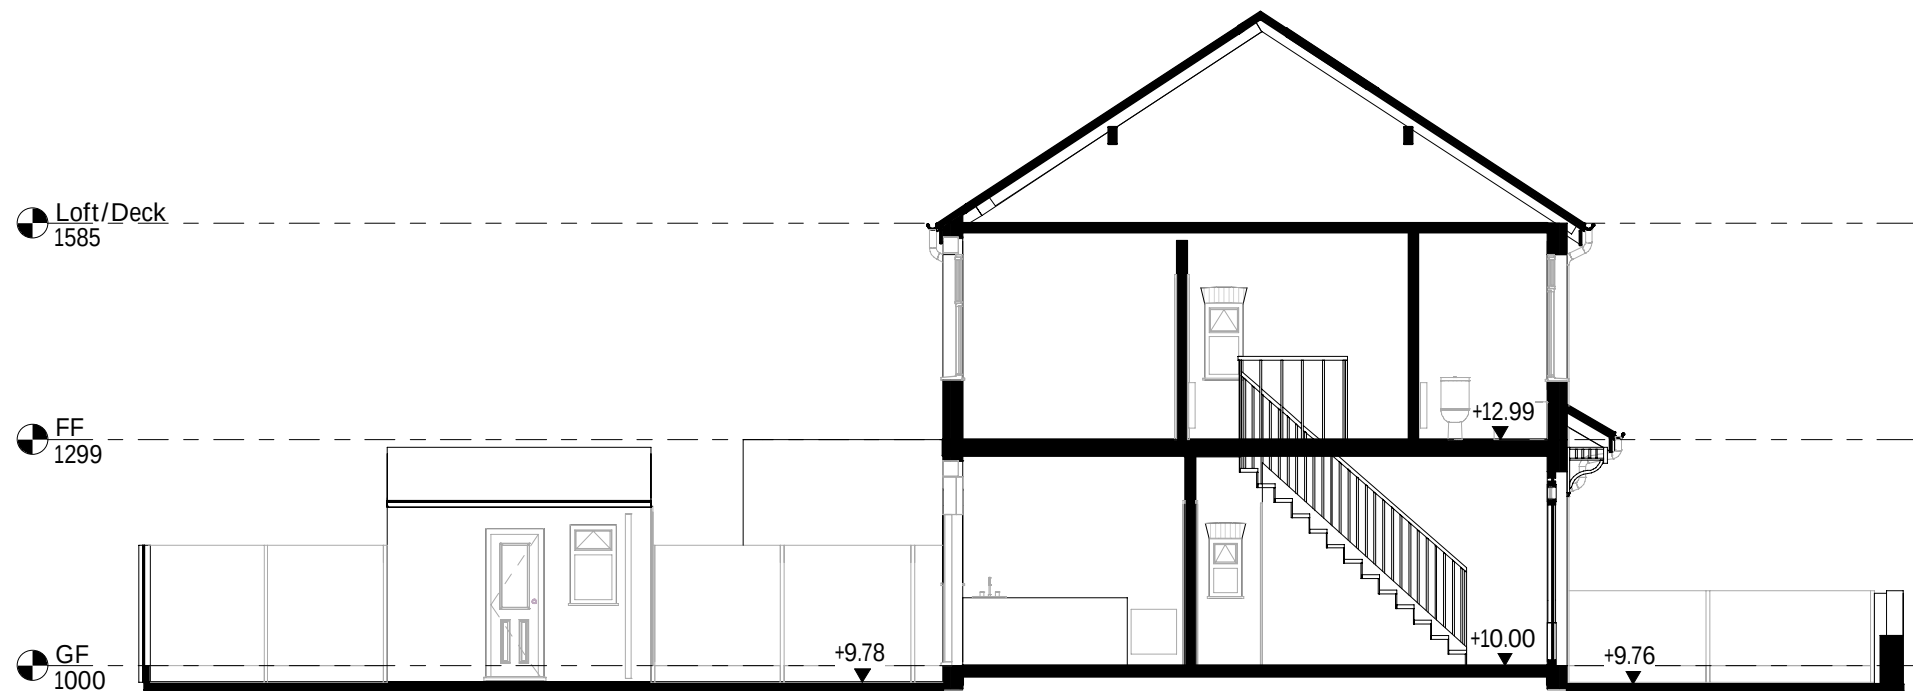

Existing section 1-1
1:100

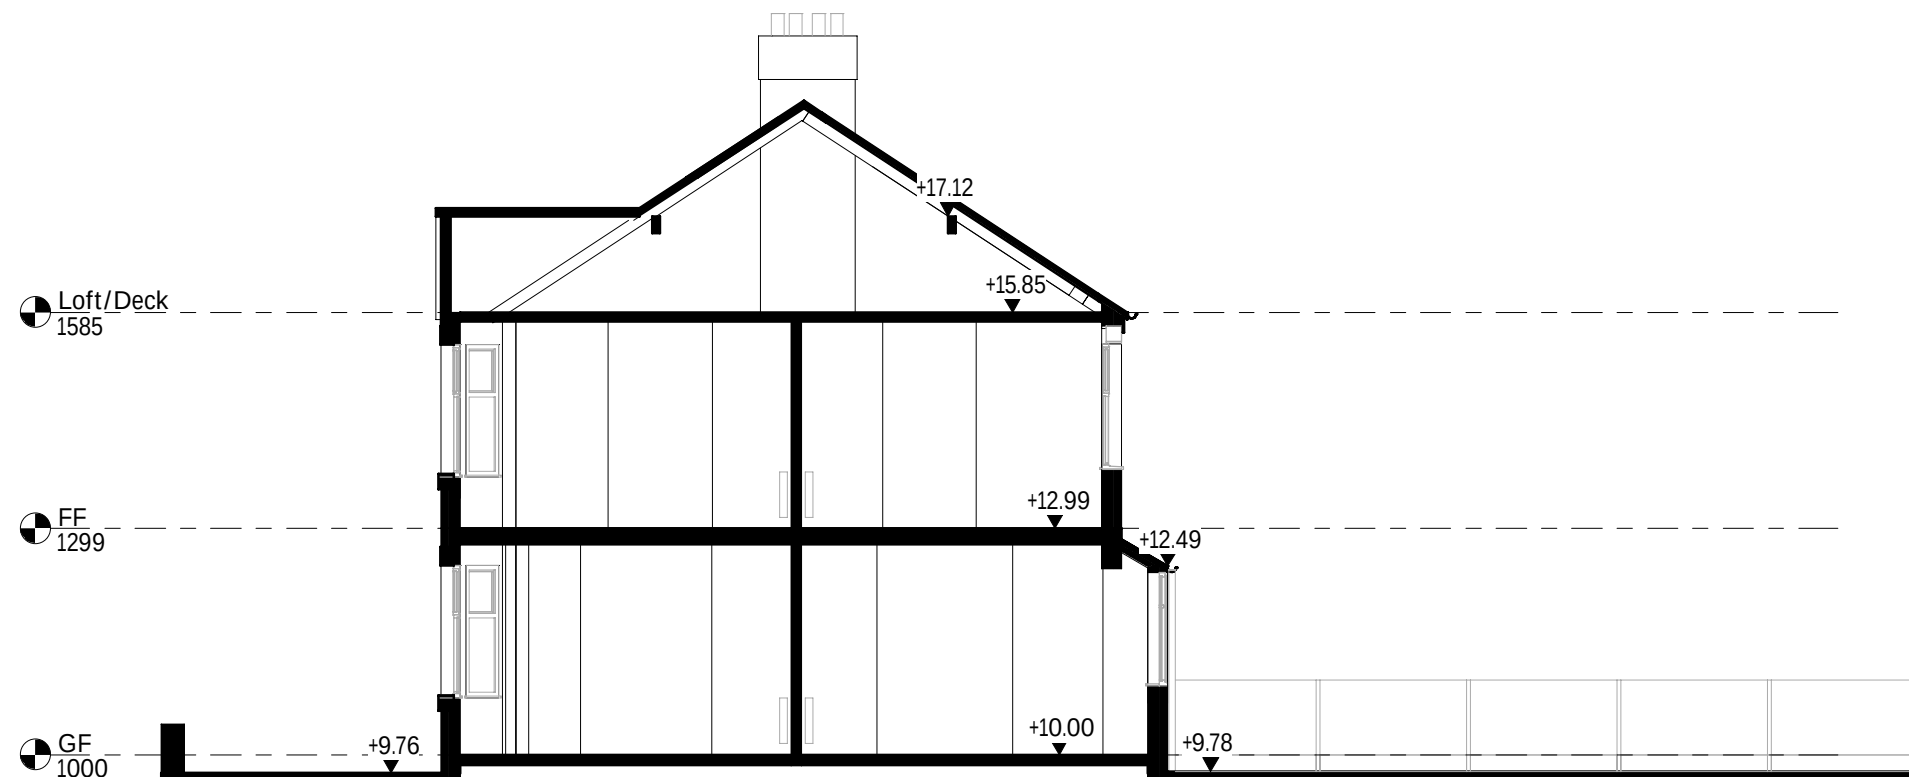

Existing section 2-2
1:100



PRIDE RD. The architect your home deserves

www.prideroad.co.uk | Tel. 0151 665 0103 | Email: magda@prideroad.co.uk | @architectMagda | Manchester

Notes:

©Pride Rd. Ltd. 2016. All rights reserved. This drawing must not be reproduced without permission. Do not scale from this drawing. All dimensions in millimeters unless stated otherwise. Any discrepancies should be reported to the Architect NB. Contractor must check and confirm all dimensions on site prior to manufacture. Concept design drawings are not suitable for planning applications or Building Regulations applications. Client and Contractor to ensure that structural design has been approved by a Building Inspector and works in general to be approved by a Building Inspector.

Client: Ivan Garcia		Project: 6 Fairview Av M19 2AN Manchester, Levenshulme					
Title: Existing sections							
0	1	2	3	Scale@A3: 1:100	Date: 21/7/16	Drawn: LG	Job no: M343
m						Dwg no: 02	Rev: A



Existing back elevation (East)
1 : 100



Existing front elevation (South)
1 : 100



Existing side elevation (East)
1 : 100

 **PRIDE RD.** The architect your home deserves

www.prideroad.co.uk | Tel. 0151 665 0103 | Email: magda@prideroad.co.uk | @architectMagda | Manchester

Notes:

©Pride Rd. Ltd. 2016. All rights reserved. This drawing must not be reproduced without permission. Do not scale from this drawing. All dimensions in millimeters unless stated otherwise. Any discrepancies should be reported to the Architect NB. Contractor must check and confirm all dimensions on site prior to manufacture. Concept design drawings are not suitable for planning applications or Building Regulations applications. Client and Contractor to ensure that structural design has been approved by a Building Inspector and works in general to be approved by a Building Inspector.

Client: Ivan Garcia				Project: 6 Fairview Av M19 2AN Manchester, Levenshulme					
Title: Existing elevations									
0 1 2 3 m		Scale@A3: 1:100		Date: 21/7/16	Drawn: LG	Job no: M343	Dwg no: 03	Rev: A	